
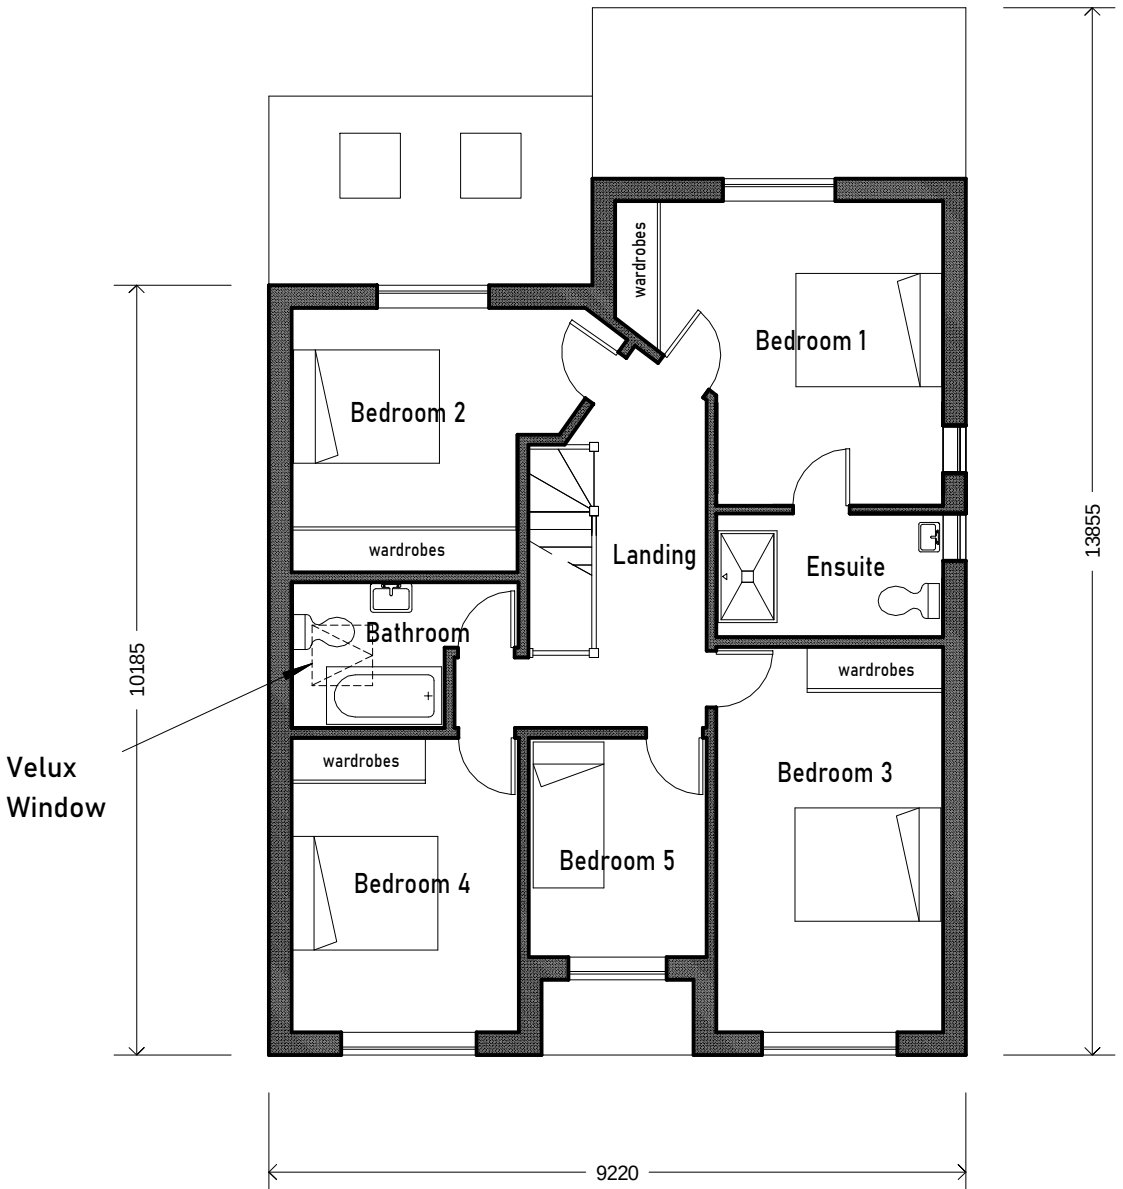
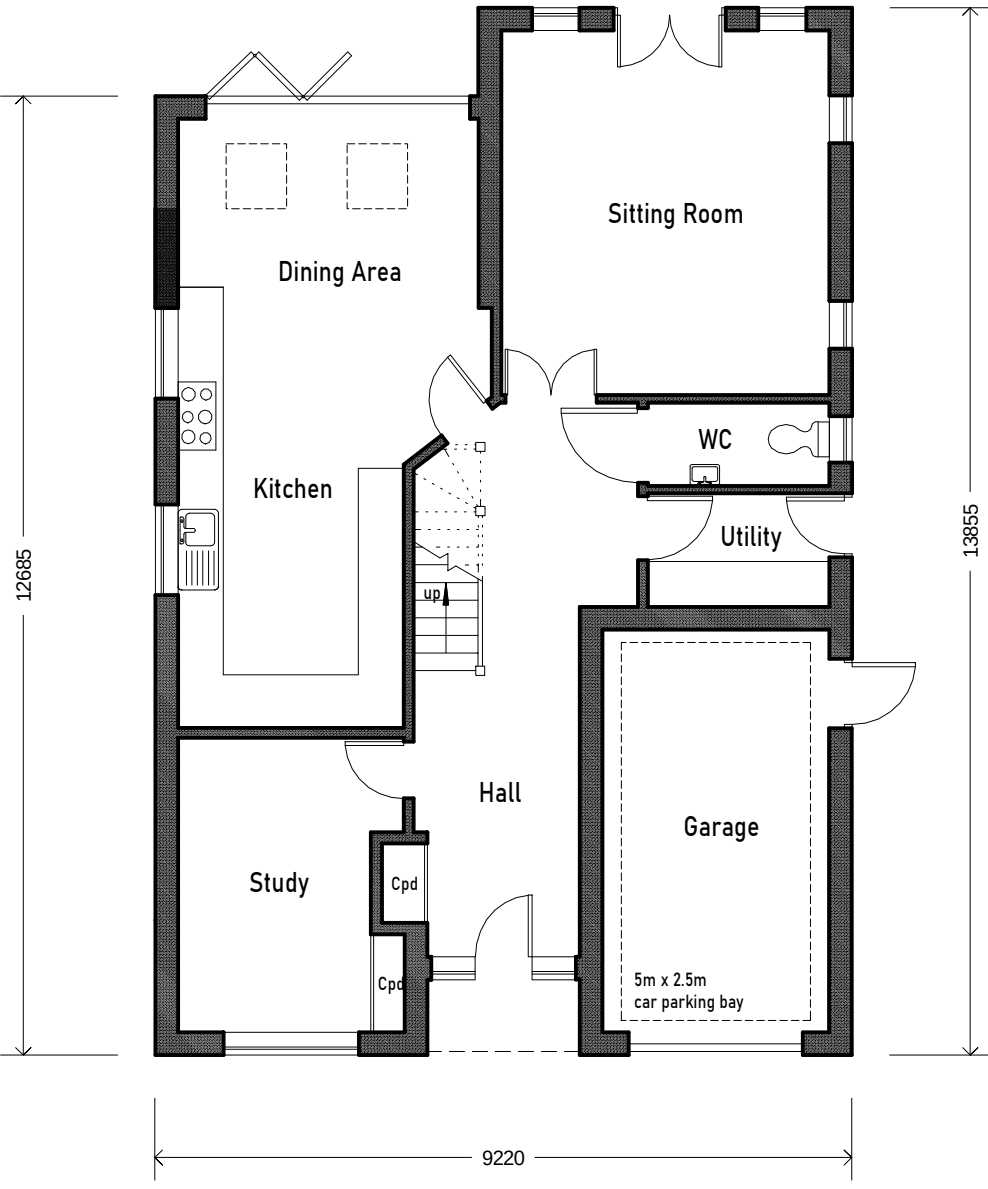


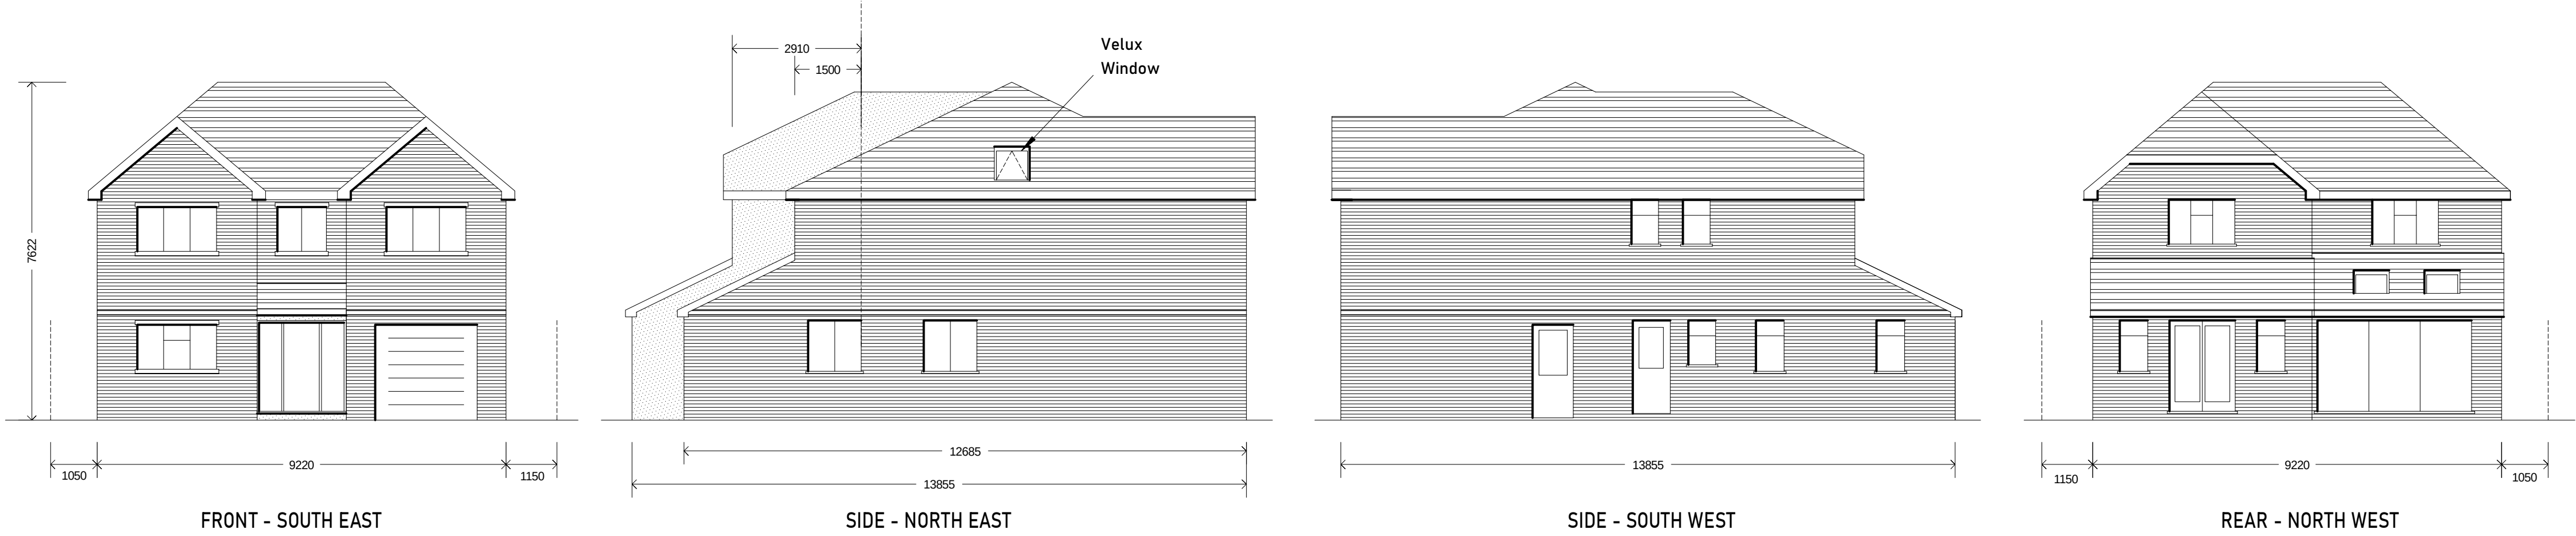

GROUND FLOOR

FIRST FLOOR

metres

0246810

	STEPHEN BIDDLE BSc CEng FICE	
	Email: stephen@sbiddle.co.uk Mob: 07864 122 313 Web: www.sbiddle.co.uk	
Title:	35 ROBINHOOD LANE PLANS & ELEVATIONS (LEFT)	Scale: (A2) 1:100
Drwg No:	001 BOWIE 171123	Rev: 01