


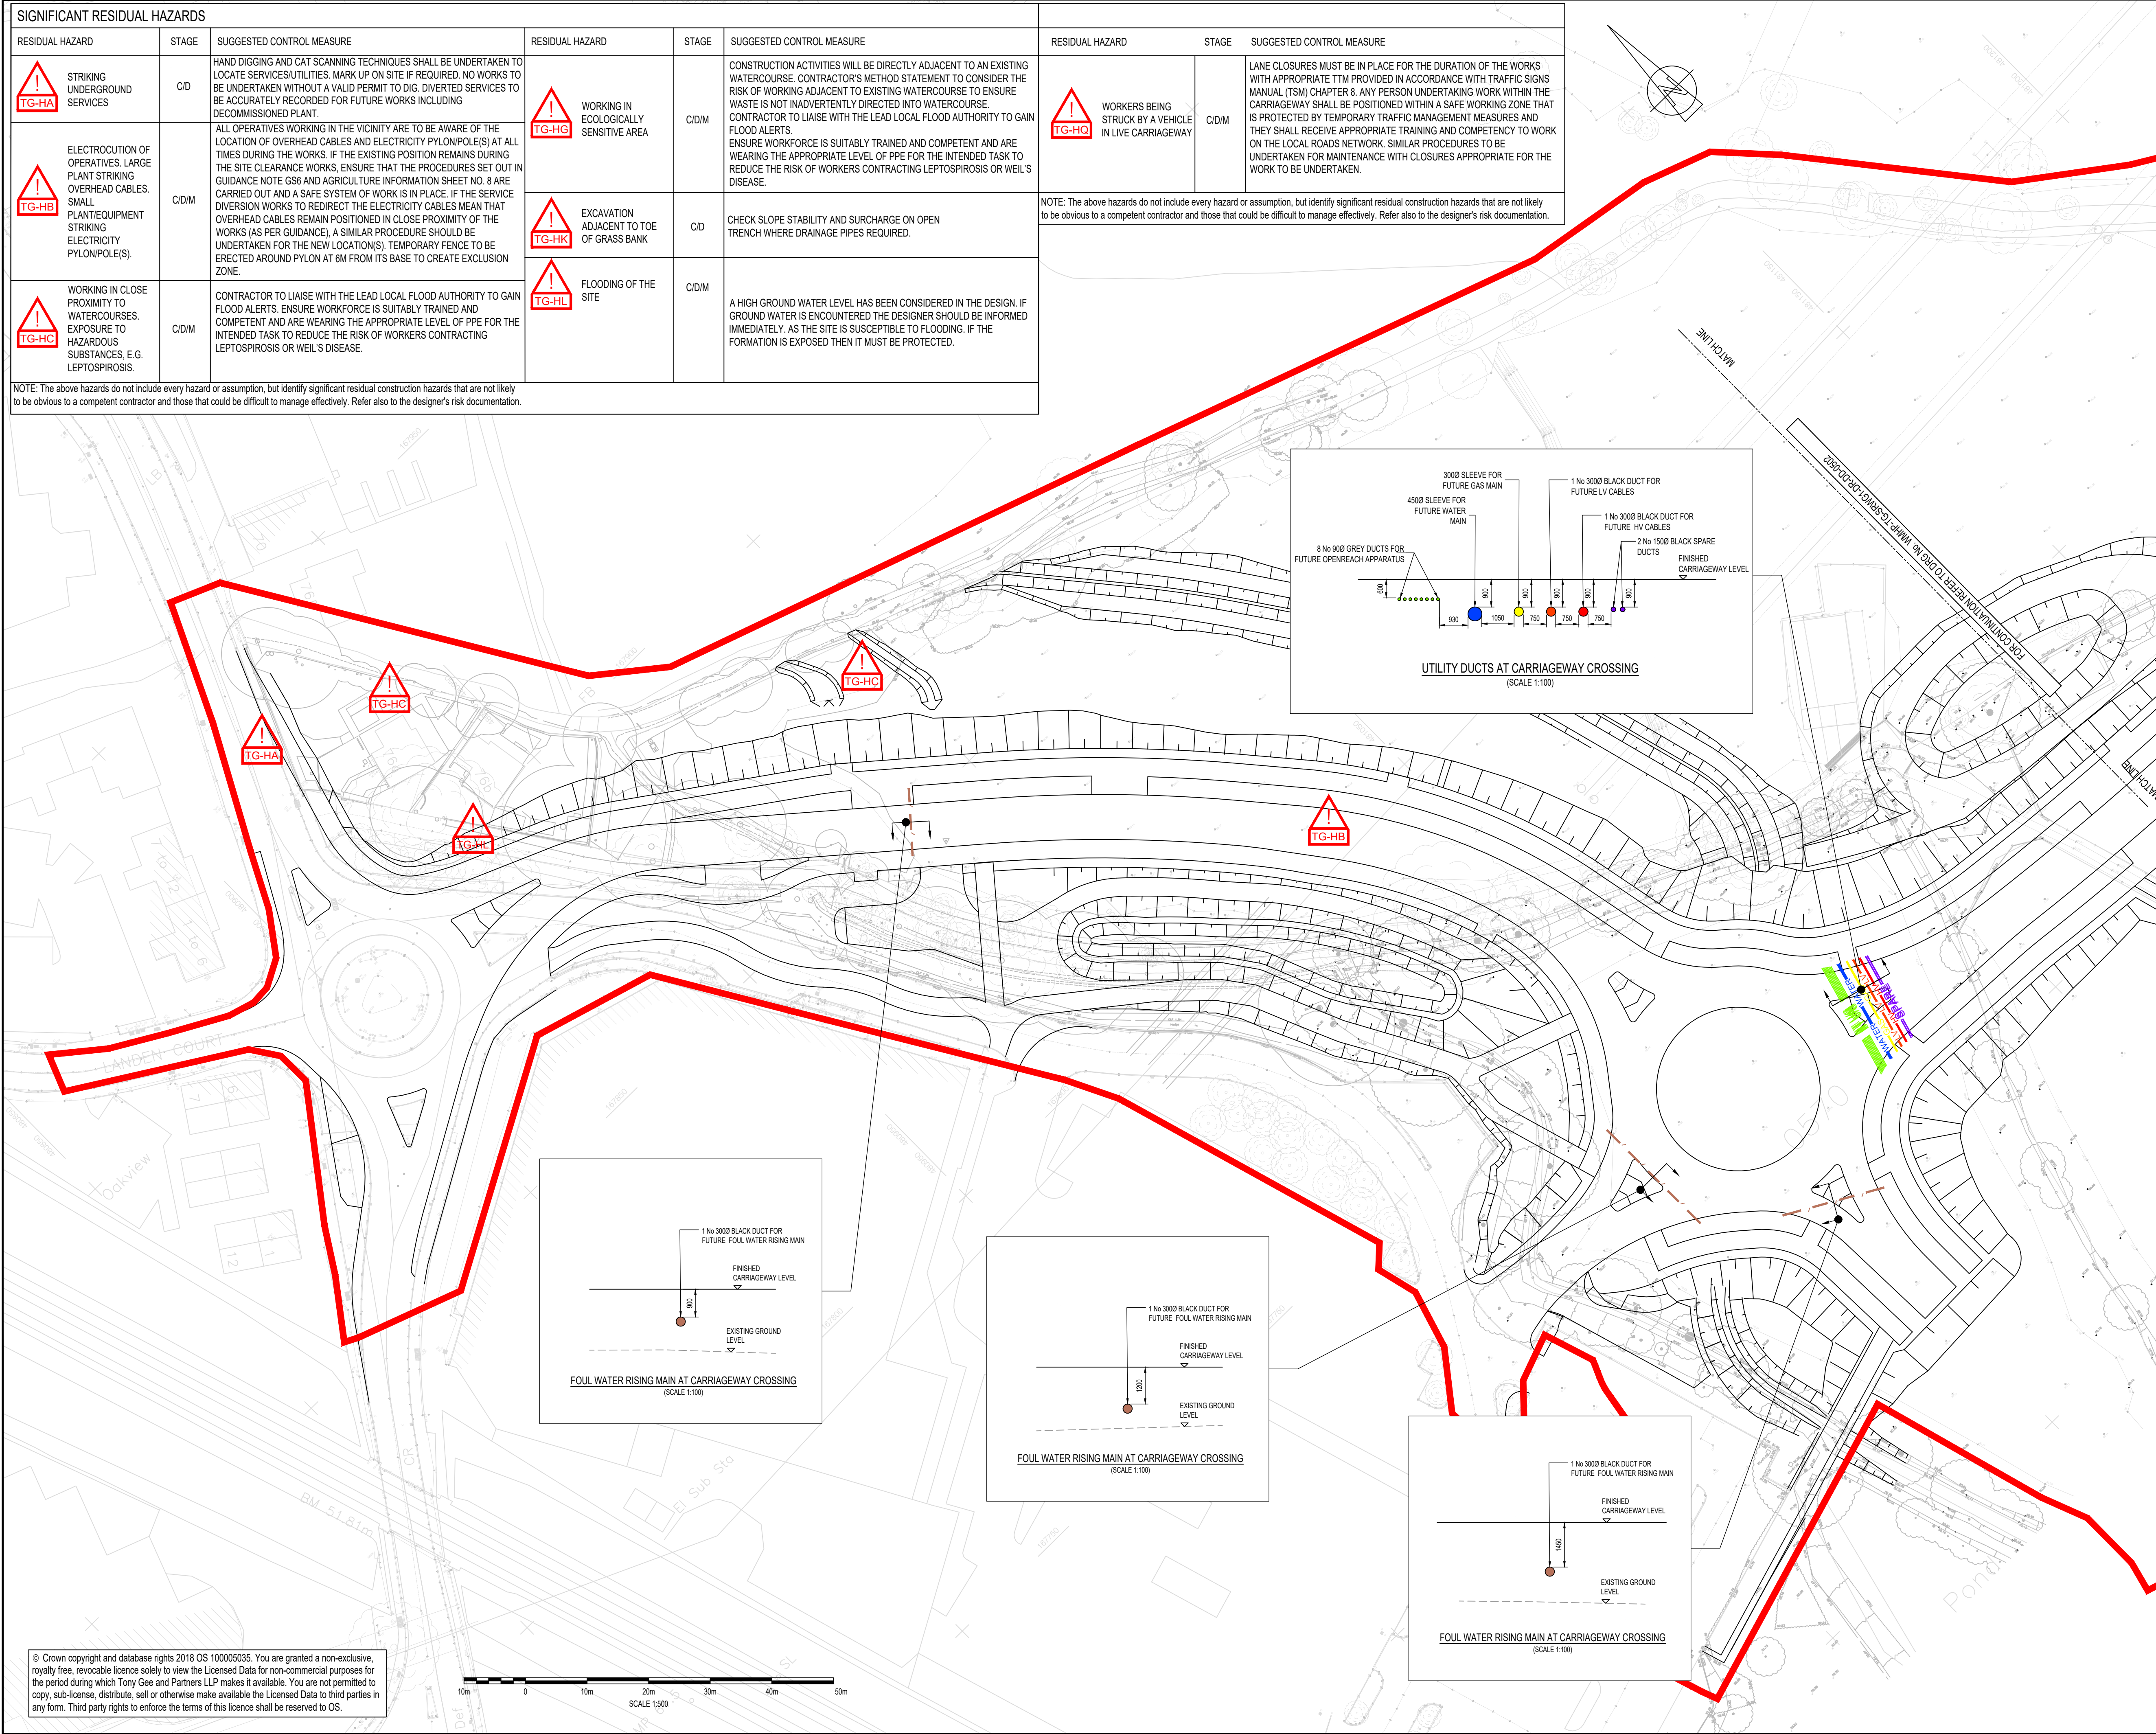

DO NOT SCALE

NOTES:

1. ALL DIMENSIONS ARE IN MILLIMETRES UNLESS NOTED OTHERWISE.

2. ALL LEVELS ARE IN METRES AOD UNLESS NOTED OTHERWISE.

3. REFER TO WMHP-TG-SRWG1-SH-DD-0501 FOR DETAILS OF CONSORTIUM SURFACE AND FOUL WATER PIPES

LEGEND

BT U/G

WATER

GAS

LV

HV

SPARE

PROPOSED DUCT FOR FUTURE RISING MAIN CROSSING (3000 VITRIFIED CLAY PIPE INSTALLED TO LEVELS DEFINED BY THE DEVELOPER CONSORTIUM PRIOR TO CONSTRUCTION)

PROPOSED DUCT FOR FUTURE FOUL WATER MAIN CROSSING (3000 VITRIFIED CLAY PIPE INSTALLED TO LEVELS DEFINED BY THE DEVELOPER CONSORTIUM PRIOR TO CONSTRUCTION)

PROPOSED DUCT FOR FUTURE SURFACE WATER MAIN CROSSING (3000 VITRIFIED CLAY PIPE INSTALLED TO LEVELS DEFINED BY THE DEVELOPER CONSORTIUM PRIOR TO CONSTRUCTION)

INDICATIVE BUS STOP ELECTRICITY SUPPLY DUCT AND FEEDER PILLAR

SHEET LOCATION PLAN

N.T.S.

KEYPLAN

SWDR - SPINE ROAD AND WESTERN GATEWAY PHASE 1

P04	15/10/2024	JB	REVISED FOR PLANNING DISCHARGE	DJF	JC
P03	02/06/2022	HD	MATTERS OUTSTANDING WMHP-TG-SRWG1-RG-DM-0010	BH	JC
P02	01/04/2022	MH	REVISED FOR PLANNING DISCHARGE	ARL	JC
REV	DATE	BY	DESCRIPTION	CHK	APP

DRAWING STATUS:

SUITABLE FOR APPROVAL

S5

DESIGNER:

Tony Gee

Consulting Civil, Structural and Geotechnical Engineers

Tony Gee and Partners LLP

Hardy House

140 High Street

Esher, Surrey

KT10 9QJ

Tel: 01372 461600

www.tonygee.com

CONTRACTOR:

Balfour Beatty

CLIENT:

WOKINGHAM

BOROUGH COUNCIL

Shute End, Wokingham, Berkshire RG40 1BN

Tel: (0118) 974 6000 Web: www.wokingham.gov.uk

PROJECT:

WOKINGHAM MAJOR HIGHWAYS PROGRAMME

SPINE ROAD AND WESTERN GATEWAY PHASE 1

TITLE:

HIGHWAYS

DUCTING

PLAN LAYOUT

SHEET 1

SCALE @ A1:	CHECKED:	APPROVED:
AS SHOWN	BH	JC
PROJECT NO:	DESIGNED:	DRAWN:
C118047	JC	AMG
DRAWING No:	DATE:	REV:
WMHP-TG-SRWG1-DR-HI-0581	March 21	P04

File name: S:\PROJECTS\2018\18047\BIM\01-IMP\DRAWINGS\WMHP-TG-SRWG1-DR-HI-0581.DWG, printed on 15 October 2024, 12:16:14, by David Farrington

© Crown copyright and database rights 2018 OS 100005035. You are granted a non-exclusive, royalty free, revocable licence solely to view the Licensed Data for non-commercial purposes for the period during which Tony Gee and Partners LLP makes it available. You are not permitted to copy, sub-license, distribute, sell or otherwise make available the Licensed Data to third parties in any form. Third party rights to enforce the terms of this licence shall be reserved to OS.