


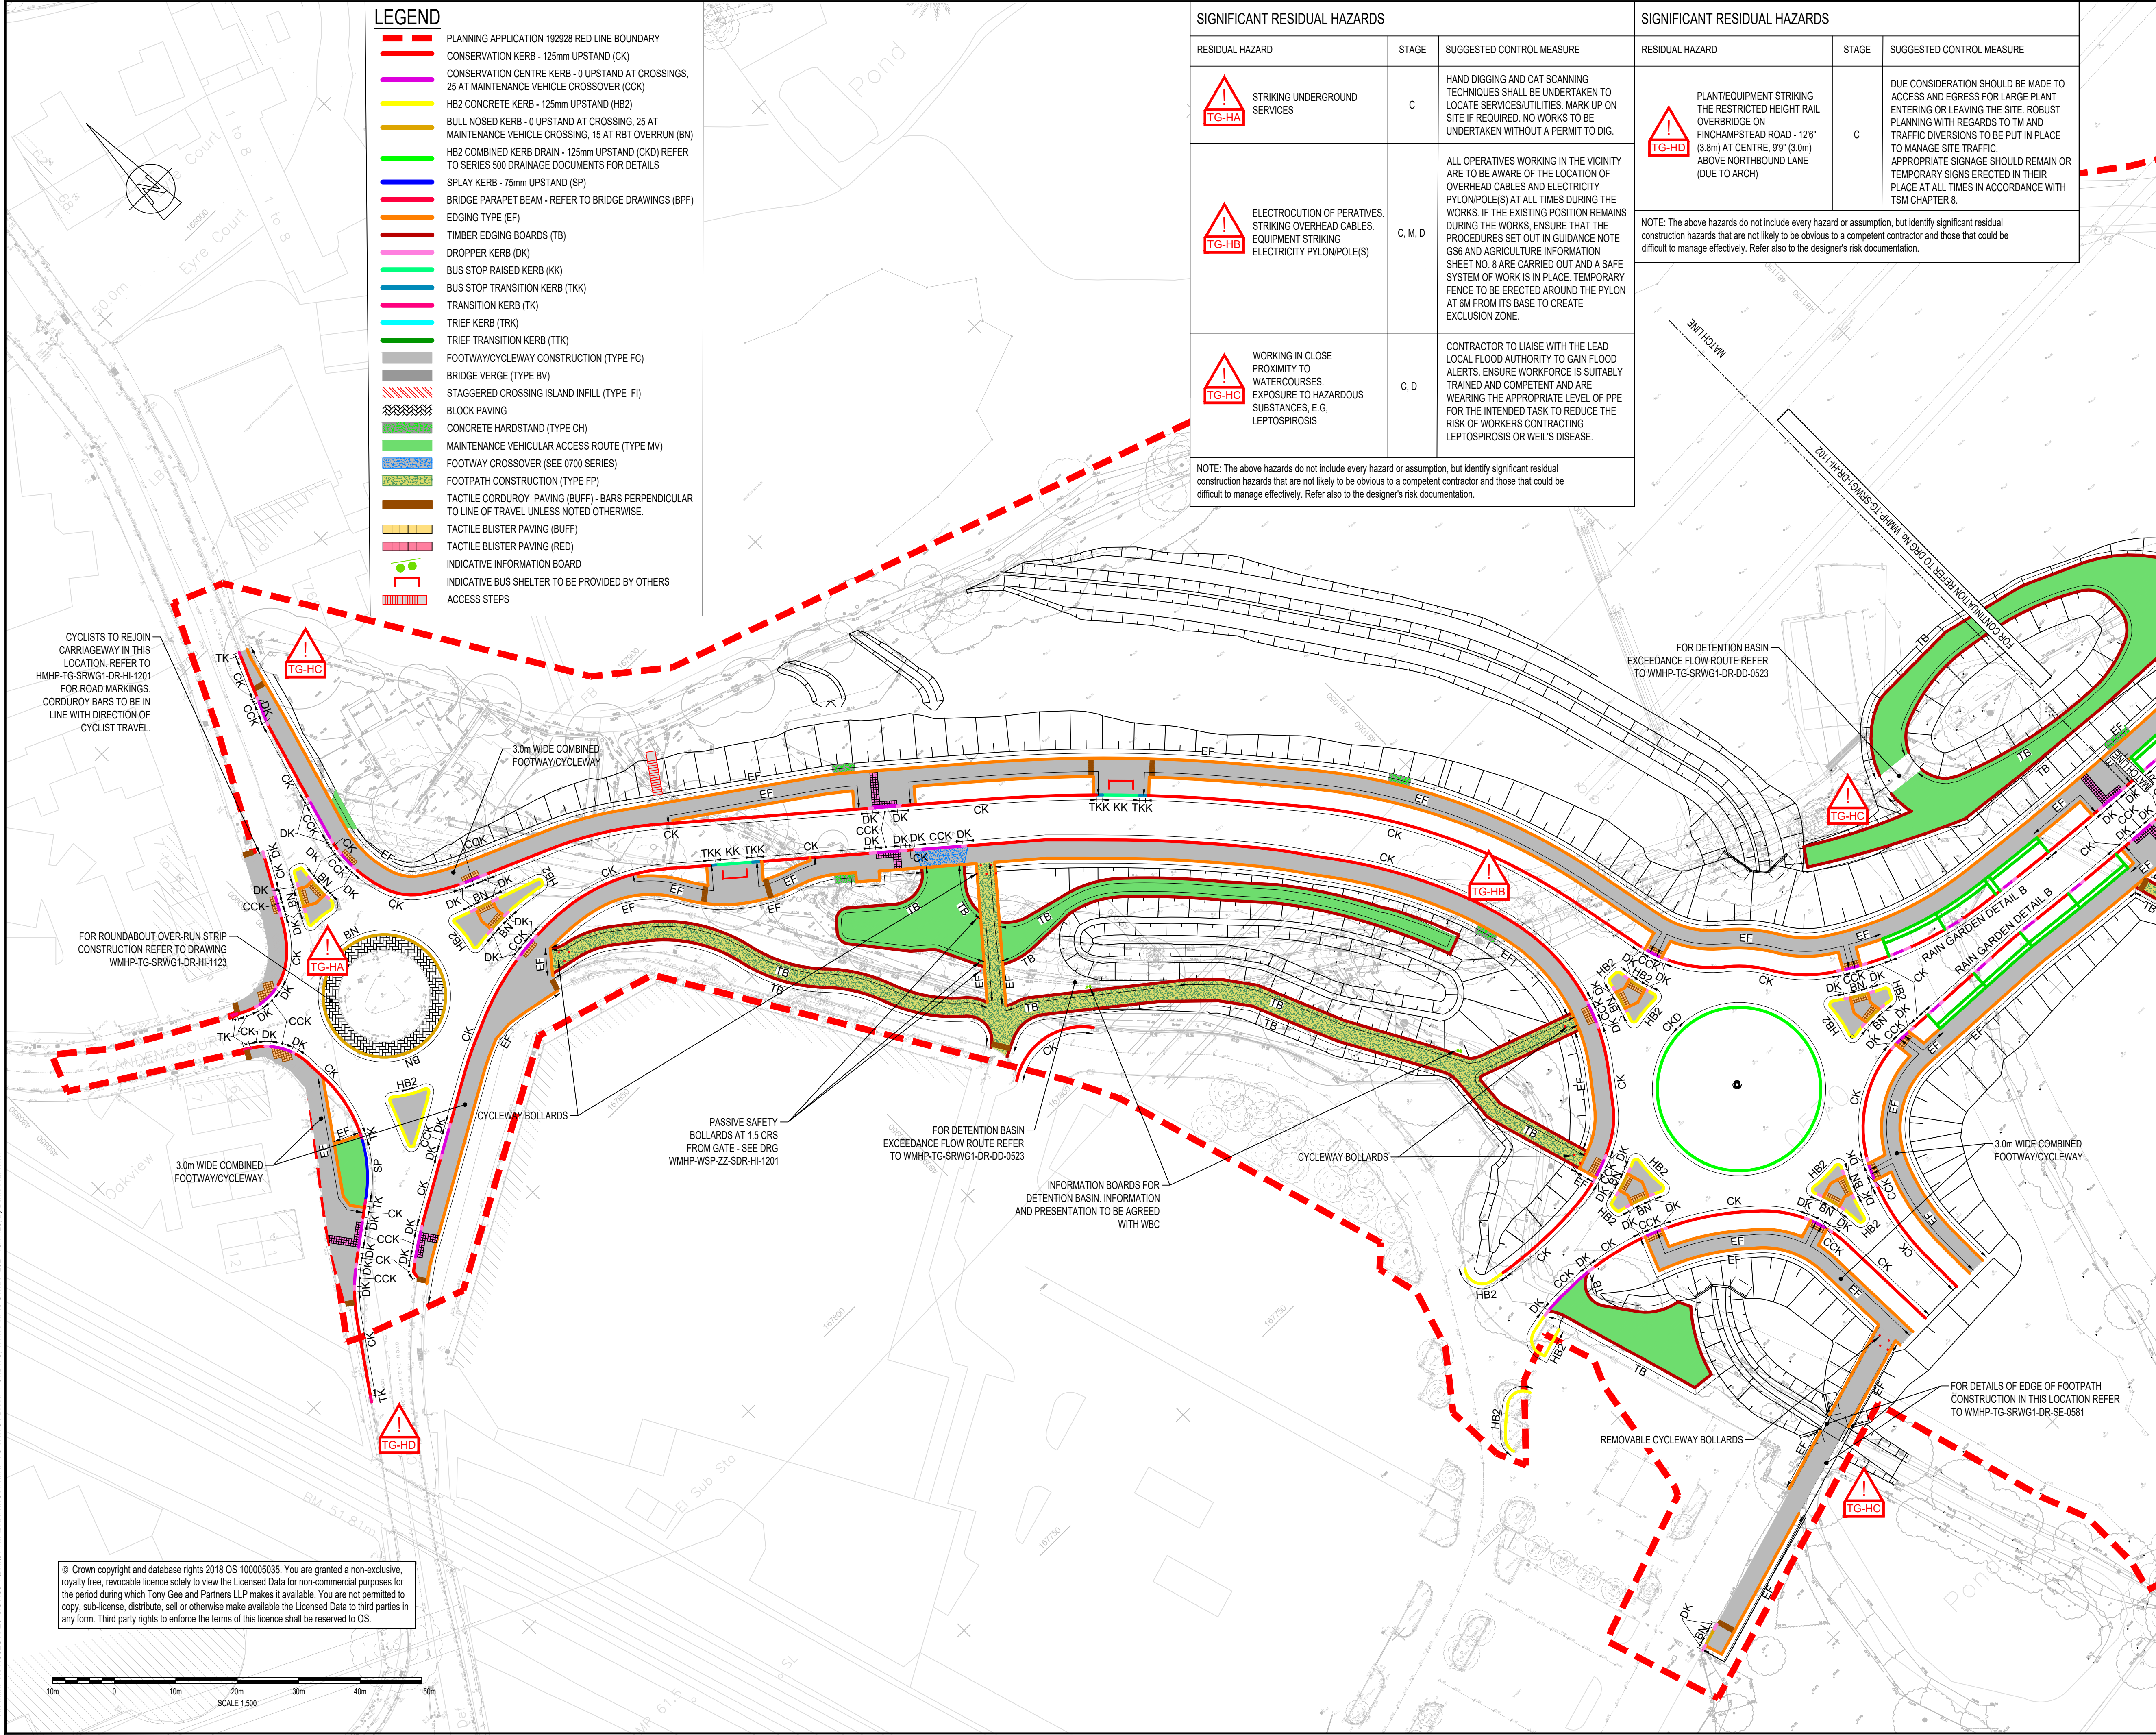

DO NOT SCALE

NOTES:
1. ALL DIMENSIONS ARE IN MILLIMETRES UNLESS NOTED OTHERWISE.
2. ALL LEVELS ARE IN METRES AOD UNLESS NOTED OTHERWISE.
3. DRAWING TO BE READ IN CONJUNCTION WITH SPECIFICATION WMHP-TG-SRWG1-SP-HI-1101.
4. REFER TO DRAWING WMHP-TG-SRWG1-DR-HI-1121 FOR KERB DETAILS.
5. REFER TO DRAWING WMHP-TG-SRWG1-DR-HI-1122 FOR FOOTWAY CONSTRUCTION AND SURFACING DETAILS.
6. REFER TO DRAWING WMHP-TG-SRWG1-DR-HI-1123 AND WMHP-TG-SRWG1-DR-HI-1124 FOR DETAILS OF TACTILE PAVING. FOR DETAILS OF COMBINED KERB DRAINAGE UNITS REFER TO 500 SERIES.
7. REFER TO DRAWING WMHP-TG-SRWG1-DR-HI-1125 FOR RAIN GARDEN DETAILS.
8. REFER TO DRAWING WMHP-TG-SRWG1-DR-HI-1126 FOR RAIN GARDEN KERB LAYOUT REFER TO INSET A.
9. FOR RAIN GARDEN KERB LAYOUT REFER TO INSET A.

1 2 3 4 5 6 7 8 9

INSET

SHEET LOCATION PLAN

N.T.S.

KEYPLAN

SWDR - SPINE ROAD AND WESTERN GATEWAY PHASE 1

P07	10/10/2024	JB	REVISED FOR PLANNING CONDITION DISCHARGE	DJF	JC
P06	19/01/2024	JB	ROUNDABOUT VE UPDATE	DJF	JC
P05	02/06/2022	HD	MATTERS OUTSTANDING WMHP-TG-SRWG1-RG-DM-0010	BH	JC
REV	DATE	BY	DESCRIPTION	CHK	APP

DRAWING STATUS:

SUITABLE FOR REVIEW & COMMENT

S3

DESIGNER:

Tony Gee
Consulting Civil, Structural and Geotechnical Engineers

www.tonygee.com

Tony Gee and Partners LLP

Hardy House

140 High Street

Esher, Surrey

KT10 9JL

Tel: 01372 461600

CLIENT:

WOKINGHAM
BOROUGH COUNCIL

Shute End, Wokingham, Berkshire RG40 1BN

Tel: (0118) 974 6000 Web: www.wokingham.gov.uk

PROJECT:

SPINE ROAD AND WESTERN GATEWAY PHASE 1

TITLE:

HIGHWAYS
KERBS AND FOOTWAY
PLAN LAYOUT

SHEET 1

SCALE @ A1:	CHECKED:	APPROVED:
1:500	BH	JC
PROJECT NO:	DESIGNED:	DRAWN:
C118047	MH	TCH
DRAWING NO:	DATE:	REV:
WMHP-TG-SRWG1-DR-HI-1101	June 21	P07