



File name: S:\PROJECTS\2018\18047\BIM\1\WIP\DRAWINGS\WMHP-TG-SRWG1-DR-HI-1103.DWG, printed on 01 April 2022 18:31:52, by Ben Hawkins

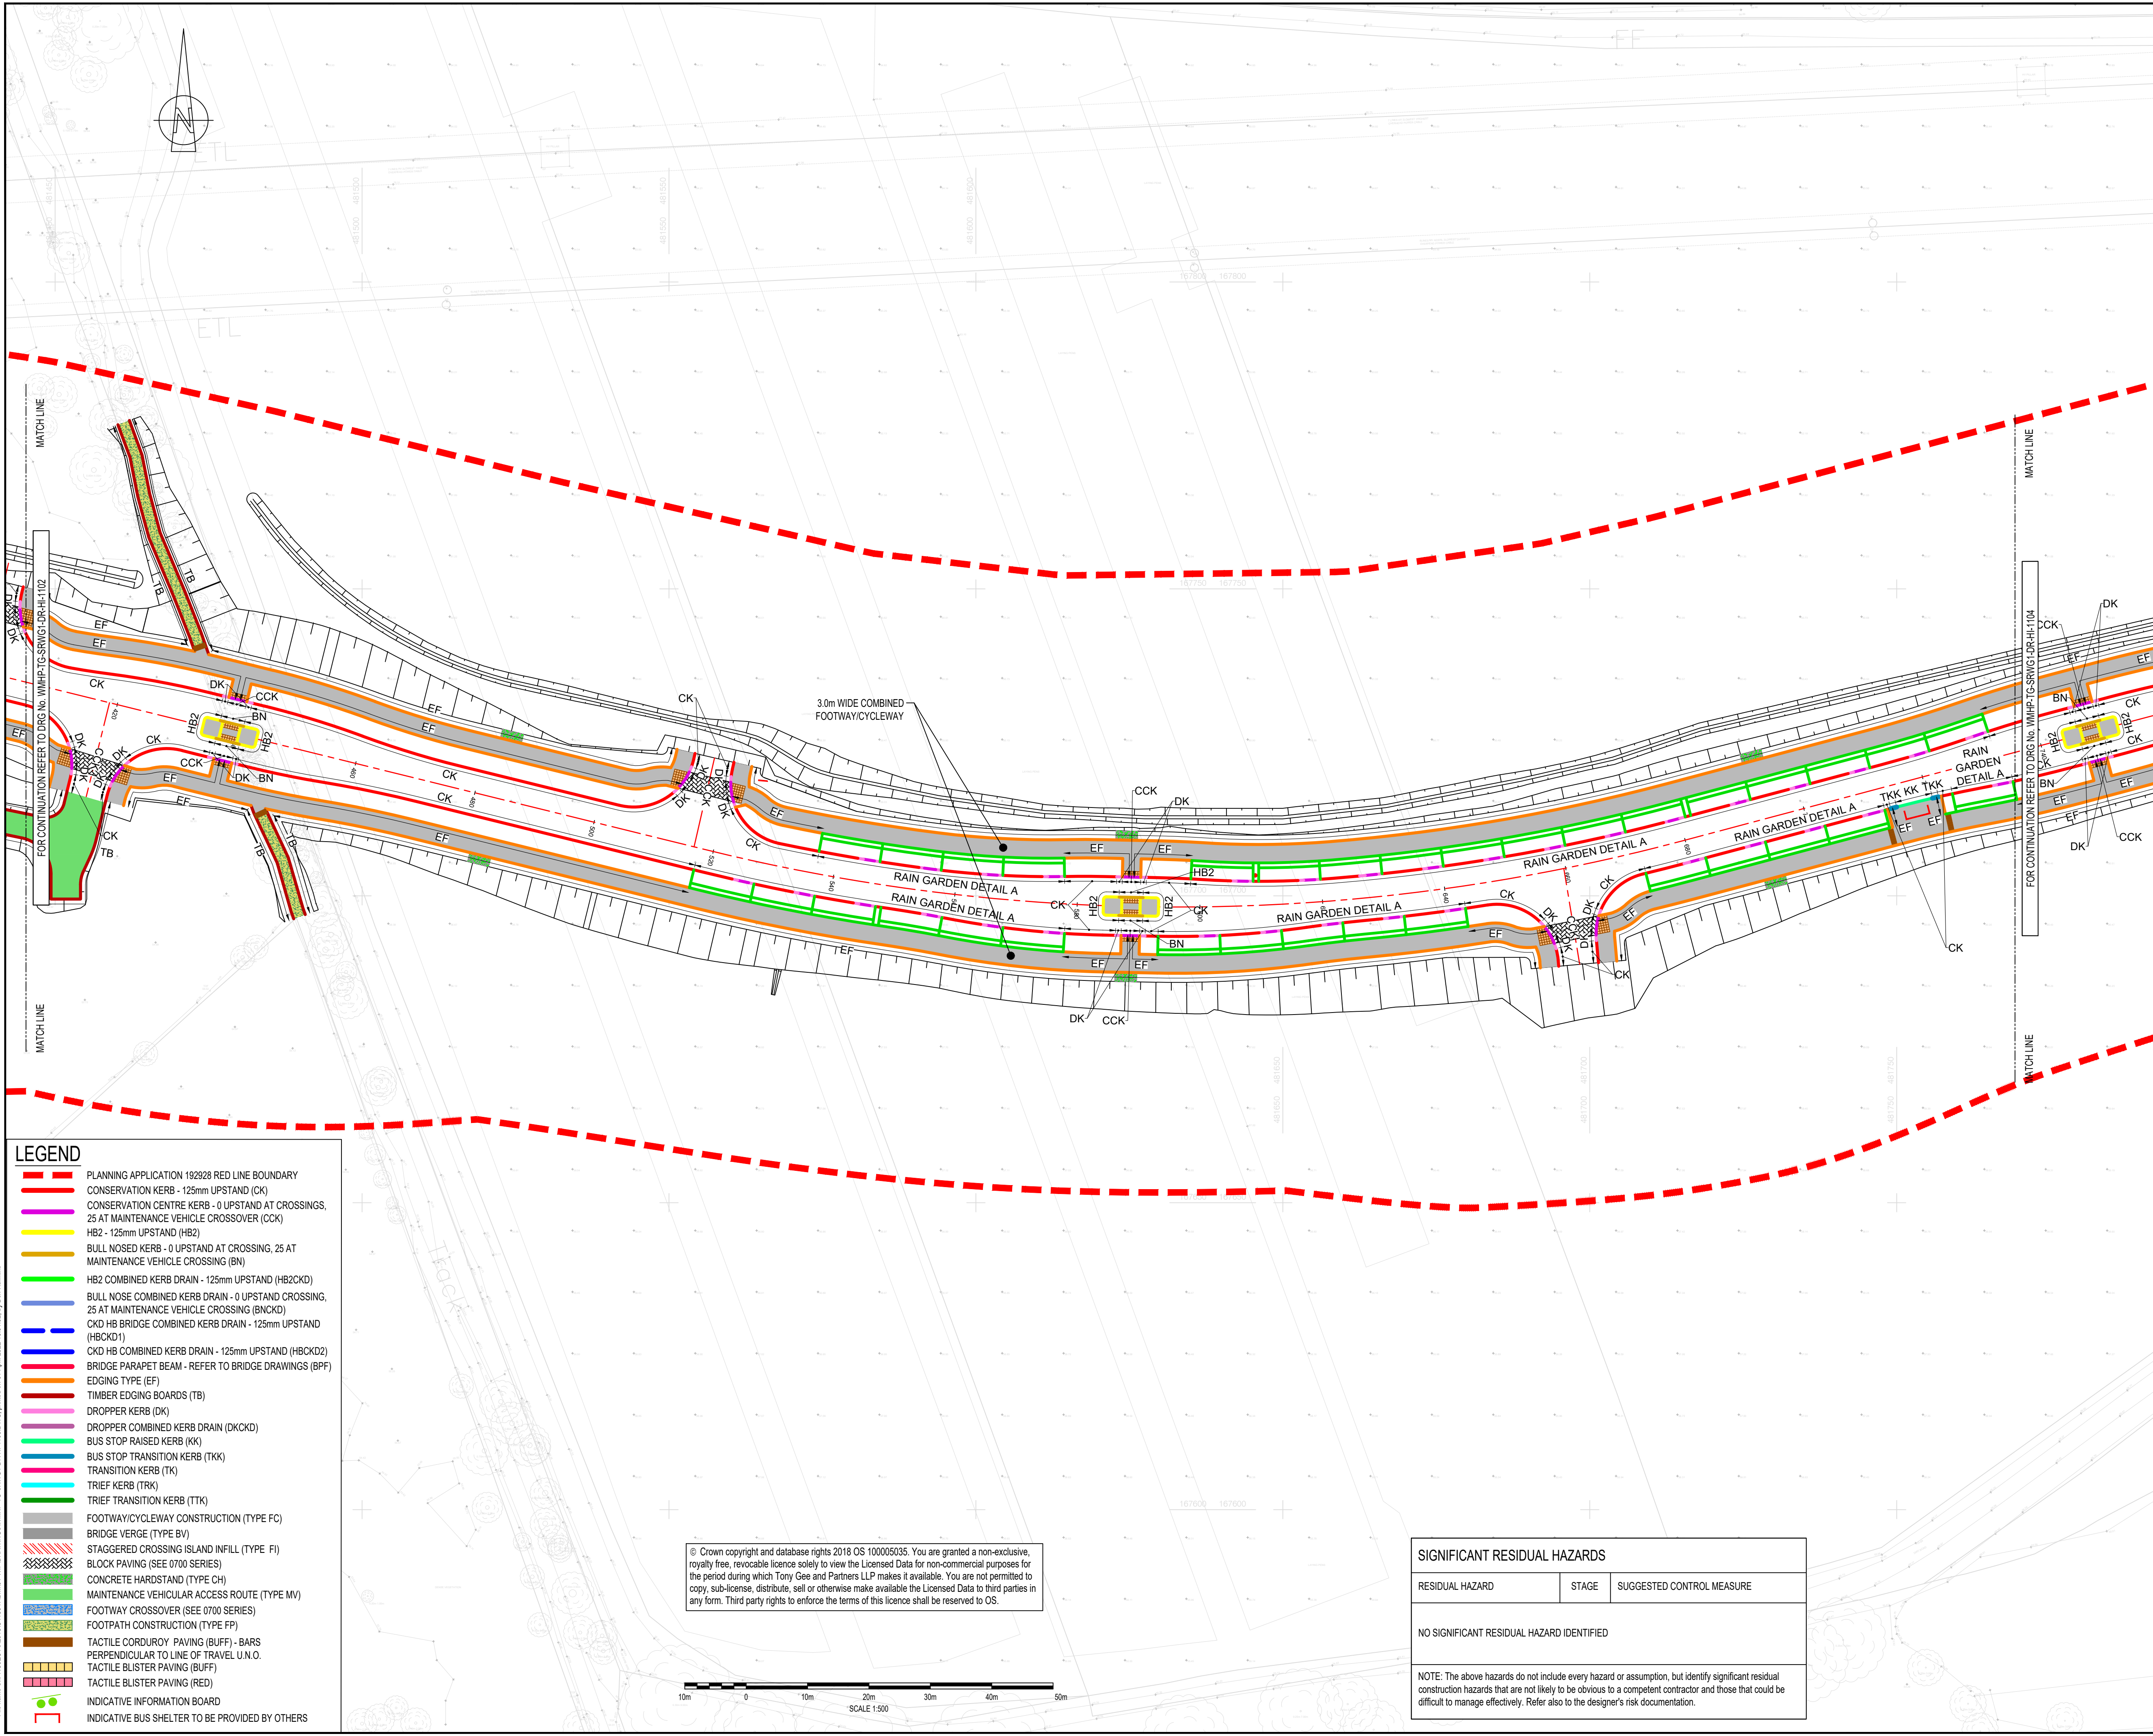


DO NOT SCALE

1. DRAWINGS TO BE READ IN CONJUNCTION WITH SPECIFICATION WMHP-TG-SRWG1-SP-HI-1101.
2. REFER TO DRAWING WMHP-TG-SRWG1-DR-HI-1121 FOR KERB DETAILS.
3. REFER TO DRAWING WMHP-TG-SRWG1-DR-HI-1122 FOR FOOTWAY CONSTRUCTION AND SURFACING DETAILS.
4. REFER TO DRAWING WMHP-TG-SRWG1-DR-HI-1123 AND WMHP-TG-SRWG1-DR-HI-1124 FOR DETAILS OF TACTILE PAVING.
5. FOR DETAILS OF COMBINED KERB DRAINAGE UNITS REFER TO 500 SERIES.
6. REFER TO DRAWING WMHP-TG-SRWG1-DR-HI-1125 FOR RAIN GARDEN DETAILS.
7. FOR RAIN GARDEN KERB LAYOUT REFER TO INSET A.

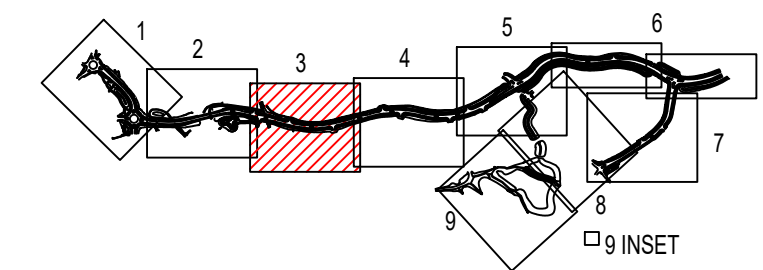

SHEET LOCATION PLAN
N.T.S.

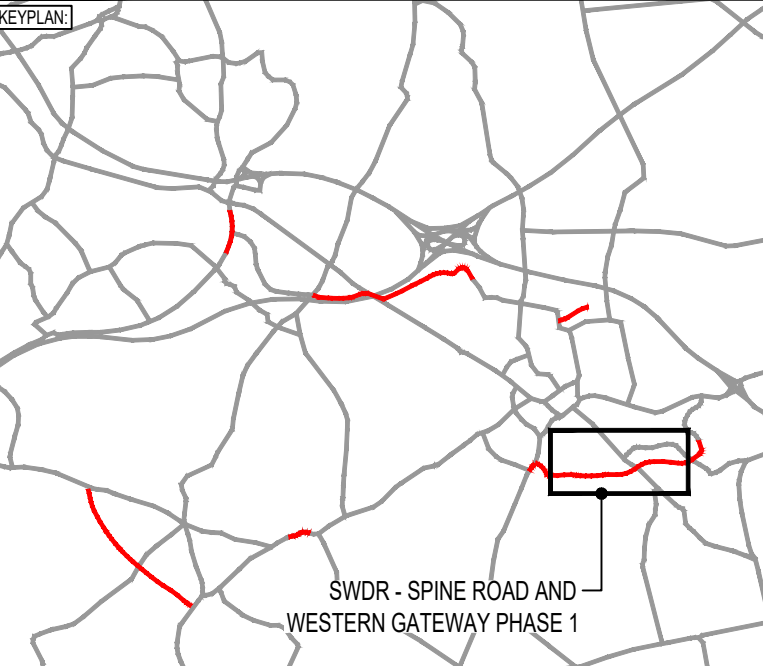

PM4	01/04/2022	MH	REVISED FOR PLANNING DISCHARGE	JC	ARL
P03	29/09/2021	AT	REVISED FOR SCO COMMENTS	BH	JC
P02	10/08/2021	JF	REVISED FOR PLANNING DISCHARGE AND SCO COMMENTS	BH	JC
REV	DATE	BY	DESCRIPTION	CHK	APP

DRAWING STATUS: SUITABLE FOR REVIEW & COMMENT S3

DESIGNER: **Tony Gee** Consulting Civil, Structural and Geotechnical Engineers

TONY GEE AND PARTNERS LLP
Hardy House
140 High Street
Esher, Surrey
KT10 9JQ
Tel: 01372 461600
www.tonygee.com

CONTRACTOR: **Balfour Beatty**

CLIENT: **WOKINGHAM BOROUGH COUNCIL**

Shute End, Wokingham, Berkshire RG40 1BN
Tel: (0118) 974 6000 Web: www.wokingham.gov.uk

PROJECT: WOKINGHAM MAJOR HIGHWAYS PROGRAMME
SPINE ROAD AND WESTERN GATEWAY PHASE 1

TITLE: HIGHWAYS
KERBS AND FOOTWAY
PLAN LAYOUT

SCALE @ A1: 1:500	CHECKED: BH	APPROVED: JC
PROJECT NO: C118047	DESIGNED: MH	DRAWN: TCH
DRAWING No: WMHP-TG-SRWG1-DR-HI-1103	DATE: June 21	REV: P04