

- LEGEND**
- PLANNING APPLICATION 192928 RED LINE BOUNDARY
 - CONSERVATION KERB - 125mm UPSTAND (CK)
 - CONSERVATION CENTRE KERB - 0 UPSTAND AT CROSSINGS, 25 AT MAINTENANCE VEHICLE CROSSOVER (CCK)
 - HB2 - 125mm UPSTAND (HB2)
 - BULL NOSED KERB - 0 UPSTAND AT CROSSING, 25 AT MAINTENANCE VEHICLE CROSSING (BN)
 - HB2 COMBINED KERB DRAIN - 125mm UPSTAND (HB2CKD)
 - BULL NOSE COMBINED KERB DRAIN - 0 UPSTAND CROSSING, 25 AT MAINTENANCE VEHICLE CROSSING (BNCKD)
 - CKD HB BRIDGE COMBINED KERB DRAIN - 125mm UPSTAND (HBCKD1)
 - CKD HB COMBINED KERB DRAIN - 125mm UPSTAND (HBCKD2)
 - BRIDGE PARAPET BEAM - REFER TO BRIDGE DRAWINGS (BPF)
 - EDGING TYPE (EF)
 - TIMBER EDGING BOARDS (TB)
 - DROPPER KERB (DK)
 - DROPPER COMBINED KERB DRAIN (DKCKD)
 - BUS STOP RAISED KERB (KK)
 - BUS STOP TRANSITION KERB (TKK)
 - TRANSITION KERB (TK)
 - TRIEF KERB (TRK)
 - TRIEF TRANSITION KERB (TTK)
 - FOOTWAY/CYCLEWAY CONSTRUCTION (TYPE FC)
 - BRIDGE VERGE (TYPE BV)
 - STAGGERED CROSSING ISLAND INFILL (TYPE FI)
 - BLOCK PAVING (SEE 0700 SERIES)
 - CONCRETE HARDSTAND (TYPE CH)
 - MAINTENANCE VEHICULAR ACCESS ROUTE (TYPE MV)
 - FOOTWAY CROSSOVER (SEE 0700 SERIES)
 - FOOTPATH CONSTRUCTION (TYPE FP)
 - TACTILE CORDUROY PAVING (BUFF) - BARS PERPENDICULAR TO LINE OF TRAVEL U.N.O.
 - TACTILE BLISTER PAVING (BUFF)
 - TACTILE BLISTER PAVING (RED)
 - INDICATIVE INFORMATION BOARD
 - INDICATIVE BUS SHELTER TO BE PROVIDED BY OTHERS


SIGNIFICANT RESIDUAL HAZARDS

RESIDUAL HAZARD	STAGE	SUGGESTED CONTROL MEASURE
 WORKING IN CLOSE PROXIMITY TO WATERCOURSES. EXPOSURE TO HAZARDOUS SUBSTANCES	C, D	CONTRACTOR TO LIAISE WITH THE LEAD LOCAL FLOOD AUTHORITY TO GAIN FLOOD ALERTS. ENSURE WORKFORCE IS SUITABLY TRAINED AND COMPETENT AND ARE WEARING THE APPROPRIATE LEVEL OF PPE FOR THE INTENDED TASK TO REDUCE THE RISK OF WORKERS CONTRACTING LEPTOSPIROSIS OR WEIL'S DISEASE.
 WORKING IN ECOLOGICALLY SENSITIVE AREA	C, D	CONSTRUCTION ACTIVITIES WILL BE DIRECTLY ADJACENT TO EXISTING WATERCOURSE. CONTRACTOR'S METHOD STATEMENT TO CONSIDER THE RISK OF WORKING ADJACENT TO EXISTING WATERCOURSE TO ENSURE WASTE IS NOT INADVERTENTLY DIRECTED INTO WATERCOURSE. CONTRACTOR TO LIAISE WITH THE LEAD LOCAL FLOOD AUTHORITY TO GAIN FLOOD ALERTS. ENSURE WORKFORCE IS SUITABLY TRAINED AND COMPETENT AND ARE WEARING THE APPROPRIATE LEVEL OF PPE FOR THE INTENDED TASK TO REDUCE THE RISK OF WORKERS CONTRACTING LEPTOSPIROSIS OR WEIL'S DISEASE.


NOTE: The above hazards do not include every hazard or assumption, but identify significant residual construction hazards that are not likely to be obvious to a competent contractor and those that could be difficult to manage effectively. Refer also to the designer's risk documentation.

DO NOT SCALE

- NOTES:**
- ALL DIMENSIONS ARE IN MILLIMETRES UNLESS NOTED OTHERWISE.
 - ALL LEVELS ARE IN METRES AOD UNLESS NOTED OTHERWISE.
 - DRAWING TO BE READ IN CONJUNCTION WITH SPECIFICATION WMHP-TG-SRWG1-SP-HI-1101.
 - REFER TO DRAWING WMHP-TG-SRWG1-DR-HI-1121 FOR KERB DETAILS.
 - REFER TO DRAWING WMHP-TG-SRWG1-DR-HI-1122 FOR FOOTWAY CONSTRUCTION AND SURFACING DETAILS.
 - REFER TO DRAWING WMHP-TG-SRWG1-DR-HI-1123 AND WMHP-TG-SRWG1-DR-HI-1124 FOR DETAILS OF TACTILE PAVING.
 - FOR DETAILS OF COMBINED KERB DRAINAGE UNITS REFER TO 500 SERIES.
 - REFER TO DRAWING WMHP-TG-SRWG1-DR-HI-1125 FOR RAIN GARDEN DETAILS.
 - FOR RAIN GARDEN KERB LAYOUT REFER TO INSET A.

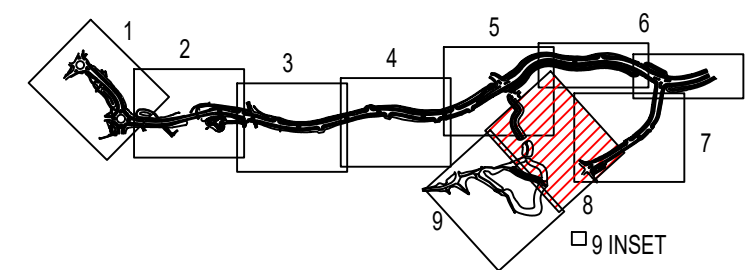

SHEET LOCATION PLAN
N.T.S.

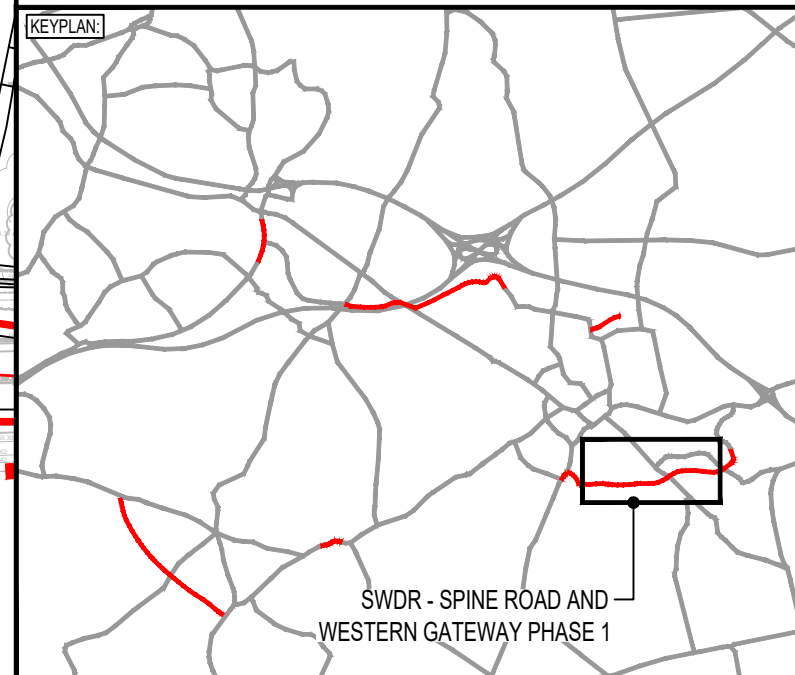

PM4	01/04/2022	MH	REVISED FOR PLANNING DISCHARGE	JC	ARL
P03	22/10/2021	BC	REVISED FOR SCO COMMENTS	BH	JC
P02	29/09/2021	AT	REVISED FOR SCO COMMENTS	BH	JC
REV	DATE	BY	DESCRIPTION	CHK	APP

DRAWING STATUS: **SUITABLE FOR REVIEW & COMMENT** **S3**

DESIGNER: Tony Gee and Partners LLP
Hardy House
140 High Street
Esher, Surrey
KT10 9QJ
Tel: 01372 461600
www.tonygee.com
Consulting Civil, Structural and Geotechnical Engineers

CONTRACTOR:

Balfour Beatty


CLIENT: WOKINGHAM BOROUGH COUNCIL
Shute End, Wokingham, Berkshire RG40 1BN
Tel: (0118) 974 6000 Web: www.wokingham.gov.uk

PROJECT: WOKINGHAM MAJOR HIGHWAYS PROGRAMME
SPINE ROAD AND WESTERN GATEWAY PHASE 1

TITLE: HIGHWAYS
KERBS AND FOOTWAY
PLAN LAYOUT

SCALE @ AT:	CHECKED:	APPROVED:
1:500	BH	JC
PROJECT NO:	DESIGNED:	DRAWN:
C118047	MH	TCH
DRAWING NO:	DATE:	REV:
WMHP-TG-SRWG1-DR-HI-1108	August 21	P04

File name: S:\PROJECTS\2018\18047\BIM\1-WP\DRAWINGS\WMHP-TG-SRWG1-DR-HI-1108.DWG, printed on 01 April 2022 16:55:47, by Ben Hawkins

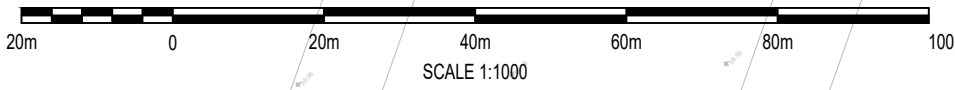

© Crown copyright and database rights 2018 OS 100005035. You are granted a non-exclusive, royalty free, revocable licence solely to view the Licensed Data for non-commercial purposes for the period during which Tony Gee and Partners LLP makes it available. You are not permitted to copy, sub-license, distribute, sell or otherwise make available the Licensed Data to third parties in any form. Third party rights to enforce the terms of this licence shall be reserved to OS.