



File name: S:\PROJECTS\2018\01\BIM\01\WIP\DRAWINGS\WMPF-TG-SRWG1-DR-HI-1123.DWG, printed on 01 April 2022 19:01:28, by Ben Hawkins

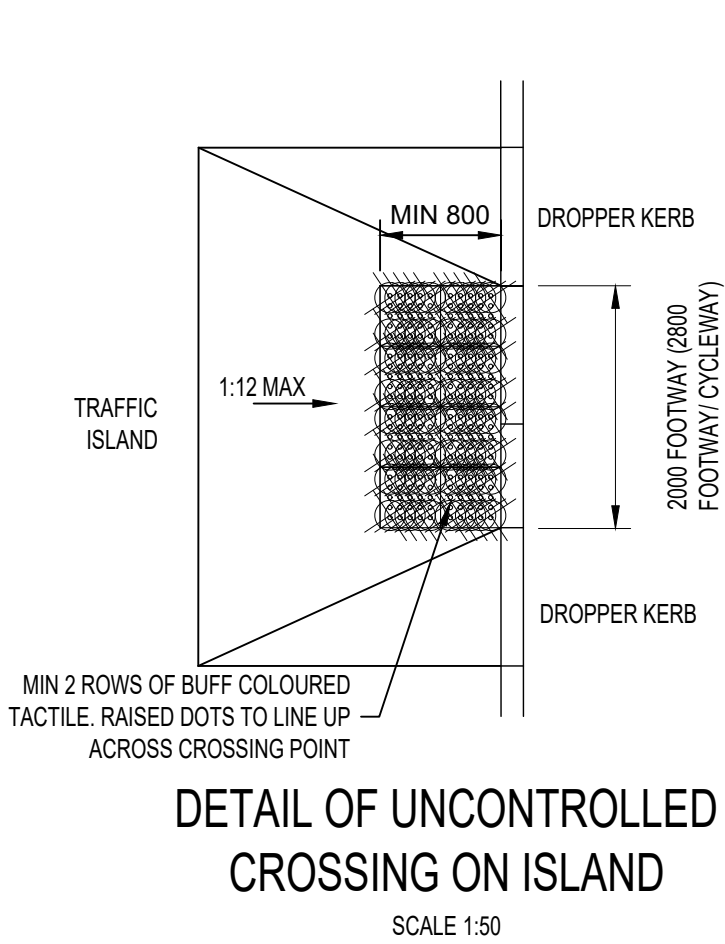


DETAIL OF UNCONTROLLED CROSSING ON ISLAND

SCALE 1:50

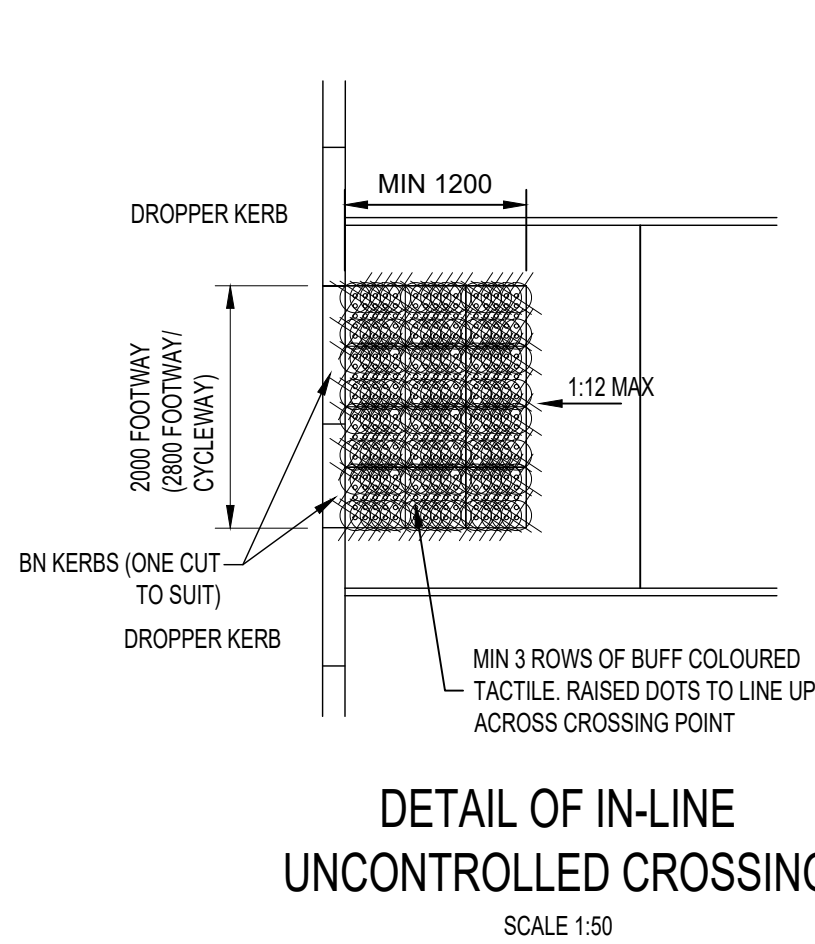


DETAIL OF IN-LINE UNCONTROLLED CROSSING

SCALE 1:50

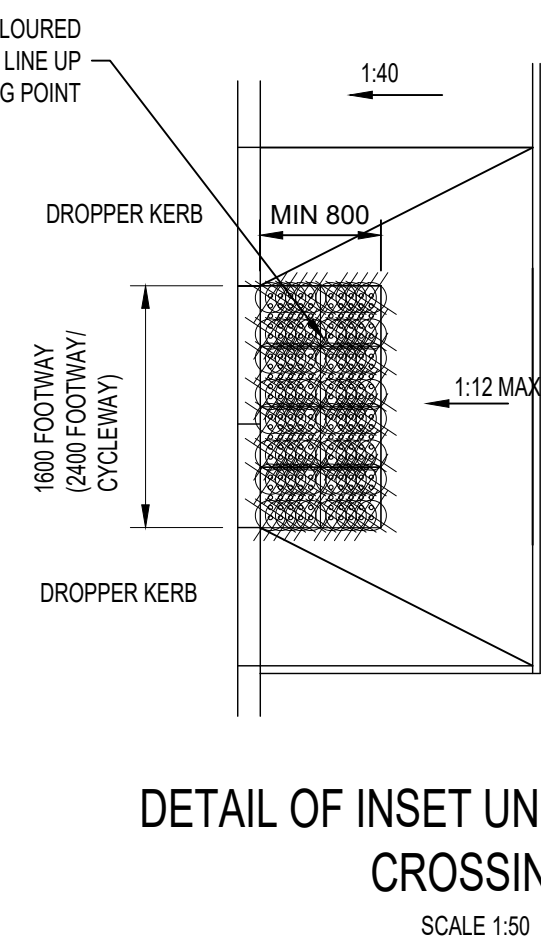


DETAIL OF INSET UNCONTROLLED CROSSING

SCALE 1:50

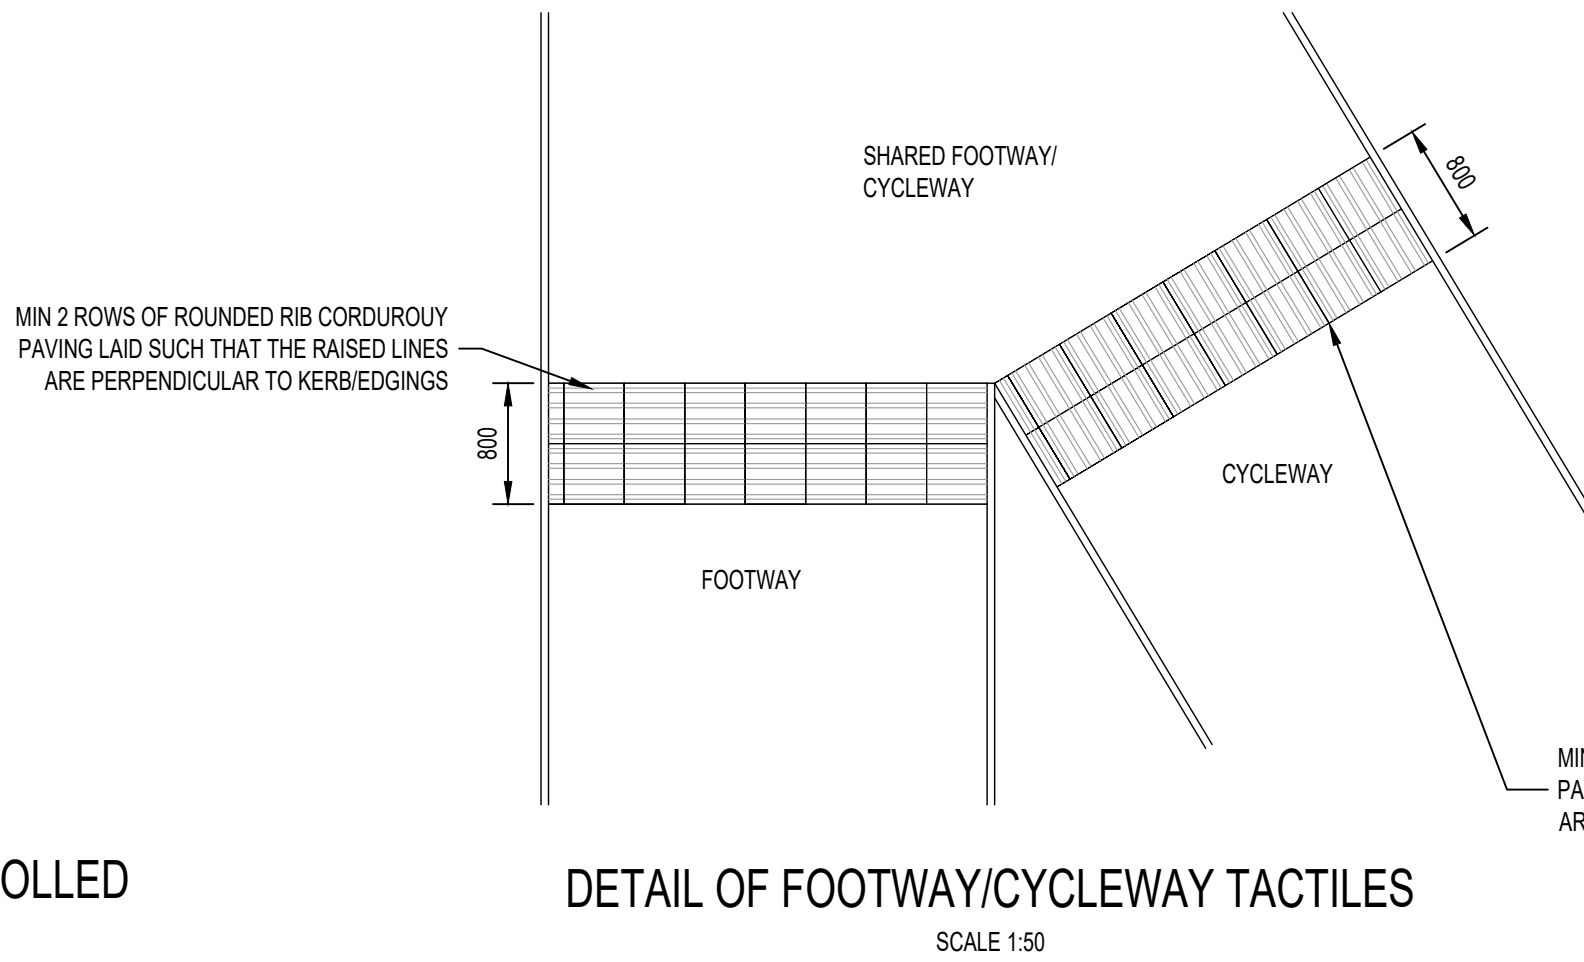


DETAIL OF FOOTWAY/CYCLEWAY TACTILES

SCALE 1:50

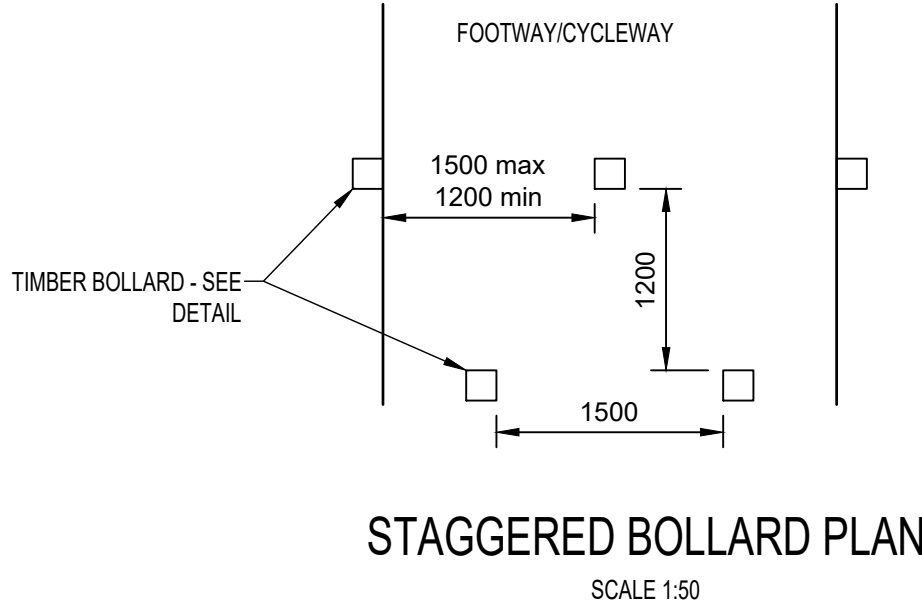


STAGGERED BOLLARD PLAN

SCALE 1:50

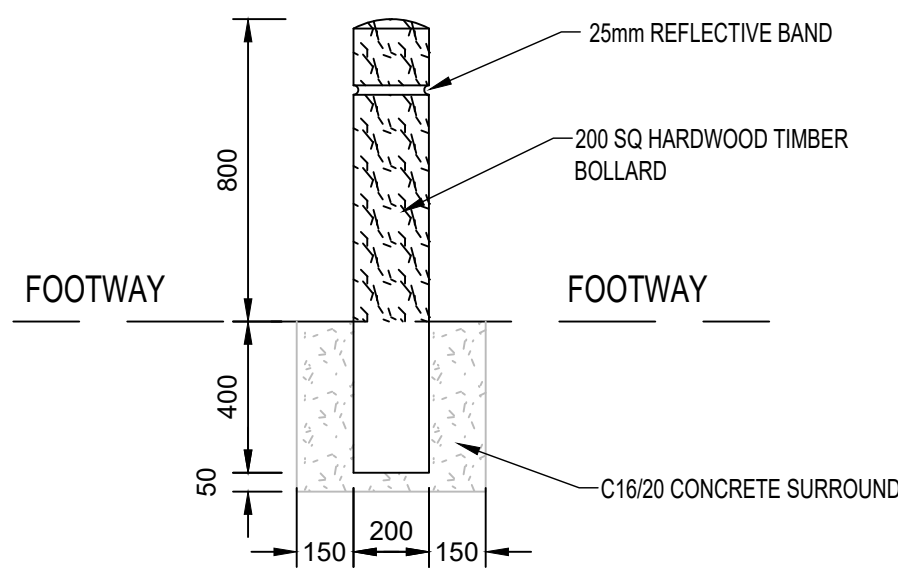


CYCLEWAY BOLLARD DETAIL

SCALE 1:20

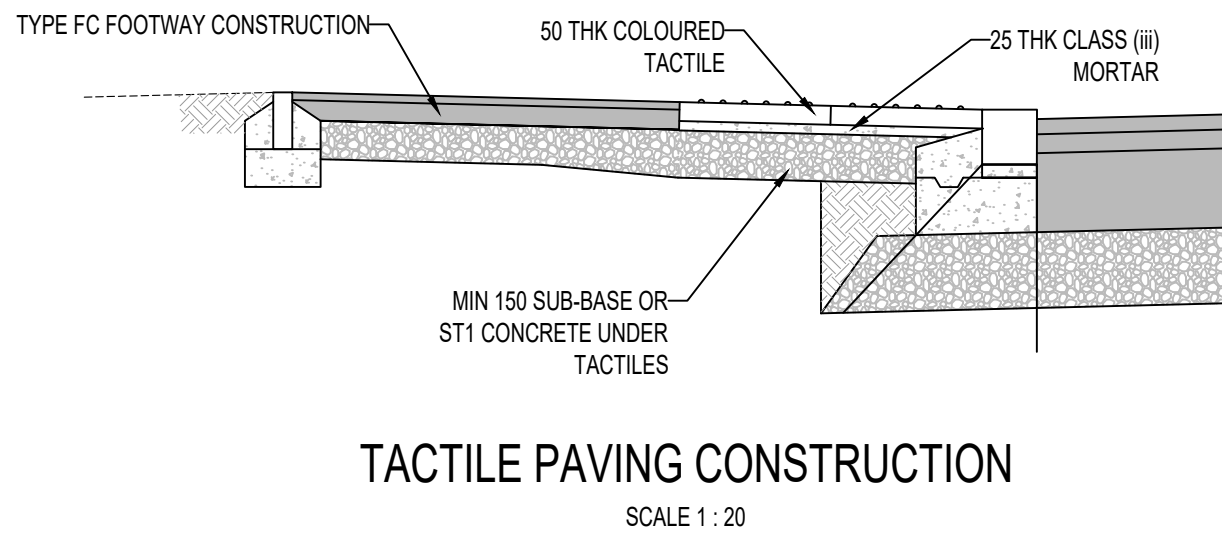

TACTILE PAVING CONSTRUCTION

SCALE 1 : 20

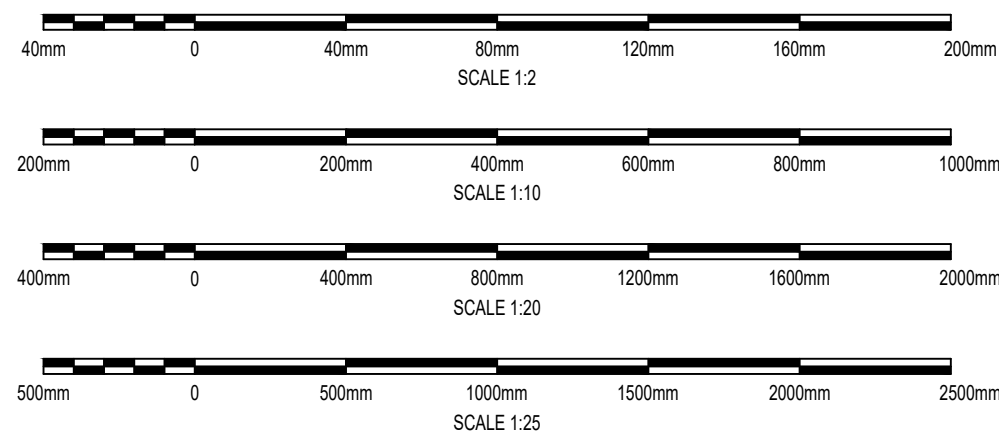

SIGNIFICANT RESIDUAL HAZARDS

RESIDUAL HAZARD	STAGE	SUGGESTED CONTROL MEASURE
-----------------	-------	---------------------------


NO SIGNIFICANT RESIDUAL HAZARD IDENTIFIED

NOTE: The above hazards do not include every hazard or assumption, but identify significant residual construction hazards that are not likely to be obvious to a competent contractor and those that could be difficult to manage effectively. Refer also to the designer's risk documentation.

DO NOT SCALE

NOTES:

1. ALL DIMENSIONS ARE IN MILLIMETRES UNLESS NOTED OTHERWISE.
2. ALL LEVELS ARE IN METRES AOD UNLESS NOTED OTHERWISE.
3. DRAWING TO BE READ IN CONJUNCTION WITH SPECIFICATION WMHP-TG-SRWG1-SP-HI-1100.
3. DRAWING TO BE READ IN CONJUNCTION WITH LAYOUT DRAWINGS WMHP-TG-SRWG1-DR-HI-1101 TO WMHP-TG-SRWG1-DR-HI-1107.

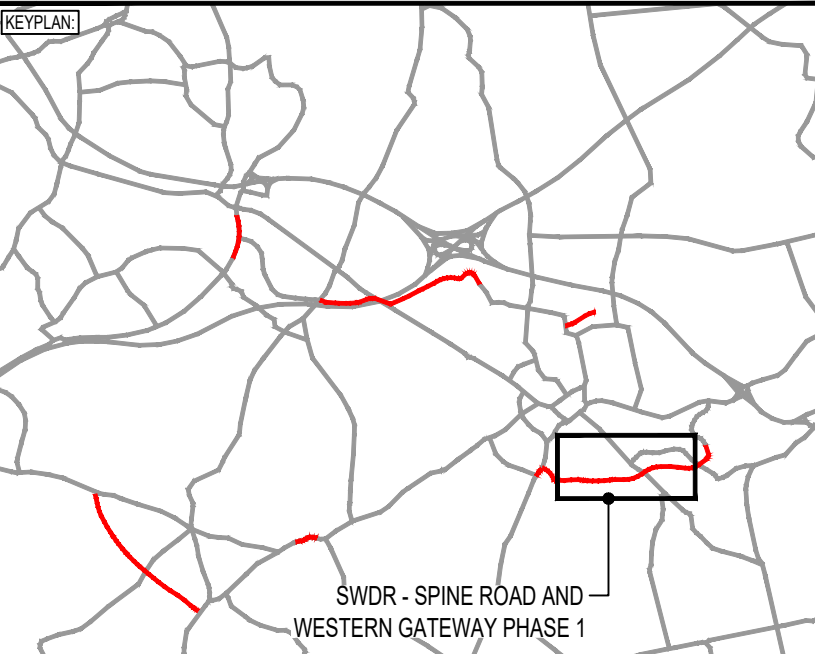

PO3	01/04/2022	MH	REVISED FOR PLANNING DISCHARGE	JC	ARL
PO2	29/09/2021	AT	REVISED FOR SCO COMMENTS	BH	JC
PO1	16/06/2021	MH	DETAILED DESIGN ISSUE	BH	JC
REV	DATE	BY	DESCRIPTION	CHK	APP

DRAWING STATUS: SUITABLE FOR REVIEW & COMMENT S3

DESIGNER: **Tony Gee and Partners LLP**
Hardy House
140 High Street
Esher, Surrey
KT10 9QJ
Tel: 01372 461600
www.tonygee.com
Consulting Civil, Structural and Geotechnical Engineers

CONTRACTOR: **Balfour Beatty**

CLIENT: **WOKINGHAM BOROUGH COUNCIL**
Shute End, Wokingham, Berkshire RG40 1BN
Tel: (0118) 974 6000 Web: www.wokingham.gov.uk

PROJECT: WOKINGHAM MAJOR HIGHWAYS PROGRAMME
SPINE ROAD AND WESTERN GATEWAY PHASE 1

TITLE: HIGHWAYS
KERBS AND FOOTWAYS
DETAILS
SHEET 3

SCALE @ A1: AS SHOWN	CHECKED: BH	APPROVED: JC
PROJECT NO: C118047	DESIGNED: MH	DRAWN: MH
DRAWING No:	DATE: June 21	REV:

WMHP-TG-SRWG1-DR-HI-1123

P03