


SIGNIFICANT RESIDUAL HAZARDS		
RESIDUAL HAZARD	STAGE	SUGGESTED CONTROL MEASURE
 WORKING IN CLOSE PROXIMITY TO WATERCOURSES. EXPOSURE TO HAZARDOUS SUBSTANCES, E.G. LEPTOSPIROSIS	C, D	CONTRACTOR TO LIAISE WITH THE LEAD LOCAL FLOOD AUTHORITY TO GAIN FLOOD ALERTS. ENSURE WORKFORCE IS SUITABLY TRAINED AND COMPETENT AND ARE WEARING THE APPROPRIATE LEVEL OF PPE FOR THE INTENDED TASK TO REDUCE THE RISK OF WORKERS CONTRACTING LEPTOSPIROSIS OR WEIL'S DISEASE.
 DANGER OF FALLING FROM WORKING ON HIGH EMBANKMENTS	C, M, D	ENSURE APPROPRIATE RISK ASSESSMENTS ARE USED WHEN WORKING ON TOP OF EMBANKMENTS, WHICH CONSIDER THE GRADIENT OF THE ADJOINING SLOPE AND IDENTIFY APPROPRIATE CONTROLS TO PREVENT OPERATIVES, PLANT AND MATERIALS FROM ENCOUNTERING THE SLOPE.
 DANGER OF FALLING FROM UNPROTECTED VERTICAL WALLS	C, M, D	ENSURE APPROPRIATE RISK ASSESSMENTS ARE USED WHEN WORKING ON AT HEIGHT, WHICH SHOULD IDENTIFY MITIGATION MEASURES SUCH AS FALL RESTRAINT SYSTEMS, DROP ZONE CONTROL AND MEASURES TO PREVENT OBJECTS FROM FALLING FROM THE UNPROTECTED VERTICAL WALL.
NOTE: The above hazards do not include every hazard or assumption, but identify significant residual construction hazards that are not likely to be obvious to a competent contractor and those that could be difficult to manage effectively. Refer also to the designer's risk documentation.		

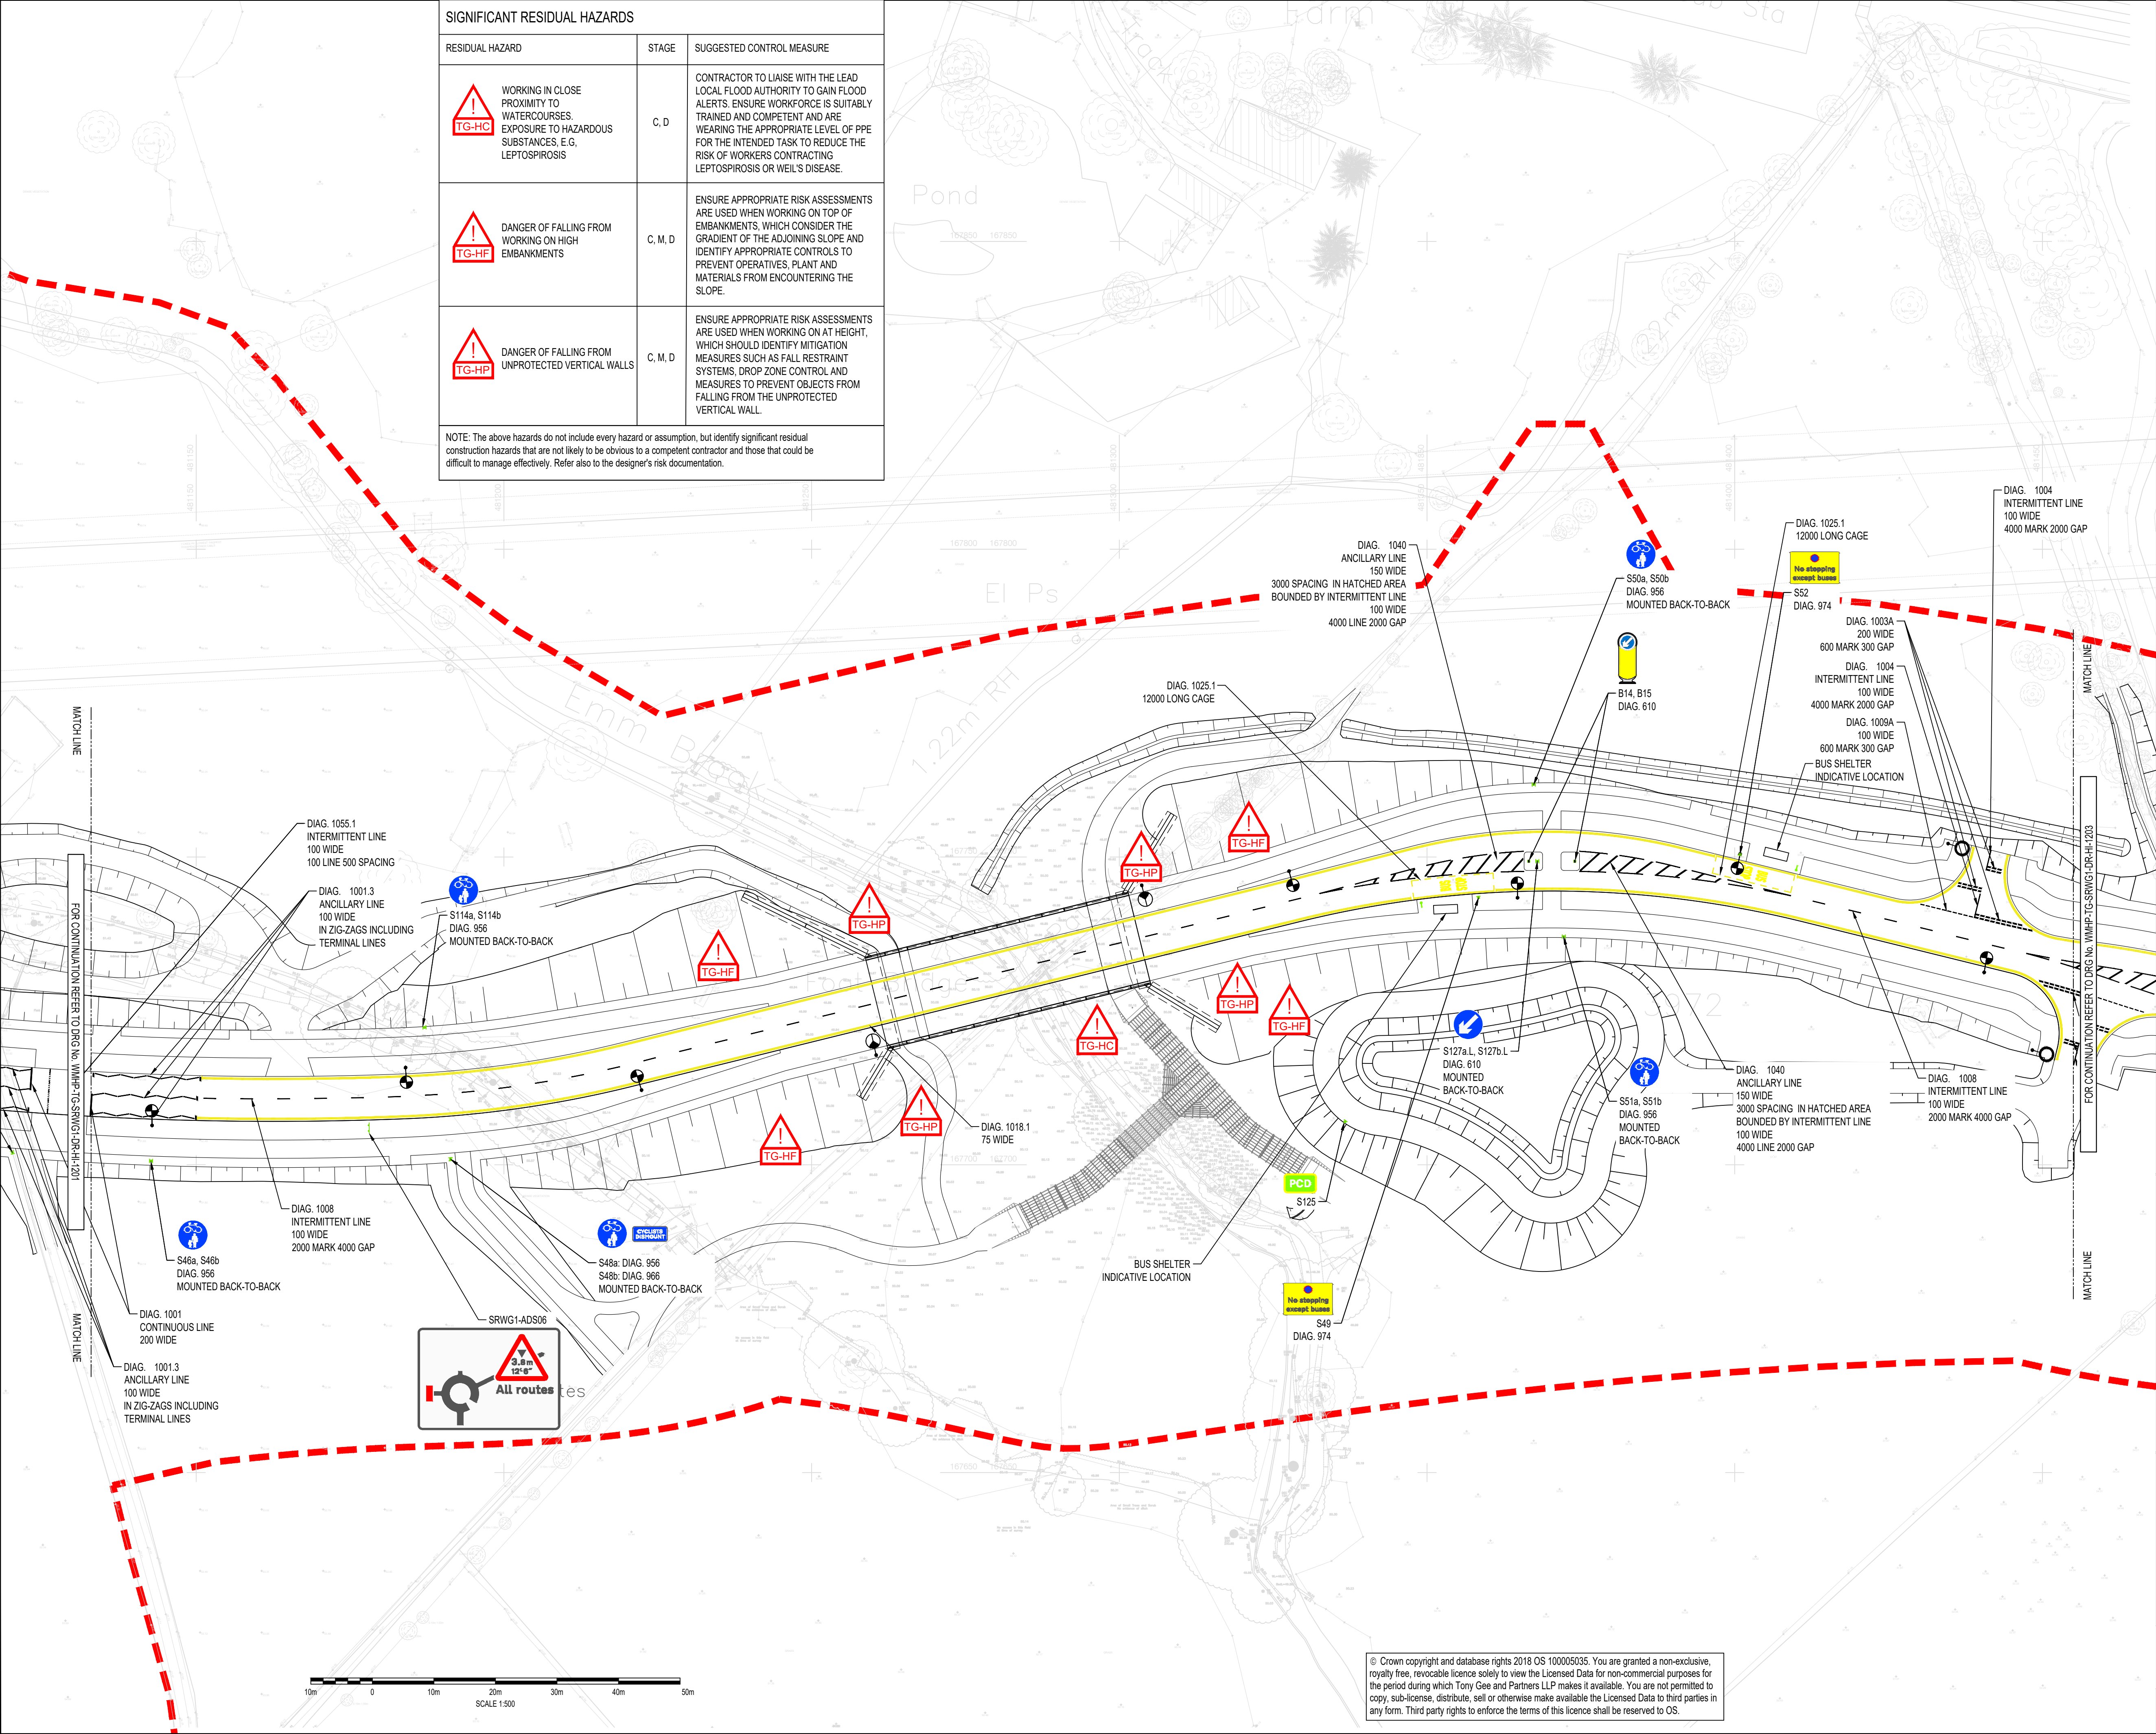

DO NOT SCALE

NOTES:

1. ALL DIMENSIONS ARE IN MILLIMETRES UNLESS NOTED OTHERWISE.

2. ALL LEVELS ARE IN METRES AOD UNLESS NOTED OTHERWISE.

3. DRAWING TO BE READ IN CONJUNCTION WITH SPECIFICATION WMHP-TG-SRWG1-SP-HI-1200, SIGN FACE DETAIL DRAWING WMHP-TG-SRWG1-DR-HI-1221 AND ADS DETAIL DRAWING WMHP-TG-SRWG1-SP-HI-1222-1223.

4. FOR LIGHTING COLUMN LOCATIONS REFER TO DRAWINGS WMHP-TG-SRWG1-DR-LI-1301 TO WMHP-TG-SRWG1-DR-LI-1307 INCLUSIVE.

5. FOR TRAFFIC SIGNALS REFER TO DRAWINGS WMHP-TG-SRWG1-DR-HI-1231 TO 1245.

6. FOR EXISTING SIGNS (ESXX) TO BE REUSED/RELOCATED REFER TO 200 SERIES PACKAGE

LEGEND

PLANNING APPLICATION NUMBER 192928

RED LINE BOUNDARY

PROPOSED TRAFFIC SIGN

TRAFFIC SIGN TO BE RETAINED AND MOUNTED ON NEW POLE

PROPOSED SELF-RIGHTING RETROREFLECTIVE BOLLARD

VARIOUS PROPOSED LIGHTING COLUMNS

EXISTING LIGHTING COLUMN TO BE RETAINED

TRAFFIC SIGNAL POLE

PREFERRED LOCATION OF BUS STOP FLAG AND POST TO BE PROVIDED BY OTHERS

SHEET LOCATION PLAN

N.T.S.

KEYPLAN

SWDR - SPINE ROAD AND WESTERN GATEWAY PHASE 1

POS	01/04/2022	MH	VARIOUS UPDATES	ARL	JC
P04	07/03/2022	BC	REVISED AFTER SCHEDULE REVIEW	BH	JC
P02	28/09/2021	BH	REVISED FOR PLANNING DISCHARGE	JC	ALM
REV	DATE	BY	DESCRIPTION	CHK	APP

DRAWING STATUS:

SUITABLE FOR REVIEW & COMMENT

S3

DESIGNER:

Tony Gee

Consulting Civil, Structural and Geotechnical Engineers

Tony Gee and Partners LLP

Hardy House

140 High Street

Esher, Surrey

KT10 9QJ

Tel: 01372 461600

www.tonygee.com

CONTRACTOR:

Balfour Beatty

CLIENT:

WOKINGHAM BOROUGH COUNCIL

Shute End, Wokingham, Berkshire RG40 1BN

Tel: (0118) 974 6000 Web: www.wokingham.gov.uk

PROJECT:

WOKINGHAM MAJOR HIGHWAYS PROGRAMME

SPINE ROAD AND WESTERN GATEWAY PHASE 1

TITLE:

HIGHWAYS

TRAFFIC SIGNS AND ROAD MARKINGS

PLAN LAYOUT

SHEET 2

SCALE @ A1:	CHECKED:	APPROVED:
1:500	BH	JC
PROJECT NO:	DESIGNED:	DRAWN:
C118047	ALM	ALM
DRAWING NO:	DATE:	REV:
WMHP-TG-SRWG1-DR-HI-1202	MARCH 22	P05

© Crown copyright and database rights 2018 OS 100005035. You are granted a non-exclusive, royalty free, revocable licence solely to view the Licensed Data for non-commercial purposes for the period during which Tony Gee and Partners LLP makes it available. You are not permitted to copy, sub-license, distribute, sell or otherwise make available the Licensed Data to third parties in any form. Third party rights to enforce the terms of this licence shall be reserved to OS.