


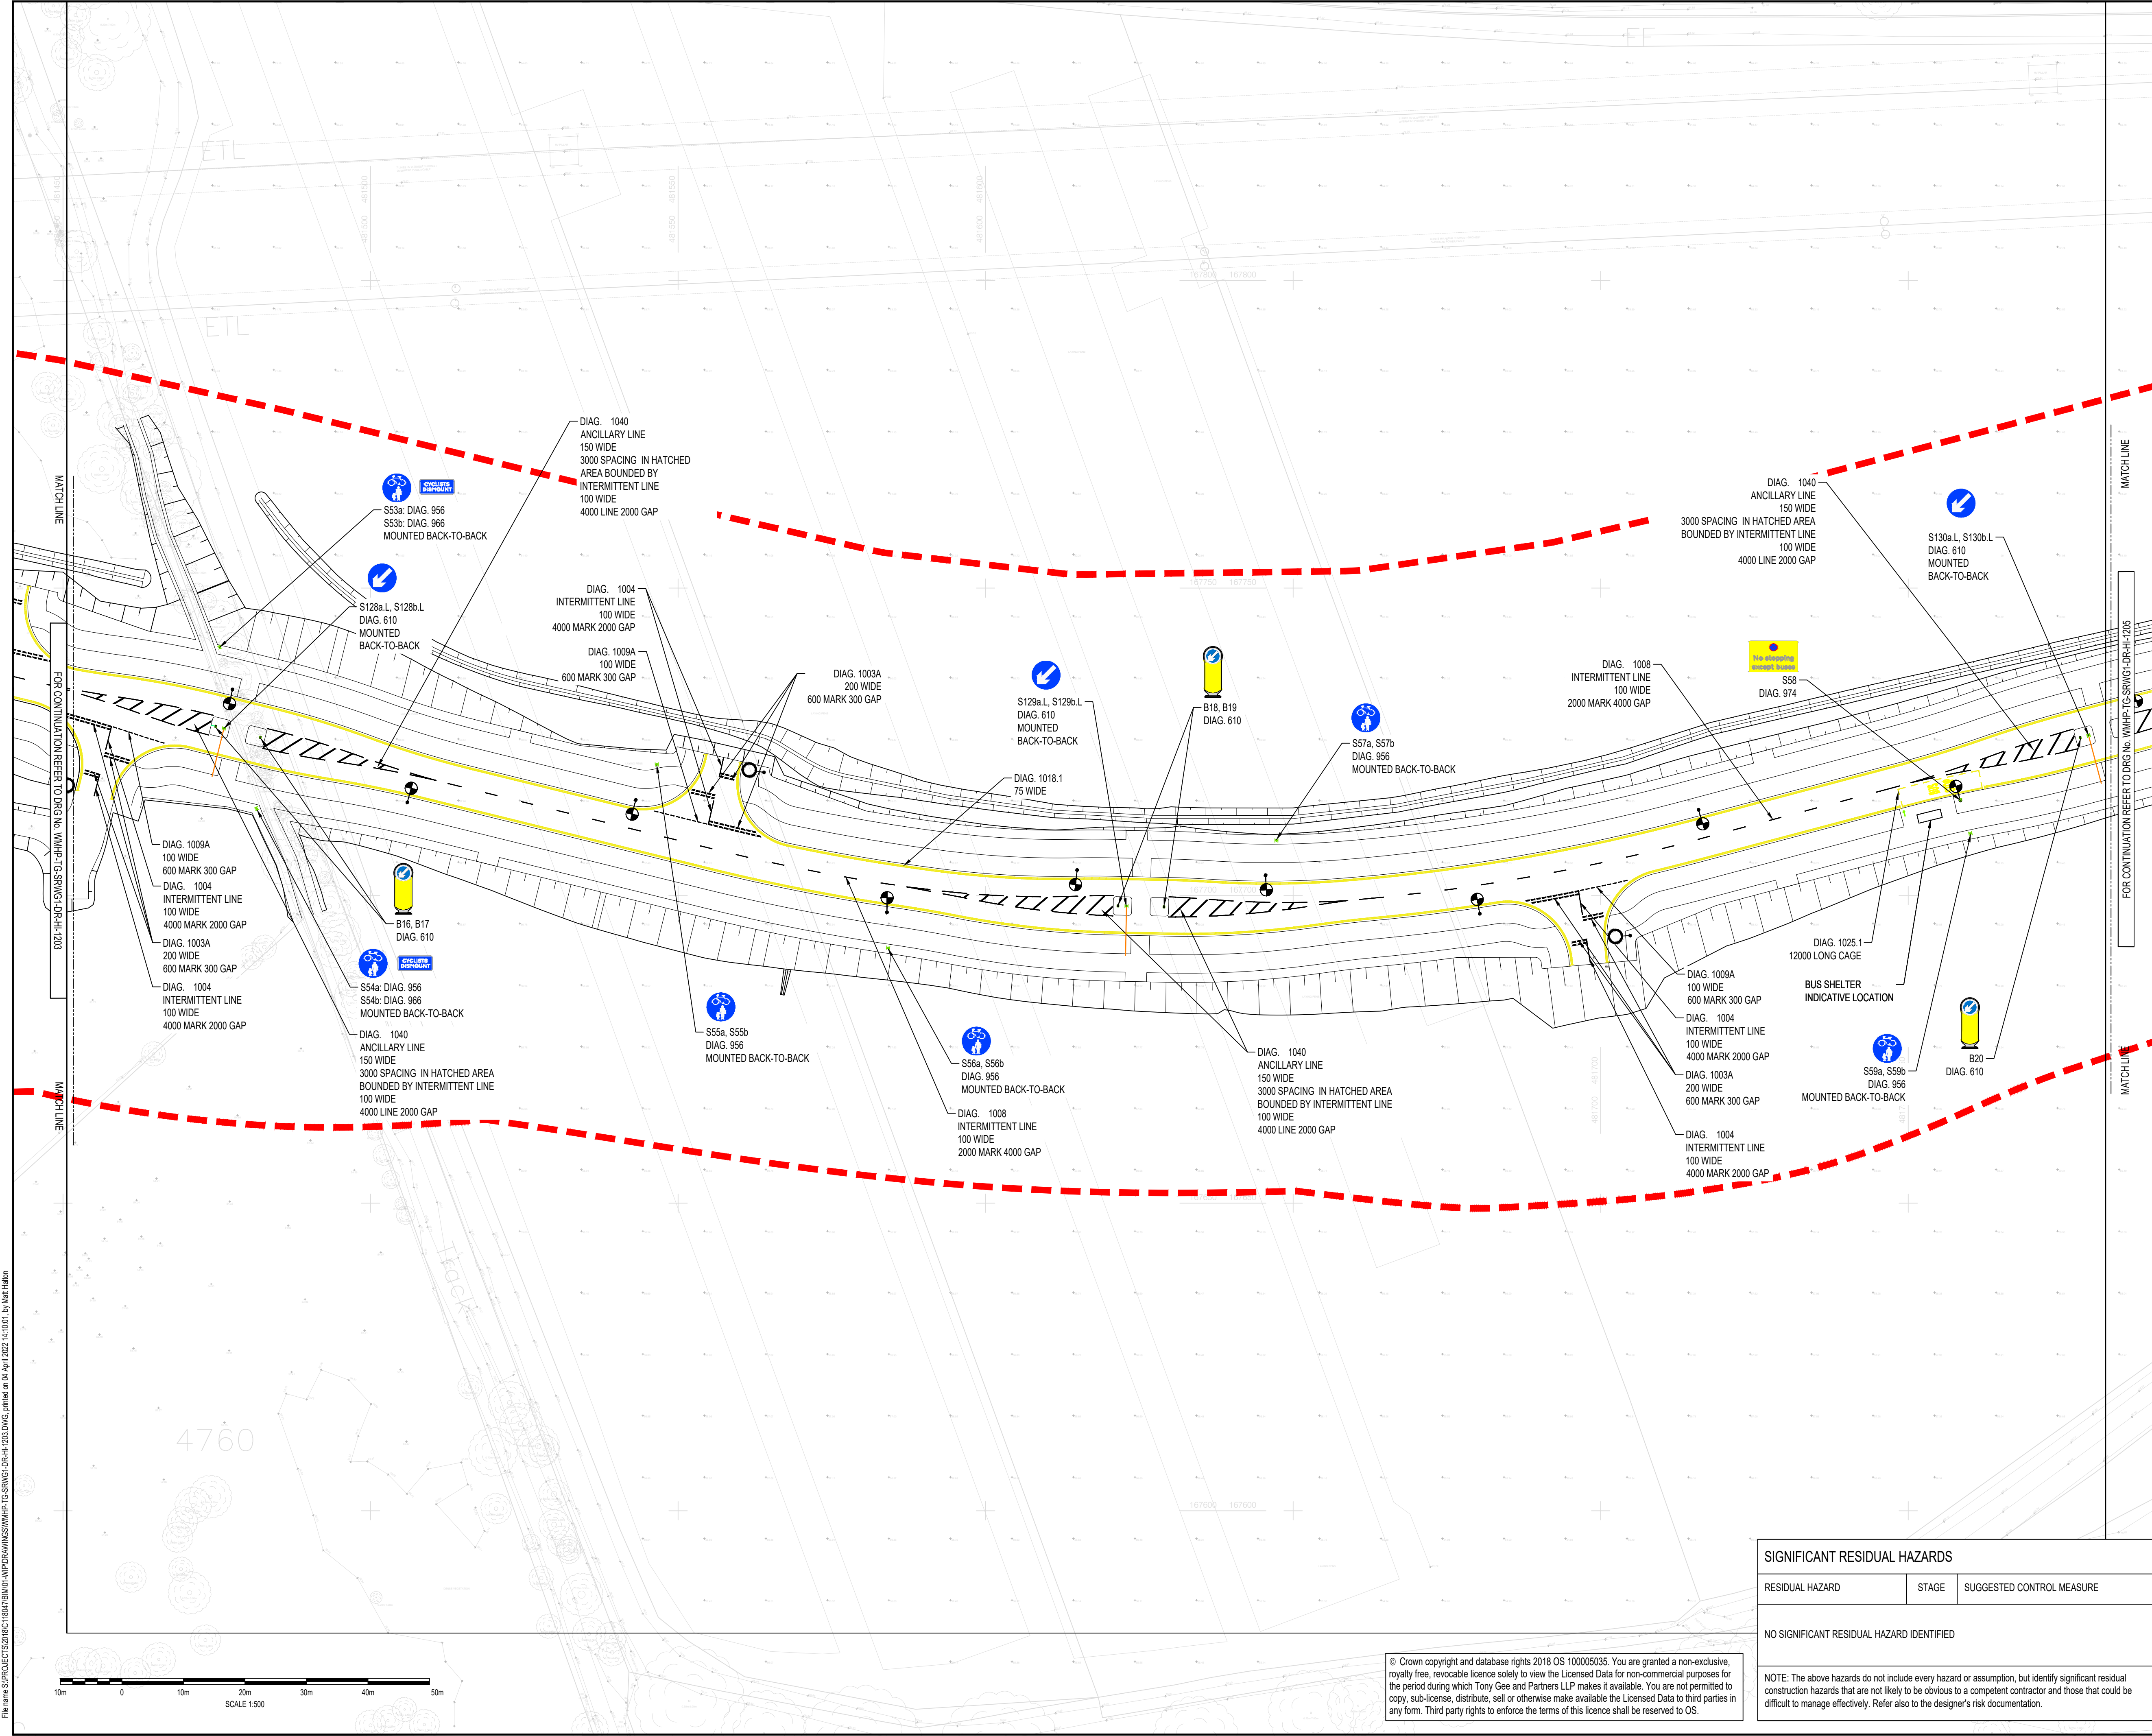

DO NOT SCALE

NOTES:

1. ALL DIMENSIONS ARE IN MILLIMETRES UNLESS NOTED OTHERWISE.

2. ALL LEVELS ARE IN METRES AOD UNLESS NOTED OTHERWISE.

3. DRAWING TO BE READ IN CONJUNCTION WITH SPECIFICATION WMHP-TG-SRWG1-SP-HI-1200, SIGN FACE DETAIL DRAWING WMHP-TG-SRWG1-DR-HI-1221 AND ADS DETAIL DRAWING WMHP-TG-SRWG1-SP-HI-1222-1223.

4. FOR LIGHTING COLUMN LOCATIONS REFER TO DRAWINGS WMHP-TG-SRWG1-DR-LI-1301 TO WMHP-TG-SRWG1-DR-LI-1307 INCLUSIVE.

5. FOR TRAFFIC SIGNALS REFER TO DRAWINGS WMHP-TG-SRWG1-DR-HI-1231 TO 1245.

6. FOR EXISTING SIGNS (ESXX) TO BE REUSED/RELOCATED REFER TO 200 SERIES PACKAGE

LEGEND

PLANNING APPLICATION NUMBER 192928

RED LINE BOUNDARY

PROPOSED TRAFFIC SIGN

TRAFFIC SIGN TO BE RETAINED AND MOUNTED ON NEW POLE

PROPOSED SELF-RIGHTING RETROREFLECTIVE BOLLARD

VARIOUS PROPOSED LIGHTING COLUMNS

EXISTING LIGHTING COLUMN TO BE RETAINED

TRAFFIC SIGNAL POLE

PREFERRED LOCATION OF BUS STOP FLAG AND POST TO BE PROVIDED BY OTHERS

1

2

3

4

5

6

7

8

9

INSET

SHEET LOCATION PLAN

N.T.S.

KEYPLAN

SWDR - SPINE ROAD AND WESTERN GATEWAY PHASE 1

PM4	01/04/2022	MH	VARIOUS UPDATES	ARL	JC
P03	28/09/2021	BH	REVISED FOR PLANNING DISCHARGE	JC	ALM
P02	10/08/2021	JF	REVISED FOR PLANNING DISCHARGE AND SCO COMMENTS	BH	JC
REV	DATE	BY	DESCRIPTION	CHK	APP

DRAWING STATUS: SUITABLE FOR REVIEW & COMMENT S3

DESIGNER:

Tony Gee

Consulting Civil, Structural and Geotechnical Engineers

Tony Gee and Partners LLP

Hardy House

140 High Street

Esher, Surrey

KT10 9QJ

Tel: 01372 461600

www.tonygee.com

CONTRACTOR:

Balfour Beatty

CLIENT:

WOKINGHAM BOROUGH COUNCIL

Shute End, Wokingham, Berkshire RG40 1BN

Tel: (0118) 974 6000 Web: www.wokingham.gov.uk

PROJECT:

WOKINGHAM MAJOR HIGHWAYS PROGRAMME

SPINE ROAD AND WESTERN GATEWAY PHASE 1

TITLE:

HIGHWAYS

TRAFFIC SIGNS AND ROAD MARKINGS

PLAN LAYOUT

SHEET 3

SCALE @ A1:

1:500

CHECKED: BH

APPROVED: JC

PROJECT NO:

C118047

DESIGNED: ALM

DRAWN: ALM

DATE: May 21

DRAWING NO:

WMHP-TG-SRWG1-DR-HI-1203

REV: P04

SIGNIFICANT RESIDUAL HAZARDS

RESIDUAL HAZARD	STAGE	SUGGESTED CONTROL MEASURE
NO SIGNIFICANT RESIDUAL HAZARD IDENTIFIED		

NOTE: The above hazards do not include every hazard or assumption, but identify significant residual construction hazards that are not likely to be obvious to a competent contractor and those that could be difficult to manage effectively. Refer also to the designer's risk documentation.

© Crown copyright and database rights 2018 OS 100005035. You are granted a non-exclusive, royalty free, revocable licence solely to view the Licensed Data for non-commercial purposes for the period during which Tony Gee and Partners LLP makes it available. You are not permitted to copy, sub-license, distribute, sell or otherwise make available the Licensed Data to third parties in any form. Third party rights to enforce the terms of this licence shall be reserved to OS.