


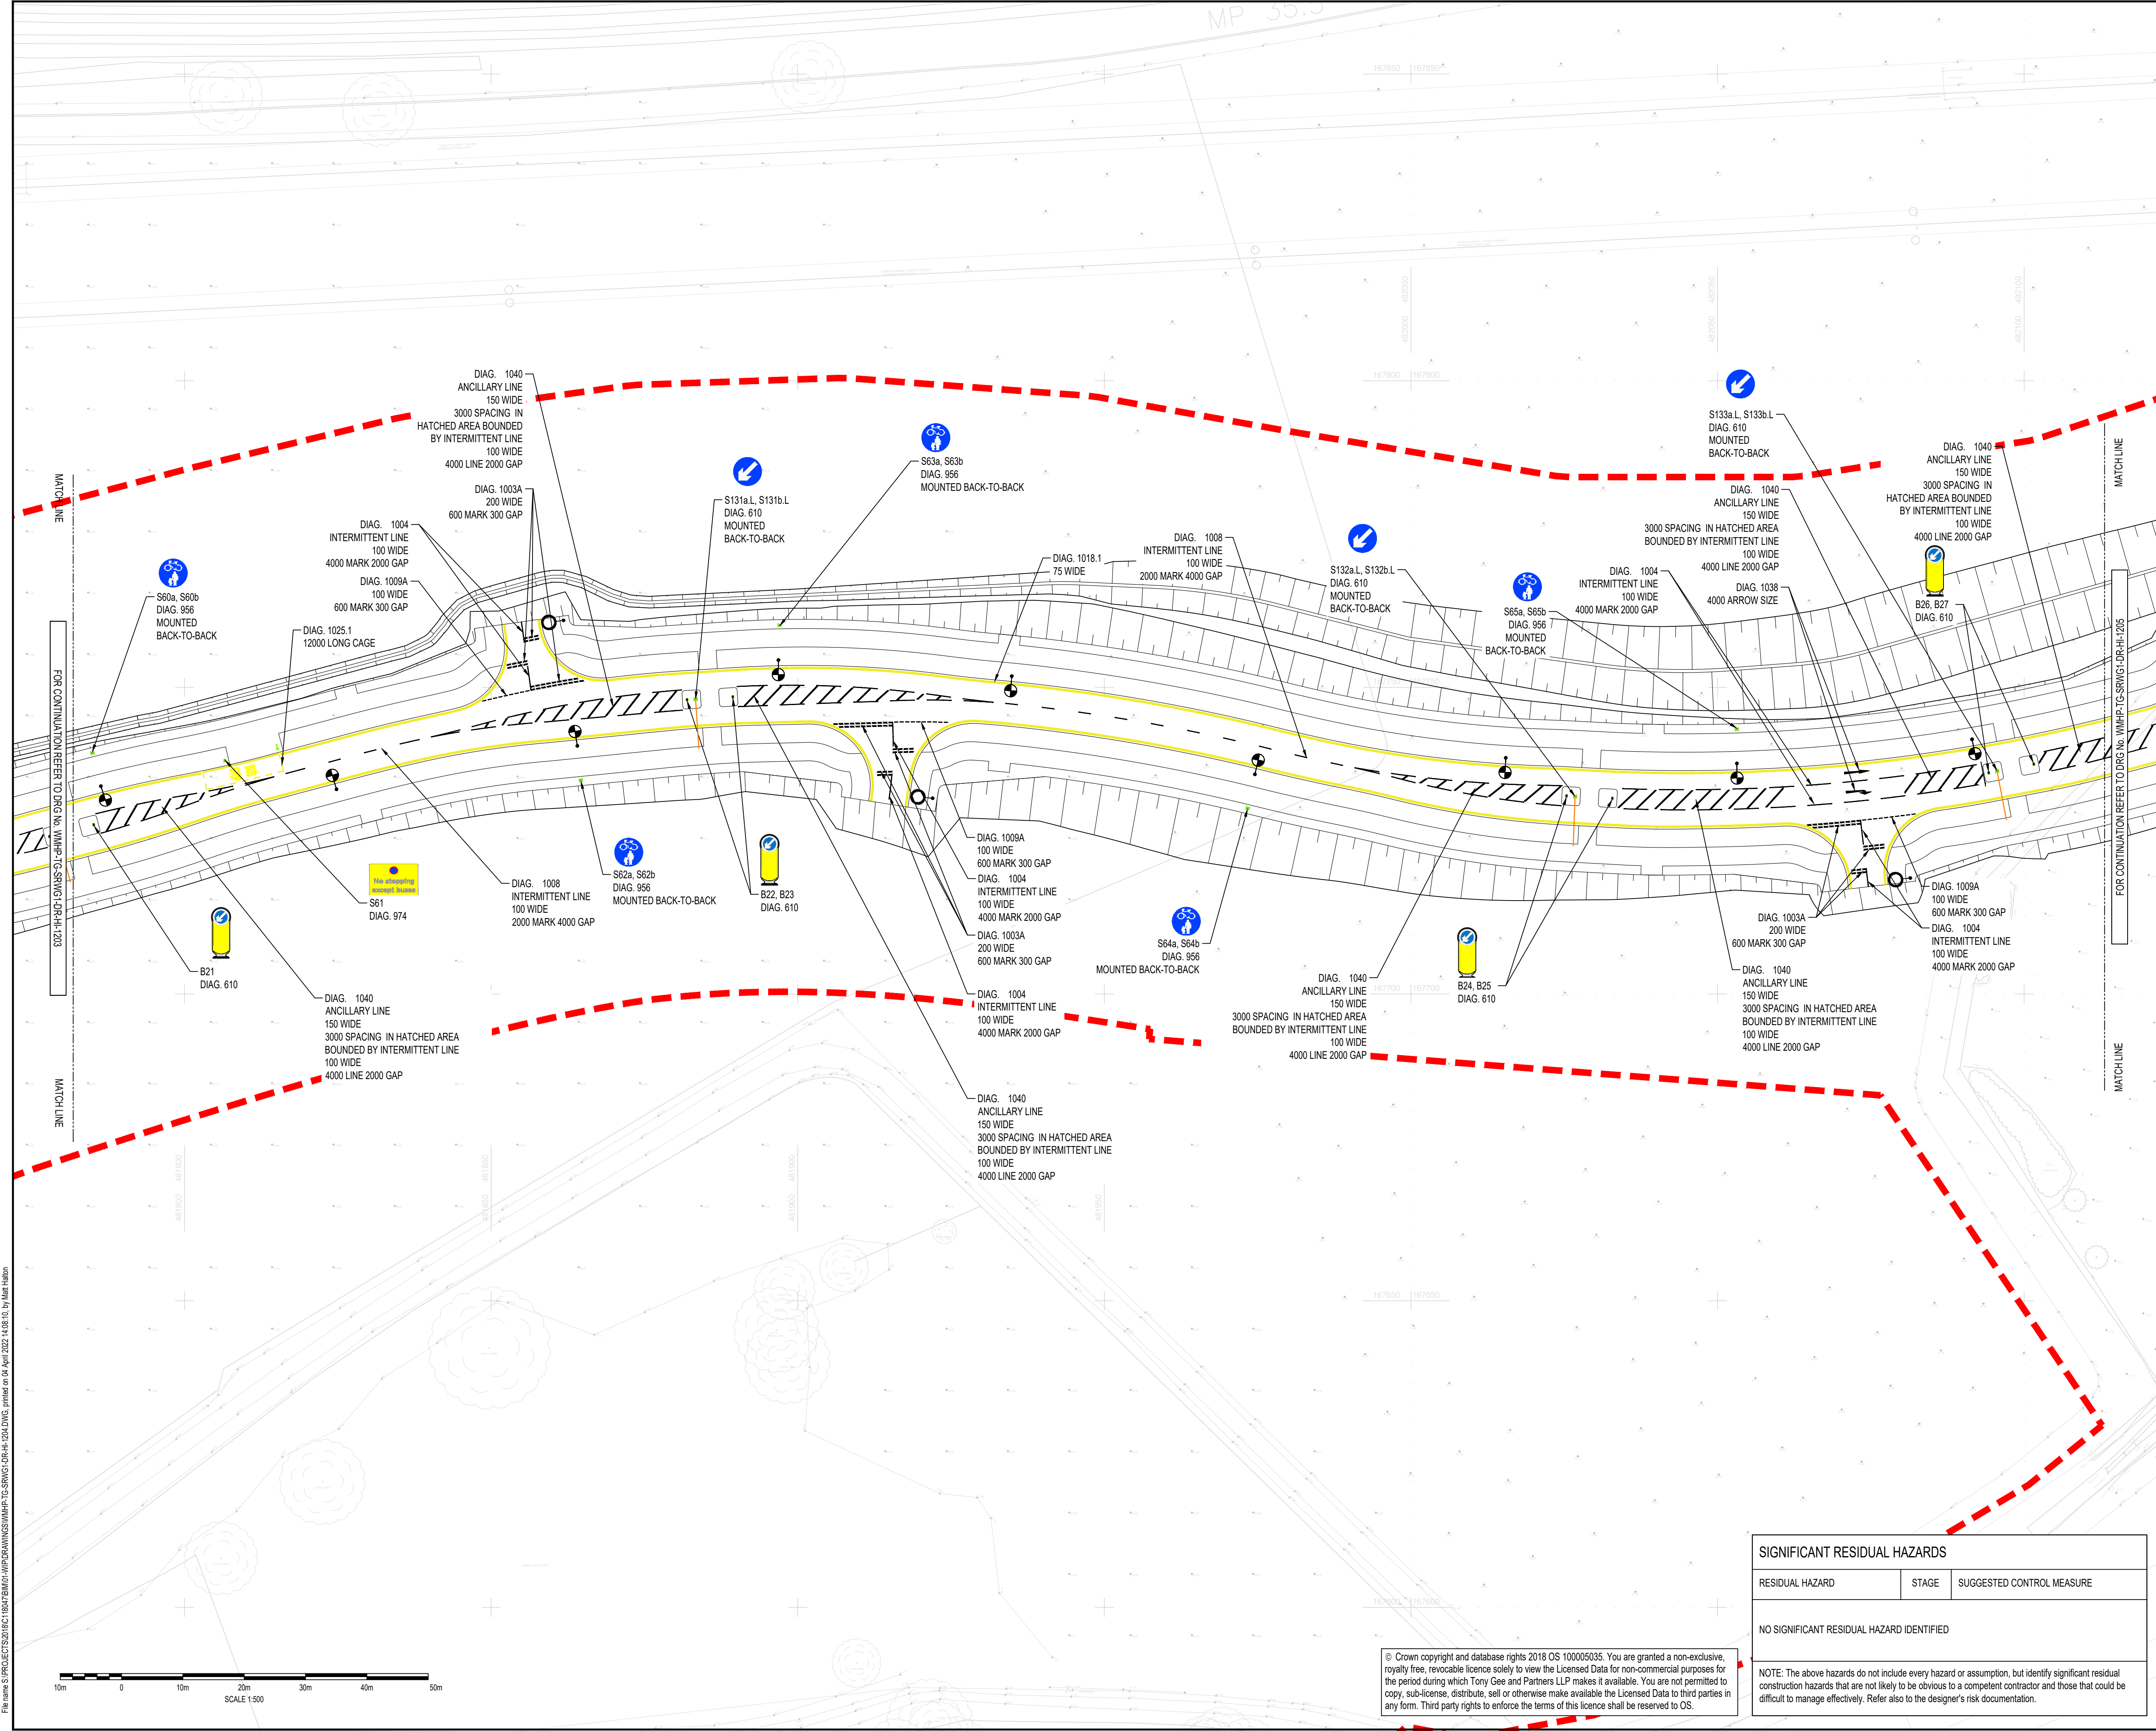

DO NOT SCALE

NOTES:

- ALL DIMENSIONS ARE IN MILLIMETRES UNLESS NOTED OTHERWISE.
- ALL LEVELS ARE IN METRES AOD UNLESS NOTED OTHERWISE.
- DRAWING TO BE READ IN CONJUNCTION WITH SPECIFICATION WMHP-TG-SRWG1-SP-HI-1200, SIGN FACE DETAIL DRAWING WMHP-TG-SRWG1-DR-HI-1221 AND ADS DETAIL DRAWING WMHP-TG-SRWG1-SP-HI-1222-1223.
- FOR LIGHTING COLUMN LOCATIONS REFER TO DRAWINGS WMHP-TG-SRWG1-DR-LI-1301 TO WMHP-TG-SRWG1-DR-LI-1307 INCLUSIVE.
- FOR TRAFFIC SIGNALS REFER TO DRAWINGS WMHP-TG-SRWG1-DR-HI-1231 TO 1245.
- FOR EXISTING SIGNS (ESXX) TO BE REUSED/RELOCATED REFER TO 200 SERIES PACKAGE

LEGEND

- PLANNING APPLICATION NUMBER 192928
- RED LINE BOUNDARY
- PROPOSED TRAFFIC SIGN
- TRAFFIC SIGN TO BE RETAINED AND MOUNTED ON NEW POLE
- PROPOSED SELF-RIGHTING RETROREFLECTIVE BOLLARD
- VARIOUS PROPOSED LIGHTING COLUMNS
- EXISTING LIGHTING COLUMN TO BE RETAINED
- TRAFFIC SIGNAL POLE
- PREFERRED LOCATION OF BUS STOP FLAG AND POST TO BE PROVIDED BY OTHERS

SHEET LOCATION PLAN
N.T.S.

SWDR - SPINE ROAD AND WESTERN GATEWAY PHASE 1

PM4	01/04/2022	MH	VARIOUS UPDATES	ARL	JC
P03	28/09/2021	BH	REVISED FOR PLANNING DISCHARGE	JC	ALM
P02	10/08/2021	JF	REVISED FOR PLANNING DISCHARGE AND SCO COMMENTS	BH	JC
REV	DATE	BY	DESCRIPTION	CHK	APP

DRAWING STATUS: SUITABLE FOR REVIEW & COMMENT S3

DESIGNER: Tony Gee and Partners LLP
Hardy House
140 High Street
Esher, Surrey
KT10 9QJ
Tel: 01372 461600
www.tonygee.com
Consulting Civil, Structural and Geotechnical Engineers

CONTRACTOR: Balfour Beatty

CLIENT: WOKINGHAM BOROUGH COUNCIL
Shute End, Wokingham, Berkshire RG40 1BN
Tel: (0118) 974 6000 Web: www.wokingham.gov.uk

PROJECT: WOKINGHAM MAJOR HIGHWAYS PROGRAMME
SPINE ROAD AND WESTERN GATEWAY PHASE 1

TITLE: HIGHWAYS
TRAFFIC SIGNS AND ROAD MARKINGS
PLAN LAYOUT
SHEET 4

SCALE @ A1: 1:500	CHECKED: BH	APPROVED: JC
PROJECT NO: C118047	DESIGNED: ALM	DRAWN: ALM
DRAWING NO: WMHP-TG-SRWG1-DR-HI-1204	DATE: May 21	REV: P04

SIGNIFICANT RESIDUAL HAZARDS

RESIDUAL HAZARD	STAGE	SUGGESTED CONTROL MEASURE
NO SIGNIFICANT RESIDUAL HAZARD IDENTIFIED		

NOTE: The above hazards do not include every hazard or assumption, but identify significant residual construction hazards that are not likely to be obvious to a competent contractor and those that could be difficult to manage effectively. Refer also to the designer's risk documentation.

© Crown copyright and database rights 2018 OS 100005035. You are granted a non-exclusive, royalty free, revocable licence solely to view the Licensed Data for non-commercial purposes for the period during which Tony Gee and Partners LLP makes it available. You are not permitted to copy, sub-license, distribute, sell or otherwise make available the Licensed Data to third parties in any form. Third party rights to enforce the terms of this licence shall be reserved to OS.