


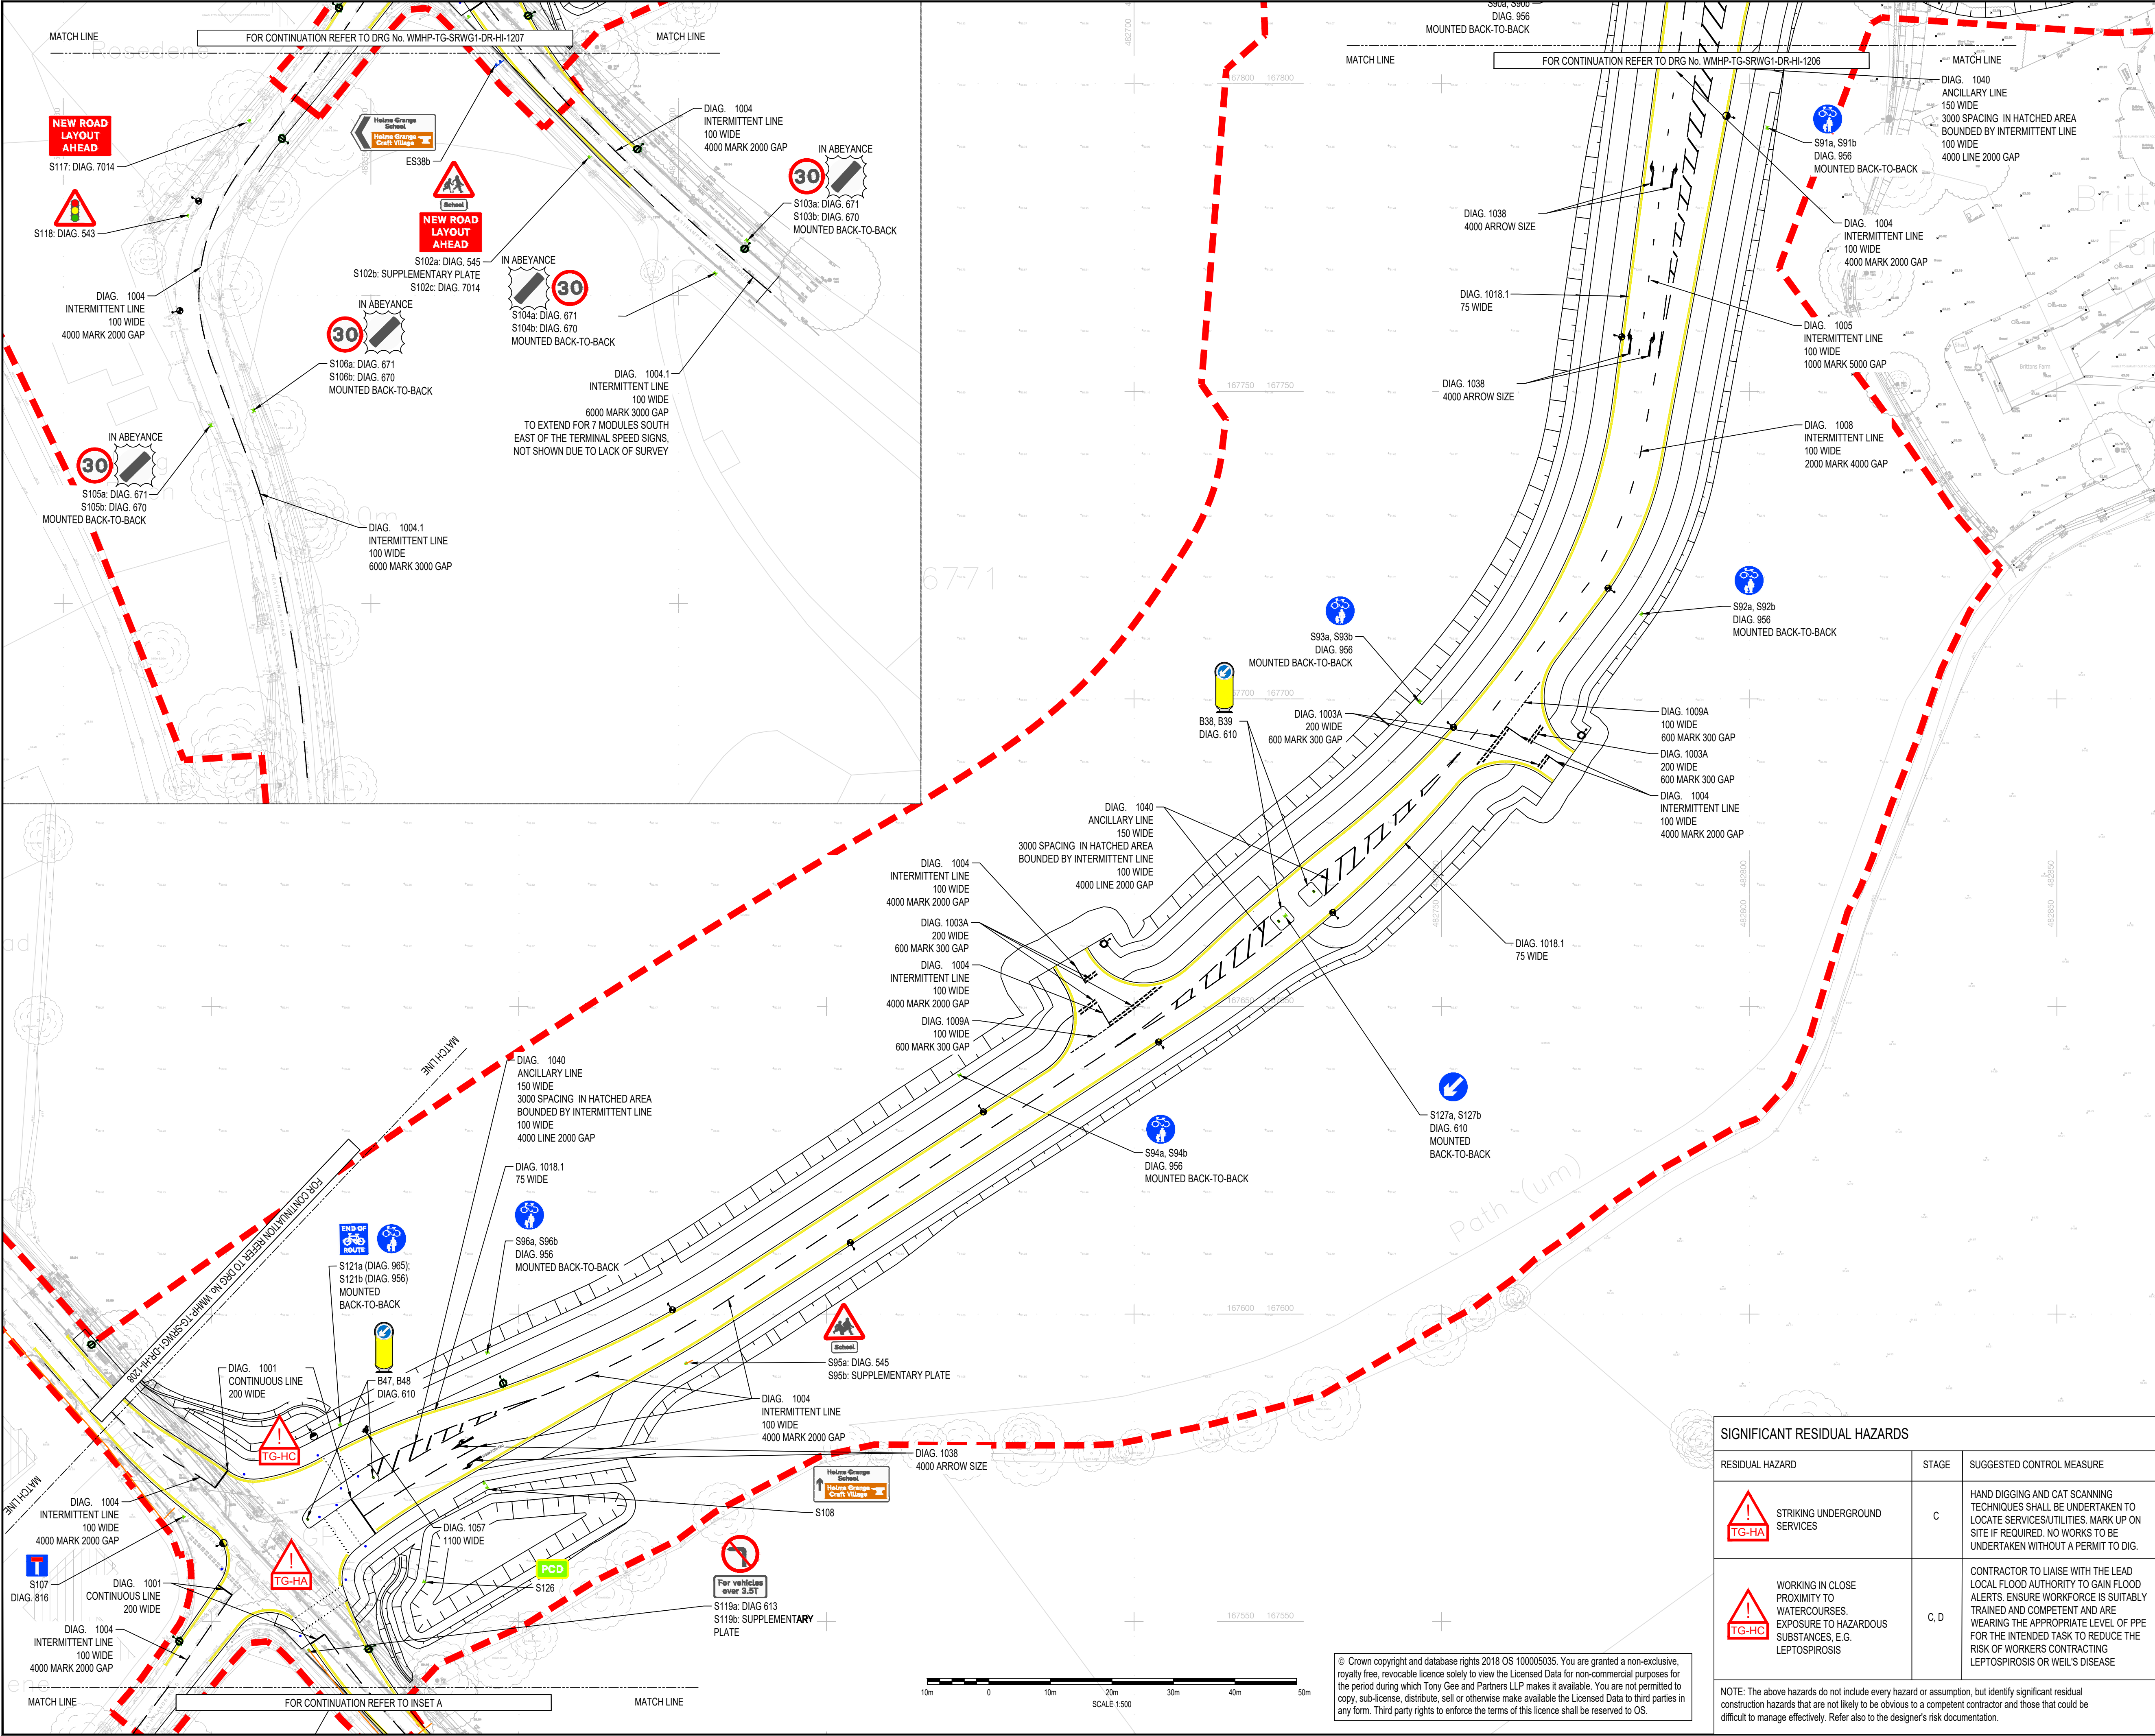

DO NOT SCALE

NOTES:

1. ALL DIMENSIONS ARE IN MILLIMETRES UNLESS NOTED OTHERWISE.

2. ALL LEVELS ARE IN METRES AOD UNLESS NOTED OTHERWISE.

3. DRAWING TO BE READ IN CONJUNCTION WITH SPECIFICATION WMHP-TG-SRWG1-SP-HI-1200 AND SIGN FACE DETAIL DRAWING WMHP-TG-SRWG1-DR-HI-1221.

4. FOR LIGHTING COLUMN LOCATIONS REFER TO DRAWINGS WMHP-TG-SRWG1-DR-LI-1301 TO WMHP-TG-SRWG1-DR-LI-1307 INCLUSIVE.

5. FOR TRAFFIC SIGNALS REFER TO DRAWINGS WMHP-TG-SRWG1-DR-HI-1231 TO 1245.

6. FOR EXISTING SIGNS (ESXX) TO BE REUSED/RELOCATED REFER TO 200 SERIES PACKAGE

LEGEND

RED LINE BOUNDARY

PROPOSED TRAFFIC SIGN

TRAFFIC SIGN TO BE RETAINED AND MOUNTED ON NEW POLE

PROPOSED SELF-RIGHTING RETROREFLECTIVE BOLLARD

VARIOUS PROPOSED LIGHTING COLUMNS

EXISTING LIGHTING COLUMN TO BE RETAINED

TRAFFIC SIGNAL POLE

PREFERRED LOCATION OF BUS STOP FLAG AND POST TO BE PROVIDED BY OTHERS

SHEET LOCATION PLAN

N.T.S.

1

2

3

4

5

6

7

8

9

INSET

SWDR - SPINE ROAD AND WESTERN GATEWAY PHASE 1

PO3	28/09/2021	BH	REVISED FOR PLANNING DISCHARGE	JC	ALM
PO2	10/08/2021	JF	REVISED FOR PLANNING DISCHARGE AND SCD COMMENTS	BH	JC
PO1	02/06/2021	ALM	DETAILED DESIGN ISSUE	BH	JC
REV	DATE	BY	DESCRIPTION	CHK	APP

DRAWING STATUS:

SUITABLE FOR REVIEW & COMMENT

S3

DESIGNER:

Tony Gee
Consulting Civil, Structural and Geotechnical Engineers

Tony Gee and Partners LLP
Hardy House
140 High Street
Esher, Surrey
KT10 9QJ
Tel: 01372 461600
www.tonygee.com

CONTRACTOR:

Balfour Beatty

CLIENT:

WOKINGHAM BOROUGH COUNCIL
Shute End, Wokingham, Berkshire RG40 1BN
Tel: (0118) 974 6000 Web: www.wokingham.gov.uk

PROJECT:

WOKINGHAM MAJOR HIGHWAYS PROGRAMME
SPINE ROAD AND WESTERN GATEWAY PHASE 1

TITLE:

HIGHWAYS
TRAFFIC SIGNS AND ROAD MARKINGS
PLAN LAYOUT

SHEET 7

SCALE @ A1:

1:500

CHECKED:

BH

APPROVED:

JC

PROJECT NO:

C118047

DESIGNED:

ALM

DRAWN:

ALM

DATE:

May 21

DRAWING NO:

WMHP-TG-SRWG1-DR-HI-1207

REV:

P03

SIGNIFICANT RESIDUAL HAZARDS

RESIDUAL HAZARD	STAGE	SUGGESTED CONTROL MEASURE
STRIKING UNDERGROUND SERVICES	C	HAND DIGGING AND CAT SCANNING TECHNIQUES SHALL BE UNDERTAKEN TO LOCATE SERVICES/UTILITIES. MARK UP ON SITE IF REQUIRED. NO WORKS TO BE UNDERTAKEN WITHOUT A PERMIT TO DIG.
WORKING IN CLOSE PROXIMITY TO WATERCOURSES. EXPOSURE TO HAZARDOUS SUBSTANCES, E.G. LEPTOSPIROSIS	C, D	CONTRACTOR TO LIAISE WITH THE LEAD LOCAL FLOOD AUTHORITY TO GAIN FLOOD ALERTS. ENSURE WORKFORCE IS SUITABLY TRAINED AND COMPETENT AND ARE WEARING THE APPROPRIATE LEVEL OF PPE FOR THE INTENDED TASK TO REDUCE THE RISK OF WORKERS CONTRACTING LEPTOSPIROSIS OR WEIL'S DISEASE

NOTE: The above hazards do not include every hazard or assumption, but identify significant residual construction hazards that are not likely to be obvious to a competent contractor and those that could be difficult to manage effectively. Refer also to the designer's risk documentation.

File name: S:\PROJECTS\2018\18047\BIM\01\WIP\DRAWINGS\WMHP-TG-SRWG1-DR-HI-1207.DWG, printed on 30 September 2021, 12:07:39, by Ben Hawkins

© Crown copyright and database rights 2018 OS 100005035. You are granted a non-exclusive, royalty free, revocable licence solely to view the Licensed Data for non-commercial purposes for the period during which Tony Gee and Partners LLP makes it available. You are not permitted to copy, sub-license, distribute, sell or otherwise make available the Licensed Data to third parties in any form. Third party rights to enforce the terms of this licence shall be reserved to OS.