

13.DEC.2000* 2991

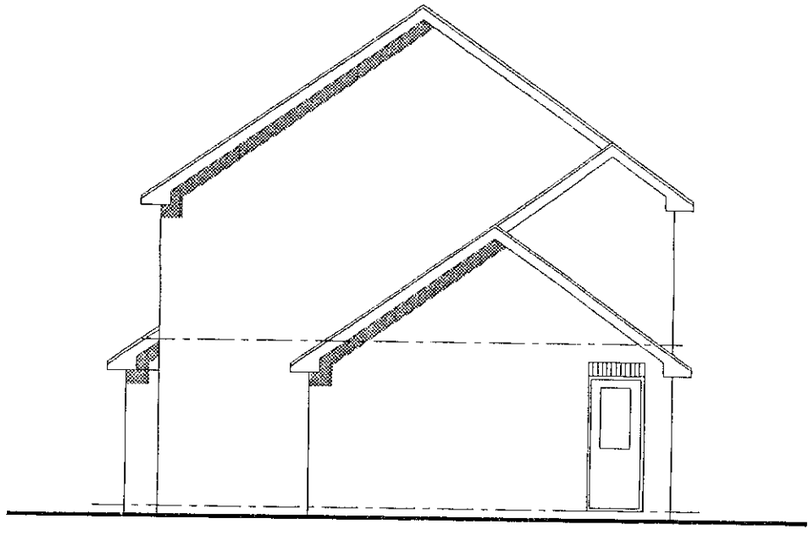

SIDE ELEVATION 2

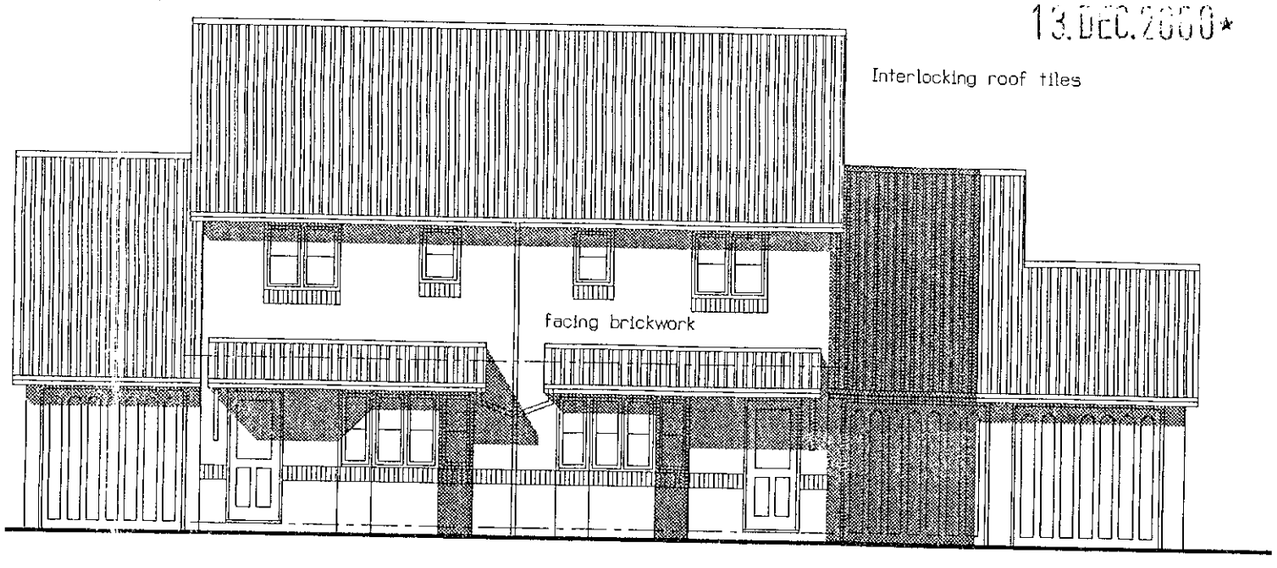


FRONT ELEVATION 1 + 2

WITHDRAWN



REAR ELEVATION 1 + 2

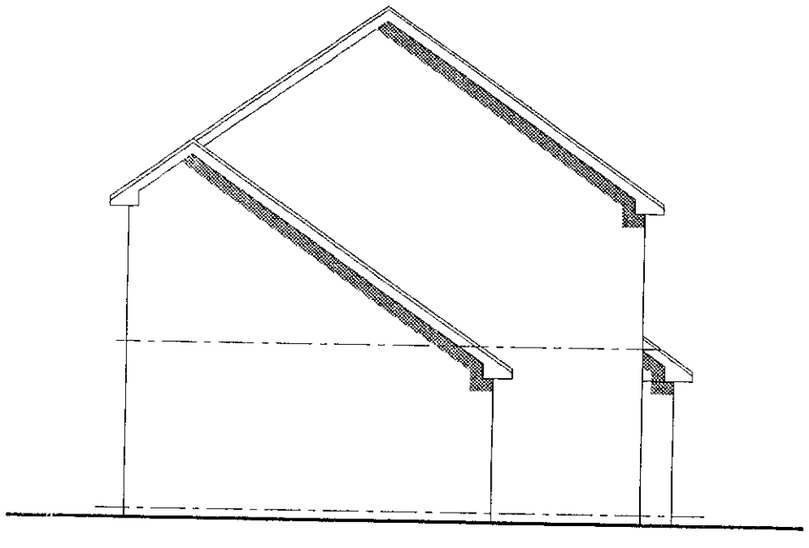

SIDE ELEVATION 1

A 21.11.00 Shading added

John G Robertson
BSc(Hons) Arch Dip Arch
RIBA ARIAS


Chartered Architect

Telephone 01252 724056
Fax 01252 727071
18 Birch Grove HOOK
Hampshire RG27 9RJ
John.G.Robertson@tesco.net


J G ROBERTSON

Client	Elite Homes Ltd.
Project	Proposed Development at Illetas, Poplar Lane, WINNERSH
Title	House elevations 1 & 2
Date	Nov. '00
Drawn	JGR
Scale	1:100
Drwg. No	2039/05A


13.DEC.2000* 2991

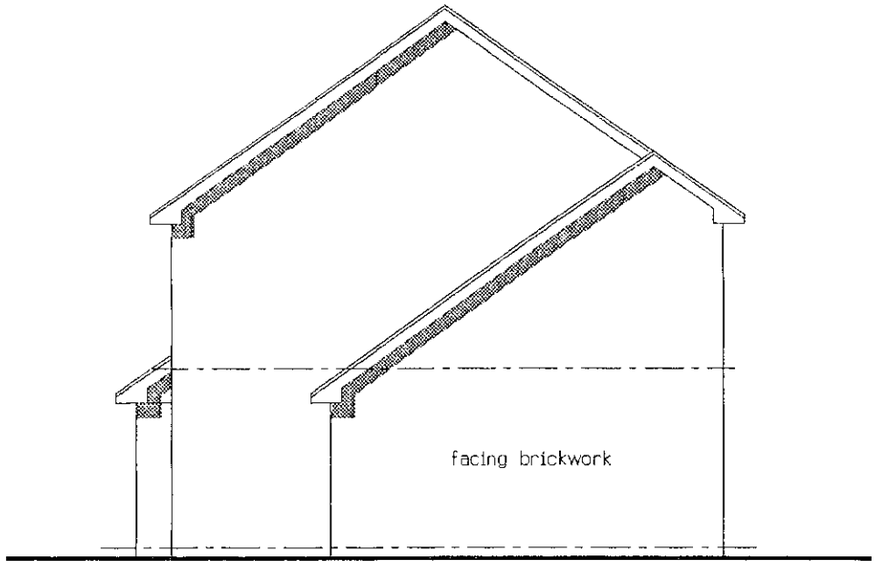


SIDE ELEVATION 3

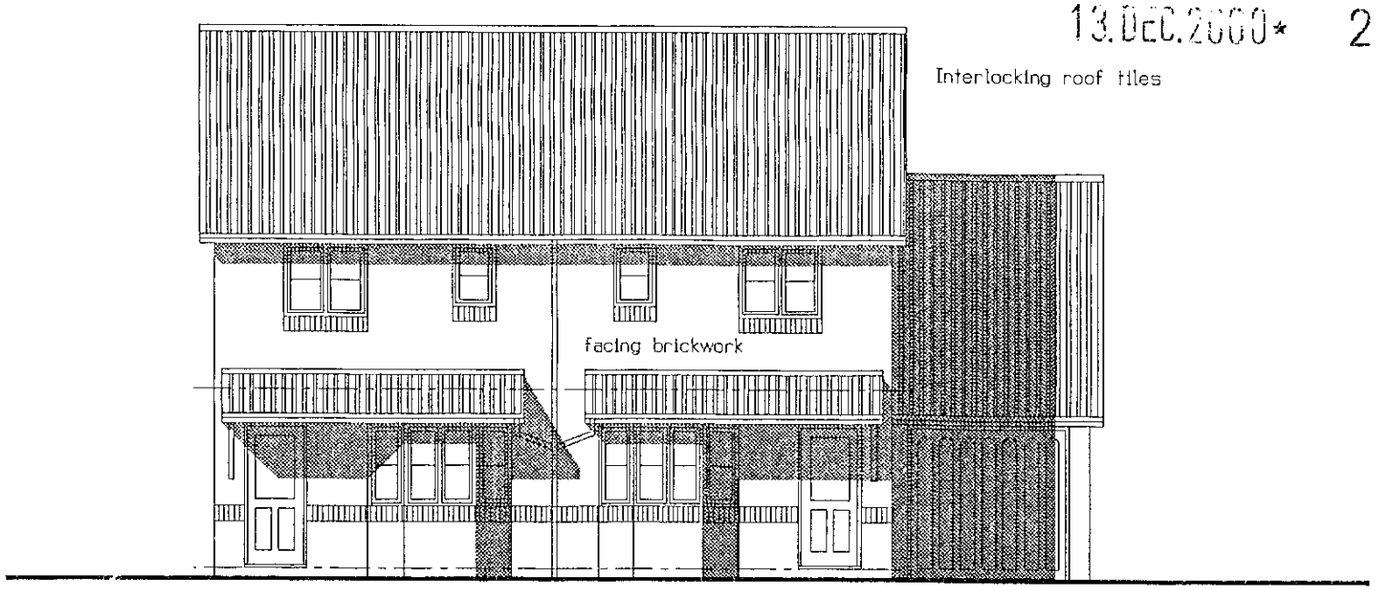

FRONT ELEVATION 3 + 4

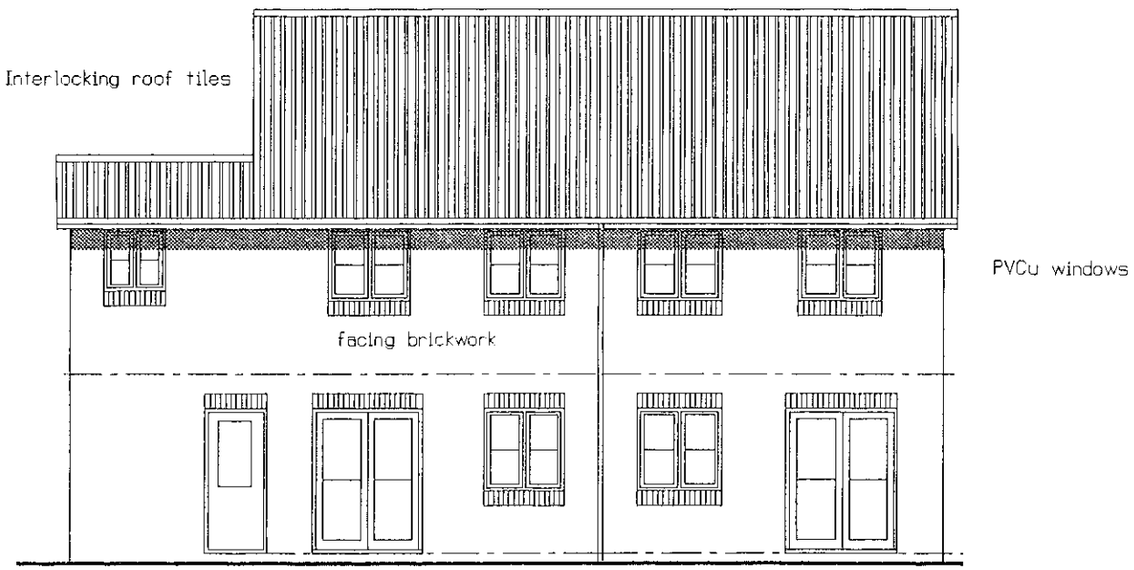

REAR ELEVATION 3 + 4

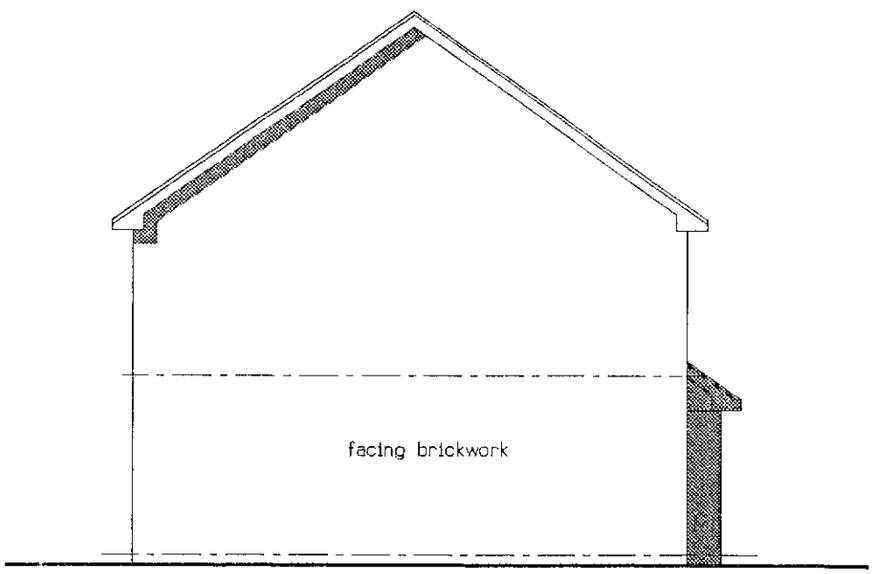

SIDE ELEVATION 4

J G ROBERTSON


John G Robertson
BSc(Hons) Arch Dip Arch
RIBA ARIAS

Chartered Architect


Telephone 01252 724056
Fax 01252 727071
18 Birch Grove HOOK
Hampshire RG27 9RJ
John.G.Robertson@tesco.net

Client	Elite Homes Ltd.
Project	Proposed Development at Iiletas, Poplar Lane, WINNERSH
Title	House elevations 3 & 4
Date	Nov. '00
Drawn	JGR
Scale	1:100
Drwg. No	2039/07

13.DEC.2000* 2991

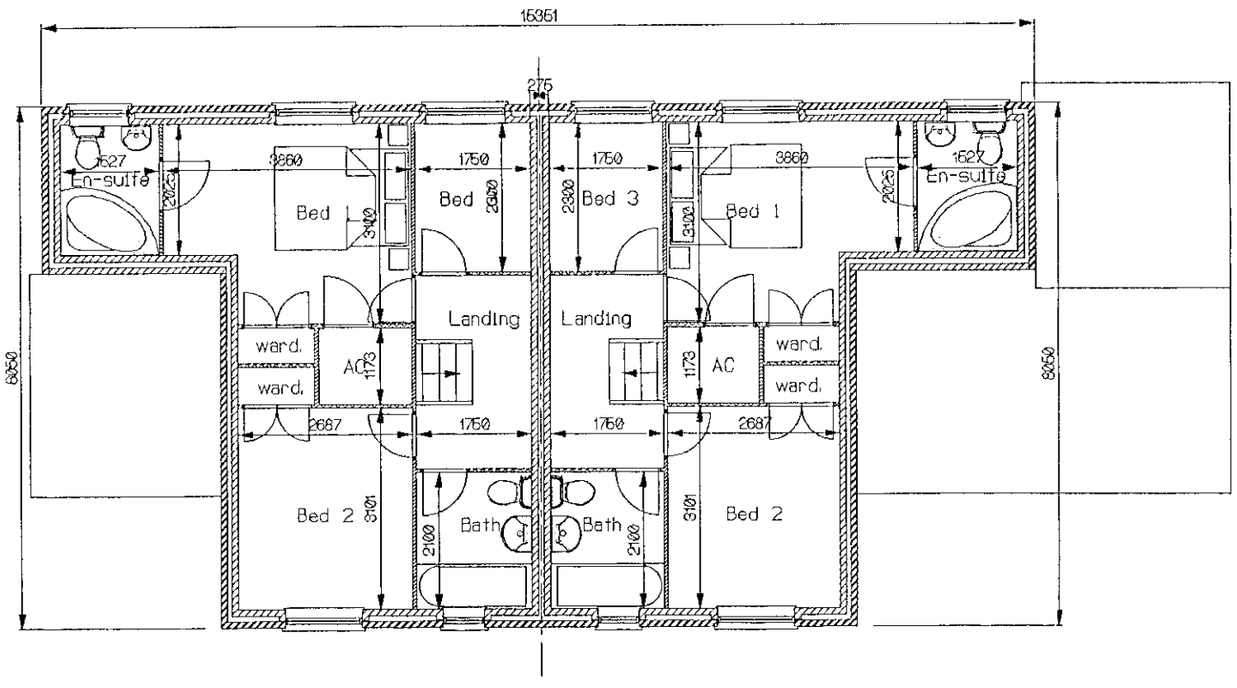

FIRST

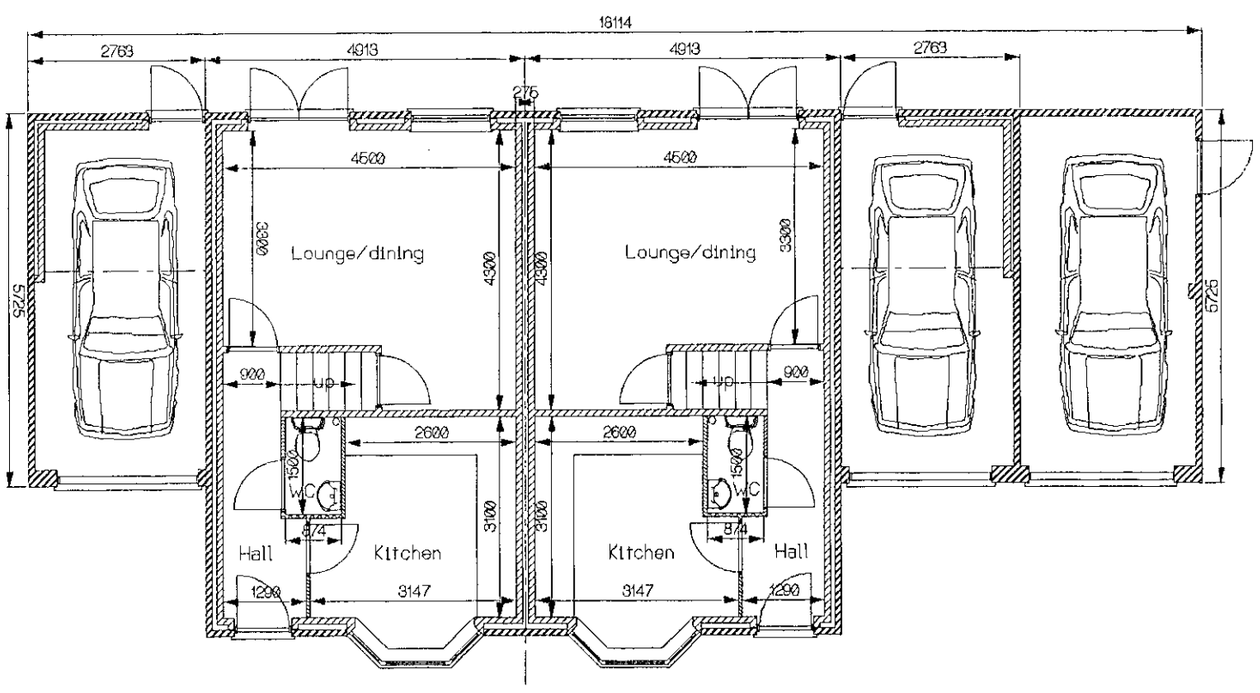

GROUND

13.DEC.2000* 2991


John G Robertson
BSc(Hons) Arch Dip Arch
RIBA ARIAS

Chartered Architect

Telephone 01252 724056
Fax 01252 727071
18 Birch Grove HOOK
Hampshire RG27 9RJ
John.G.Robertson@tesco.net

J G ROBERTSON

Client	Elite Homes Ltd.	Date	Nov. '00
Project	Proposed Development at Illetas, Poplar Lane, WINNERSH	Drawn	JGR
		Scale	1:100
Title	House plans 1 & 2	Drwg. No	2039/08

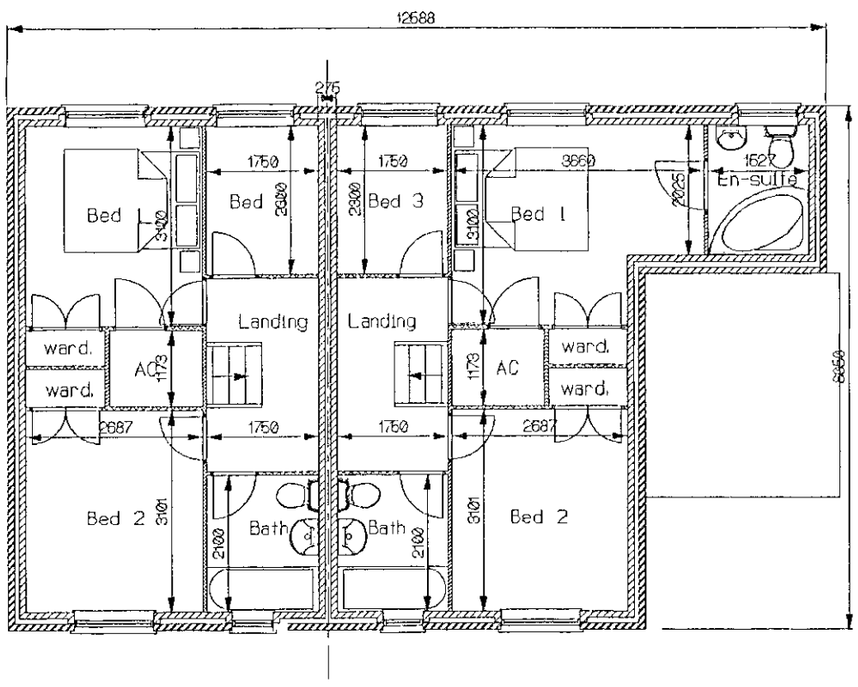

FIRST

13.DEC.2000* 2991

GROUND

John G Robertson
BSc(Hons) Arch Dip Arch
RIBA ARIAS


Chartered Architect


Telephone 01252 724056
Fax 01252 727071
18 Birch Grove HOOK
Hampshire RG27 9RJ
John.G.Robertson@tesco.net


J G ROBERTSON

Client	Elite Homes Ltd.	Date	Nov. '00
Project	Proposed Development at Illetas, Poplar Lane, WINNERSH	Drawn	JGR
		Scale	1:100
Title	House plans 3 & 4	Drwg. No	2039/09


13.DEC.2000* 2991

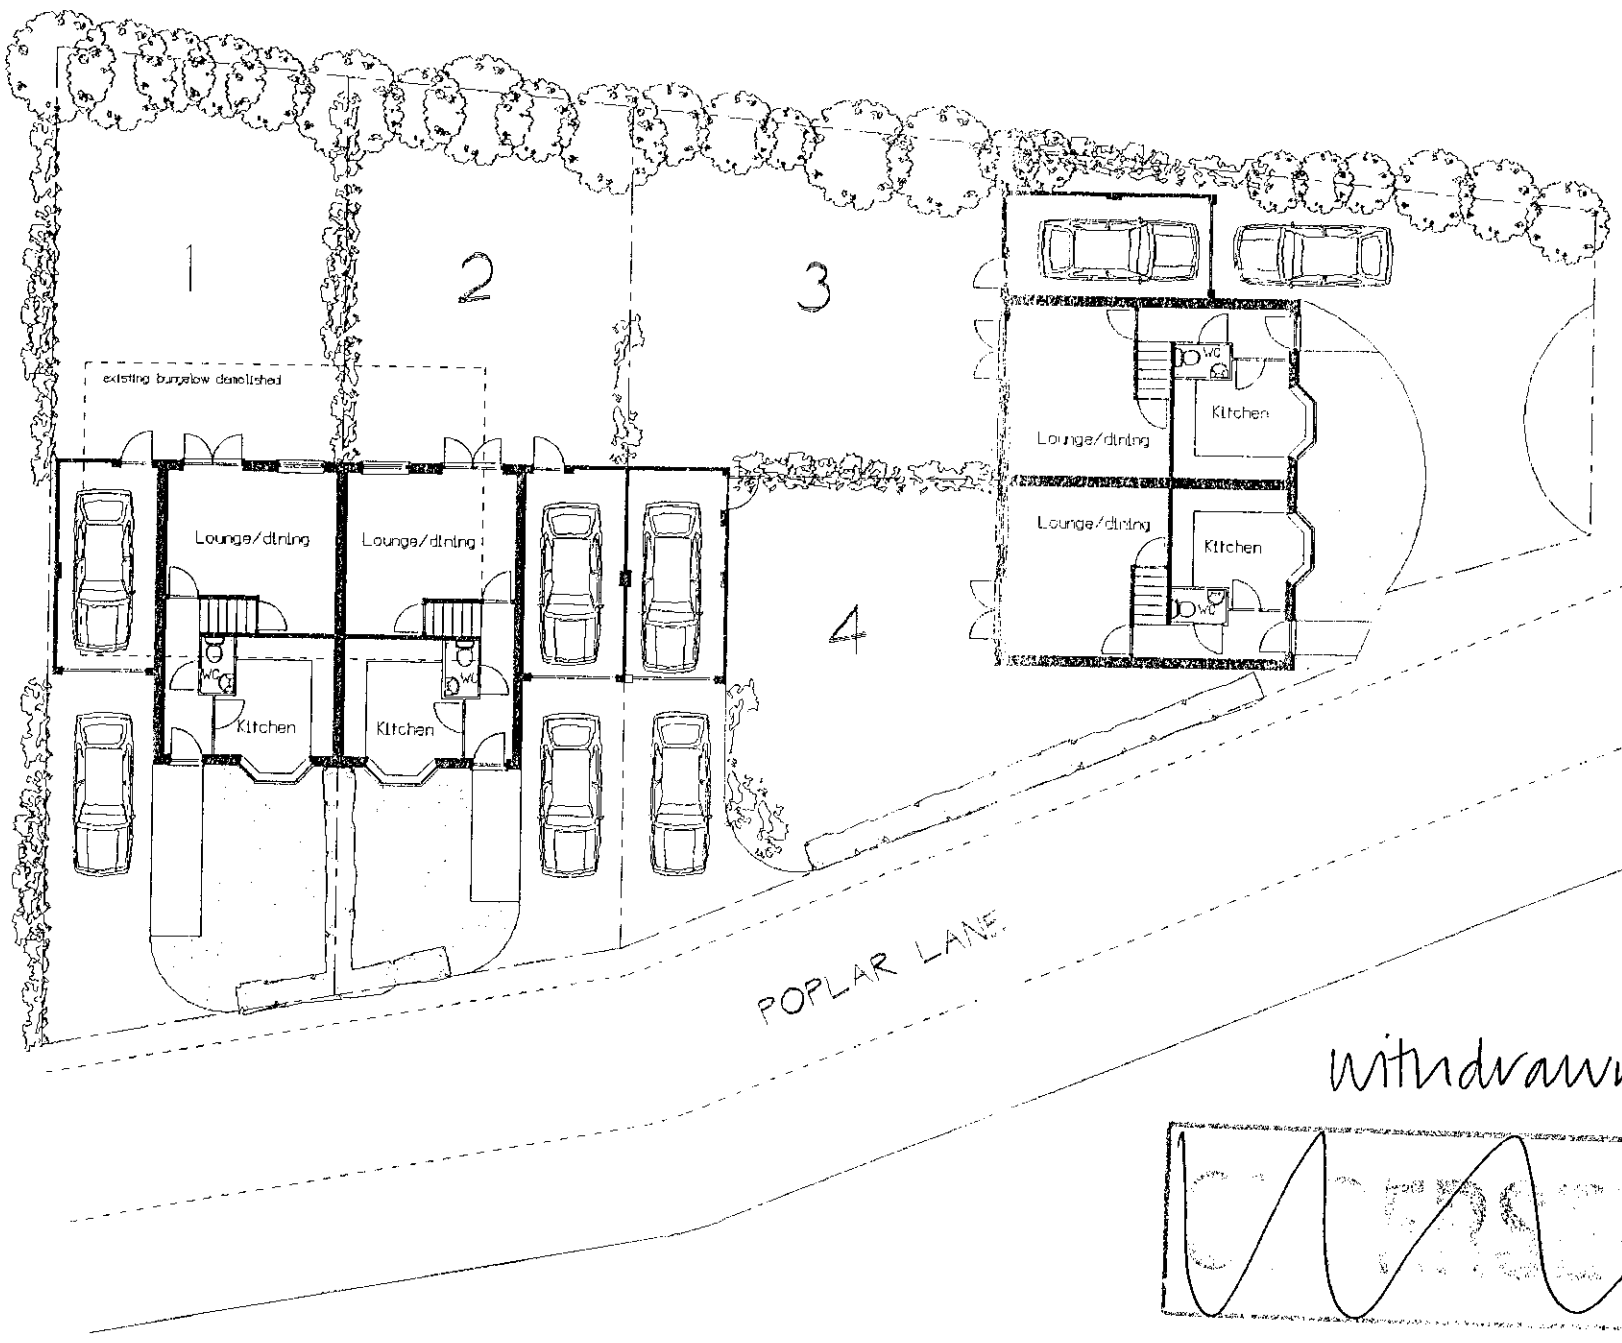

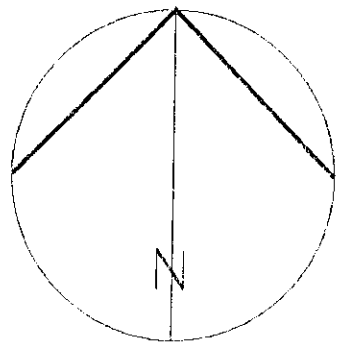

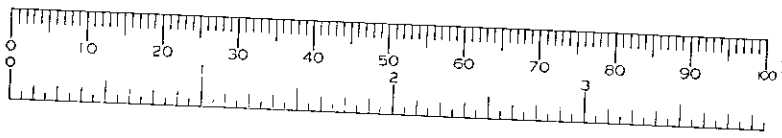

Withdrawn

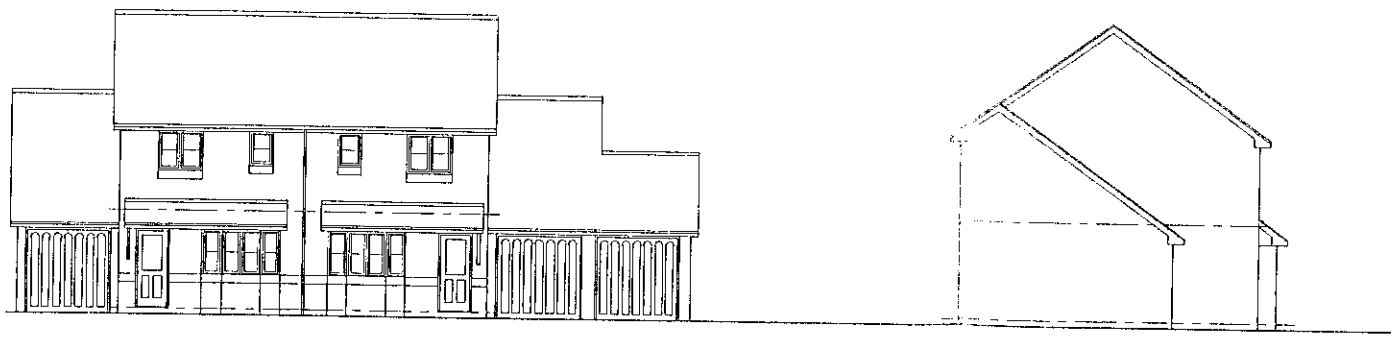

John G Robertson
BSc(Hons) Arch Dip Arch
RIBA ARIAS


Chartered Architect


Telephone 01252-724056
Fax 01252-727071
18 Birch Grove HOOK
Hampshire RG27 9RJ
John.G.Robertson@tesco.net


JOHN G ROBERTSON

Client	Elite Homes Ltd	Date	Oct. '00
Project	Proposed development at Illetas, Poplar Lane, WINNERSH	Drawn	JGR
		Scale	1:200
Title	Site Layout as proposed	Drwg. No	2039/04A



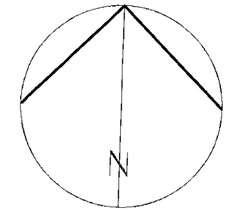

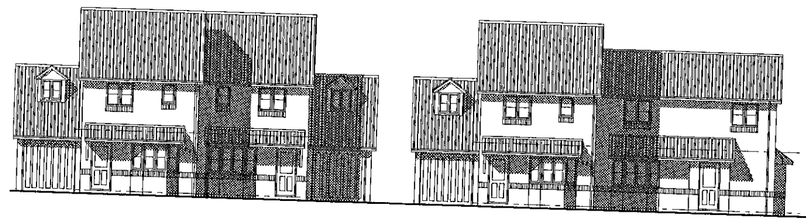

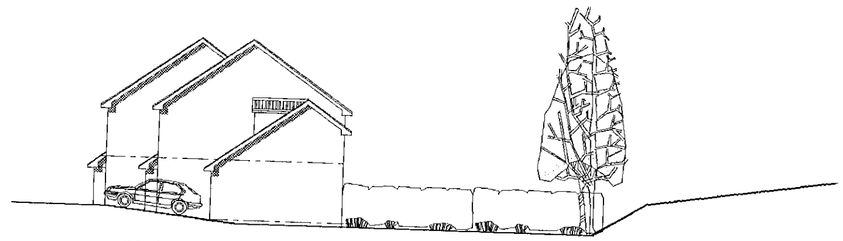

SITE SECTION



REVISED PLAN


2991

JOHN G ROBERTSON


John G Robertson
BSc(Hons) Arch Dip Arch
RIBA ARIAS

Chartered Architect


Telephone 01252-724056
Fax 01252-727071
18 Birch Grove HOOK
Hampshire RG27 9RJ
John.G.Robertson@tesco.net

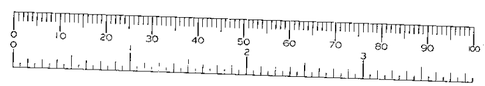


Client	Elite Homes Ltd	Date	Oct. '00
Project	Proposed development at Illetas, Poplar Lane, WINNERSH	Drawn	JGR
		Scale	1:200
Title	Site Layout as proposed	Drwg. No	2039/04E

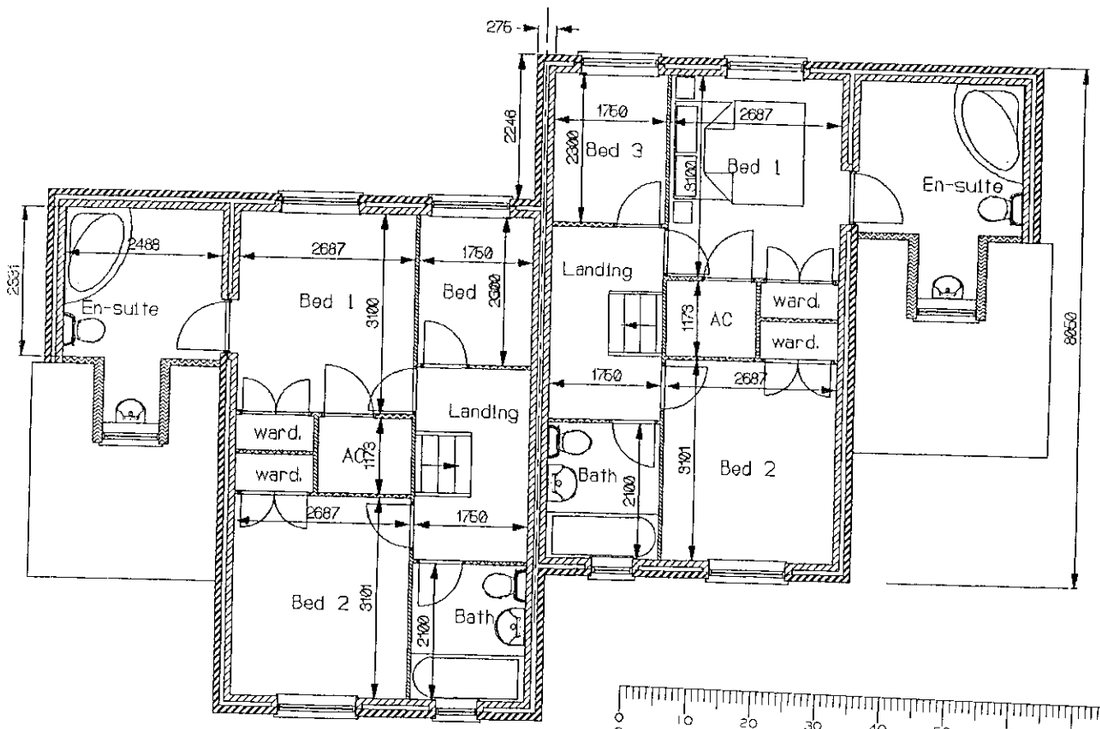

FIRST

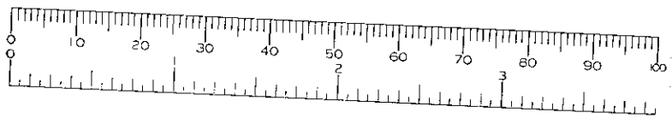

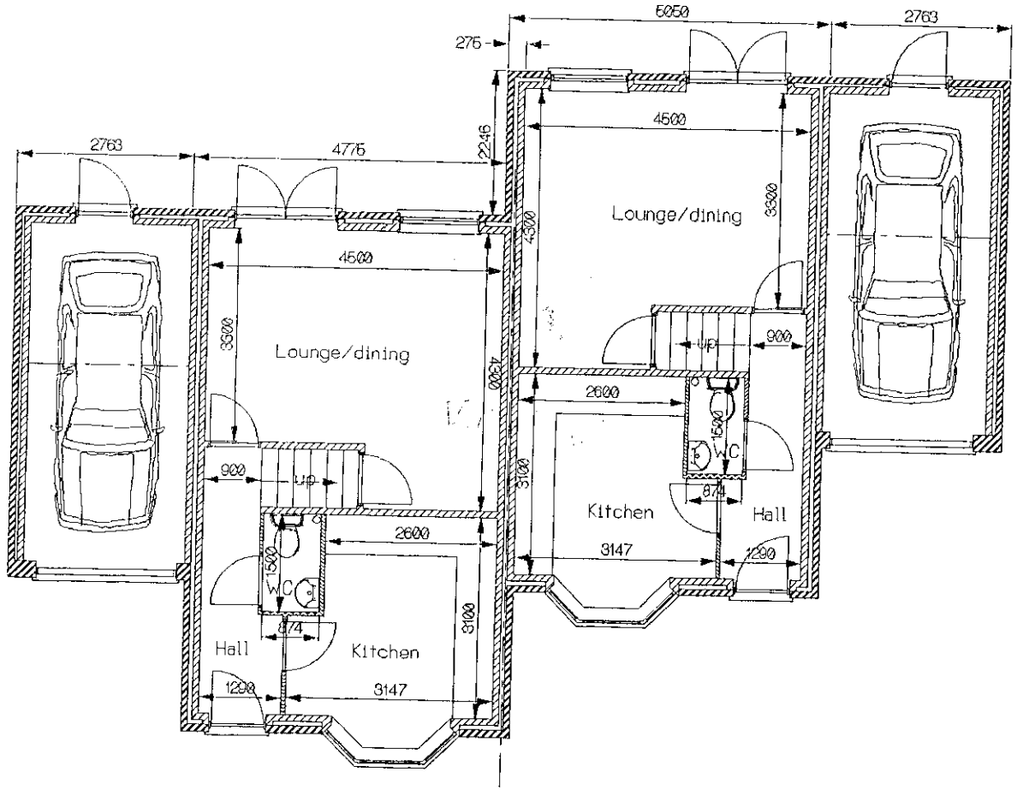

GROUND

REVISED PLAN
2991

B 15.02.01 Ensuite dormer added
A 14.02.01 General revisions


John G Robertson
BSc(Hons) Arch Dip Arch
RIBA ARIAS

Chartered Architect


Telephone 01252 724056
Fax 01252 727071
18 Birch Grove HOOK
Hampshire RG27 9RJ
John.G.Robertson@tesco.net

J G ROBERTSON


Client	Elite Homes Ltd.	Date	Nov. '00
Project	Proposed Development at Illetas, Poplar Lane, WINNERSH	Drawn	JGR
		Scale	1:100
Title	House plans 1 & 2	Drwg. No	2039/08B

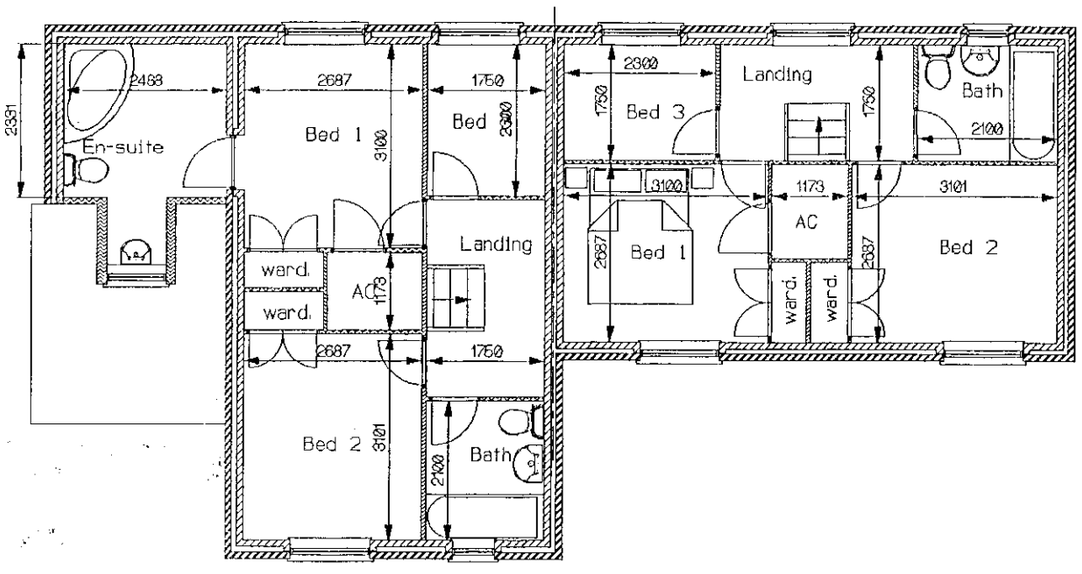

FIRST

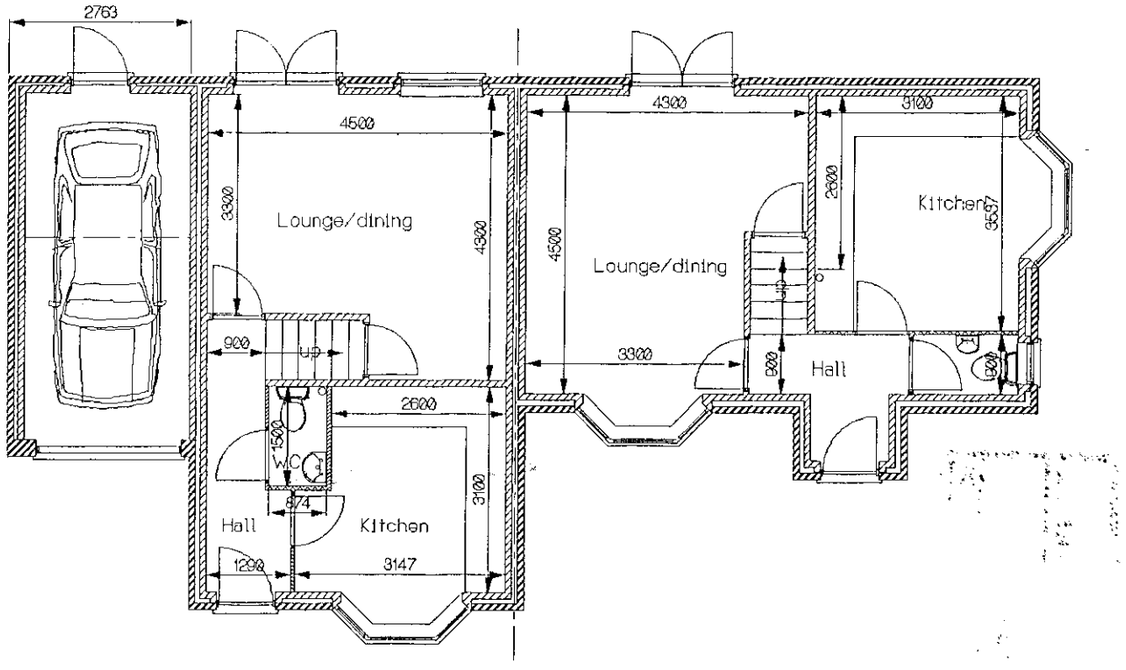

GROUND

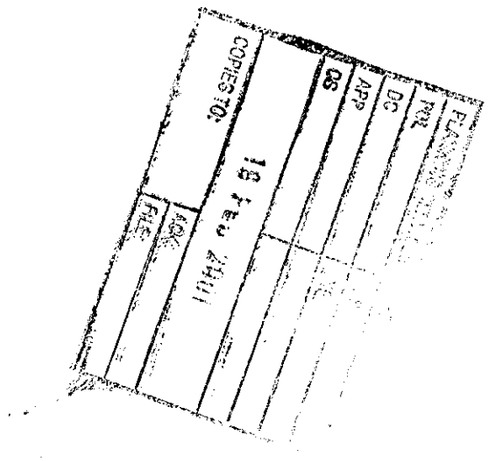

REVISED PLAN

2991

A 15.02.01 House 4 turned 90 deg.


J G ROBERTSON

John G Robertson
BSc(Hons) Arch Dip Arch
RIBA ARIAS


Chartered Architect

Telephone 01252 724856
Fax 01252 727071
18 Birch Grove HOOK
Hampshire RG27 9RJ
John.G.Robertson@tesco.net

Client	Elite Homes Ltd.	Date	Nov. '00
Project	Proposed Development at Illetas, Poplar Lane, WINNERSH	Drawn	JGR
		Scale	1:100
Title	House plans 3 & 4	Drwg. No	2039/09A

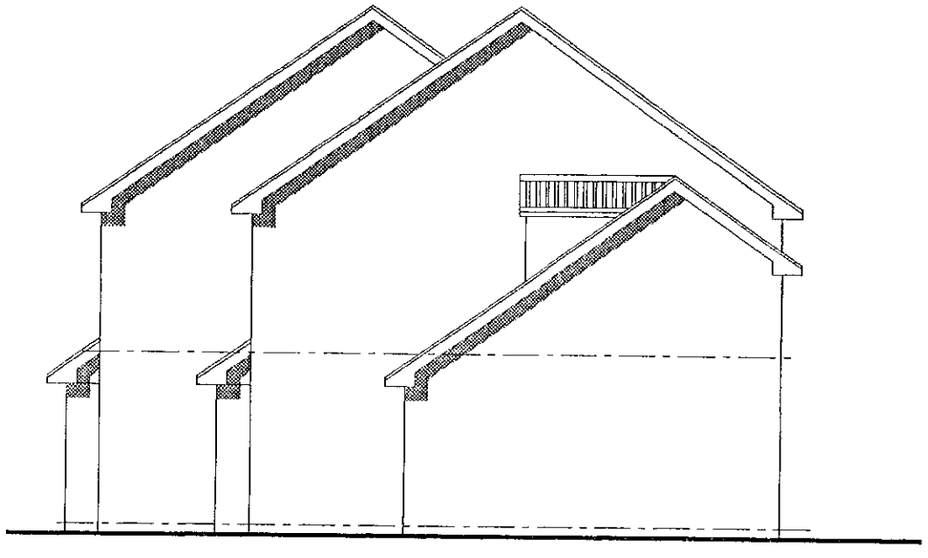


SIDE ELEVATION 2

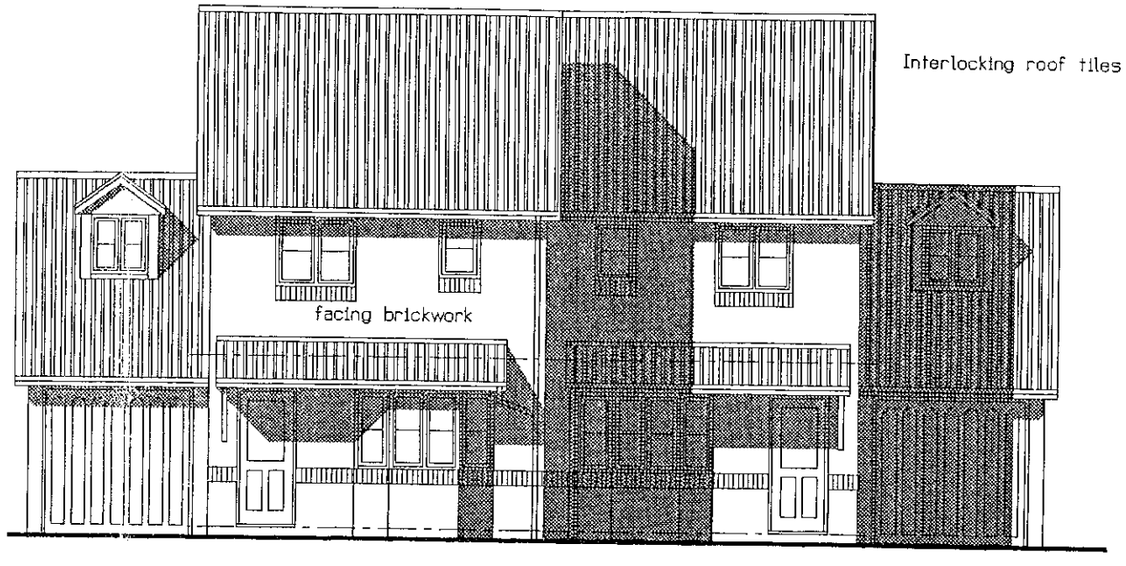


FRONT ELEVATION 1 + 2


REVISED PLAN

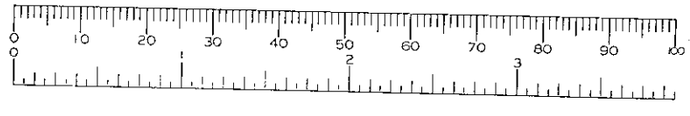

2991

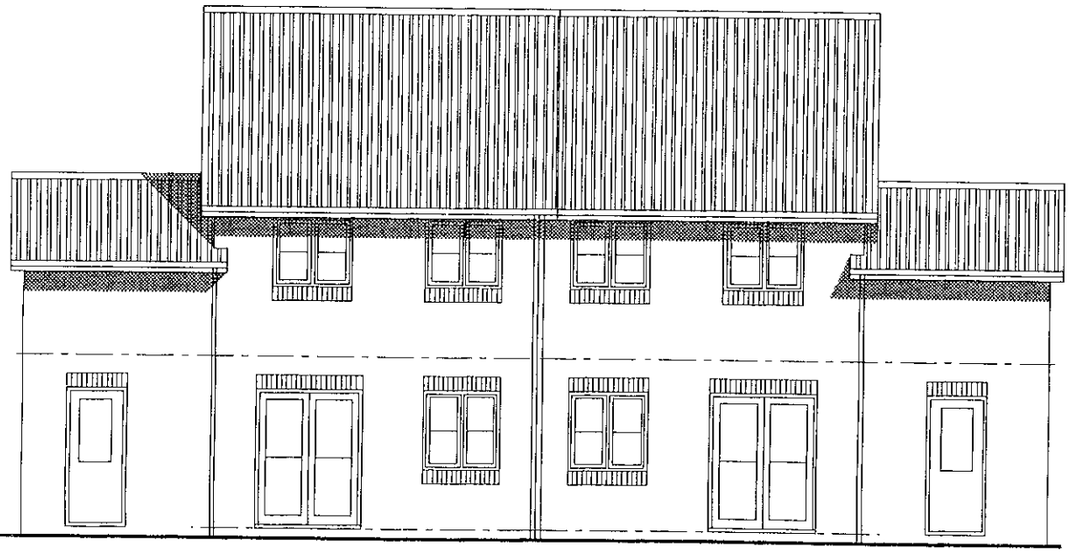

REAR ELEVATION 1 + 2

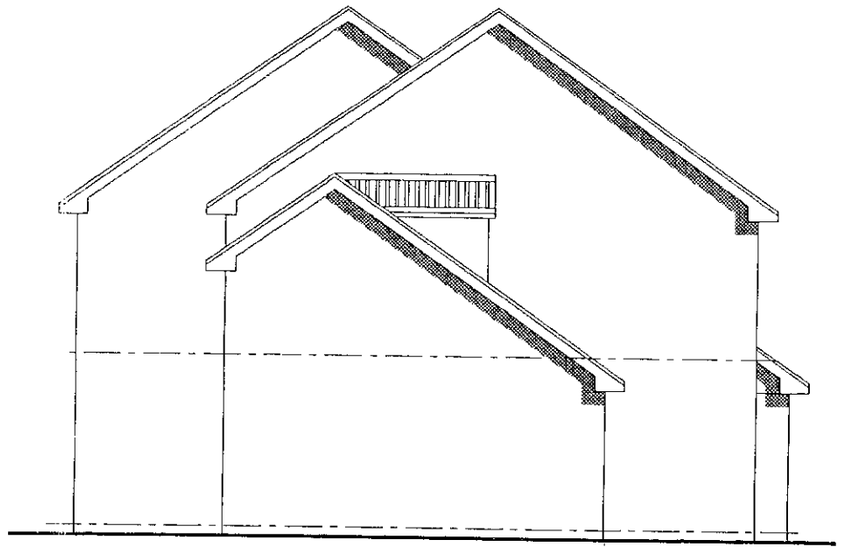

SIDE ELEVATION 1

C 15.02.01 Dormer
B 14.02.01 General revisions
A 21.11.00 Shading added

John G Robertson
BSc(Hons) Arch Dip Arch
RIBA ARIAS

Chartered Architect

Telephone 01252 724056
Fax 01252 727071
18 Birch Grove
Hampshire RG27 8RJ
John.GRobertson@tesco.net

J G ROBERTSON
19 FEB 2001

COPIES TO: CS APP DC FDL PLANNING SERVICES
FILE: ACK: FNF TLS HART
HOOK

Client	Elite Homes Ltd.
Project	Proposed Development at Illetas, Poplar Lane, WINNERSH
Title	House elevations 1 & 2

Date	Nov. '00
Drawn	JGR
Scale	1:100

Drwg. No
2039/05C