



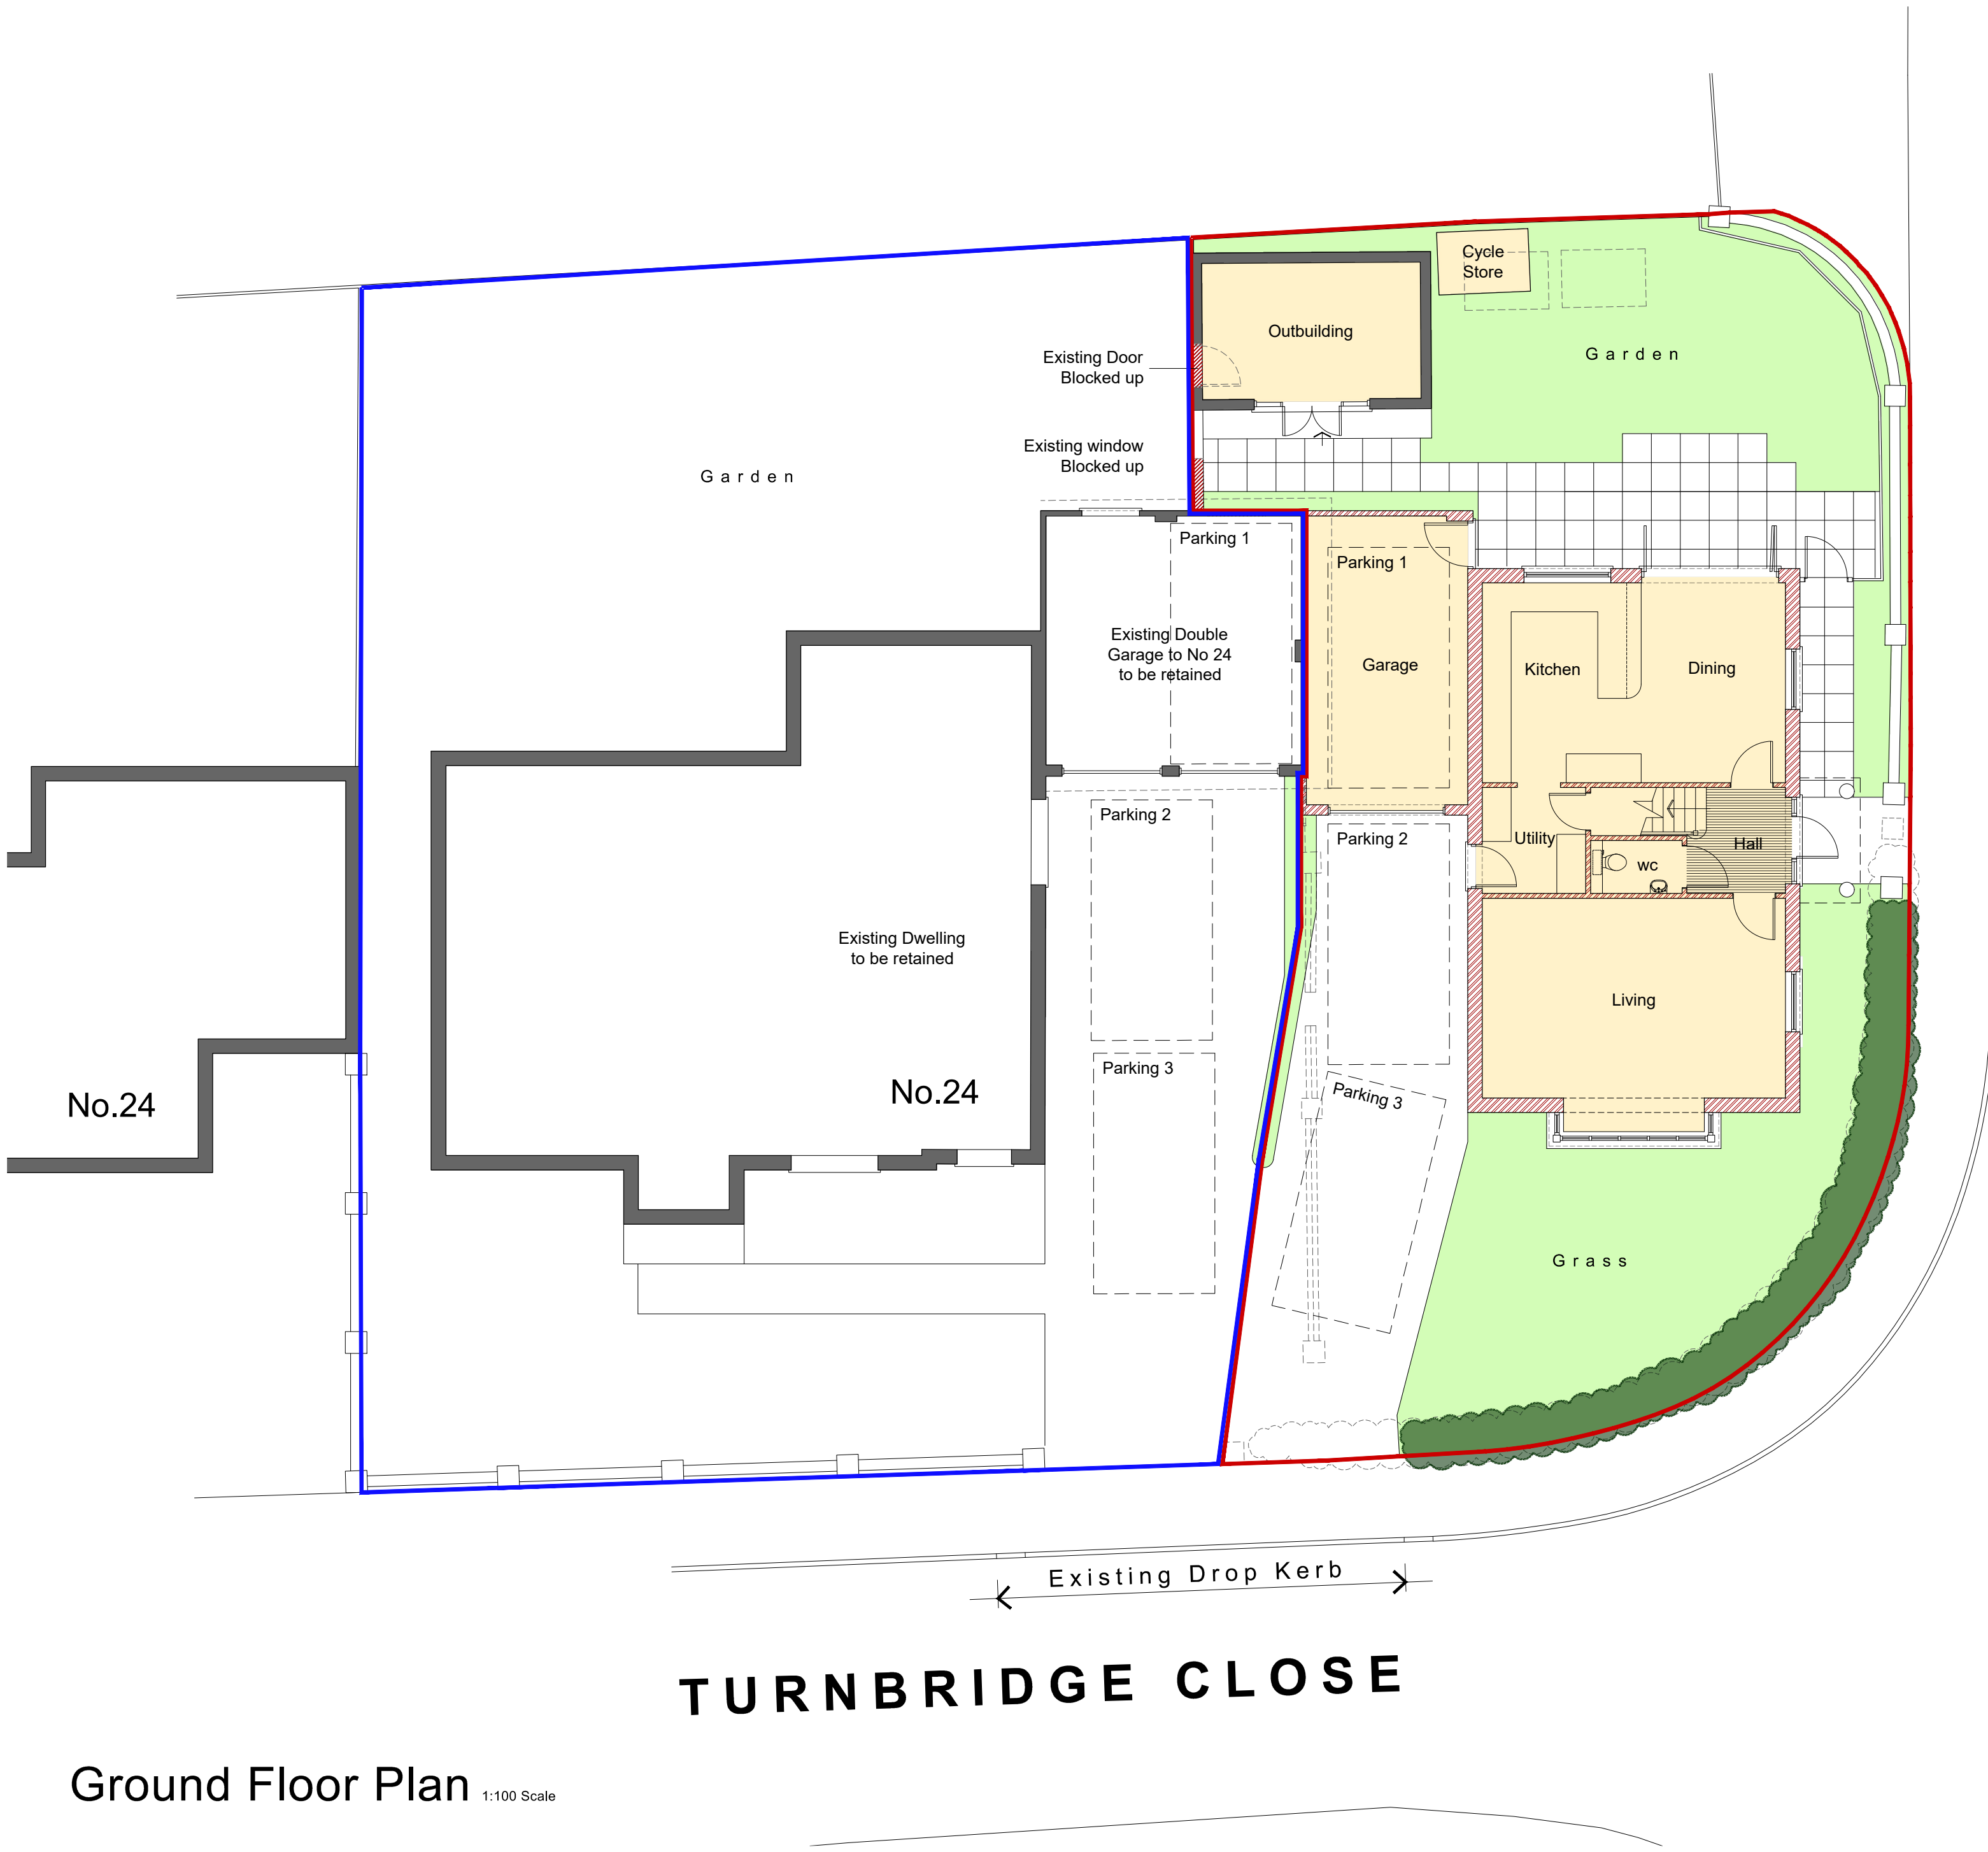

~~DO NOT SCALE FROM THIS DRAWING~~ VERIFY ALL DIMENSIONS BEFORE SETTING OUT, COMMENCING WORK OR MAKING ANY SHOP DRAWINGS. REPORT ANY DISCREPANCIES TO SUPERVISING OFFICER IMMEDIATELY. COPYRIGHT ©

1:100 scale Bar
This Drawing has been produced for printing onto A1 size paper, If printing on A3 please use the scale below for reference.

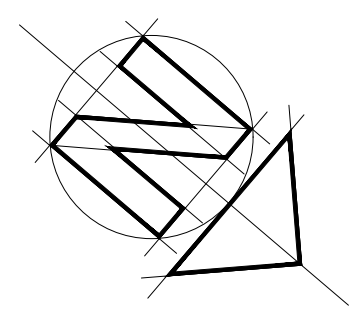

Bonney Architecture

PLANNING & TECHNICAL SERVICES

CLIENT Ms N. Purssell
14 Hornbeam Close
Barkham
Wokingham
RG41 4UR

JOB Land Adjacent to 24 Turnbridge Close, Earley, Reading, RG6 4UZ
07515 355 770
bonneyarchitecture@gmail.com

DRG PROPOSED GF PLAN