


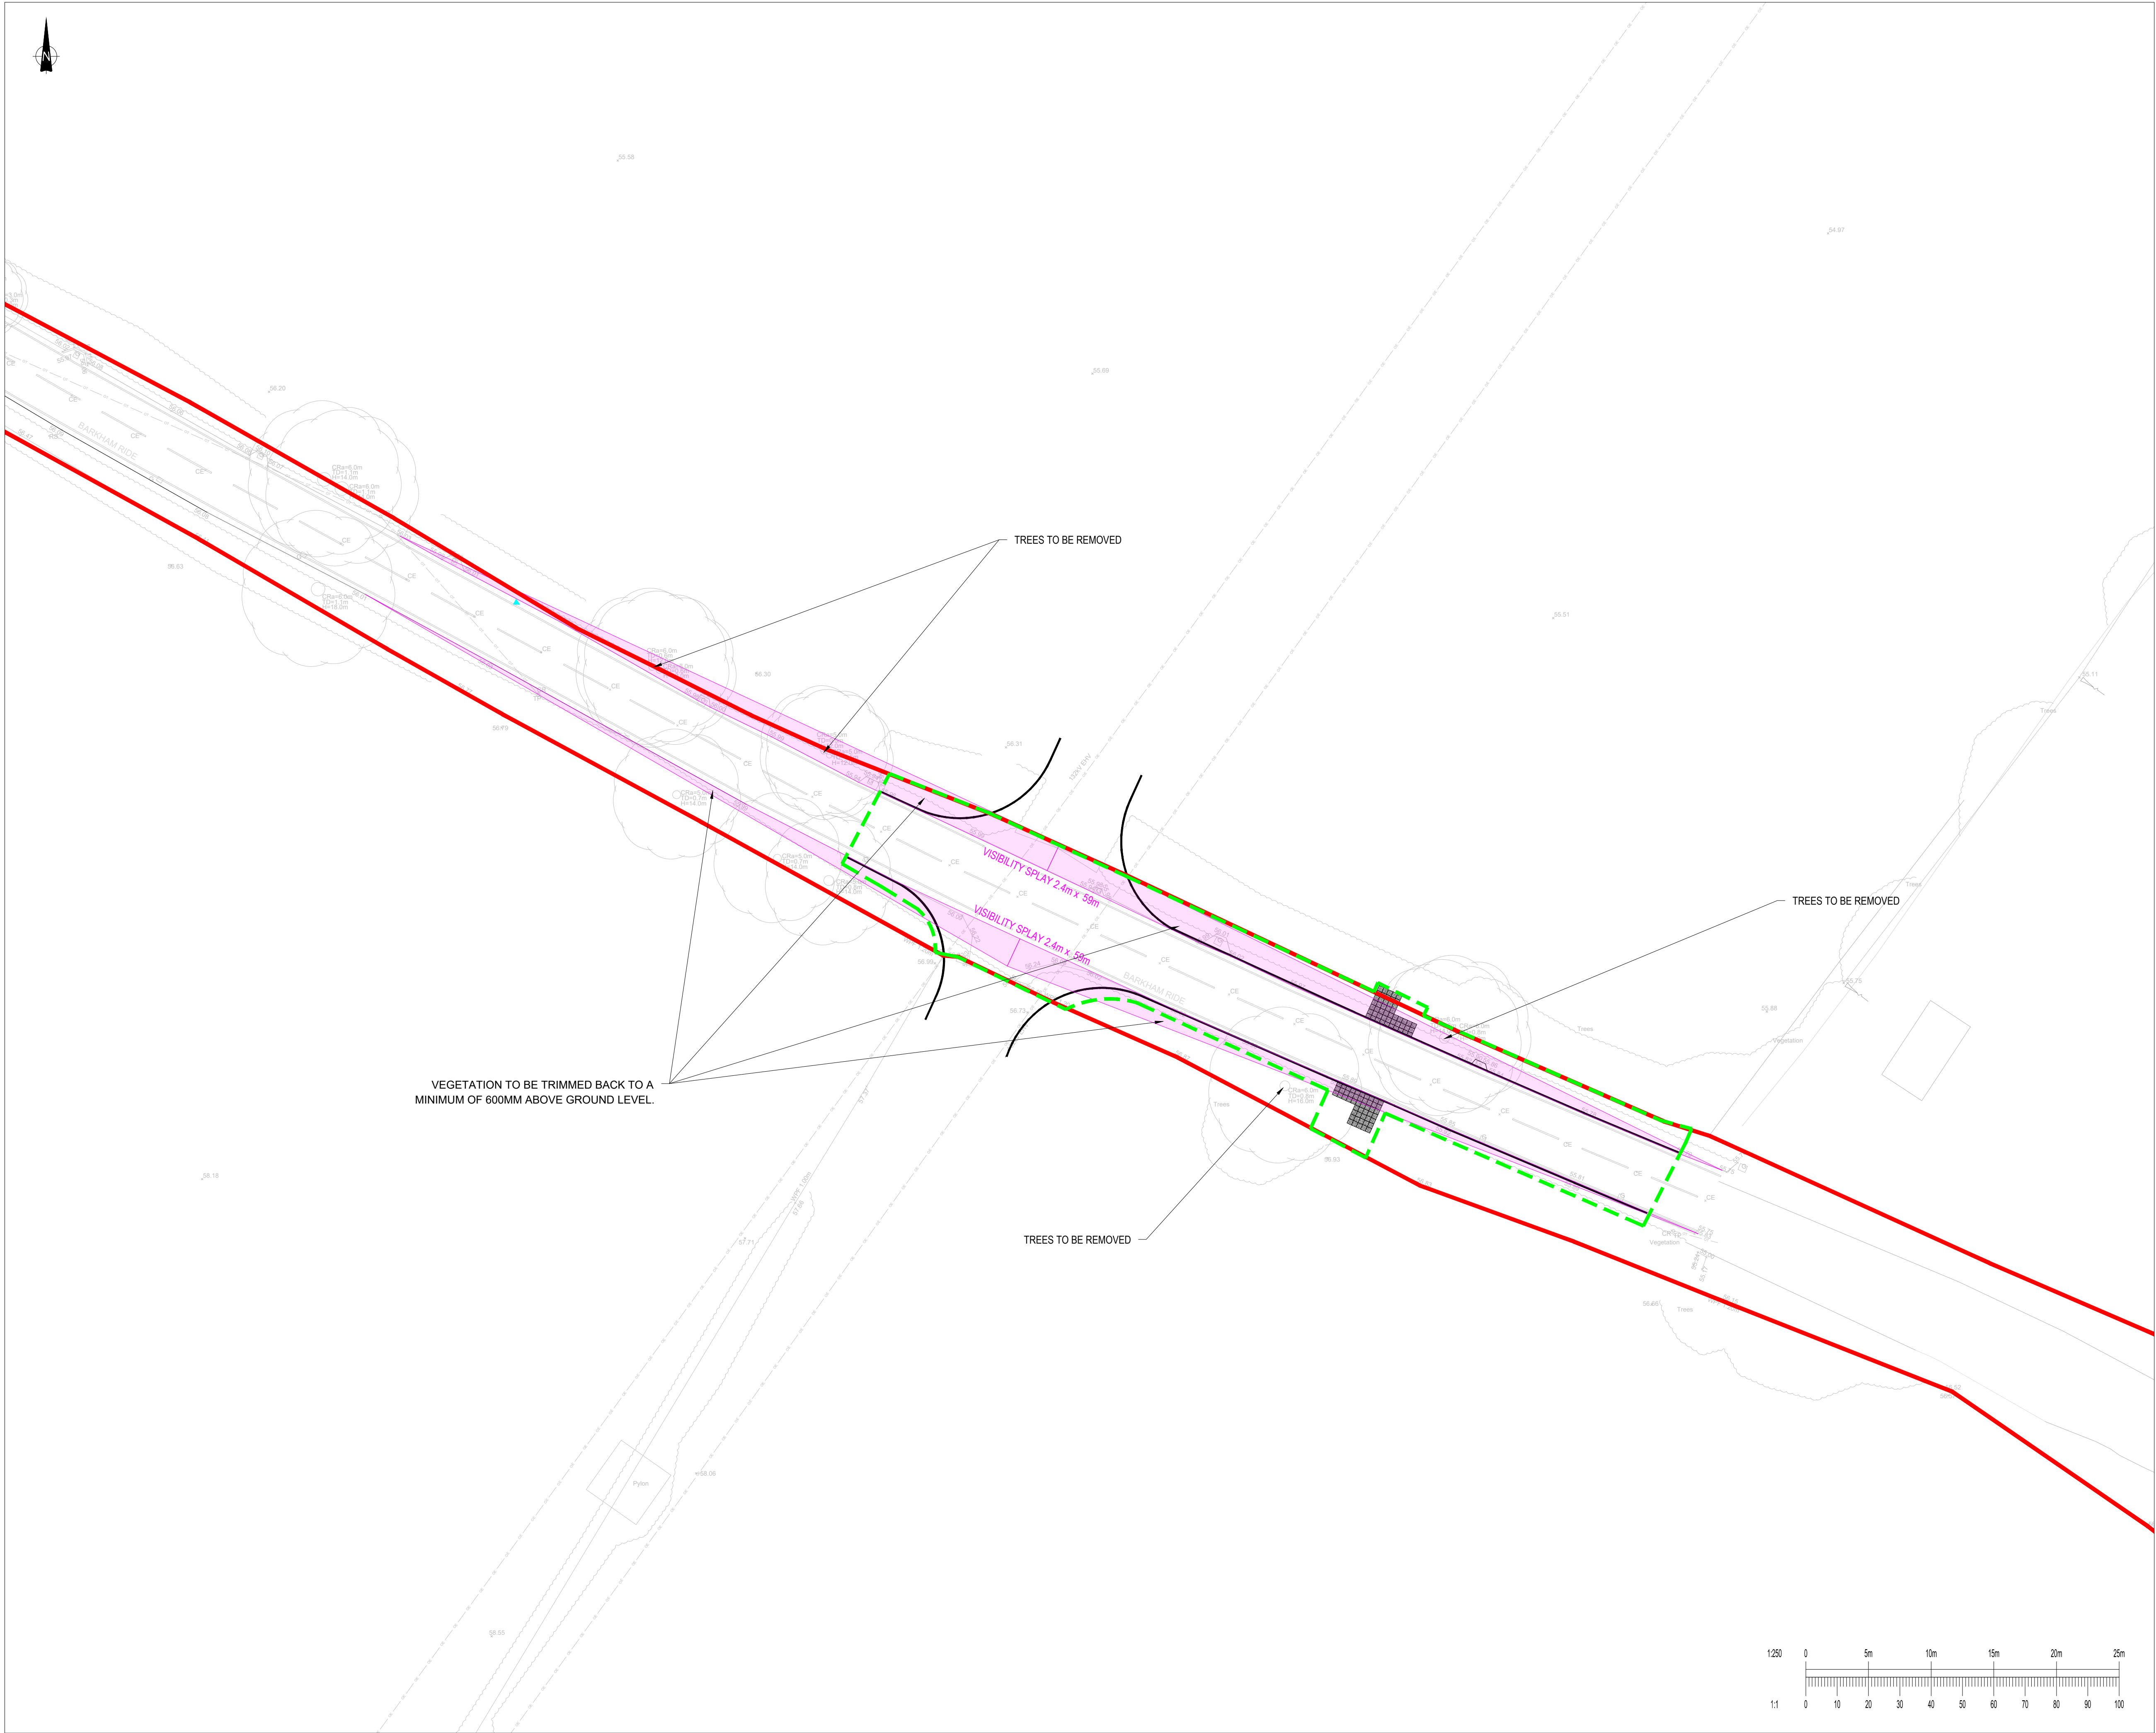

GENERAL NOTES:

- THIS DRAWING IS TO BE READ IN CONJUNCTION WITH ALL RELEVANT ARCHITECTS AND ENGINEERS DRAWINGS AND SPECIFICATIONS.
- DO NOT SCALE THIS DRAWING. ANY AMBIGUITIES, OMISSIONS AND ERRORS ON DRAWINGS SHALL BE BROUGHT TO THE ENGINEERS ATTENTION IMMEDIATELY. ALL DIMENSIONS MUST BE CHECKED / VERIFIED ON SITE.
- ALL DIMENSIONS ARE IN MILLIMETRES UNLESS NOTED OTHERWISE.
- FOR GENERAL NOTES REFER TO DRAWING.
- TOPOGRAPHICAL SURVEY RECEIVED FROM EQUANS.. DRAWING REF 230633-CAT-XX-XX-M3-G-00001

KEY:

- HIGHWAY BOUNDARY
- S278 BOUNDARY
- VISIBILITY SPLAY

DESIGN RISKS

RSA STAGE 1 & 2 REQUIRED, DESIGN SUBJECT TO CHANGE UPON RECEIPT OF COMMENTS FOR RSA.

TOUCAN CROSSING DESIGN REQUIRED BY OTHERS, DESIGN SUBJECT TO UPON RECEIPT OF DESIGN.



WORKS WITHIN HIGHWAY BOUNDARY AND AREAS TO BE OFFERED FOR ADOPTION SUBJECT TO TECHNICAL APPROVAL BY HIGHWAY AUTHORITY. UNTIL TECHNICAL APPROVAL IS ISSUED AREA IS SUBJECT TO CHANGE AND IS AT RISK.

P02	STATUS REVISED	19/09/24	EB	MM
P01	FIRST ISSUE	13/09/24	EB	MM

Rev:	Description:	Date:	By:	Chkd:
------	--------------	-------	-----	-------

Curtins

40 Compton Street, London, EC1V 0BD
020 7324 2240
london@curtins.com
www.curtins.com

Civils & Structures • Transport Planning • Environmental • Infrastructure • Geotechnical • Conservation & Heritage • Principal Designer
Birmingham • Bristol • Cambridge • Cardiff • Douglas • Dublin • Edinburgh • Glasgow • Kentish • Leeds • Liverpool • London • Manchester • Nottingham

Status: **SUITABLE FOR AUTHORIZATION** **S4**

Project: **BARKHAM SOLAR FARM**

Orig Title: **S278
VISIBILITY SPLAYS**

Drawn By EB	Designed By EB	Checked By MM
Date 03/06/24	Scales @ A1 1:250	

Project No - Originator - Function - Spatial - Form - Discipline - Number	Revision
BFSF -CURT- XX - DR- C -9505	P02