


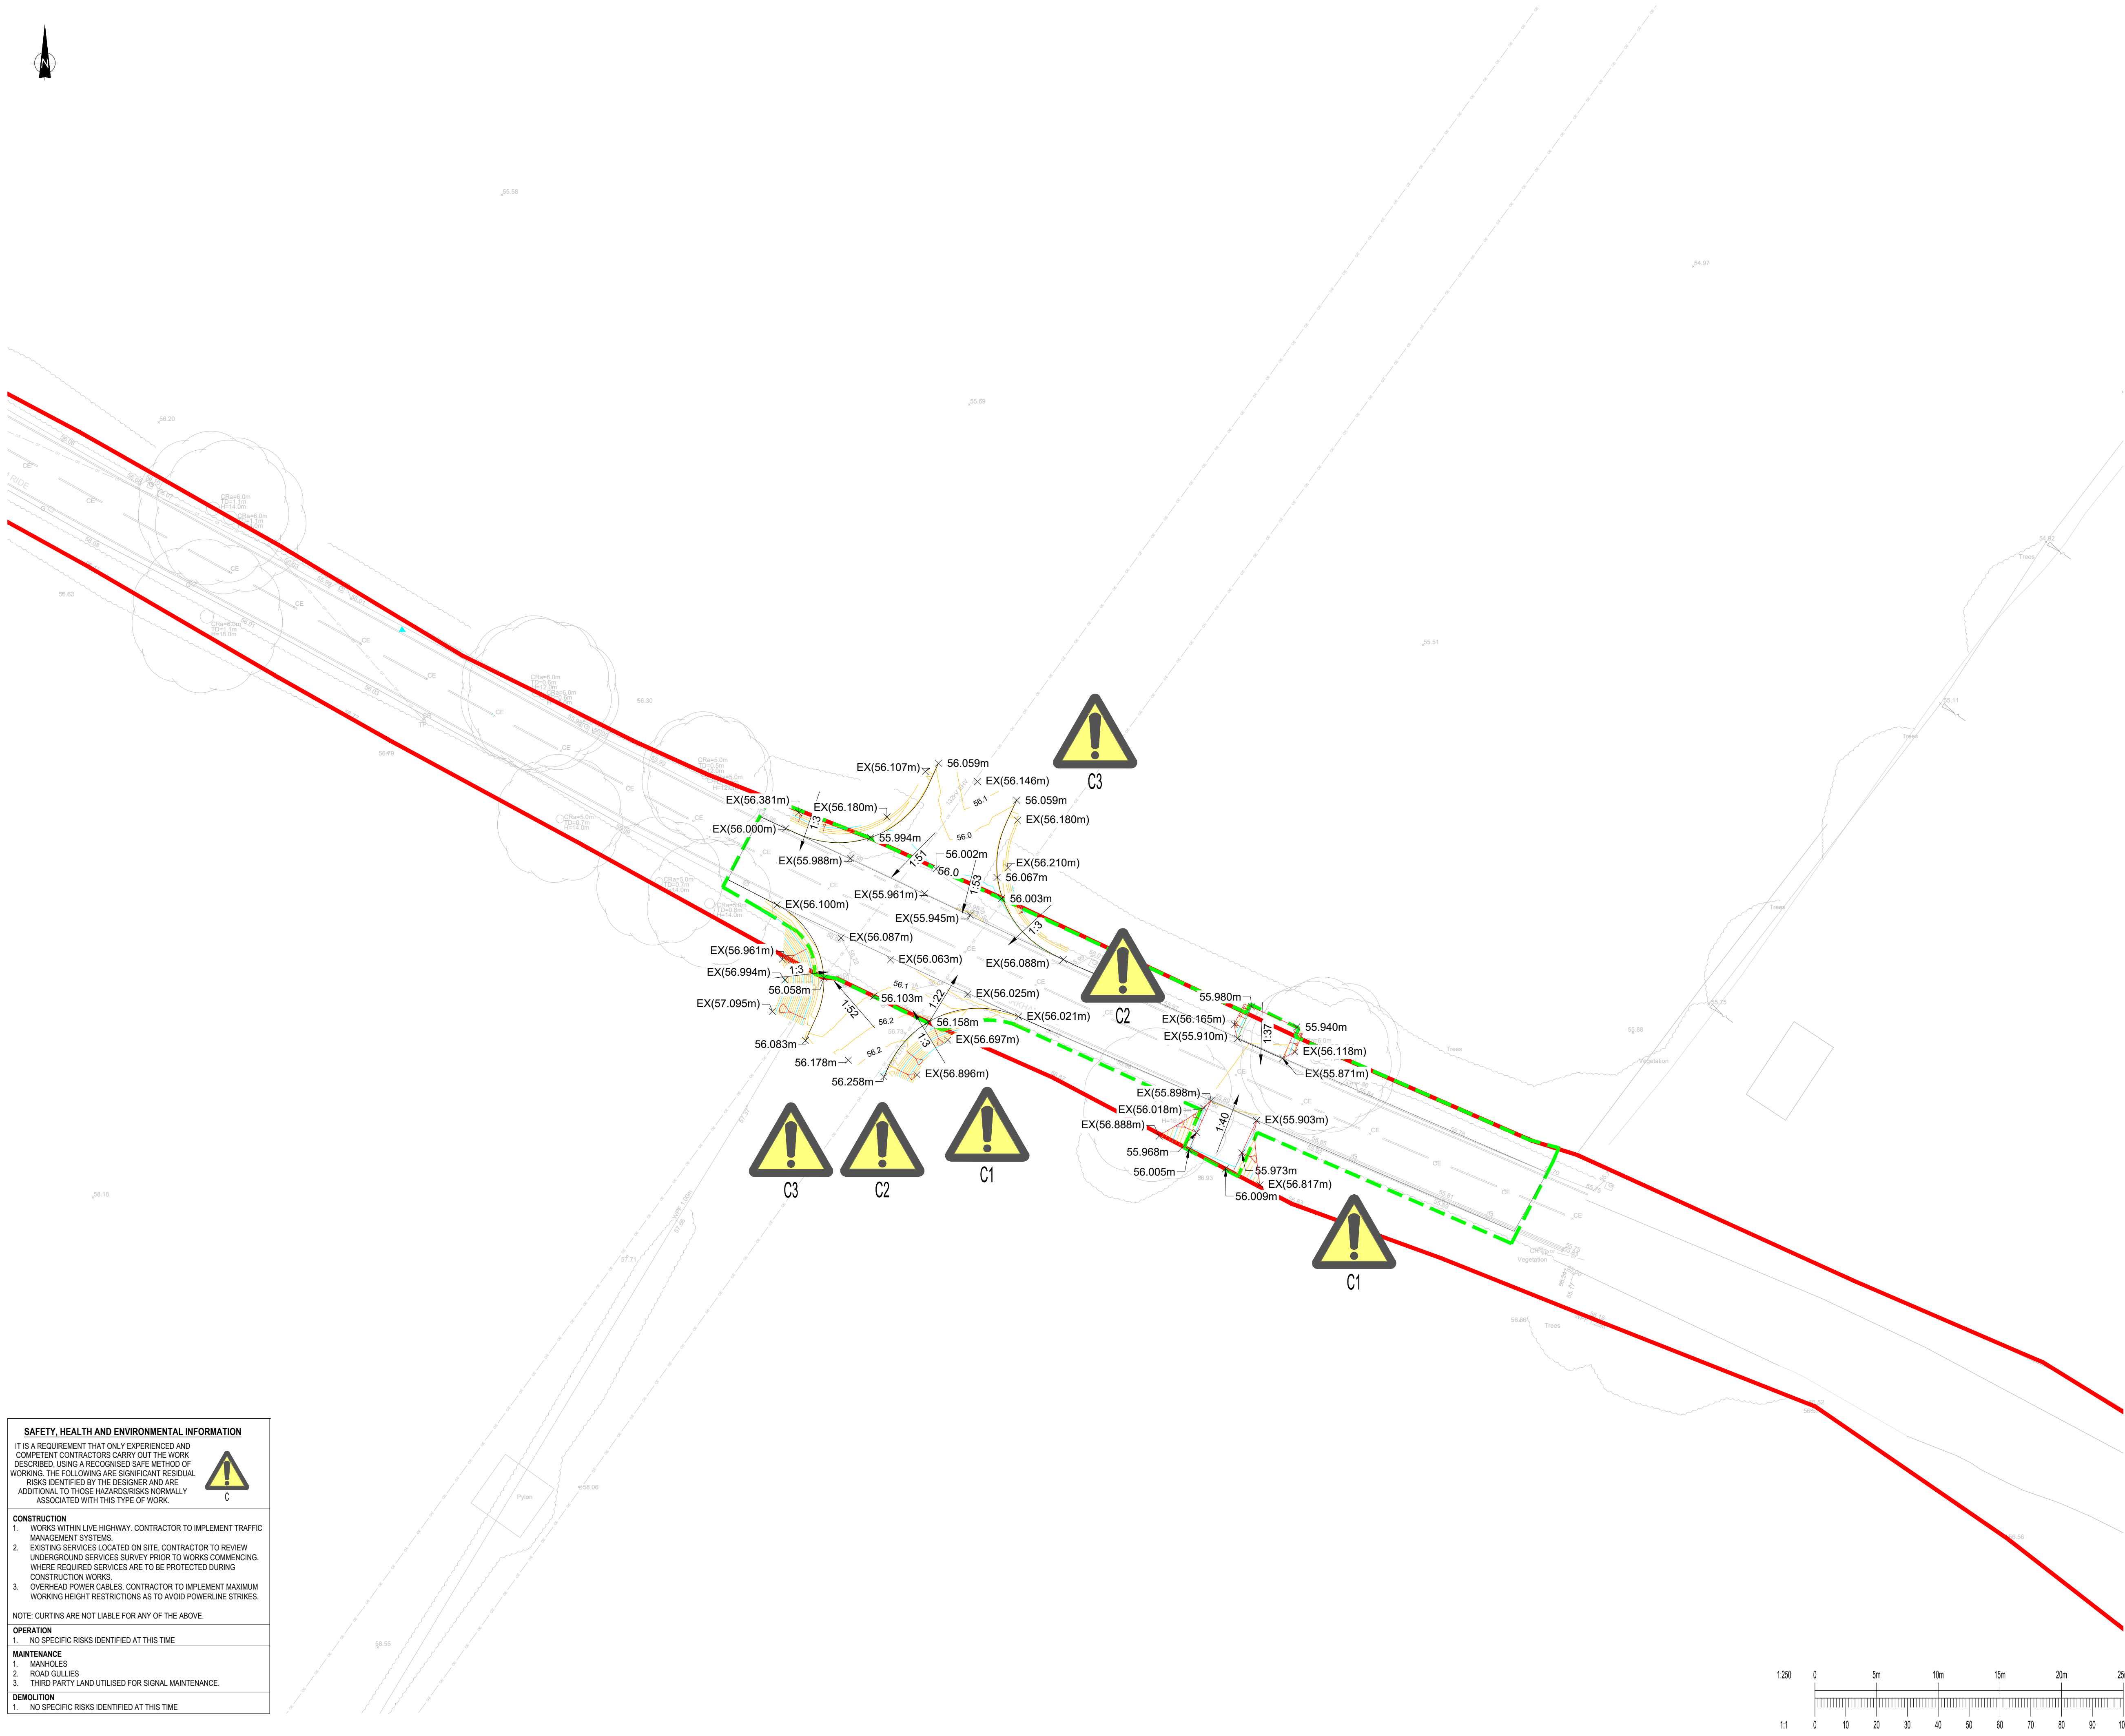

SAFETY, HEALTH AND ENVIRONMENTAL INFORMATION	
IT IS A REQUIREMENT THAT ONLY EXPERIENCED AND COMPETENT CONTRACTORS CARRY OUT THE WORK DESCRIBED, USING A RECOGNISED SAFE METHOD OF WORKING. THE FOLLOWING ARE SIGNIFICANT RESIDUAL RISKS IDENTIFIED BY THE DESIGNER AND ARE ADDITIONAL TO THOSE HAZARD RISKS NORMALLY ASSOCIATED WITH THIS TYPE OF WORK.	
 C	
CONSTRUCTION	
1. WORKS WITHIN LIVE HIGHWAY. CONTRACTOR TO IMPLEMENT TRAFFIC MANAGEMENT SYSTEMS.	
2. EXISTING SERVICES LOCATED ON SITE. CONTRACTOR TO REVIEW UNDERGROUND SERVICES SURVEY PRIOR TO WORKS COMMENCING. WHERE REQUIRED SERVICES ARE TO BE PROTECTED DURING CONSTRUCTION WORKS.	
3. OVERHEAD POWER CABLES. CONTRACTOR TO IMPLEMENT MAXIMUM WORKING HEIGHT RESTRICTIONS AS TO AVOID POWERLINE STRIKES.	
NOTE: CURTINS ARE NOT LIABLE FOR ANY OF THE ABOVE.	
OPERATION	
1. NO SPECIFIC RISKS IDENTIFIED AT THIS TIME.	
MAINTENANCE	
1. MANHOLES	
2. ROAD GULLIES	
3. THIRD PARTY LAND UTILISED FOR SIGNAL MAINTENANCE.	
DEMOLITION	
1. NO SPECIFIC RISKS IDENTIFIED AT THIS TIME.	

GENERAL NOTES:	
1.	THIS DRAWING IS TO BE READ IN CONJUNCTION WITH ALL RELEVANT ARCHITECTS AND ENGINEERS DRAWINGS AND SPECIFICATIONS.
2.	DO NOT SCALE THIS DRAWING. ANY AMBIGUITIES, OMISSIONS AND ERRORS ON DRAWINGS SHALL BE BROUGHT TO THE ENGINEERS ATTENTION IMMEDIATELY. ALL DIMENSIONS MUST BE CHECKED / VERIFIED ON SITE.
3.	ALL DIMENSIONS ARE IN MILLIMETRES UNLESS NOTED OTHERWISE.
4.	FOR GENERAL NOTES REFER TO DRAWING.
5.	TOPOGRAPHICAL SURVEY RECEIVED FROM EQUANS.. DRAWING REF 230633-CAT-XX-XX-M3-G-00001

KEY	
	HIGHWAYS BOUNDARY
	S278 BOUNDARY
	EXISTING LEVELS
	PROPOSED LEVELS
	MAJOR CONTOUR (0.1m INTERVALS)
	MINOR CONTOUR (0.5m INTERVALS)
	1:3 GRADING

DESIGN RISKS	
RSA STAGE 1 & 2 REQUIRED. DESIGN SUBJECT TO CHANGE UPON RECEIPT OF COMMENTS FOR RSA.	
TOUCAN CROSSING DESIGN REQUIRED BY OTHERS. DESIGN SUBJECT TO UPON RECEIPT OF DESIGN.	
	WORKS WITHIN HIGHWAY BOUNDARY AND AREAS TO BE OFFERED FOR ADOPTION SUBJECT TO TECHNICAL APPROVAL BY HIGHWAY AUTHORITY. UNTIL TECHNICAL APPROVAL IS ISSUED AREA IS SUBJECT TO CHANGE AND IS AT RISK.

P02	STATUS REVISED	19/09/24	EB	MM
P01	FIRST ISSUE	13/09/24	EB	MM
Rev:	Description:	Date:	By:	Chkd:

Curtins

40 Compton Street London EC1V 0BD
020 7324 2240
london@curtins.com
www.curtins.com

Civils & Structures • Transport Planning • Environmental • Infrastructure • Geotechnical • Conservation & Heritage • Principal Designer
Birmingham • Bristol • Cambridge • Cardiff • Douglas • Dublin • Edinburgh • Glasgow • Kentish • Leeds • Liverpool • London • Manchester • Nottingham

Status:	SUITABLE FOR AUTHORIZATION	S4
---------	----------------------------	----

Project:	BARKHAM SOLAR FARM
----------	--------------------

Dwg Title:	
------------	--

S278	
LEVELS PLAN	

Drawn By	Designed By	Checked By
EB	EB	MM
Date	04/09/24	Scales @ A1
1:250		
Project No - Originator - Function - Spatial - Form - Discipline - Number		
BFSF-CURT- XX - DR- C - 9510		
Revision		
P02		