


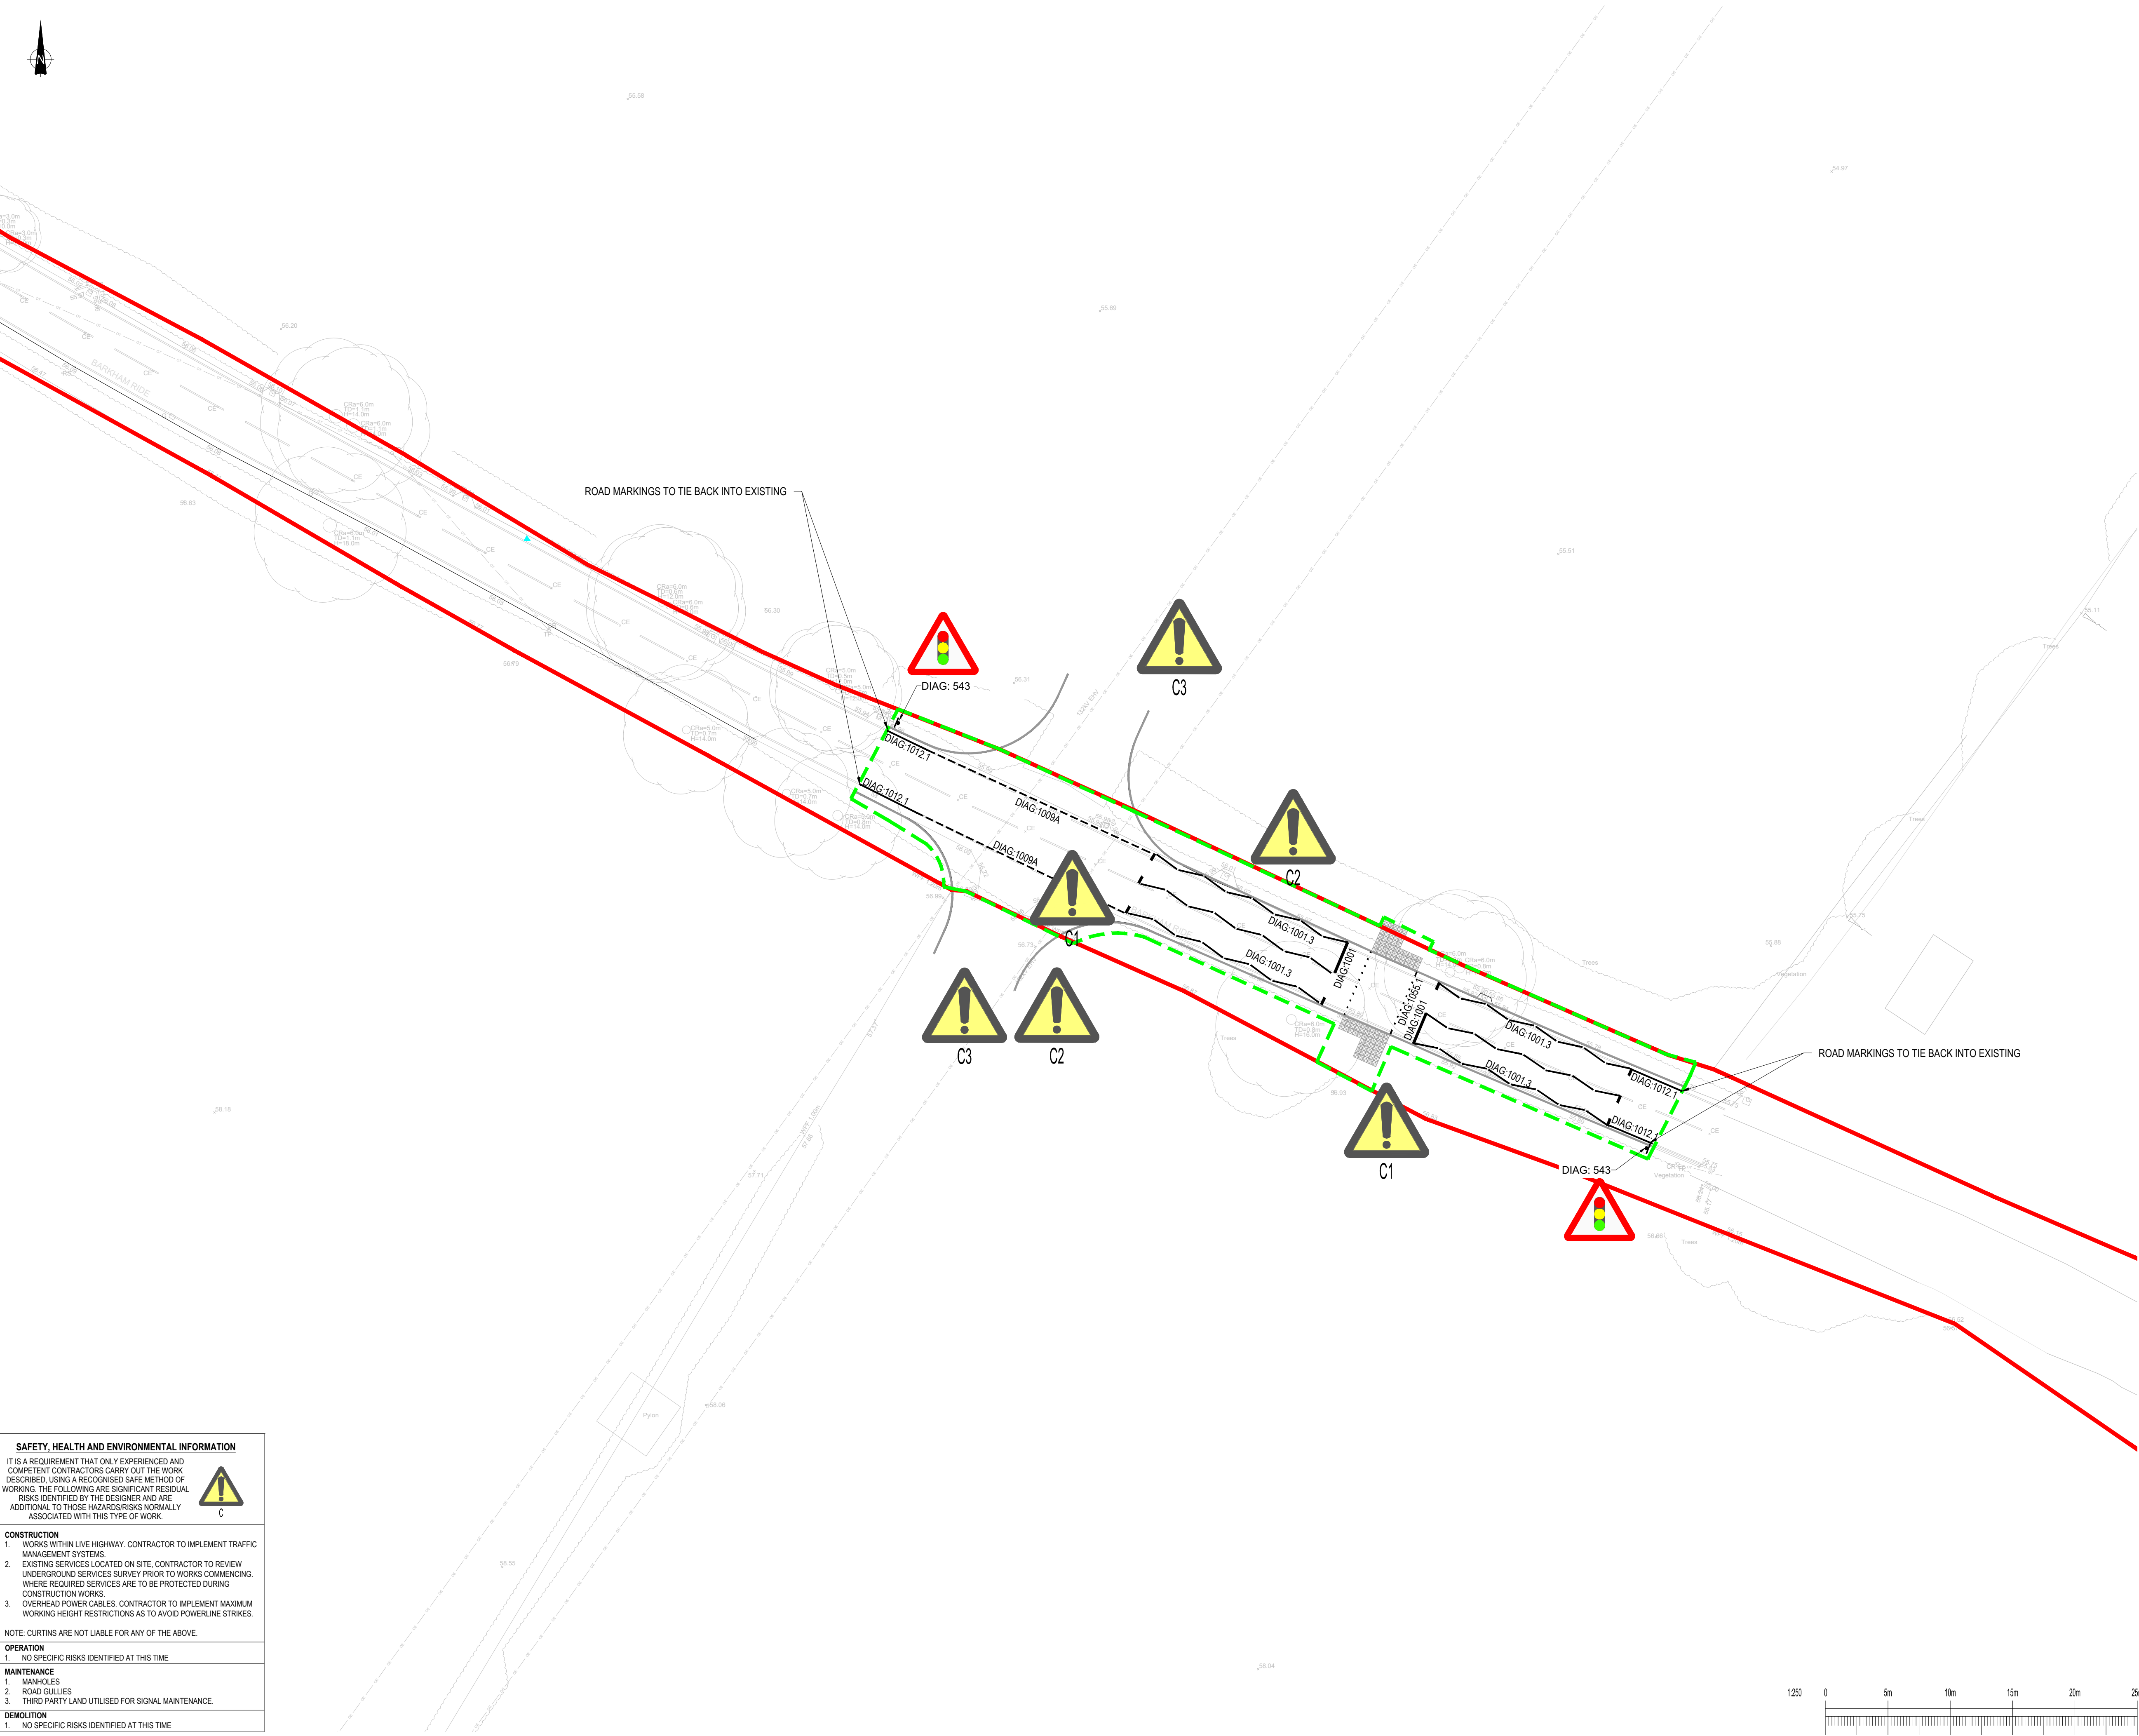

SAFETY, HEALTH AND ENVIRONMENTAL INFORMATION	
IT IS A REQUIREMENT THAT ONLY EXPERIENCED AND COMPETENT CONTRACTORS CARRY OUT THE WORK DESCRIBED, USING A RECOGNISED SAFE METHOD OF WORKING. THE FOLLOWING ARE SIGNIFICANT RESIDUAL RISKS IDENTIFIED BY THE DESIGNER AND ARE ADDITIONAL TO THOSE HAZARD RISKS NORMALLY ASSOCIATED WITH THIS TYPE OF WORK.	
 C	
CONSTRUCTION	
1. WORKS WITHIN LIVE HIGHWAY. CONTRACTOR TO IMPLEMENT TRAFFIC MANAGEMENT SYSTEMS.	
2. EXISTING SERVICES LOCATED ON SITE. CONTRACTOR TO REVIEW UNDERGROUND SERVICES SURVEY PRIOR TO WORKS COMMENCING. WHERE REQUIRED SERVICES ARE TO BE PROTECTED DURING CONSTRUCTION WORKS.	
3. OVERHEAD POWER CABLES. CONTRACTOR TO IMPLEMENT MAXIMUM WORKING HEIGHT RESTRICTIONS AS TO AVOID POWERLINE STRIKES.	
NOTE: CURTINS ARE NOT LIABLE FOR ANY OF THE ABOVE.	
OPERATION	
1. NO SPECIFIC RISKS IDENTIFIED AT THIS TIME.	
MAINTENANCE	
1. MANHOLES	
2. ROAD GULLIES	
3. THIRD PARTY LAND UTILISED FOR SIGNAL MAINTENANCE.	
DEMOLITION	
1. NO SPECIFIC RISKS IDENTIFIED AT THIS TIME.	

GENERAL NOTES:

- THIS DRAWING IS TO BE READ IN CONJUNCTION WITH ALL RELEVANT ARCHITECTS AND ENGINEERS DRAWINGS AND SPECIFICATIONS.
- DO NOT SCALE THIS DRAWING. ANY AMBIGUITIES, OMISSIONS AND ERRORS ON DRAWINGS SHALL BE BROUGHT TO THE ENGINEERS ATTENTION IMMEDIATELY. ALL DIMENSIONS MUST BE CHECKED / VERIFIED ON SITE.
- ALL DIMENSIONS ARE IN MILLIMETRES UNLESS NOTED OTHERWISE.
- FOR GENERAL NOTES REFER TO DRAWING.
- TOPOGRAPHICAL SURVEY RECEIVED FROM EQUANS. DRAWING REF 230633-CAT-XX-XX-M3-G-00001
- ALL TRAFFIC SIGNS AND ROAD MARKINGS TO BE IN ACCORDANCE WITH TRAFFIC SIGNS REGULATIONS AND GENERAL DIRECTIONS 2016 INCLUDING REQUIRED MANDATORY ILLUMINATION.
- THIS DRAWING IS SUBJECT TO TECHNICAL APPROVAL FROM WOKINGHAM COUNCIL.
- ALL SIGN POSTS TO BE LOCATED A MINIMUM OF 450MM FROM KERB FACE.
- DIAG 7014 'NEW SIGNALS AHEAD' TO BE INSTALLED DISPLAYED FOR A MAXIMUM PERIOD OF THREE MONTHS AFTER COMPLETION OF WORKS. A REMOVE BY DATE MUST BE PLACED ON THE BACK OF THE SIGN.

KEY:	
	HIGHWAY BOUNDARY
	S278 BOUNDARY
	KERBS
	PROPOSED ROAD MARKINGS
	SIGN POST
	TACTILE PAVING

P02	STATUS REVISED	19/09/24	EB	MM
P01	FIRST ISSUE	13/09/24	EB	MM
Rev:	Description:	Date:	By:	Chkd:

Curtins

40 Compton Street, London, EC1V 0BD
020 7324 2240
london@curtins.com
www.curtins.com

Civils & Structures • Transport Planning • Environmental • Infrastructure • Geotechnical • Conservation & Heritage • Principal Designer
Birmingham • Bristol • Cambridge • Cardiff • Douglas • Dublin • Edinburgh • Glasgow • Kentish • Leeds • Liverpool • London • Manchester • Nottingham

Status: **SUITABLE FOR AUTHORIZATION** **S4**

Project: **BARKHAM SOLAR FARM**

Dwg Title:

**S278
SIGNS AND LINES**

Drawn By	Designed By	Checked By
EB	EB	MM
Date	02/09/24	Scales @ A1
1:250		

Project No - Originator - Function - Spatial - Form - Discipline - Number				Revision
BFSF-CURT- XX - DR- C -9540				P02

