


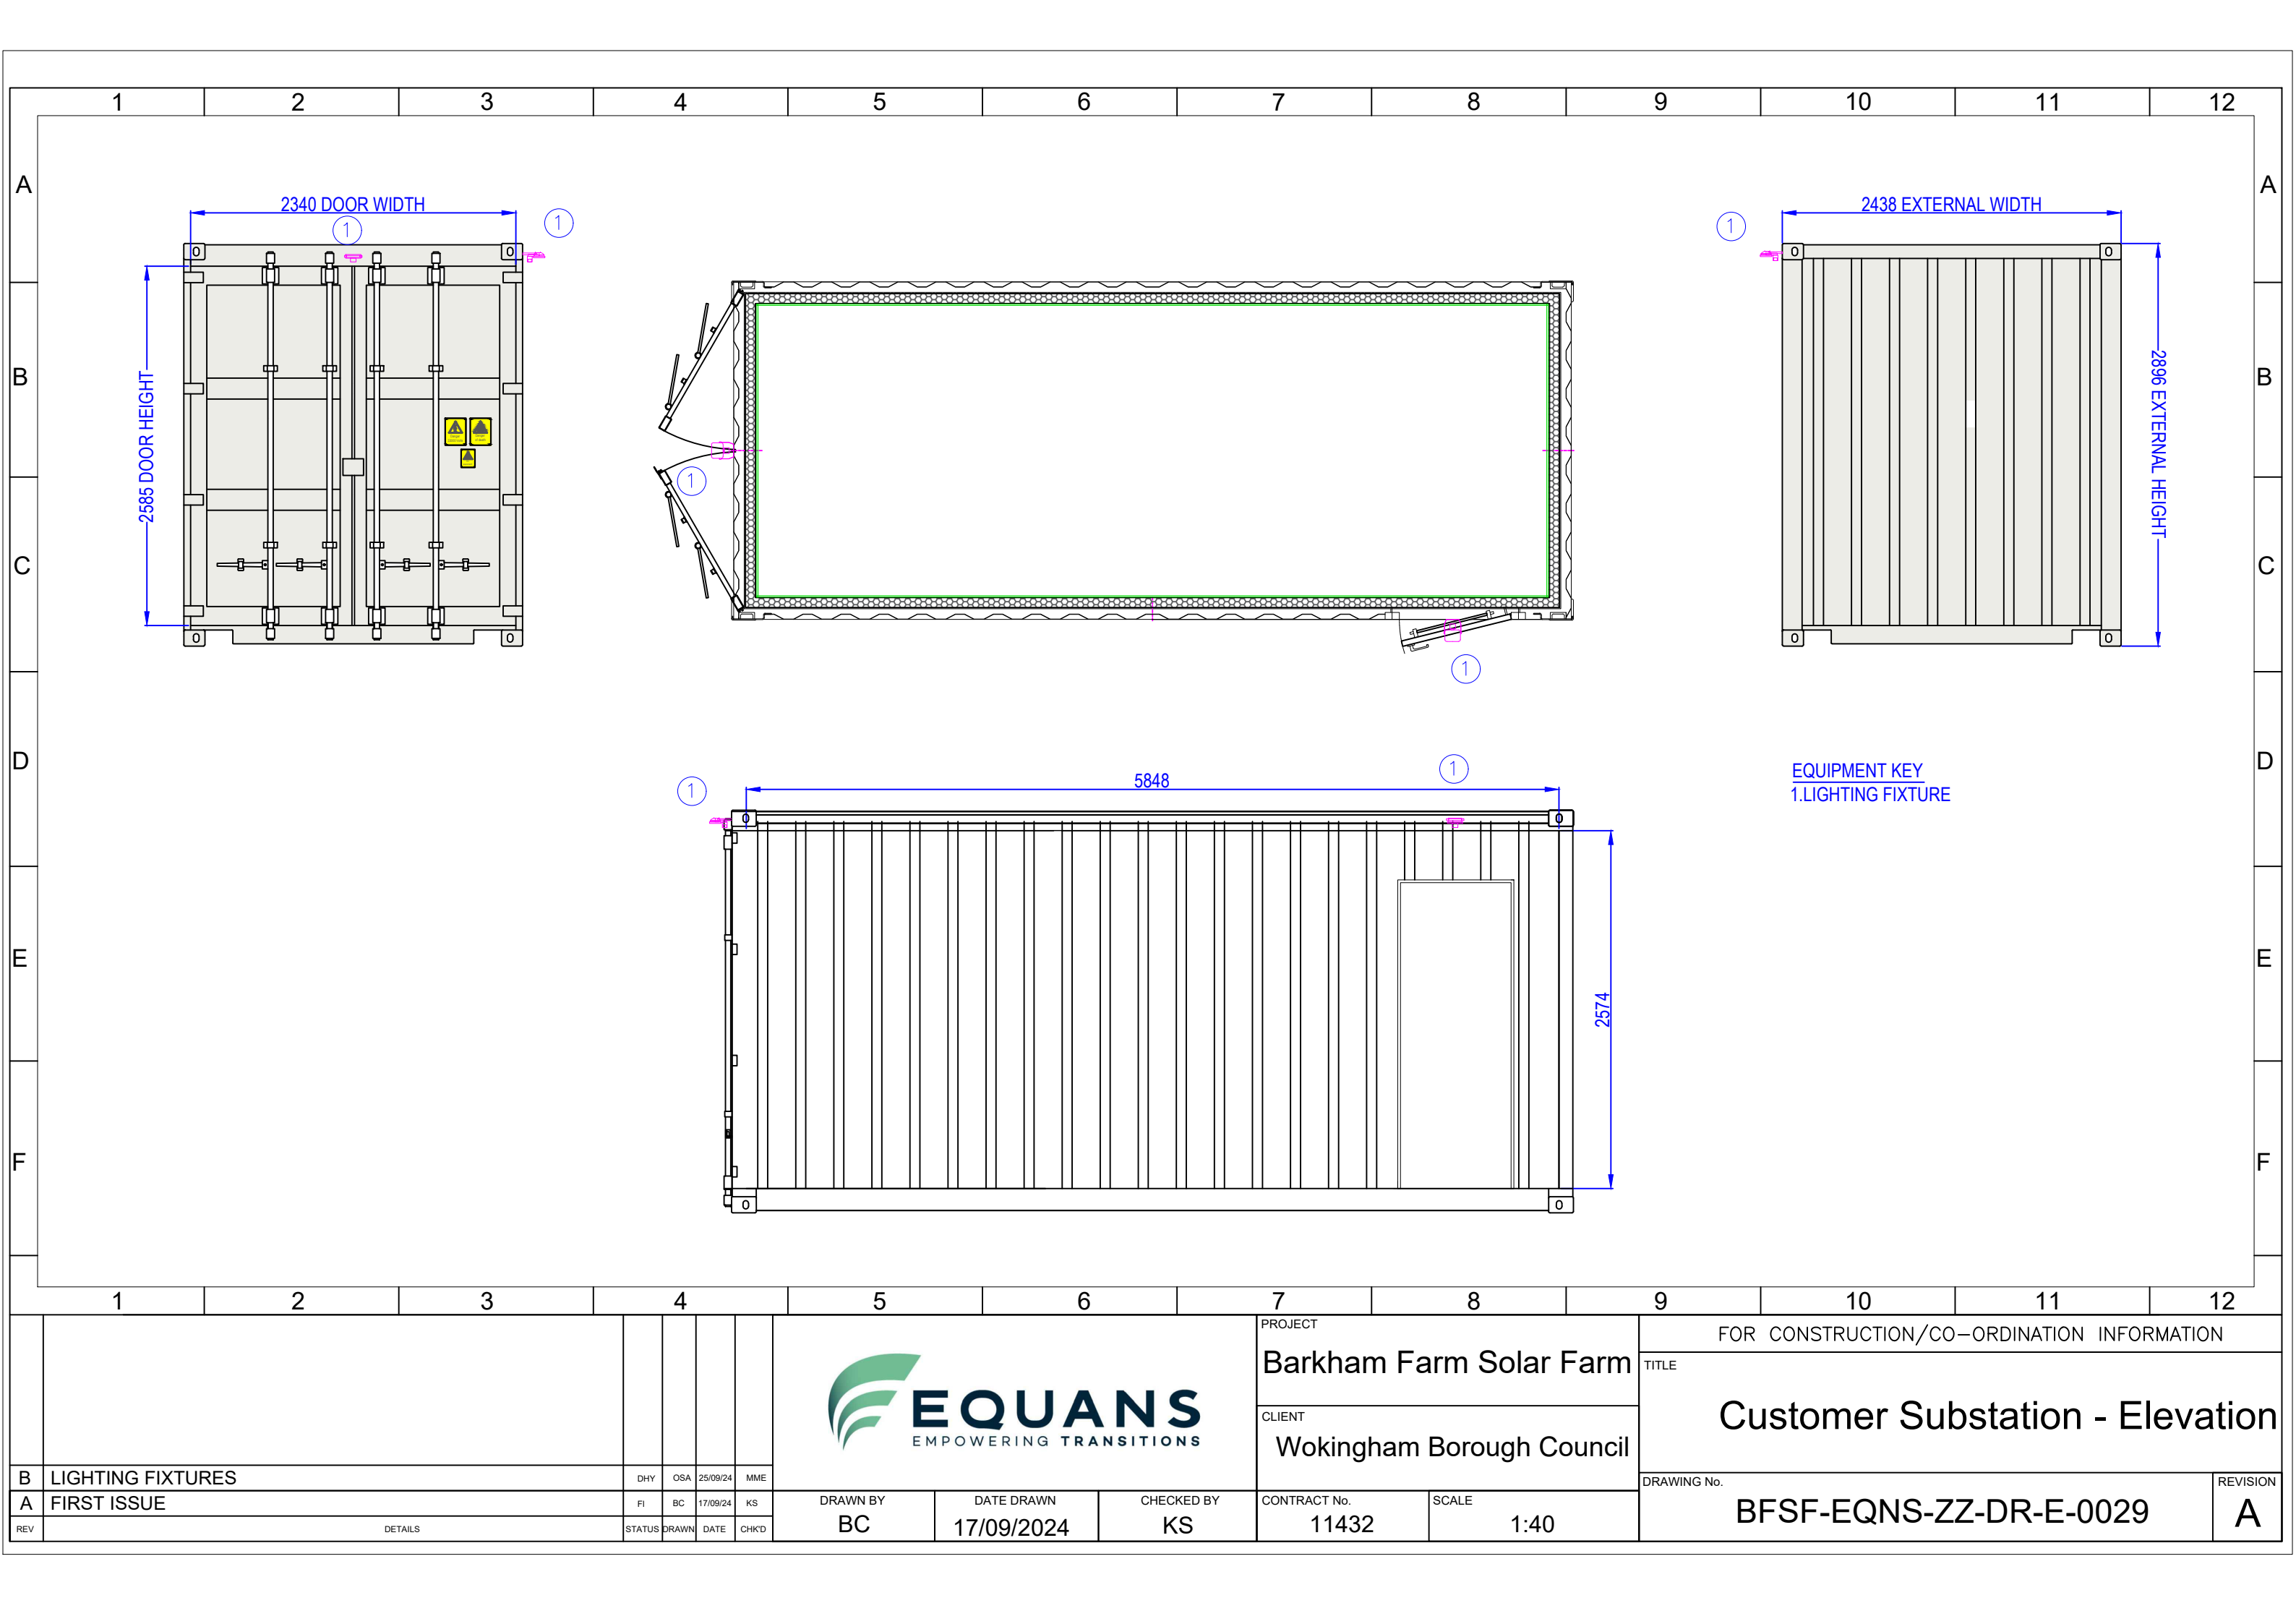

							PROJECT Barkham Farm Solar Farm		FOR CONSTRUCTION/CO-ORDINATION INFORMATION		
							CLIENT Wokingham Borough Council		TITLE Customer Substation - Elevation		
B LIGHTING FIXTURES				DHY	OSA	25/09/24	MME			DRAWING No.	
A FIRST ISSUE				FI	BC	17/09/24	KS	CONTRACT No. 11432		SCALE 1:40	
REV				STATUS	DRAWN	DATE	CHK'D	DRAWN BY BC		DATE DRAWN 17/09/2024	
								CHECKED BY KS			
										BFSF-EQNS-ZZ-DR-E-0029	
										REVISION A	