


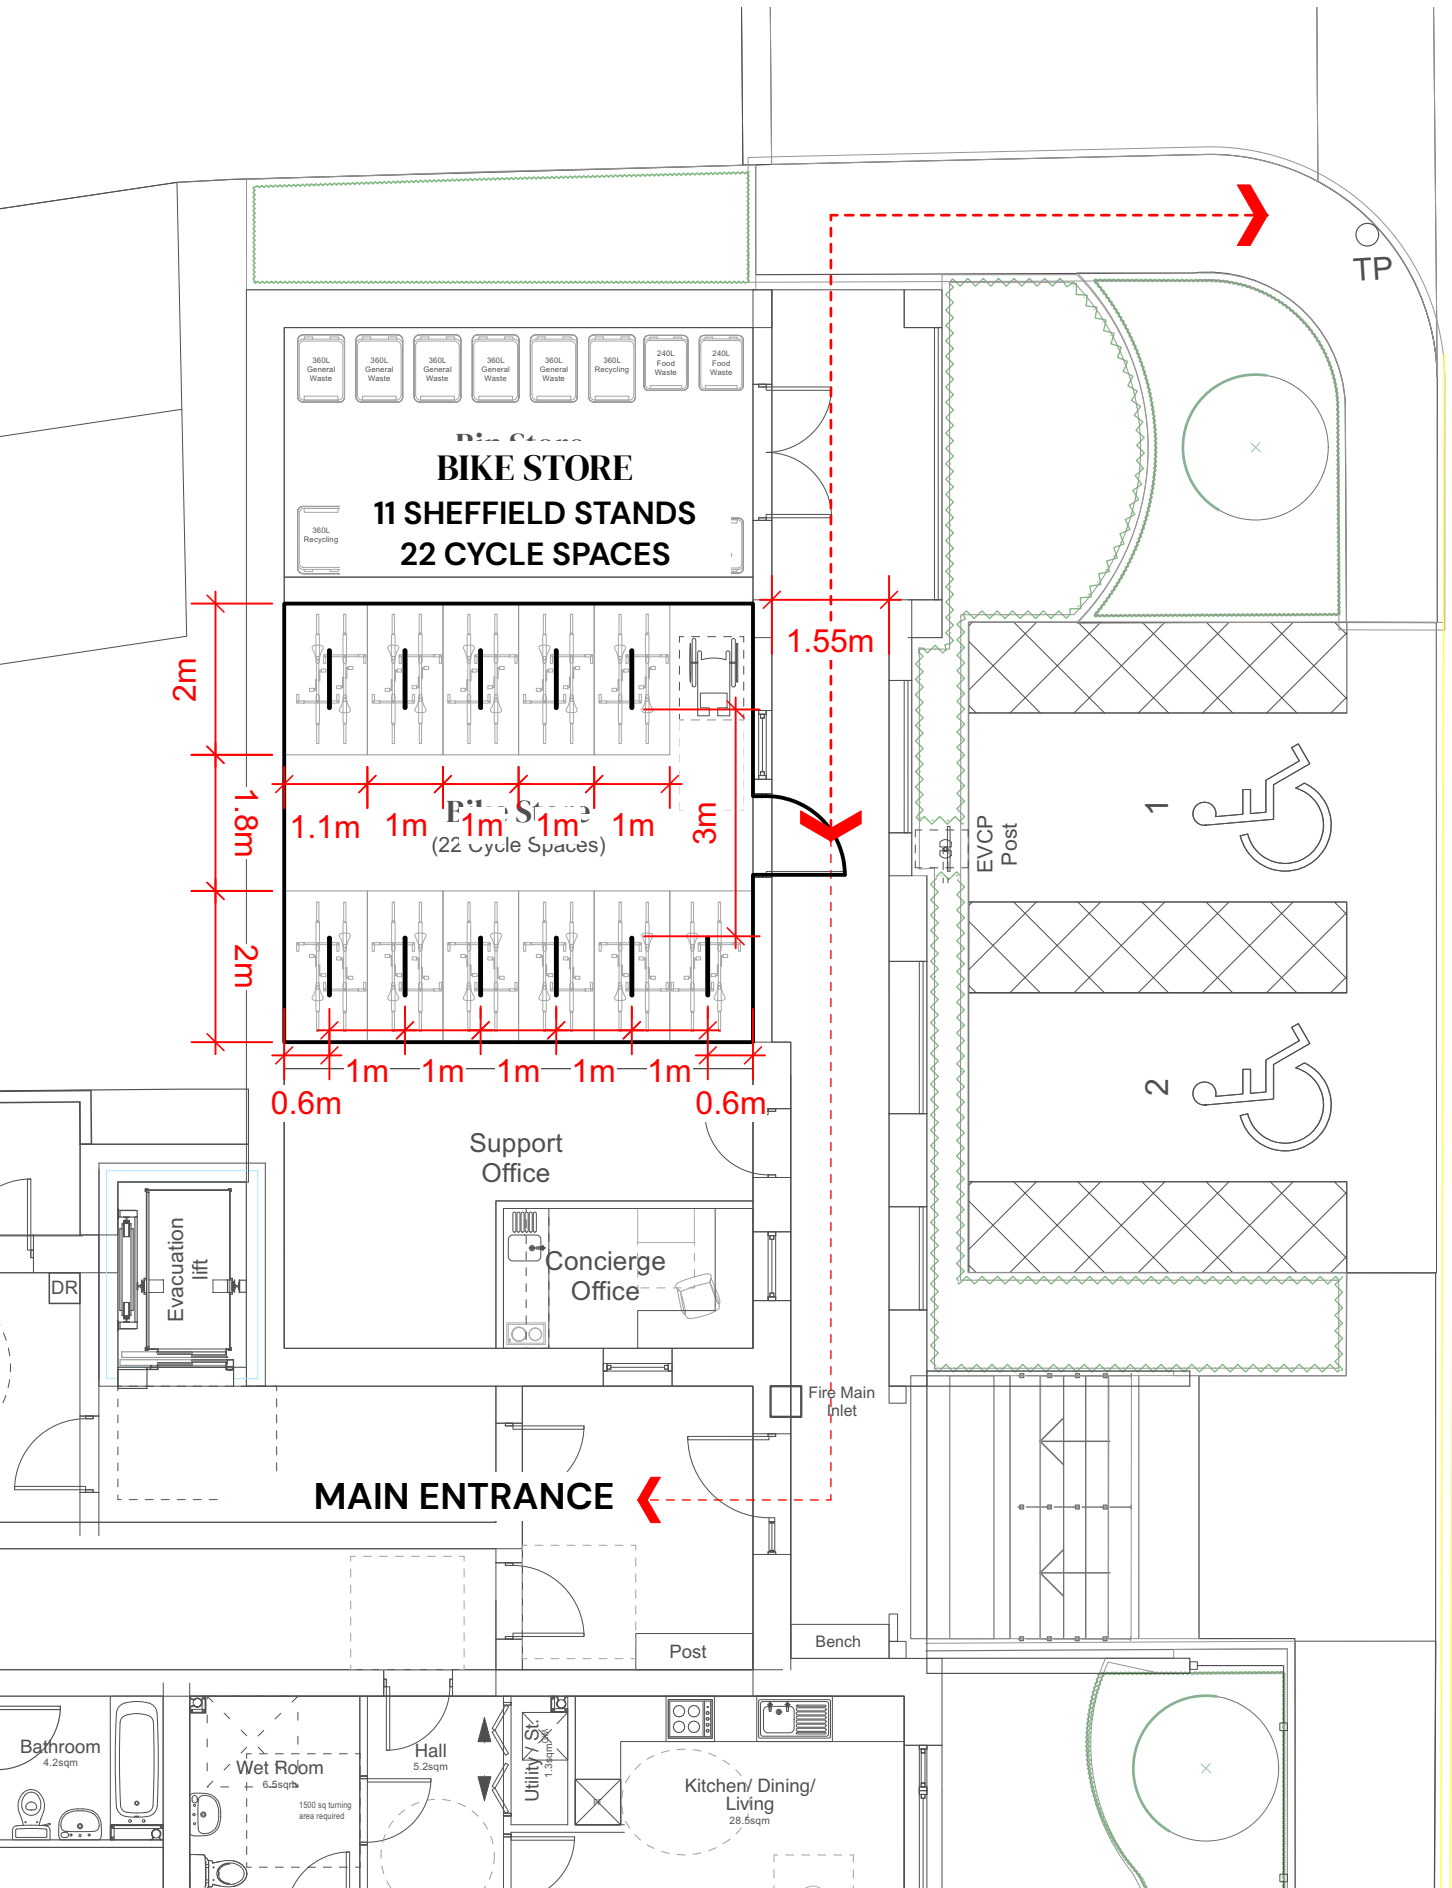

PARK ROAD