


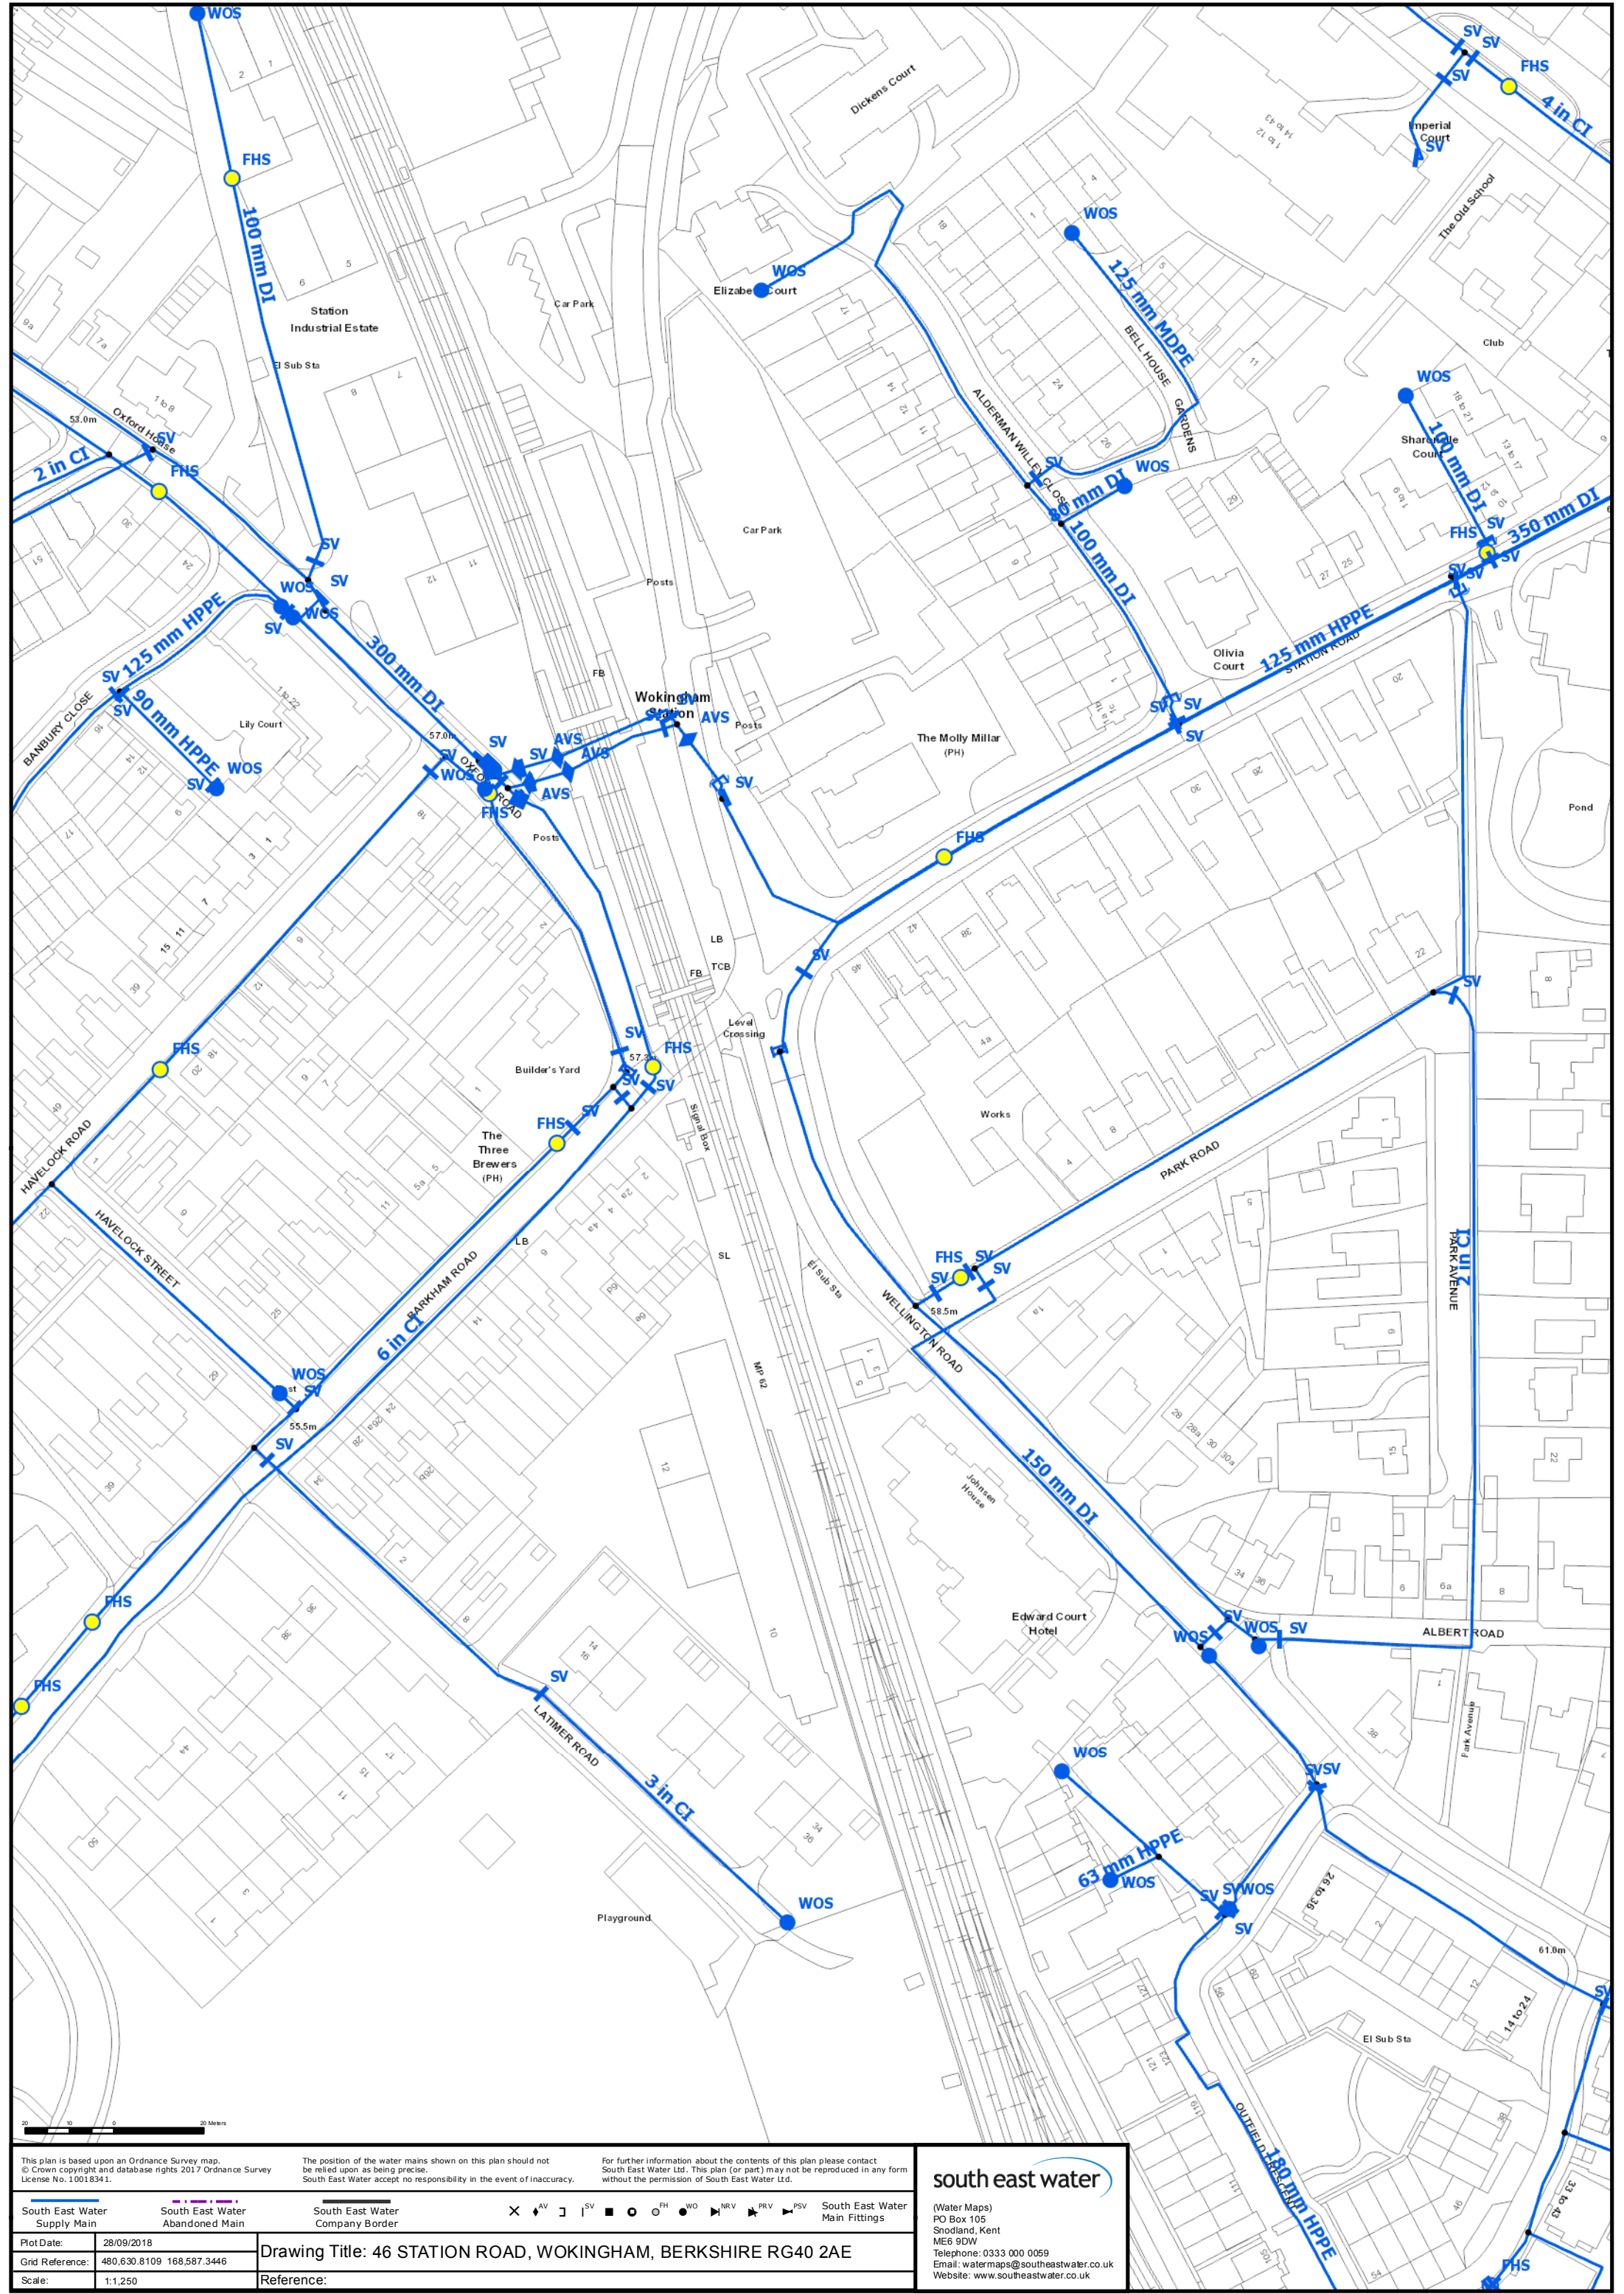

This plan is based upon an Ordnance Survey map.
© Crown copyright and database rights 2017 Ordnance Survey
License No. 10018341.

The position of the water mains shown on this plan should not
be relied upon as being precise.
South East Water accept no responsibility in the event of inaccuracy.

For further information about the contents of this plan please contact
South East Water Ltd. This plan (or part) may not be reproduced in any form
without the permission of South East Water Ltd.

Legend

South East Water Supply Main	South East Water Abandoned Main	South East Water Company Border	AV	SV	W	PH	NRV	PRV	PSV	South East Water Main Fittings
------------------------------	---------------------------------	---------------------------------	----	----	---	----	-----	-----	-----	--------------------------------

Plot Date: 28/09/2018
Grid Reference: 480,630.8109 168,587.3446
Scale: 1:1,250

Drawing Title: 46 STATION ROAD, WOKINGHAM, BERKSHIRE RG40 2AE
Reference:

south east water

(Water Maps)
PO Box 105
Snodland, Kent
ME6 9DW
Telephone: 0333 000 0059
Email: watermaps@southeastwater.co.uk
Website: www.southeastwater.co.uk