
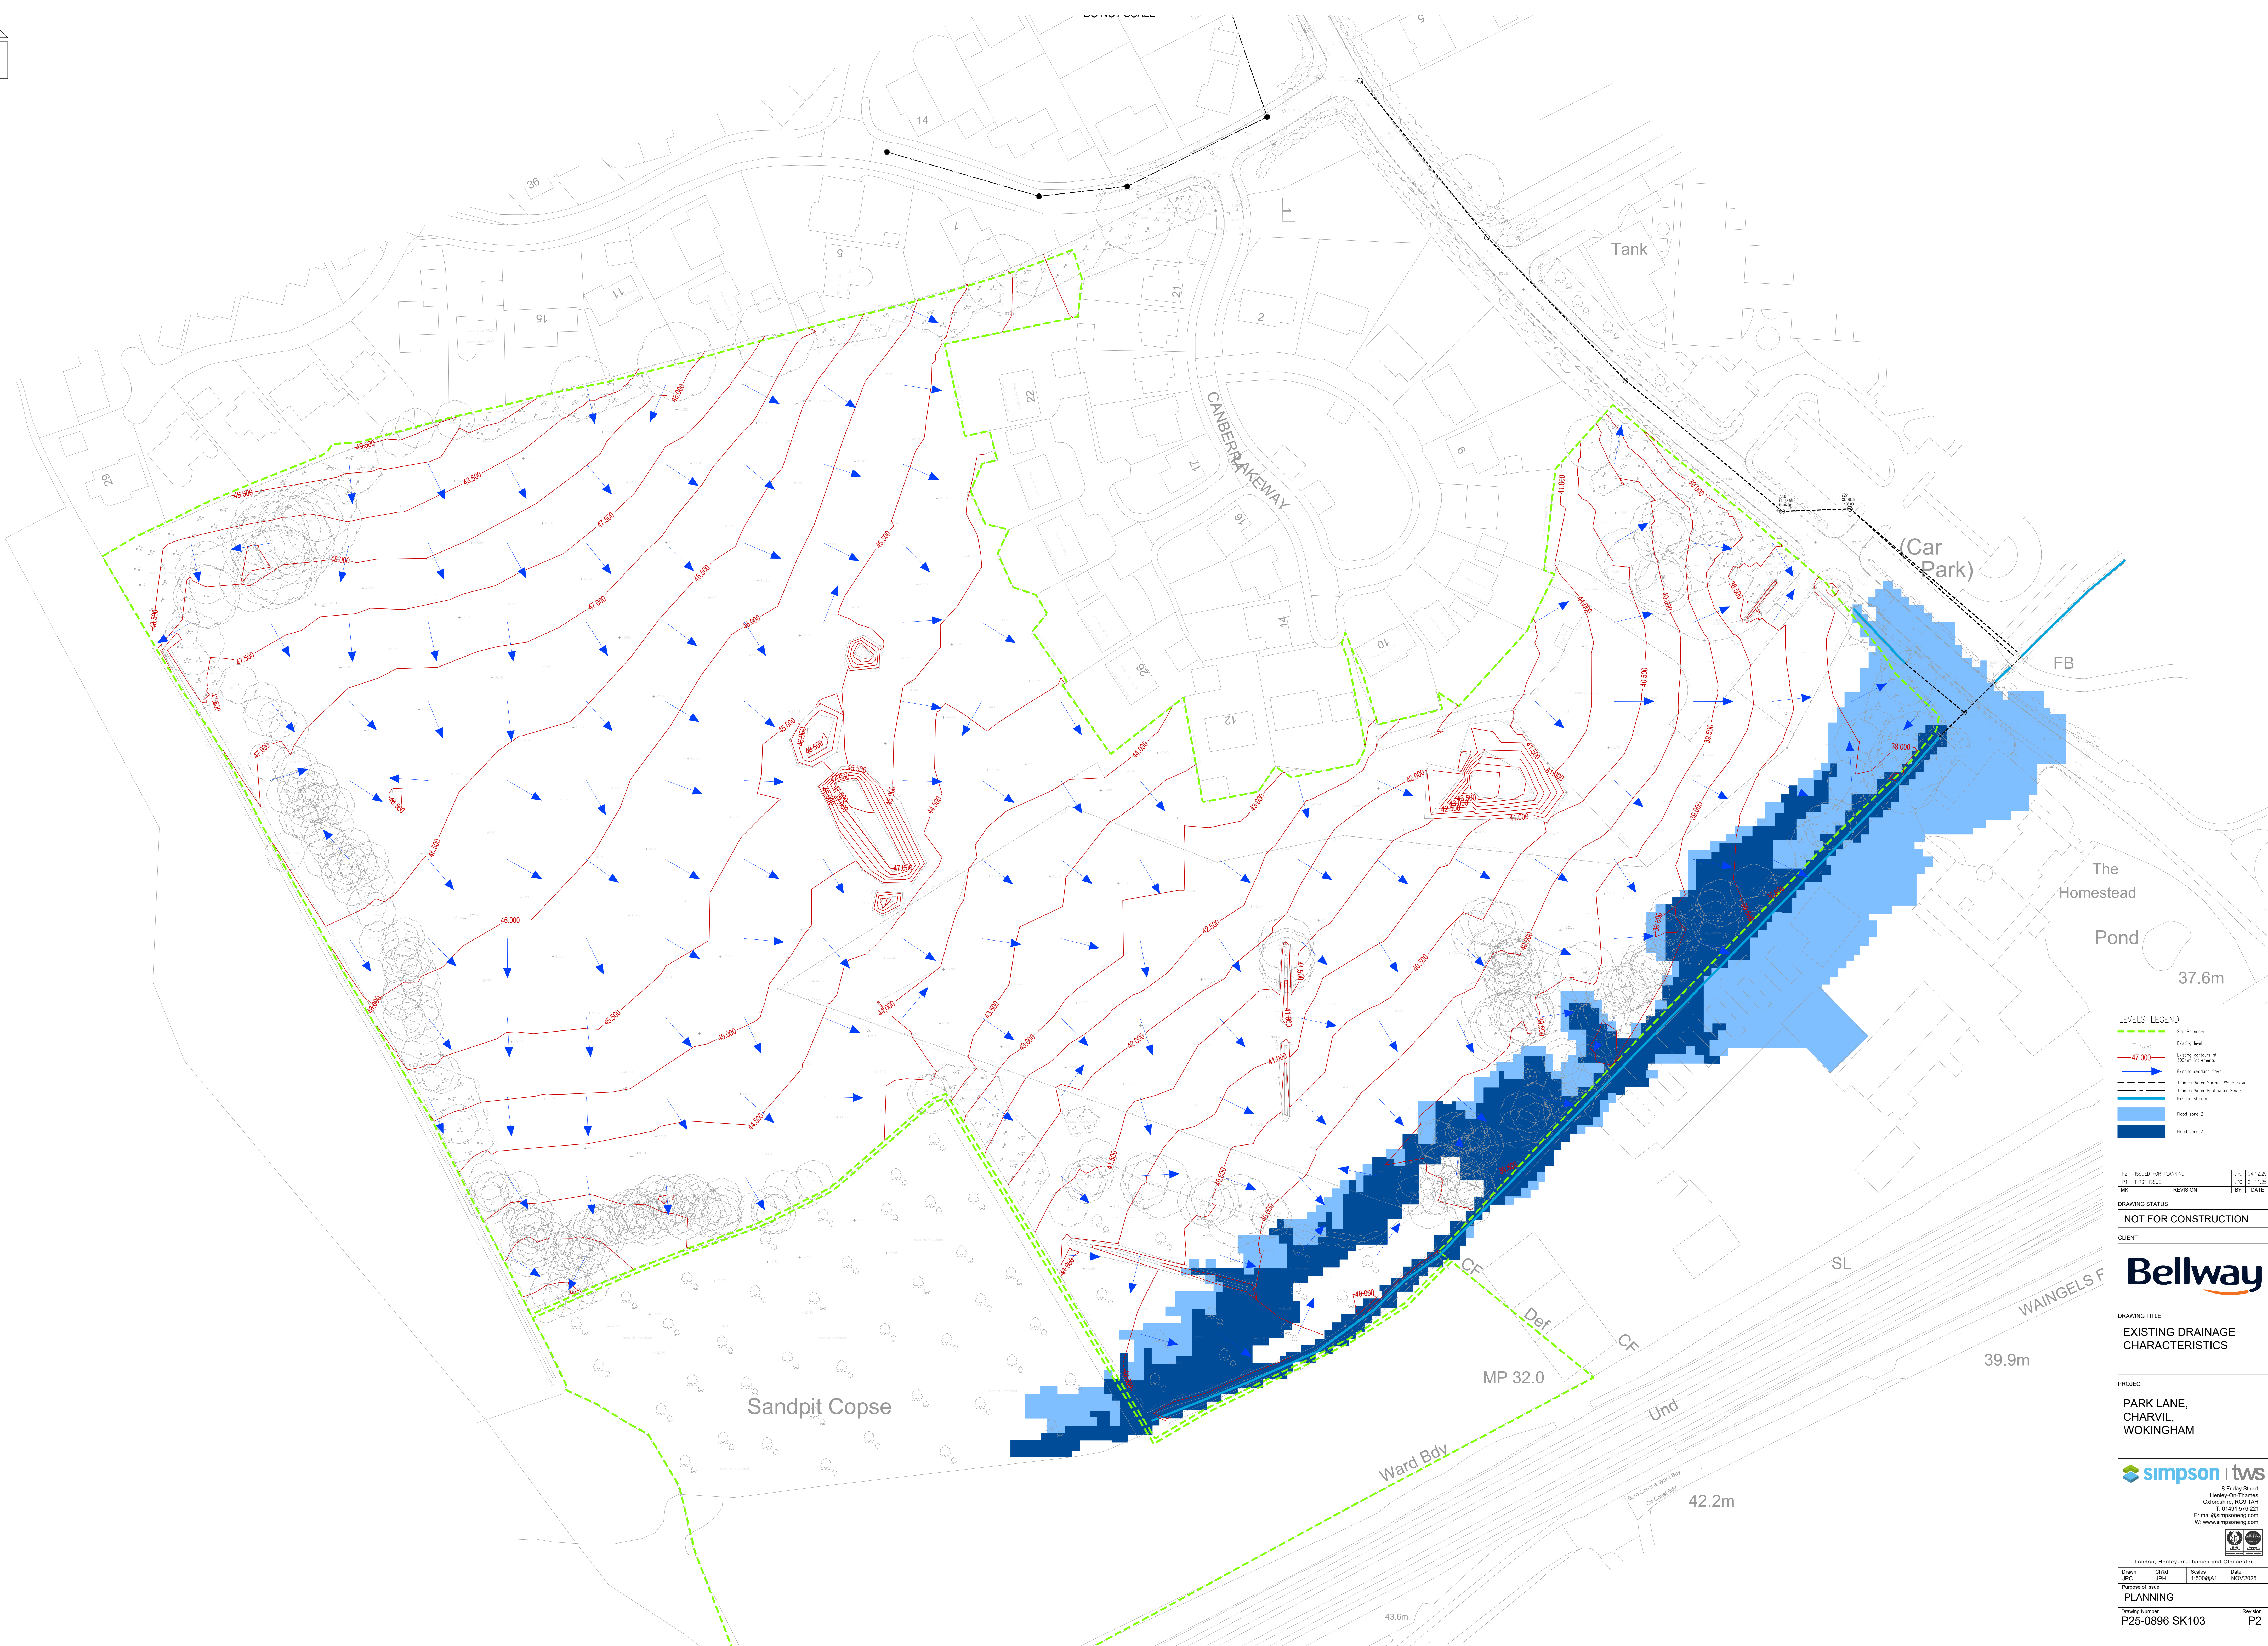


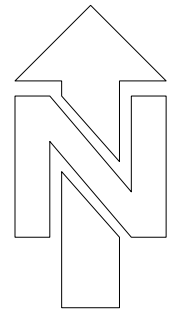

LEVELS LEGEND	
	Site boundary
	Existing level
	Existing contours at 500mm increments
	Existing surface flow
	Existing water foul water sewer
	Existing stream
	Flood zone 2
	Flood zone 3

P2	ISSUED FOR PLANNING	JPC	04/12/25
P1	FIRST ISSUE	JPC	22/11/25
MC	REVISION	BY	DATE

DRAWING STATUS	
NOT FOR CONSTRUCTION	

CLIENT

Bellway

DRAWING TITLE

EXISTING DRAINAGE CHARACTERISTICS

PROJECT

PARK LANE, CHARVIL, WOKINGHAM

simpson | tws

8 Friday Street
Henley-on-Thames
Oxfordshire, RG9 1AH
T: 01491 538 241
E: mail@simpsoning.com
W: www.simpsoning.com

London, Henley-on-Thames and Gloucester

Drawn	Checked	Scales	Date
JPC	JPC	1:500/A1	NOV 2025

Drawing Number		Revision
P25-0896 SK103		P2