

FRONT ELEVATION.

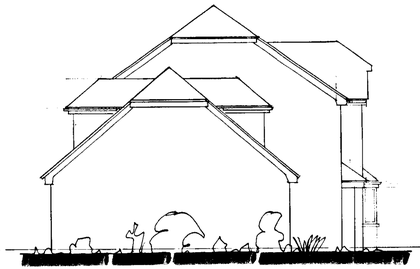

SIDE

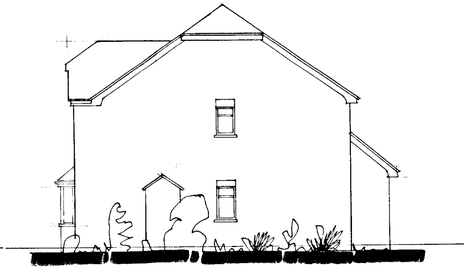

SIDE



REAR.

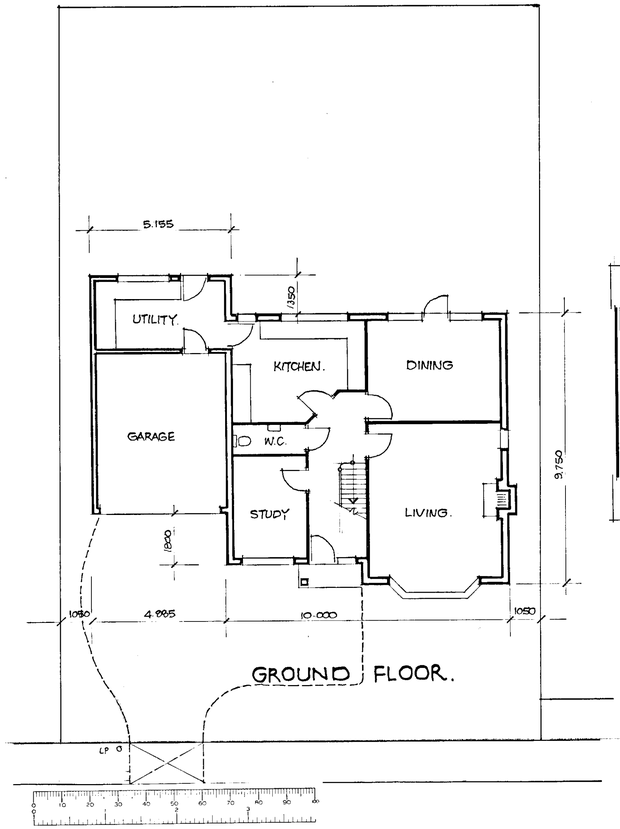

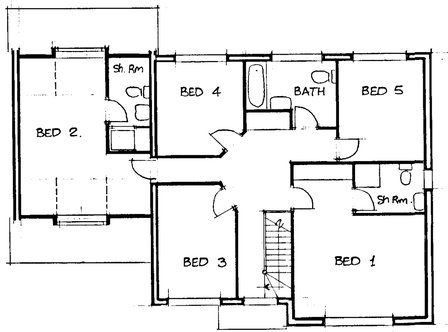

FIRST FLOOR.

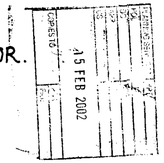

Rev A Feb 02 Bay window added to side elev

R. G. BUTLER & ASSOCIATES
11 STRATHMORE DRIVE CHARVIL READING RG10 9QT. Tel/Fax 0118 934 3040.

PROPOSED DEVELOPMENT OFF McCARTHY WAY TO REAR OF 24 & 26 NASHGROVE LANE WOKINGHAM.

scale 1:100
date Jan. 02
drg no 521/1 A



FRONT ELEVATION.

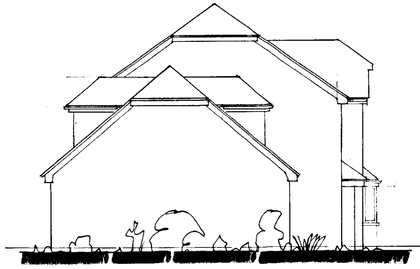

SIDE

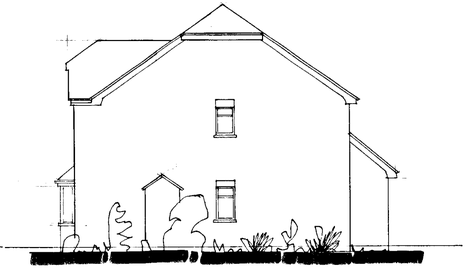

SIDE



REAR.

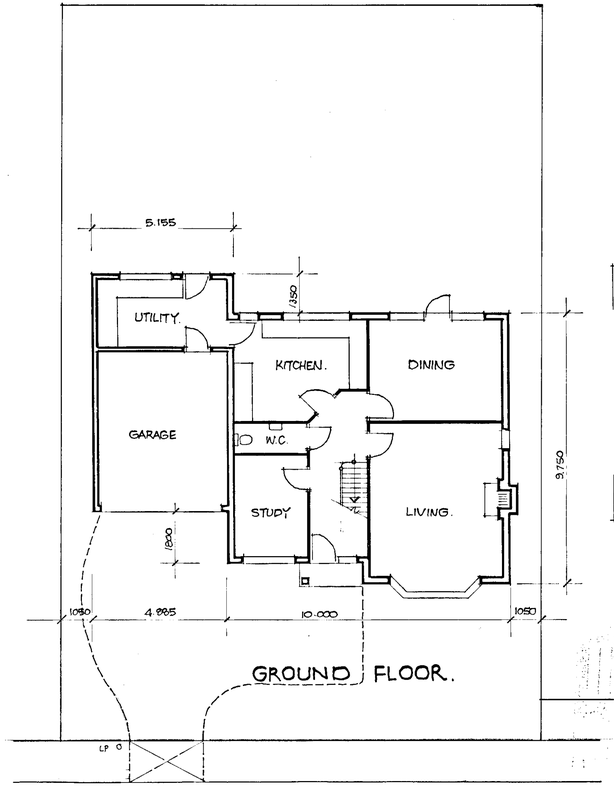

GROUND FLOOR.

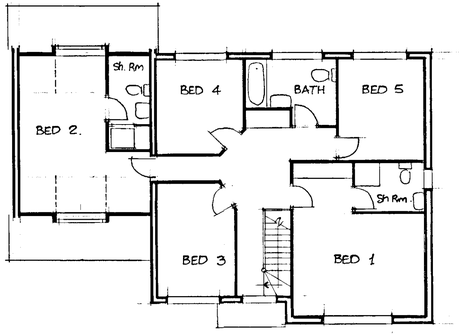

FIRST FLOOR.

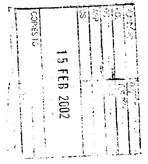

Rev A. Feb 02. Bay window added to side elevs

R. G. BUTLER & ASSOCIATES
11 STRATHMORE DRIVE CHARVIL READING
RG10 9QT. Tel/Fax 0118 934 3040.

PROPOSED DEVELOPMENT OFF
McCARTHY WAY TO REAR OF
24 & 26 NASHGROVE LANE
WOKINGHAM.

scale 1:100

date Jan. 02

dwg no 521/1A



FRONT ELEVATION.

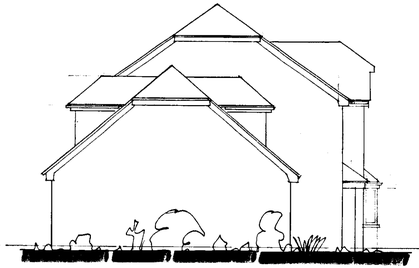

SIDE

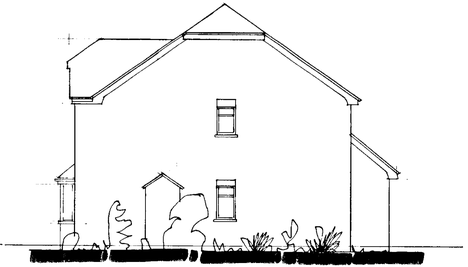

SIDE



REAR.

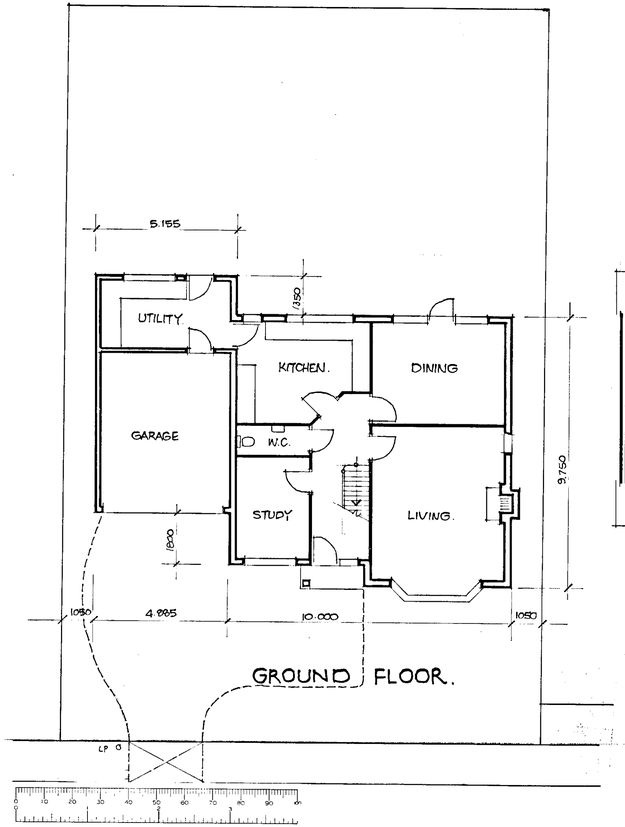

GROUND FLOOR.

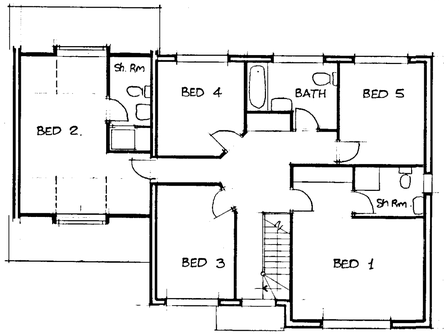

FIRST FLOOR.



Rev A. Feb 02 Bay window added & side elev

R. G. BUTLER & ASSOCIATES
11 STRATHMORE DRIVE CHARVIL READING RG10 9QT. Tel/Fax 0118 934 3040.

PROPOSED DEVELOPMENT OFF McCARTHY WAY TO REAR OF 24 & 26 NASHGROVE LANE WOKINGHAM.

scale 1:100	dwg no 521/1 A
date Jan. 02	



FRONT ELEVATION.

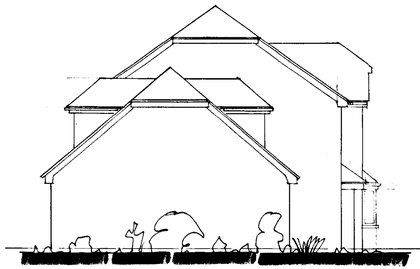

SIDE

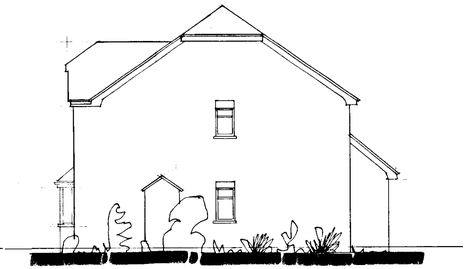

SIDE



REAR.

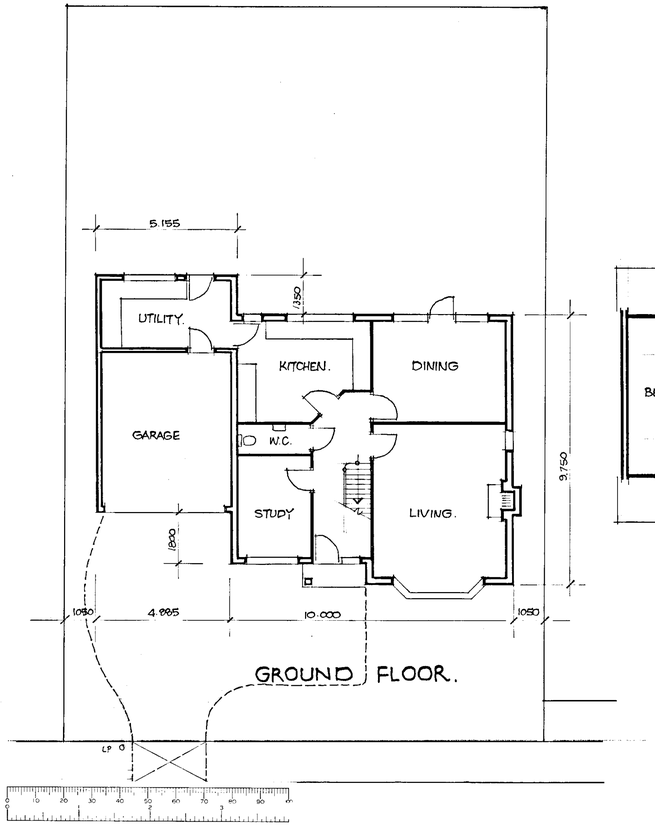

GROUND FLOOR.

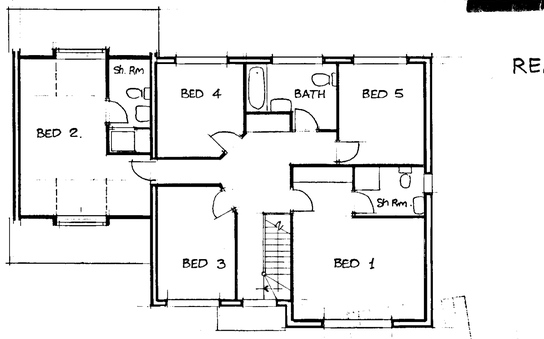

FIRST FLOOR.



Rev A Feb 02 Bay window added to side elevt

R. G. BUTLER & ASSOCIATES
11 STRATHMORE DRIVE CHARVIL READING RG10 9QT. Tel/Fax 0118 934 3040.

PROPOSED DEVELOPMENT OFF McCARTHY WAY TO REAR OF 24 & 26 NASHGROVE LANE WOKINGHAM.

scale 1:100
date Jan. 02
drg no 521/1 A



FRONT ELEVATION.

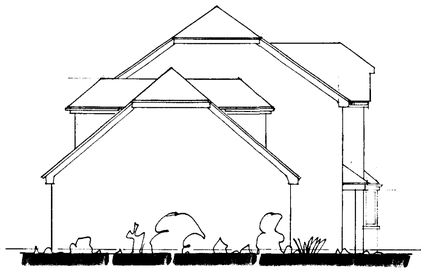

SIDE

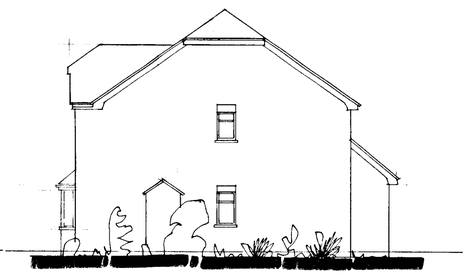

SIDE



REAR.

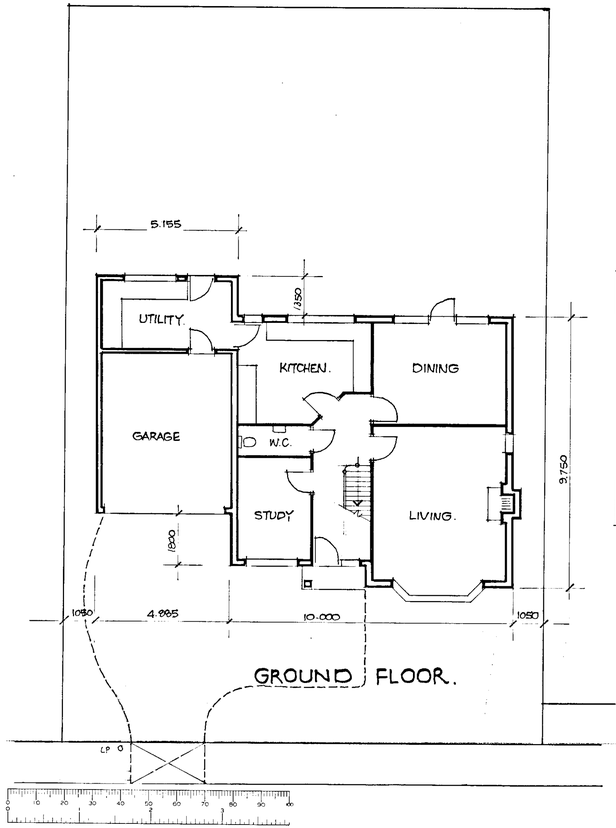

GROUND FLOOR.

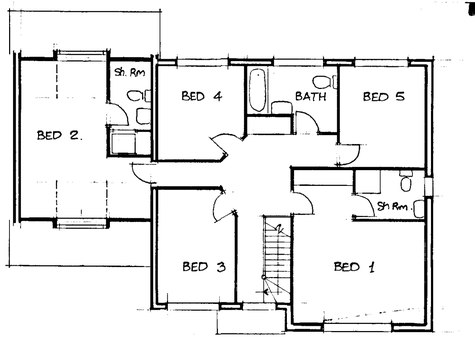

FIRST FLOOR.

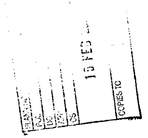

Rev A. Feb 02 Bay window added to side elev

R. G. BUTLER & ASSOCIATES
11 STRATHMORE DRIVE CHARVIL READING
RG10 9QT. Tel/Fax 0118 934 3040.

PROPOSED DEVELOPMENT OFF
McCARTHY WAY TO REAR OF
24 & 26 NASHGROVE LANE
WOKINGHAM.

scale 1:100	drg no 521/1 A
date Jan. 02	



FRONT ELEVATION.

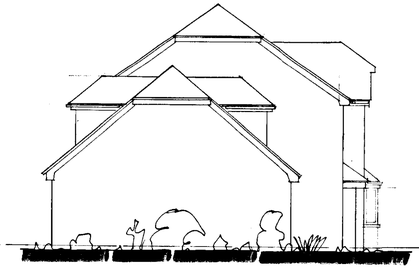

SIDE

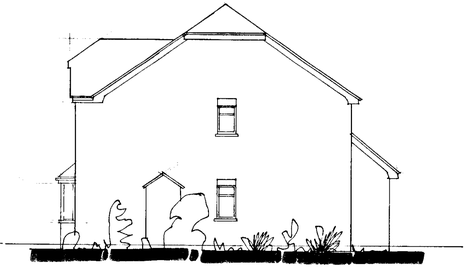

SIDE



REAR.

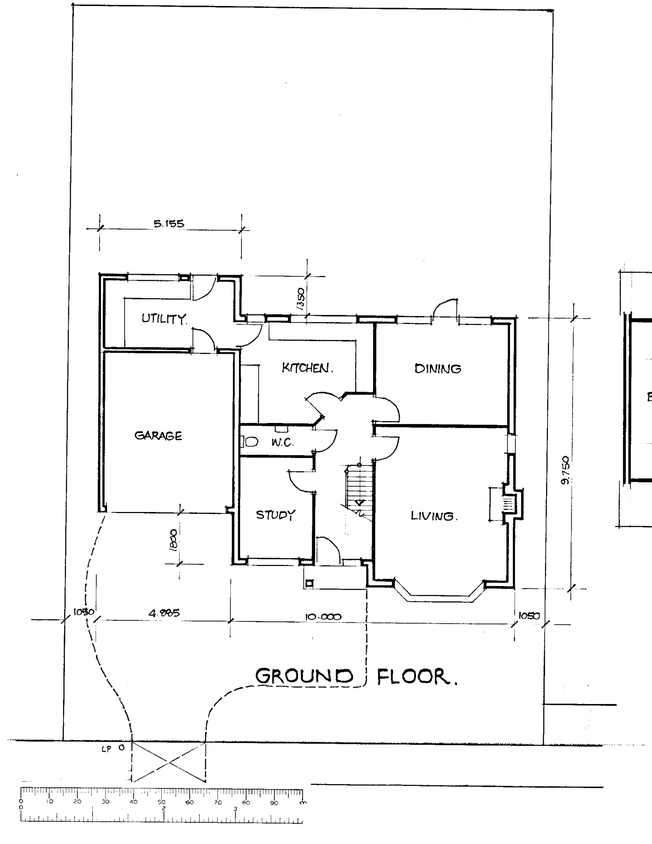

GROUND FLOOR.

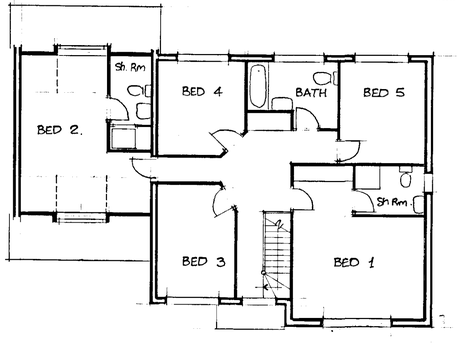

FIRST FLOOR.

Rev A Apr 02 Bay window added to side elevn

R. G. BUTLER & ASSOCIATES
11 STRATHMORE DRIVE CHARVIL READING
RG10 9QT. Tel/Fax 0118 934 3040.

PROPOSED DEVELOPMENT OFF
McCARTHY WAY TO REAR OF
24 & 26 NASHGROVE LANE
WOKINGHAM.

scale 1:100
date Jan. 02
dwg no 521/1 A



FRONT ELEVATION.

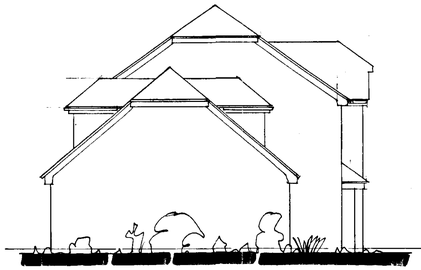

SIDE

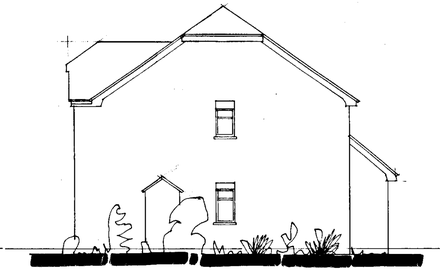

SIDE



REAR.

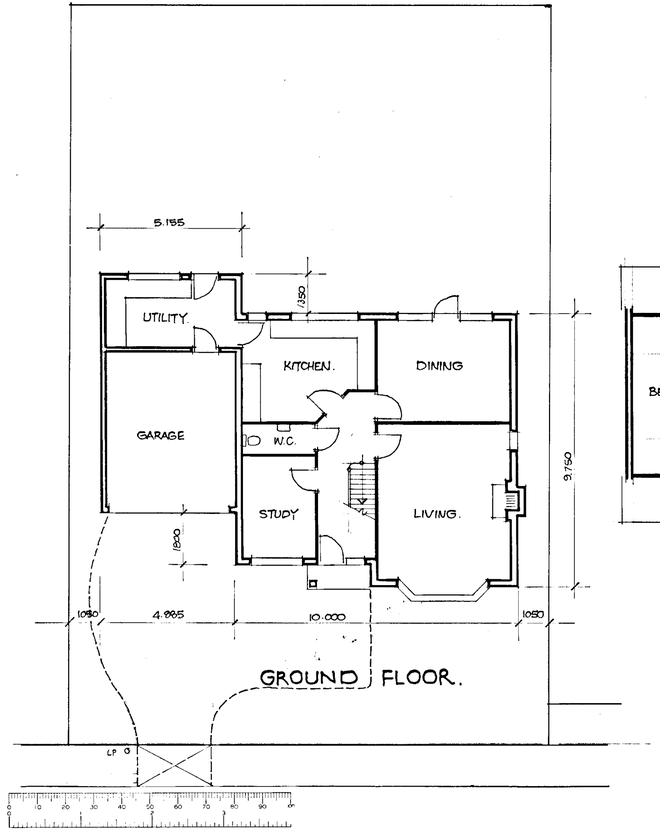

GROUND FLOOR.

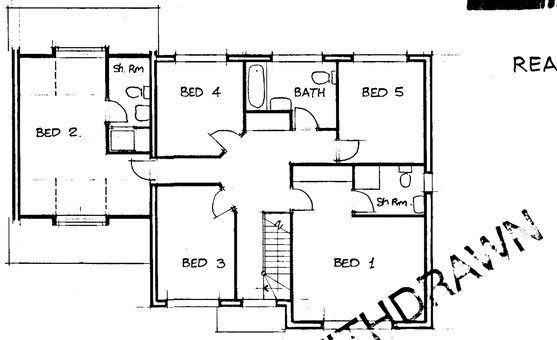

FIRST FLOOR.

WITHDRAWN

04.FEB.2002* 5807

R. G. BUTLER & ASSOCIATES
11 STRATHMORE DRIVE CHARVIL READING
RG10 9QT. Tel/Fax 0118 934 3040.

PROPOSED DEVELOPMENT OFF McCARTHY WAY TO REAR OF 24 & 26 NASHGROVE LANE WOKINGHAM.

scale 1:100	drg no 521/1
date Jan. 02	