


N

SITE LOCATION
(SCALE 1:2,500)

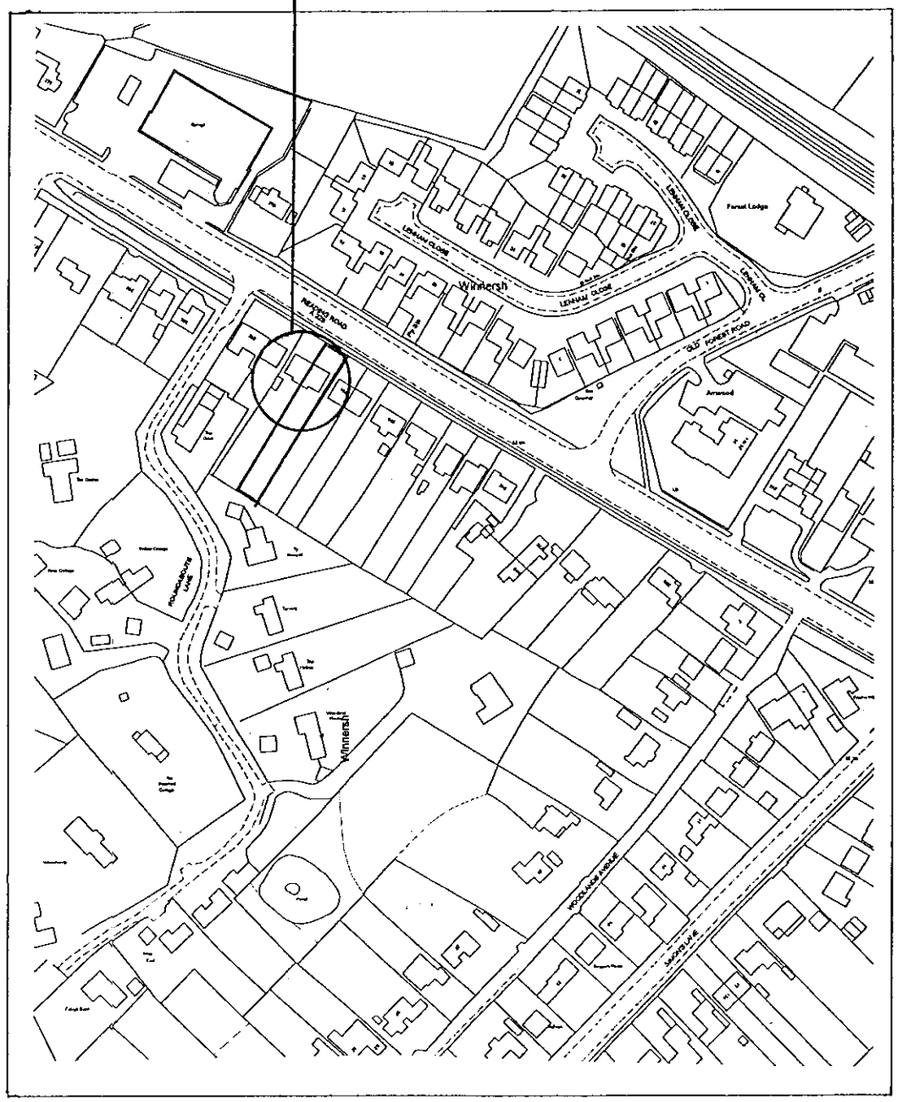

BLOCK PLAN
(SCALE 1:500)

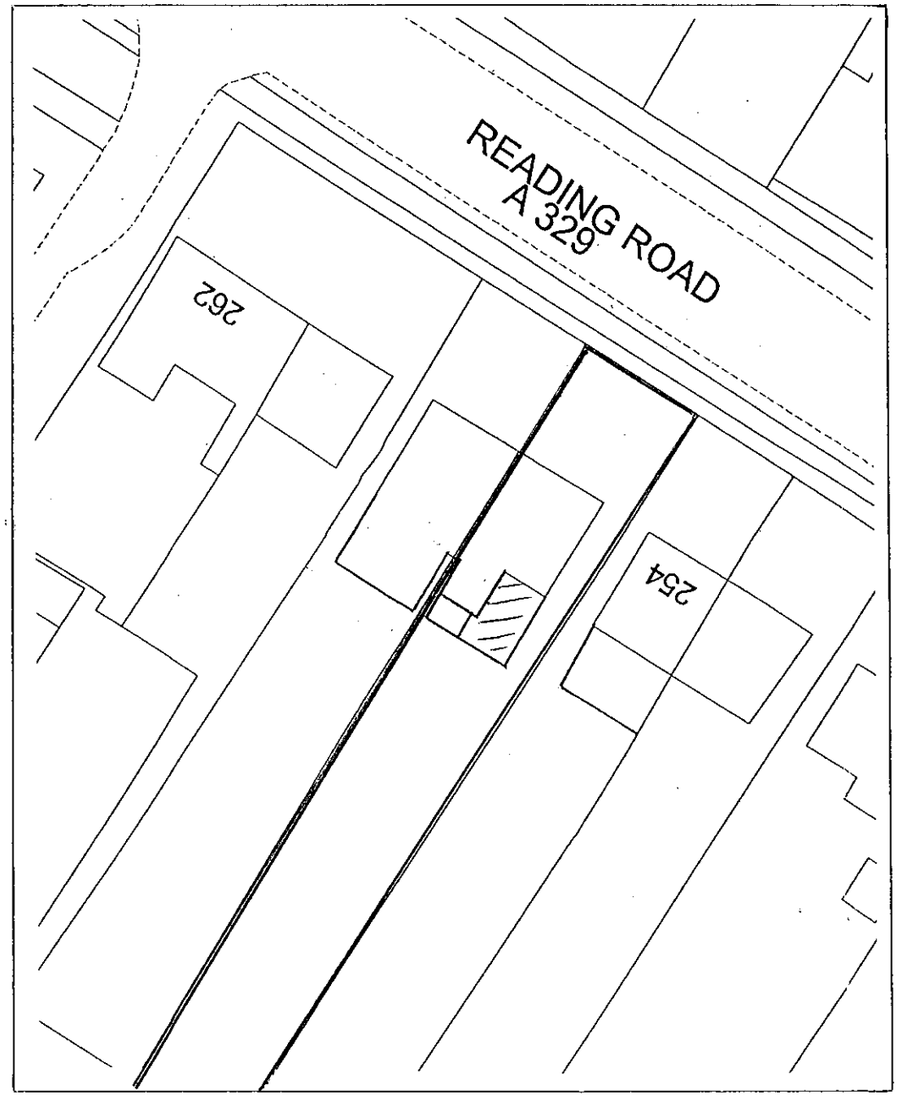

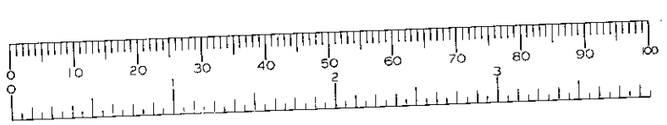

22.JAN.2001* 3220

Rev.	Date	Description
A	01/01	FIRST ISSUE

Site Address
256 READING ROAD
WINNERSH, WOKINGHAM
BERKSHIRE RG41 5AA


Telephone No.
0118 962 9656

Job Title
PROPOSED SINGLE STOREY
REAR EXTENSION

Drawing Title
LOCATION PLAN
BLOCK PLAN

APPROVED

Scale	Drawing No.	Revision
AS SHOWN	7032/01	A
Date 16/01/01		

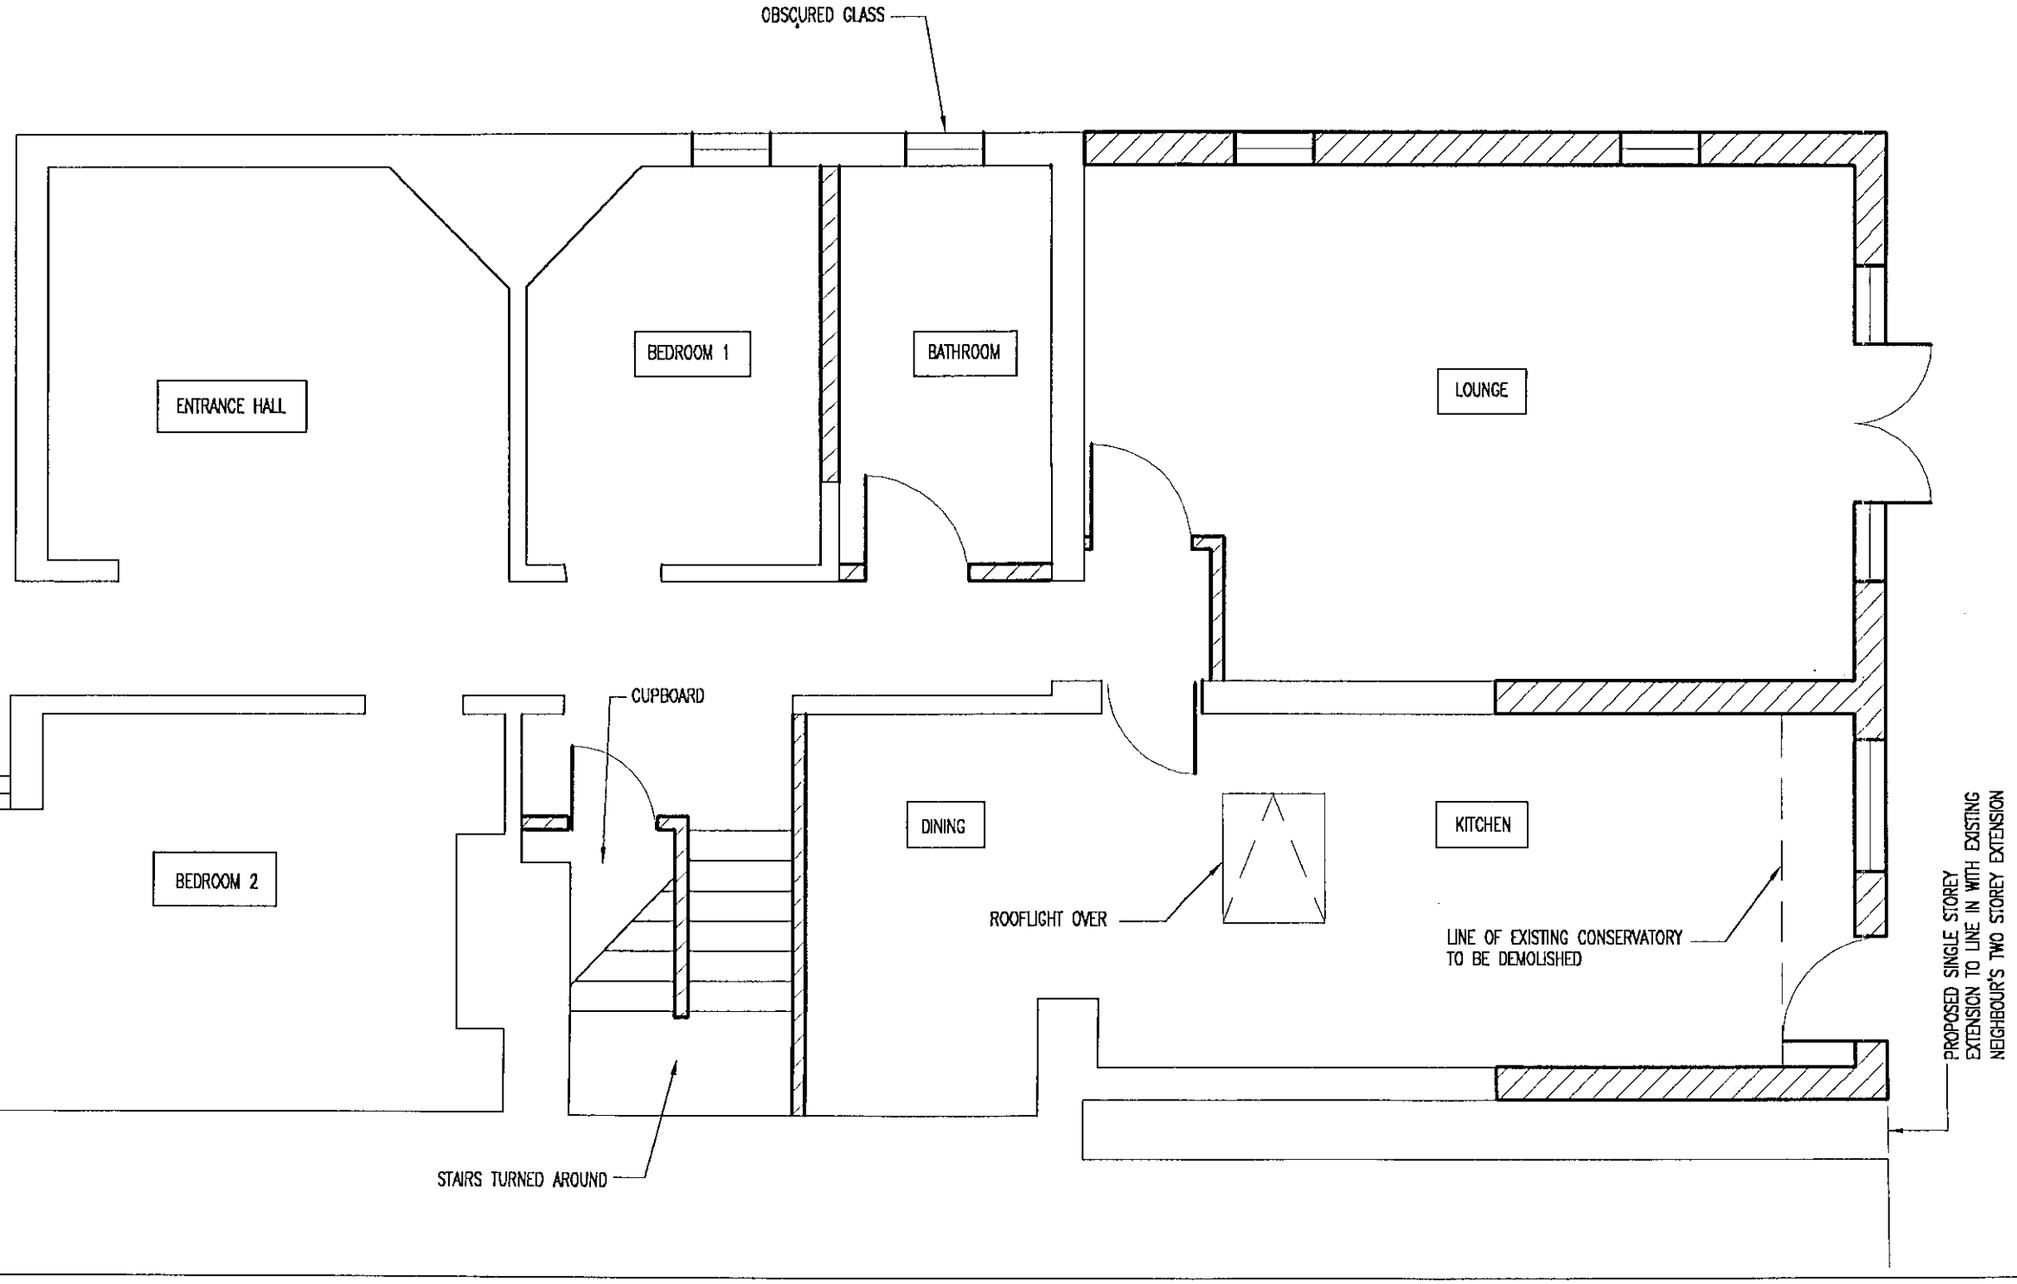

Rev.	Date	Description
A	01/01	FIRST ISSUE

Site Address

256 READING ROAD
WINNERSH, WOKINGHAM
BERKSHIRE RG41 5AA

Telephone No.
0118 962 9656

Job Title

PROPOSED SINGLE STOREY REAR EXTENSION

Drawing Title


PROPOSED GROUND FLOOR PLAN


APPROVED

Scale	Drawing No.	Revision
1:50	7032/04	A
Date 16/01/01		

NEIGHBOUR'S EXISTING EXTENSION

EXISTING 1.8M BOUNDARY FENCE

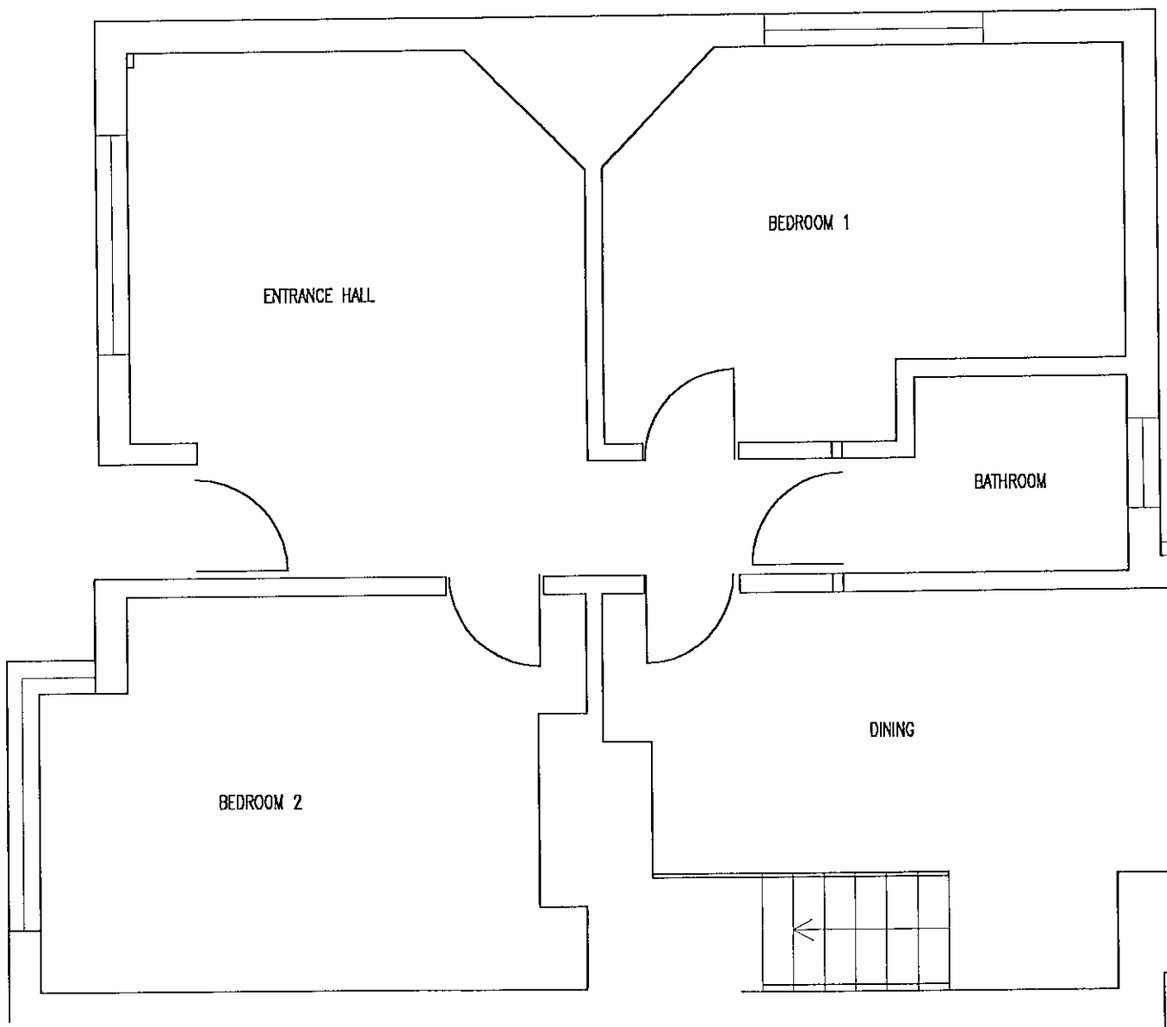

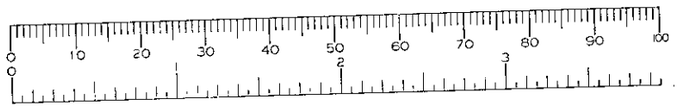

EXTENT OF NEIGHBOUR'S EXISTING TWO STOREY EXTENSION

Rev.	Date	Description
A	01/01	FIRST ISSUE

Site Address

256 READING ROAD
WINNERSH, WOKINGHAM
BERKSHIRE RG41 5AA

Telephone No.
0118 962 9656

Job Title

PROPOSED SINGLE STOREY REAR EXTENSION

Drawing Title


EXISTING GROUND FLOOR PLAN

APPROVED


Scale	Drawing No.	Revision
1:50	7032/02	A
Date 16/01/01		




FRONT (NORTH EAST) ELEVATION
(UNCHANGED)

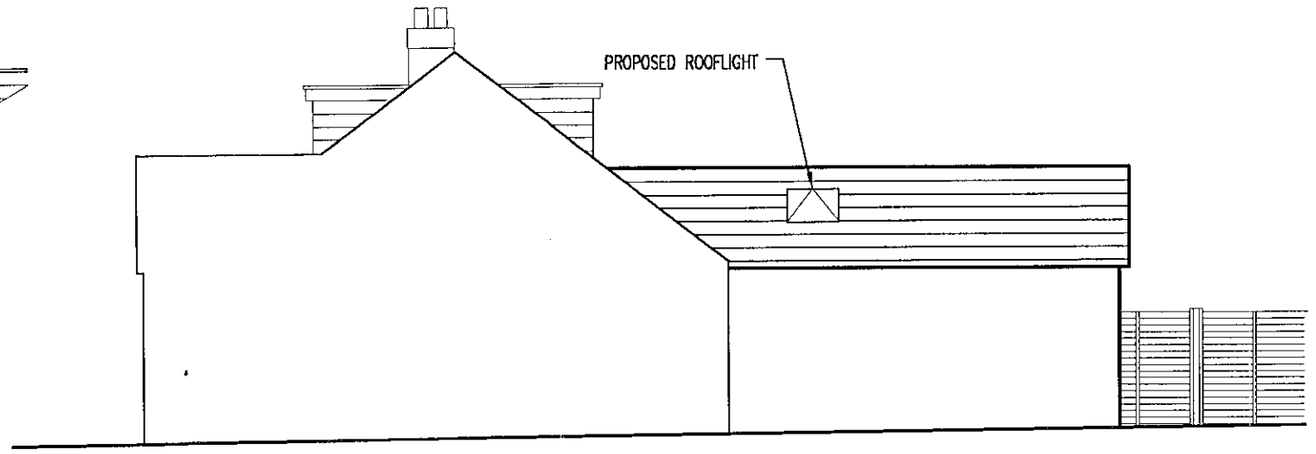


PROPOSED SIDE (NORTH WEST) ELEVATION

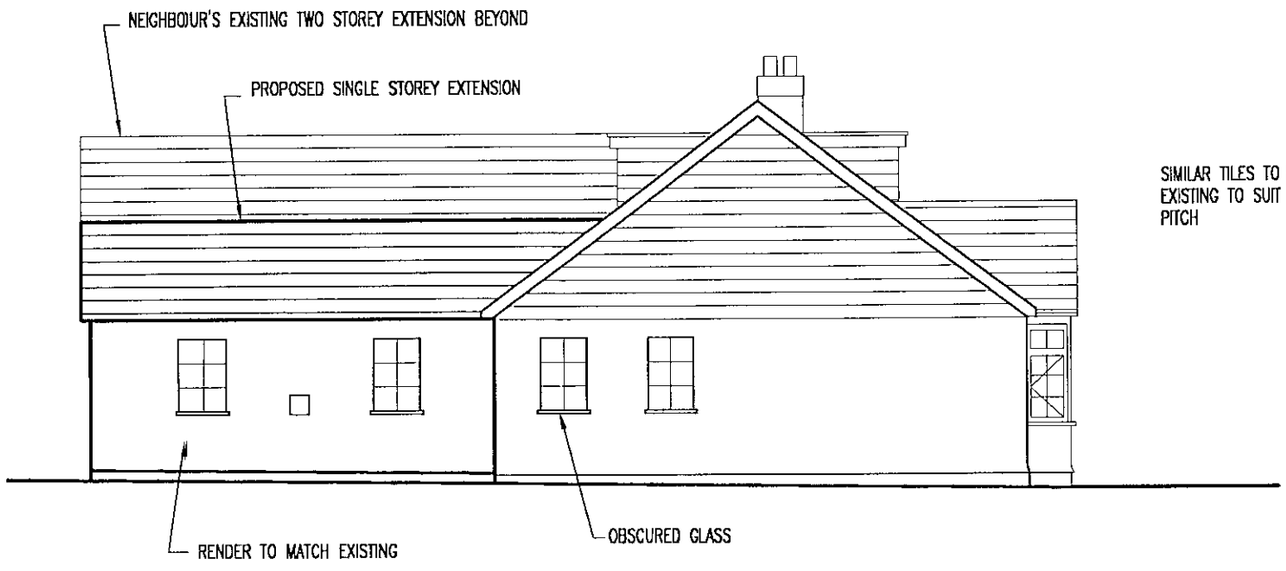

PROPOSED SIDE (SOUTH EAST) ELEVATION

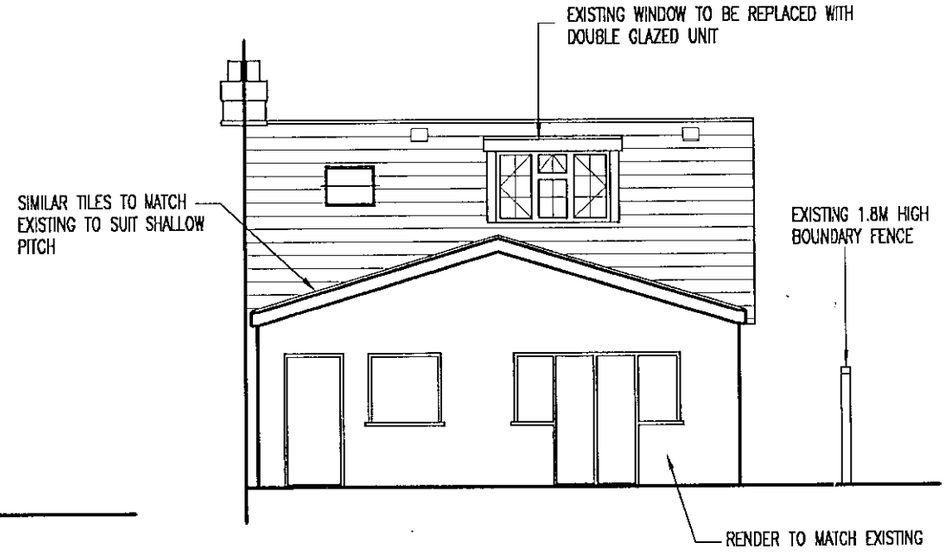

PROPOSED REAR (SOUTH WEST) ELEVATION

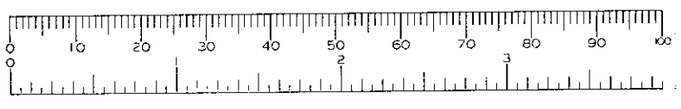

Rev.	Date	Description
A	01/01	FIRST ISSUE

Site Address
256 READING ROAD
WINNERSH, WOKINGHAM
BERKSHIRE RG41 5AA
Telephone No.
0118 962 9656

Job Title
PROPOSED SINGLE STOREY
REAR EXTENSION


Drawing Title
PROPOSED ELEVATIONS

APPROVED

Scale	Drawing No.	Revision
1:100	7032/05	A
Date 16/01/01		




FRONT (NORTH EAST) ELEVATION

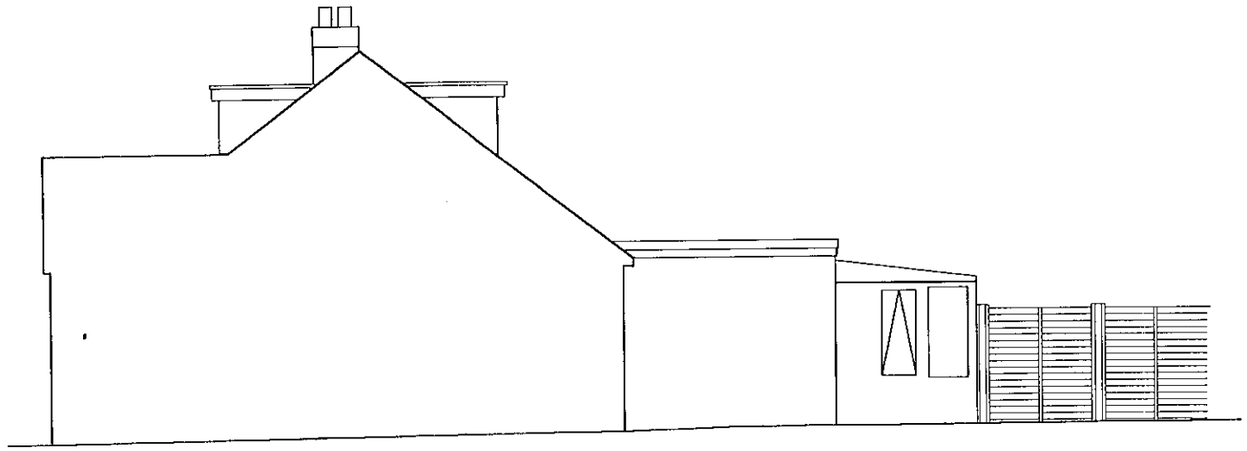


SIDE (NORTH WEST) ELEVATION



SIDE (SOUTH EAST) ELEVATION

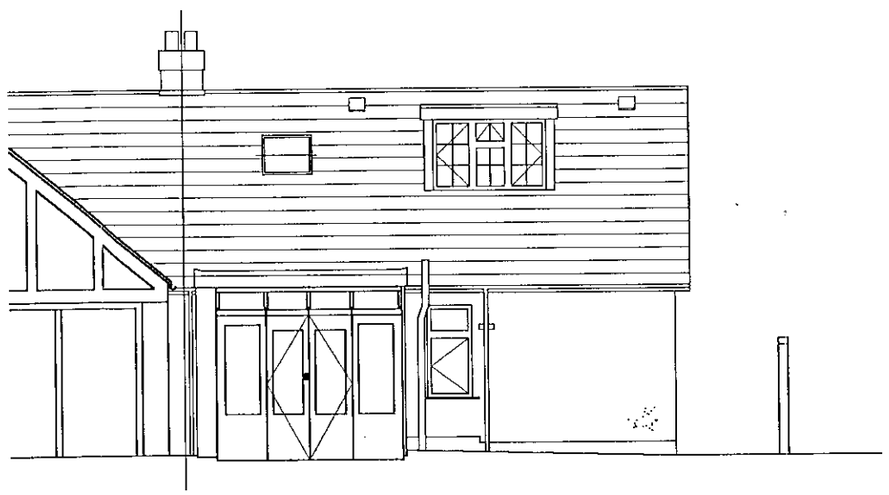

REAR (SOUTH WEST) ELEVATION

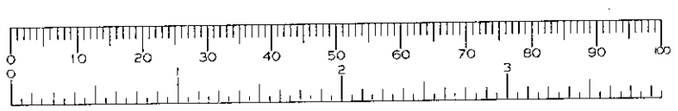

Rev.	Date	Description
A	01/01	FIRST ISSUE

Site Address

256 READING ROAD
WINNERSH, WOKINGHAM
BERKSHIRE RG41 5AA

Telephone No.
0118 962 9656

Job Title

PROPOSED SINGLE STOREY REAR EXTENSION

Drawing Title

EXISTING ELEVATIONS

APPROVED

Scale	Drawing No.	Revision
1:100	7032/03	A
Date 16/01/01		