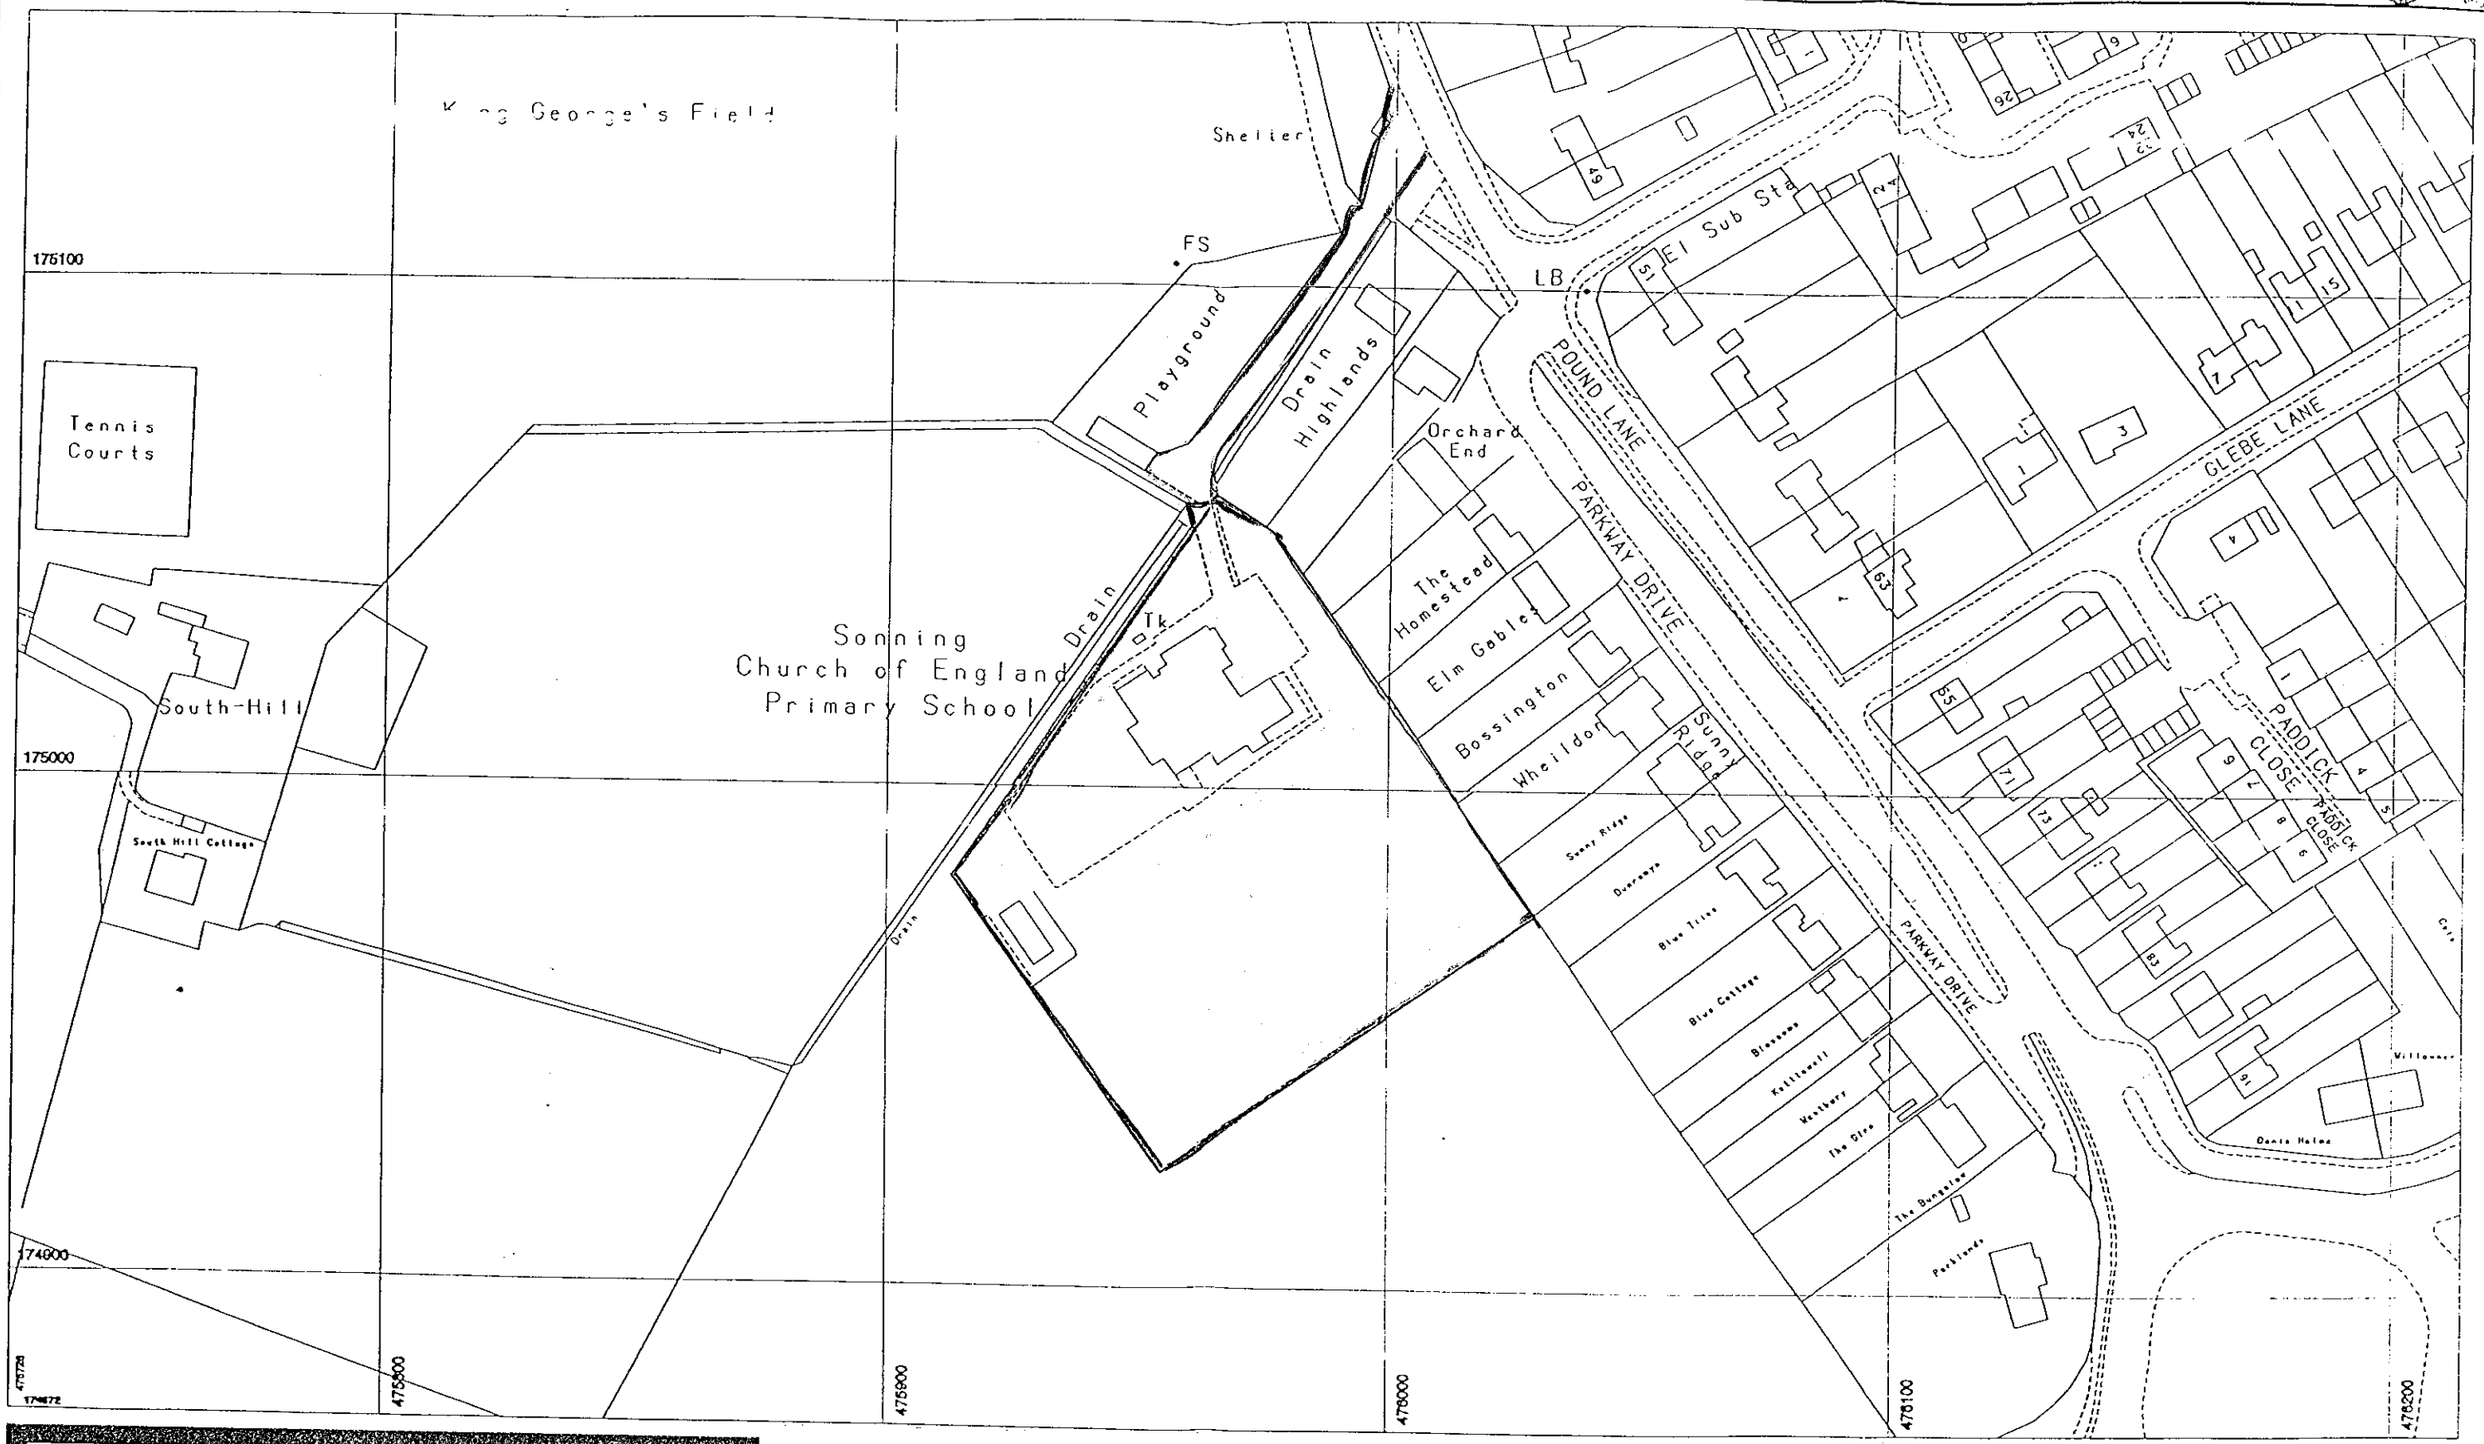

JEWELL & Co.
CHARTERED ARCHITECTS & PLANNERS
BURY KNOWLE COACH HOUSE
NORTH PLACE OLD HIGH STREET TEL: (01865) 742929
HEADINGTON OXFORD OX3 9HY FAX: (01865) 742275

SONNING C OF E PRIMARY SCHOOL
PROPOSED EXTENSION
LOCATION PLAN

SCALE 1:1250

NOTE ALL DIMENSIONS AND SETTING OUT MUST BE CHECKED ON SITE
USE WRITTEN IN PREFERENCE TO SCALED DIMENSIONS.
IF IN DOUBT ASK.
THIS DRAWING IS COPYRIGHT AND MAY NOT BE REPRODUCED OR USED FOR ANY PURPOSE OTHER THAN THAT INTENDED WITHOUT THE PRIOR WRITTEN AGREEMENT OF THE ARCHITECT.
ANY PARTS OF THE DRAWING BASED ON ORDNANCE SURVEY MAPS ARE EXECUTED WITH THE SANCTION OF THE CONTROLLER OF H.M. STATIONARY OFFICE. CROWN COPYRIGHT RESERVED.

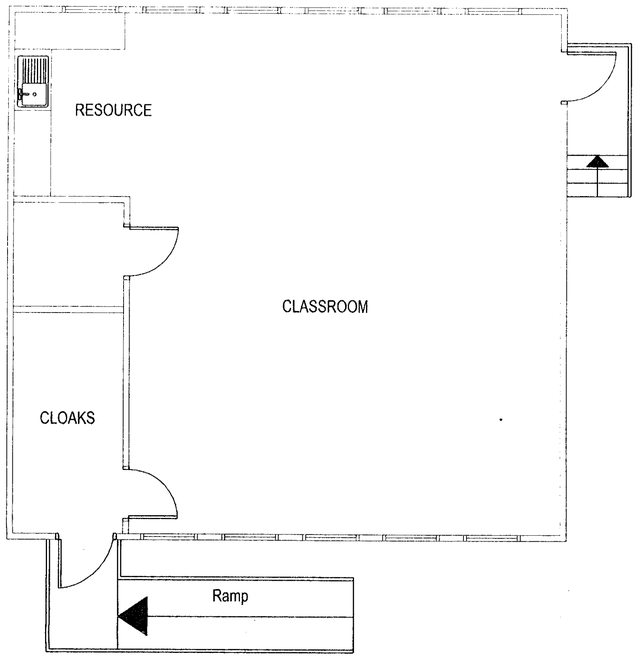

01.MAR2001 - 3469

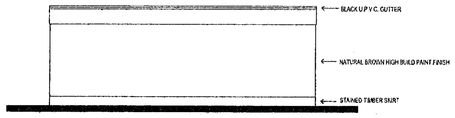

NORTH EAST ELEVATION

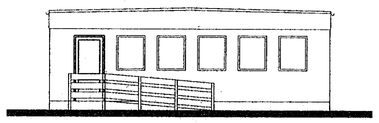

NORTH WEST ELEVATION

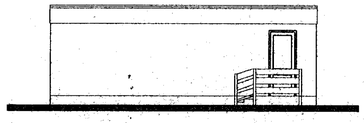

SOUTH WEST ELEVATION

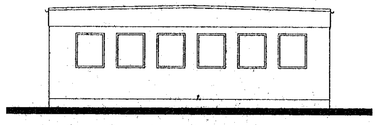

SOUTH EAST ELEVATION

SUPERSEDED

INDEX	DATE	REVISION	INITIAL

JEWELL & Co.
CHARTERED ARCHITECTS AND PLANNERS
BURY KNOWLE COACH HOUSE
NORTH PLACE OLD HIGH STREET TEL: (01865) 742929
HEADINGTON OXFORD OX3 9HY FAX: (01865) 742275
E-MAIL: JEWELLANDCO.ARCHITECTS@VIRGIN.NET

JOB TITLE
SONNING C OF E PRIMARY SCHOOL

DRG. TITLE
PROPOSED PREFABRICATED CLASSROOM UNIT

SCALE 1:50 1:100	DATE January 2001	
JOB NO. 0037	DRG. NO. 4	REVISION

NOTE - ALL DIMENSIONS AND SETTING OUT MUST BE CHECKED ON SITE.
USE WRITTEN IN PREFERENCE TO SCALED DIMENSIONS.
IF IN DOUBT ASK.
THIS DRAWING IS COPYRIGHT AND MAY NOT BE REPRODUCED OR USED
FOR ANY PURPOSE OTHER THAN THAT INTENDED WITHOUT THE PRIOR
WRITTEN AGREEMENT OF THE ARCHITECT.
ANY PARTS OF THE DRAWING BASED ON ORDNANCE SURVEY MAPS ARE
EXECUTED WITH THE SANCTION OF THE CONTROLLER OF
H.M. STATIONARY OFFICE - CROWN COPYRIGHT RESERVED.

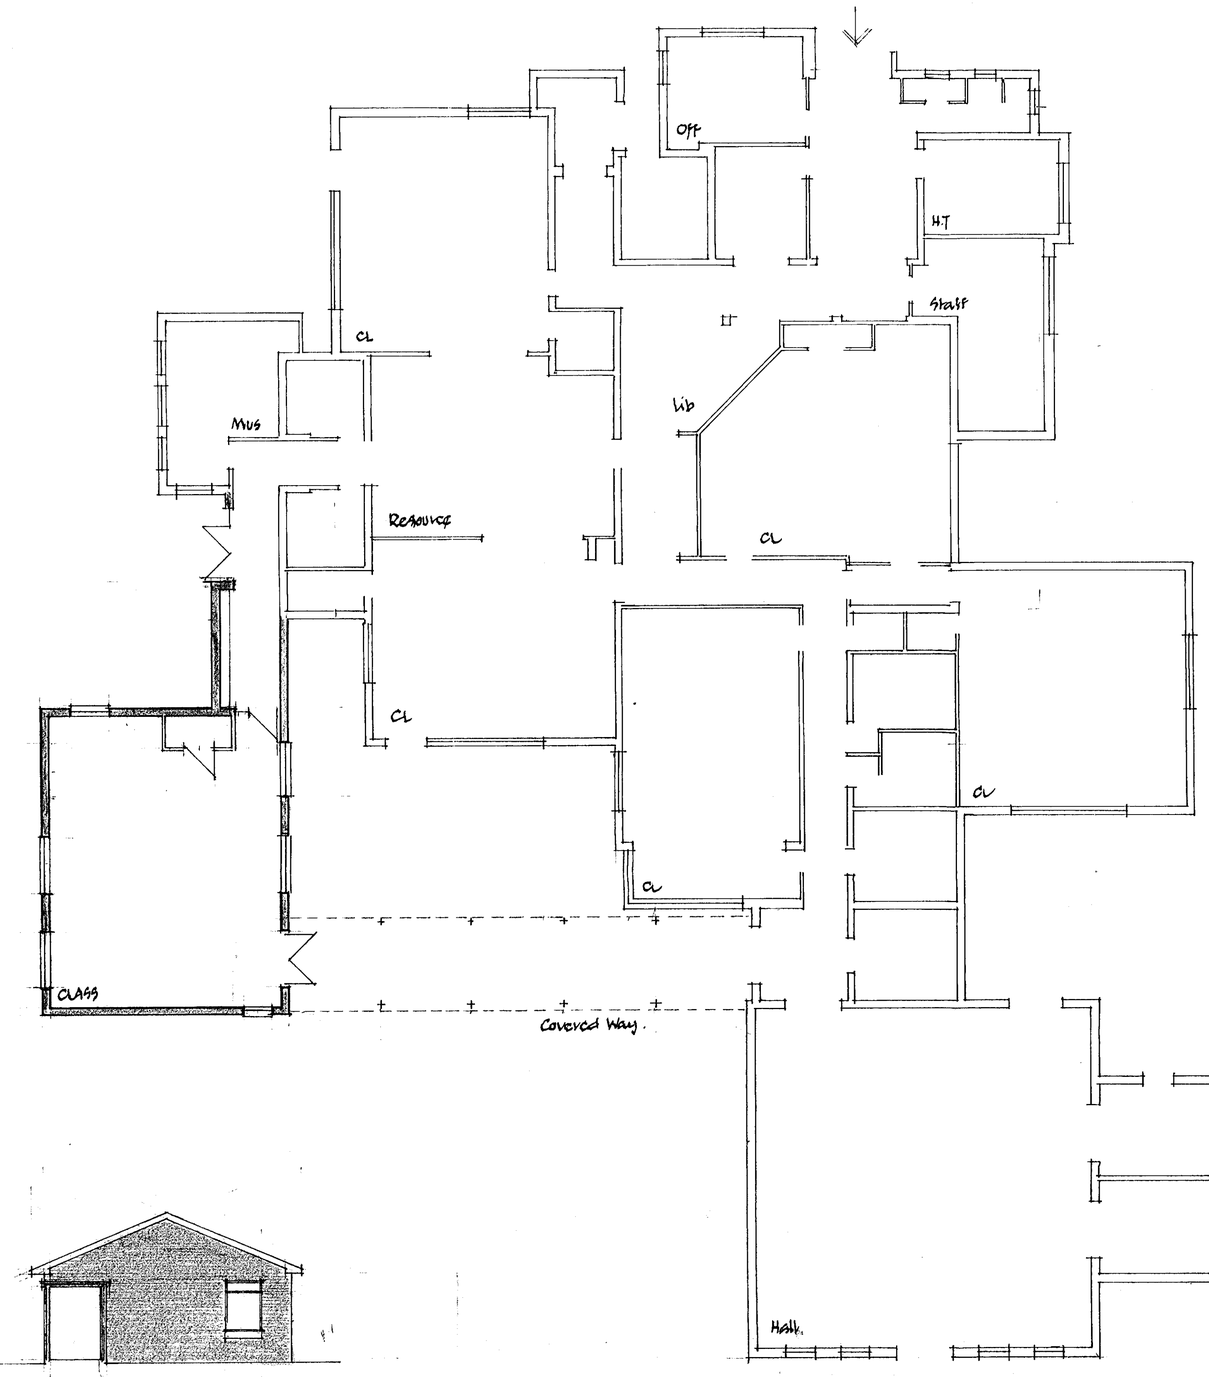

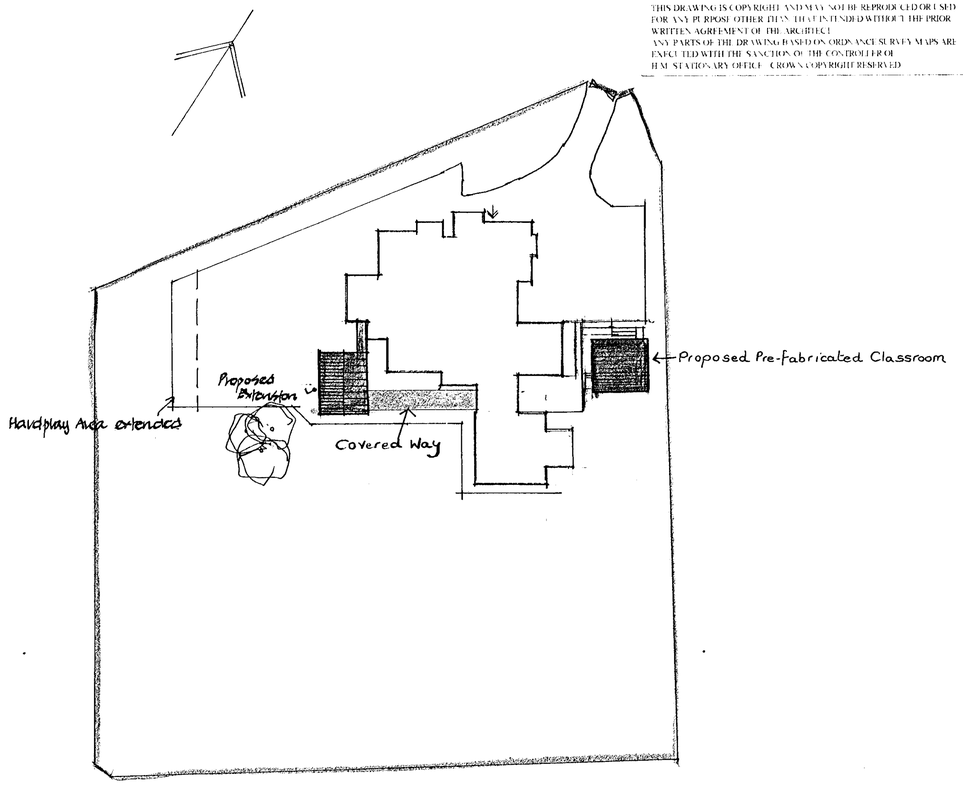

SITE PLAN. 1:200 scale

U1.MAR2001* 5469

North.

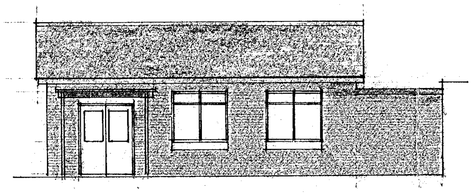

East.

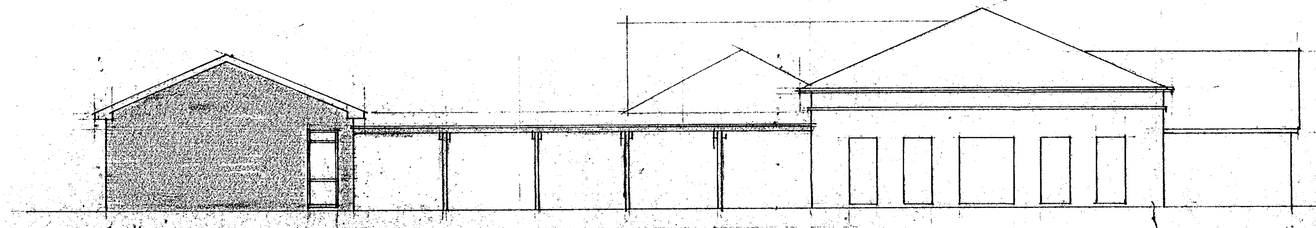

South.

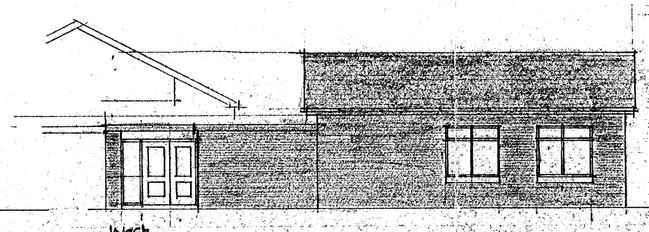

West.

INDEX	DATE	REVISION	INITIAL

JEWELL & Co.
CHARTERED ARCHITECTS AND PLANNERS
BURY KNOWLE COACH HOUSE
NORTH PLACE OLD HIGH STREET TEL: (01865) 742929
HEADINGTON OXFORD OX3 9HY FAX: (01865) 742275
E-MAIL: JEWELLANDCO.ARCHITECTS@VIRGIN.NET

JOB TITLE
SOMMING CE SCHOOL
PROPOSED EXTENSION.

DRG. TITLE
PLANS, ELEVATIONS.

SCALE 1:100 1:500 DATE 12 2000

JOB NO.	DRG. NO.	REVISION
0037	3.	

CD 16/1/02

NOTE: ALL DIMENSIONS AND SETTING OUT MUST BE CHECKED ON SITE
USE WRITTEN IN PREFERENCE TO SCALED DIMENSIONS.
IF IN DOUBT, ASK.
THIS DRAWING IS COPYRIGHT AND MAY NOT BE REPRODUCED OR USED FOR ANY PURPOSE OTHER THAN THAT INTENDED WITHOUT THE PRIOR WRITTEN AGREEMENT OF THE ARCHITECT.
ANY PARTS OF THE DRAWING BASED ON ORDNANCE SURVEY MAPS ARE EXECUTED WITH THE SANCTION OF THE CONTROLLER OF H.M. STATIONARY OFFICE - CROWN COPYRIGHT RESERVED

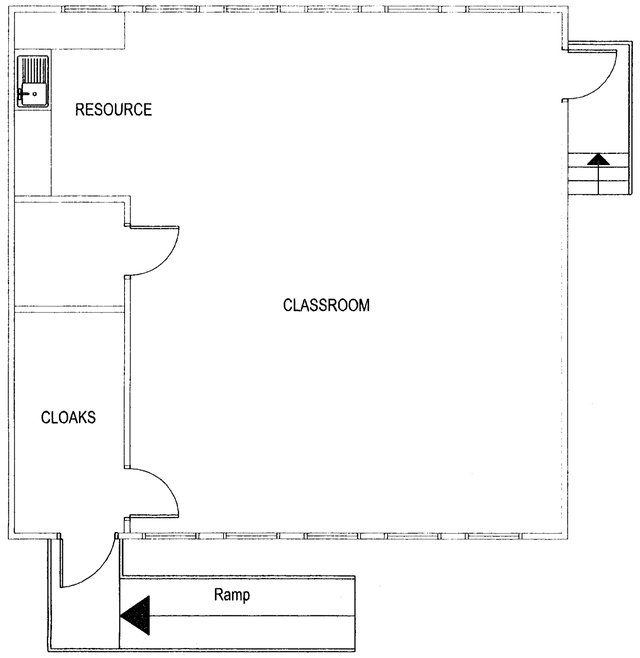



NORTH EAST ELEVATION

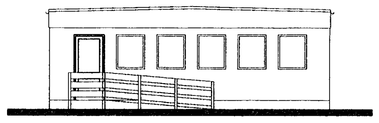

NORTH WEST ELEVATION

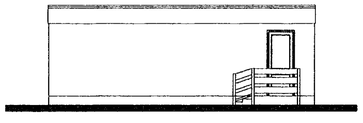

SOUTH WEST ELEVATION

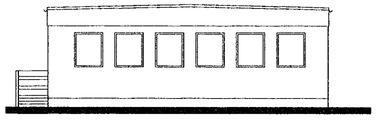

SOUTH EAST ELEVATION

APPROVED

PLANNING STN.
PDL
DC
APP
CS
01 MAR 2001
COPIES TO:
ACK:
FILE:

INDEX	DATE	REVISION	INITIAL

JEWELL & Co.
CHARTERED ARCHITECTS AND PLANNERS
BURY KNOWLE COACH HOUSE
NORTH PLACE OLD HIGH STREET TEL: (01865) 742929
HEADINGTON OXFORD 0X3 9HY FAX: (01865) 742275
E-MAIL: JEWELLANDCO.ARCHITECTS@VIRGIN.NET

JOB TITLE
SONNING C OF E PRIMARY SCHOOL

DRG. TITLE
PROPOSED PREFABRICATED CLASSROOM UNIT

SCALE 1:50 1:100	DATE January 2001	
JOB NO. 0037	DRG. NO. 4	REVISION A

01.MAR2001 - 3469