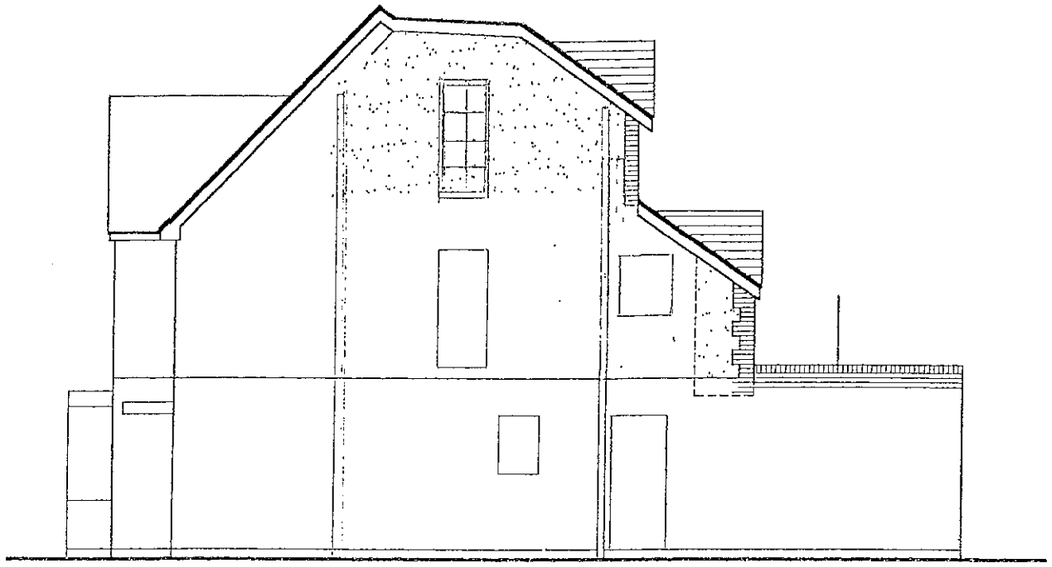

SIDE ELEVATION

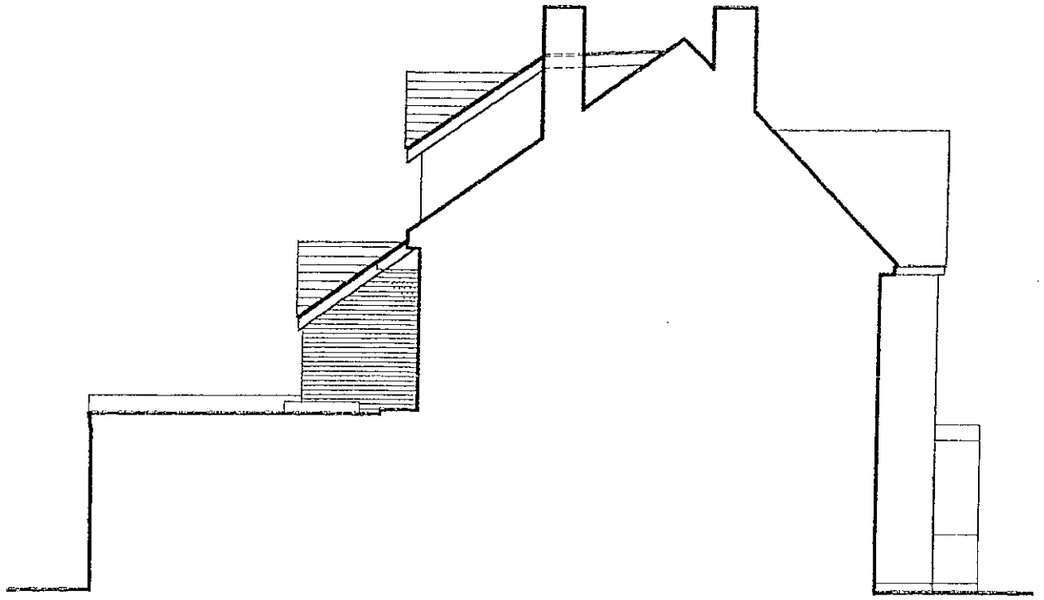

SIDE ELEVATION

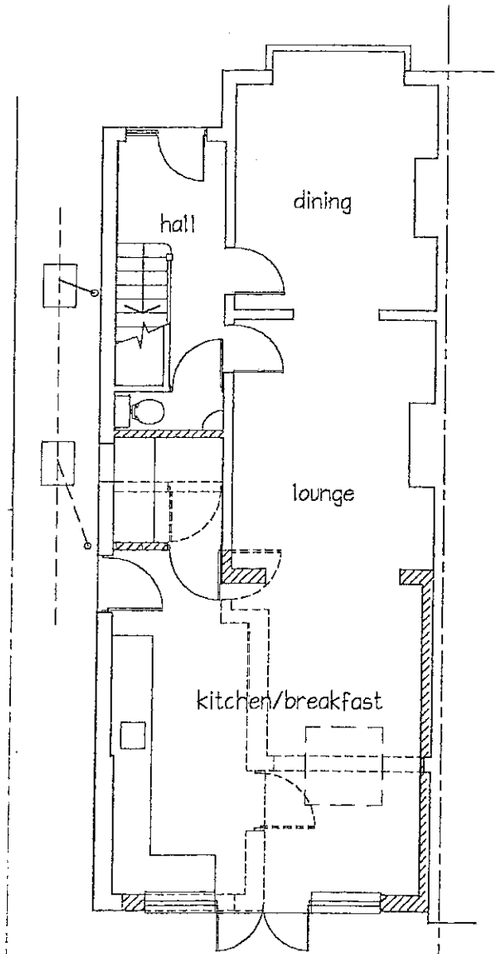

GROUND FLOOR PLAN

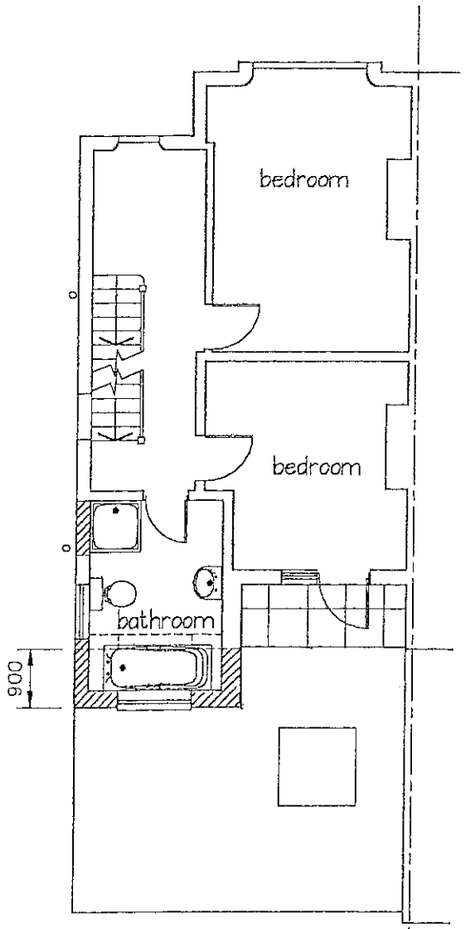

FIRST FLOOR PLAN

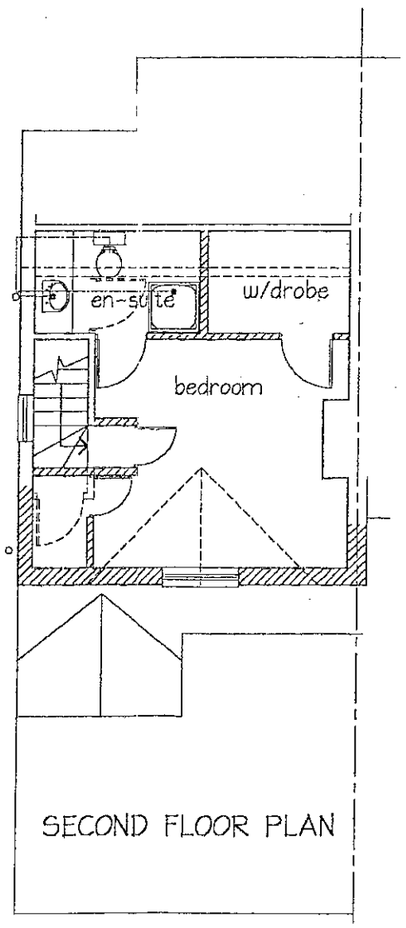

SECOND FLOOR PLAN

REVISED PLAN

APPROVED



REAR ELEVATION

Job: 54, Victoria Road, Wargrave	Date: May 00	Building contractor to verify all dimensions prior to setting out, commencing works or detailing shop drawings. Any discrepancies are to be reported to the supervising officer immediately. Do not scale from this drawing. © Copyright	Architectural Services 21 Fairway Avenue, Tilehurst, Reading RG30 4QA Tel: Reading (0118) 942 1655 Architectural Design–Planning–Appeals–Surveys
Drawing Title: Proposed Alterations and Extensions Proposed plans and elevations	Scale: 1:100		
	Drawn by: PS	Drawing No: 00767/04 Revision	

3/3/01

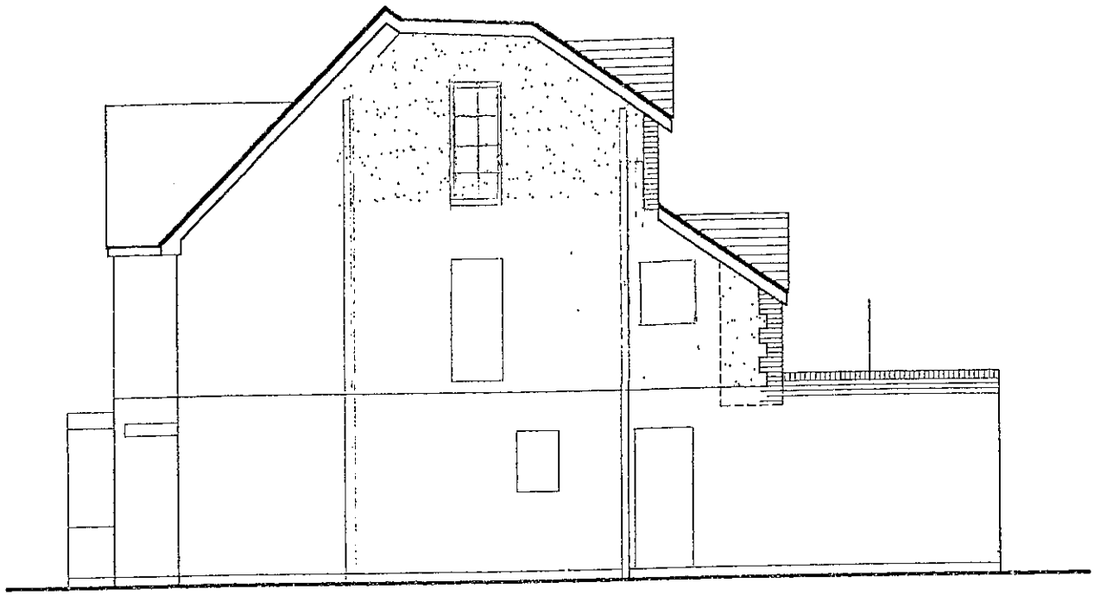

SIDE ELEVATION

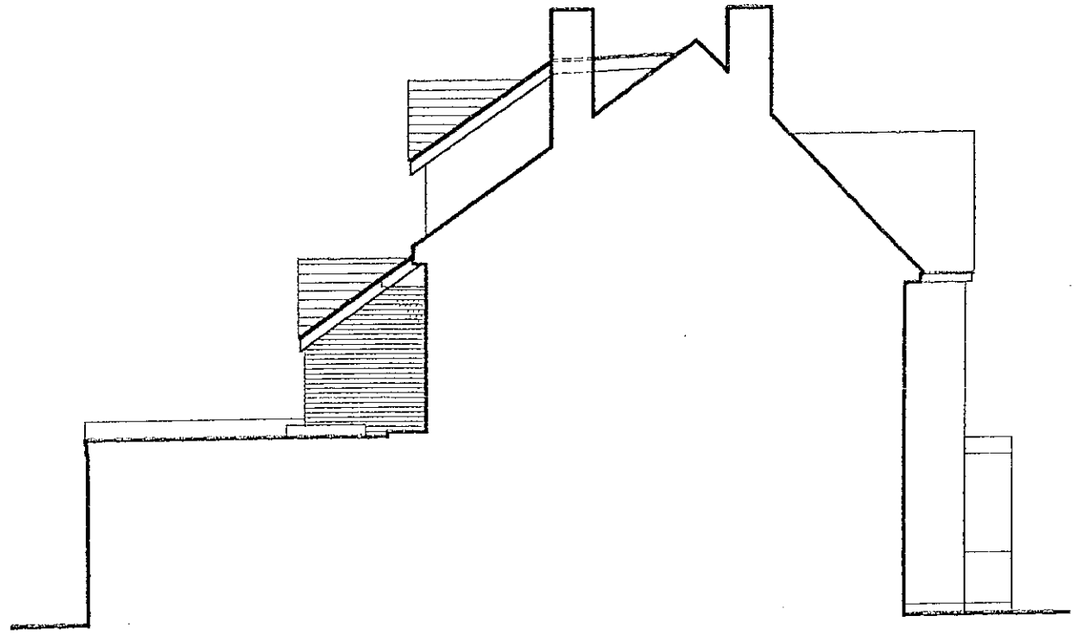

SIDE ELEVATION

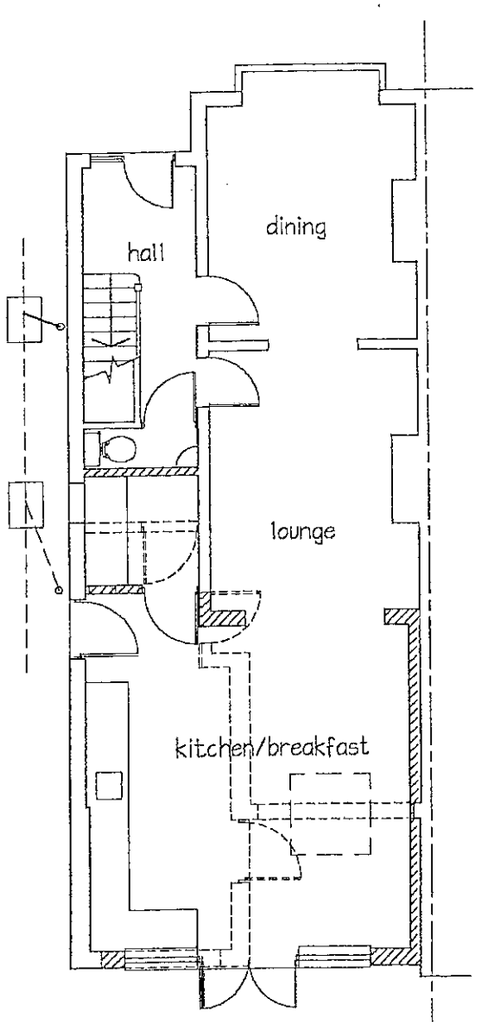

GROUND FLOOR PLAN

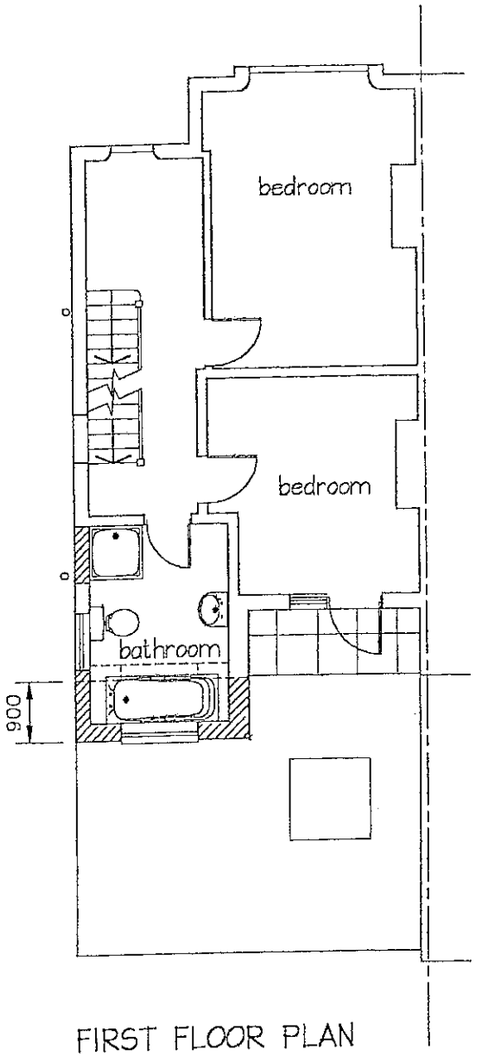

FIRST FLOOR PLAN

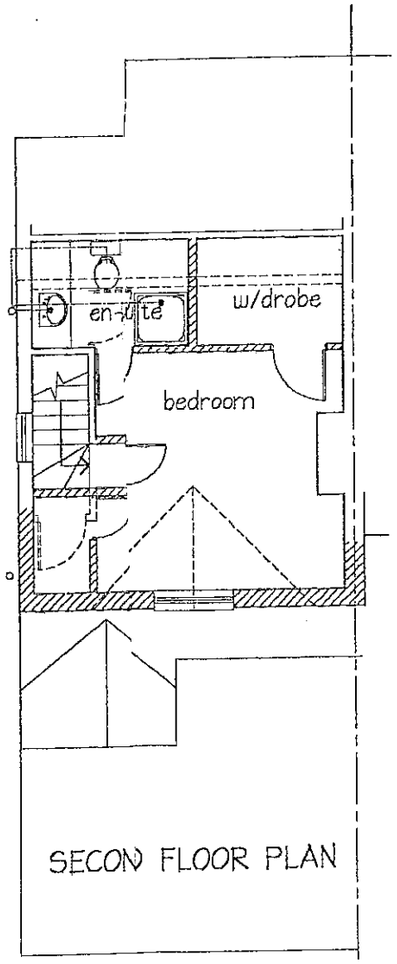

SECON FLOOR PLAN

APPROVED

REVISED PLAN

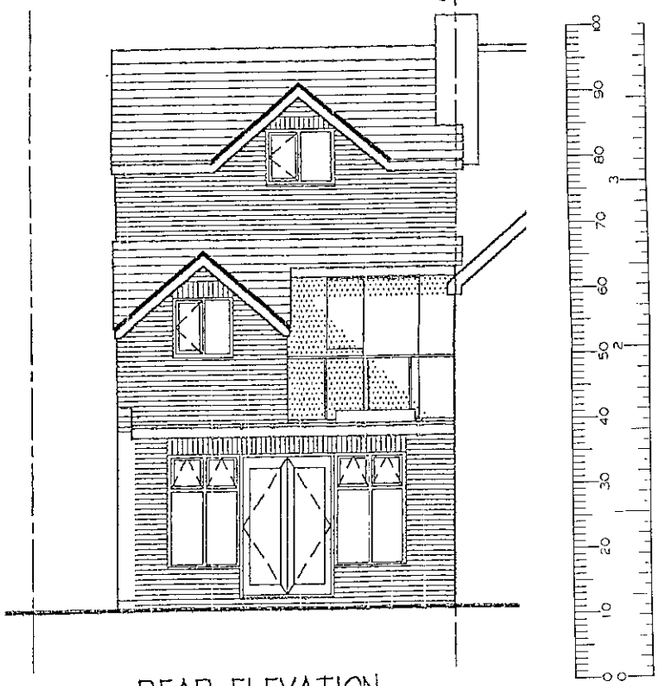

REAR ELEVATION

Job
54, Victoria Road
Wargrave

Drawing Title
Proposed Alterations and Extensions
Proposed plans and elevations

Date
May 00

Scale
1:100

Drawn by
PS

Building contractor to verify all dimensions prior to setting out, commencing works or detailing shop drawings.
Any discrepancies are to be reported to the supervising officer immediately.
Do not scale from this drawing. © Copyright

Drawing No
00767/04

Revision

Architectural Services
21 Fairway Avenue, Tilehurst, Reading RG30 4QA
Tel: Reading (0118) 942 1655
Architectural Design–Planning–Appeals–Surveys

11.JAN.2001* 3164

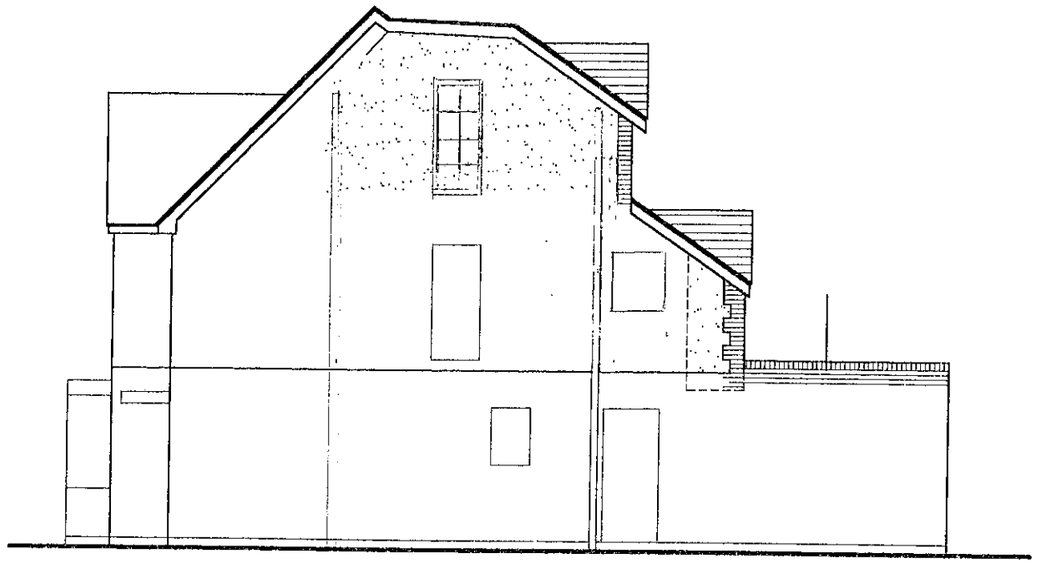

SIDE ELEVATION

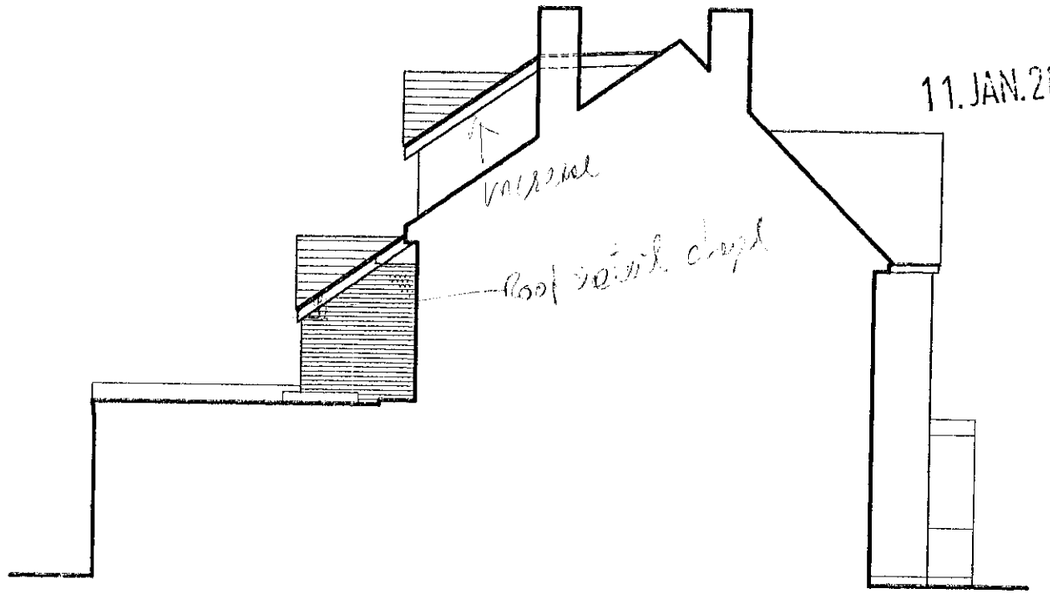

SIDE ELEVATION

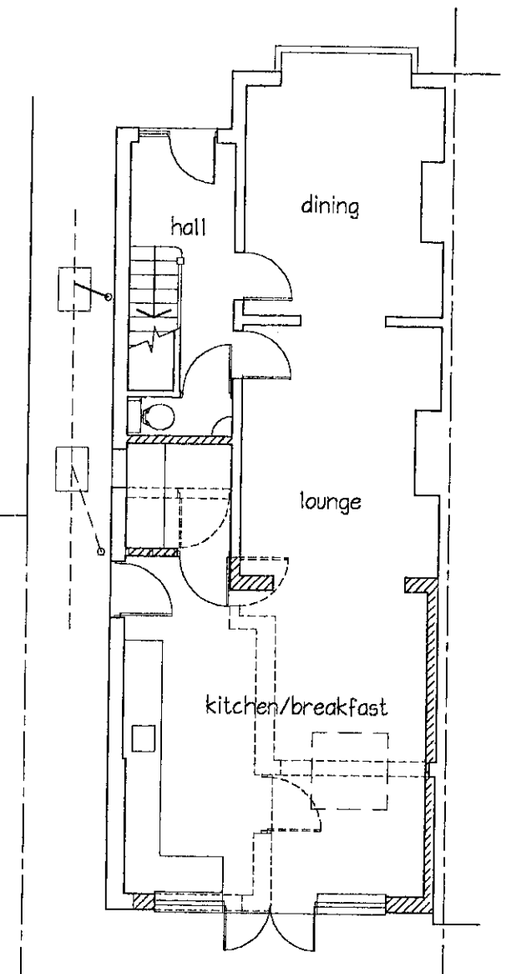

GROUND FLOOR PLAN

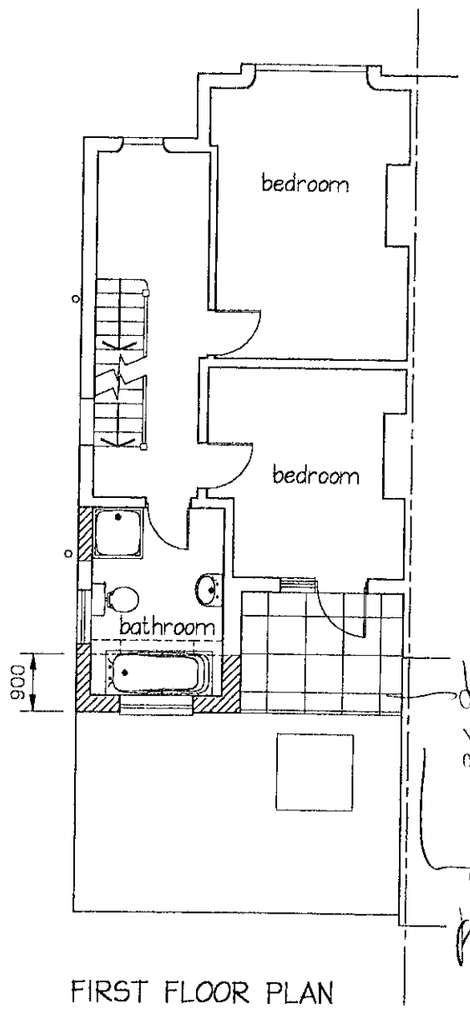

FIRST FLOOR PLAN

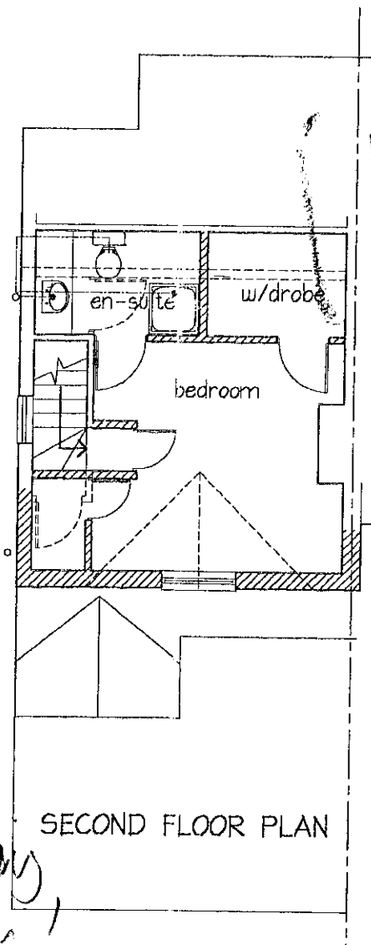

SECOND FLOOR PLAN

SUPERSEDED

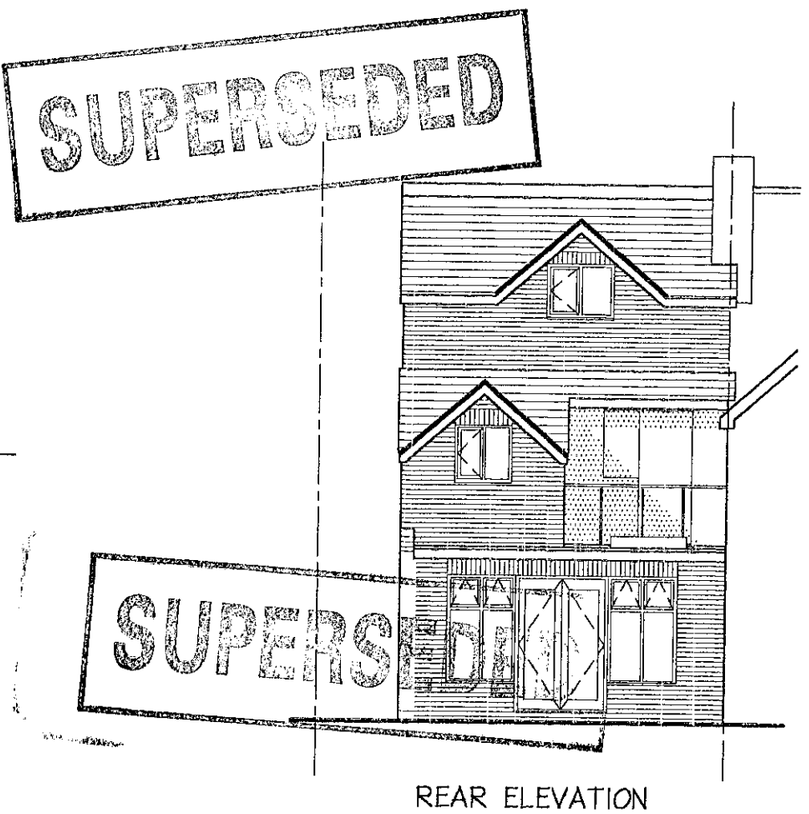

SUPERSEDED

REAR ELEVATION

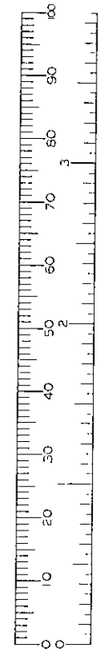

Job: 54, Victoria Road, Wargrave	Date: May 00	Building contractor to verify all dimensions prior to setting out, commencing works or detailing shop drawings. Any discrepancies are to be reported to the supervising officer immediately. Do not scale from this drawing. © Copyright	Architectural Services 21 Fairway Avenue, Tilehurst, Reading RG30 4QA Tel: Reading (0118) 942 1655 Architectural Design–Planning–Appeals–Surveys
Drawing Title: Proposed Alterations and Extensions Proposed plans and elevations	Scale: 1:100		
	Drawn by: PS	Drawing No: 00767/04 Revision	

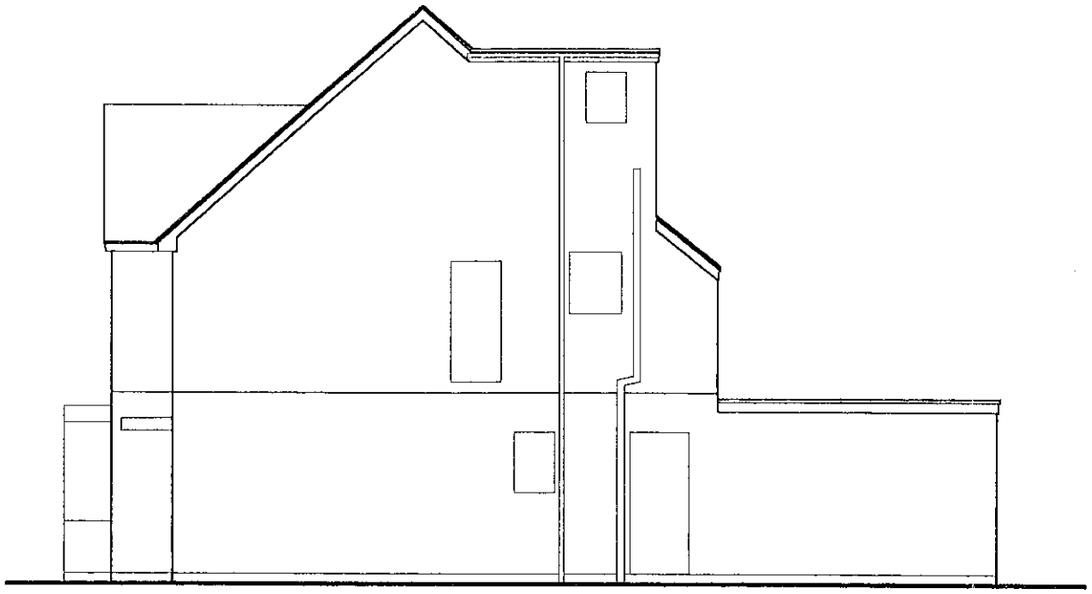

SIDE ELEVATION

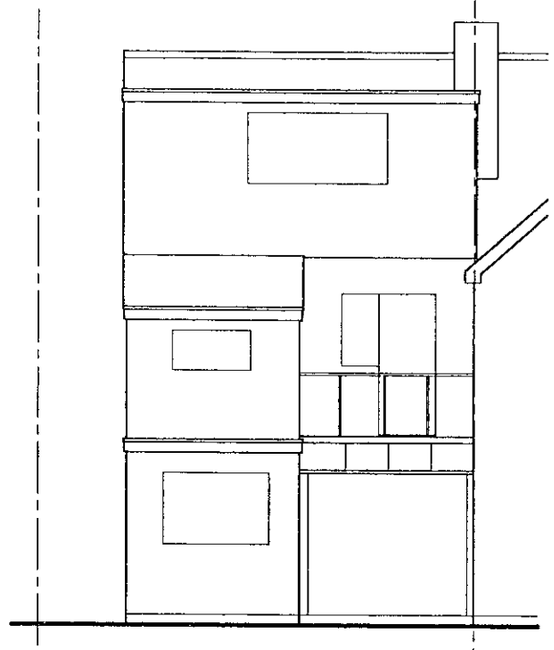

REAR ELEVATION

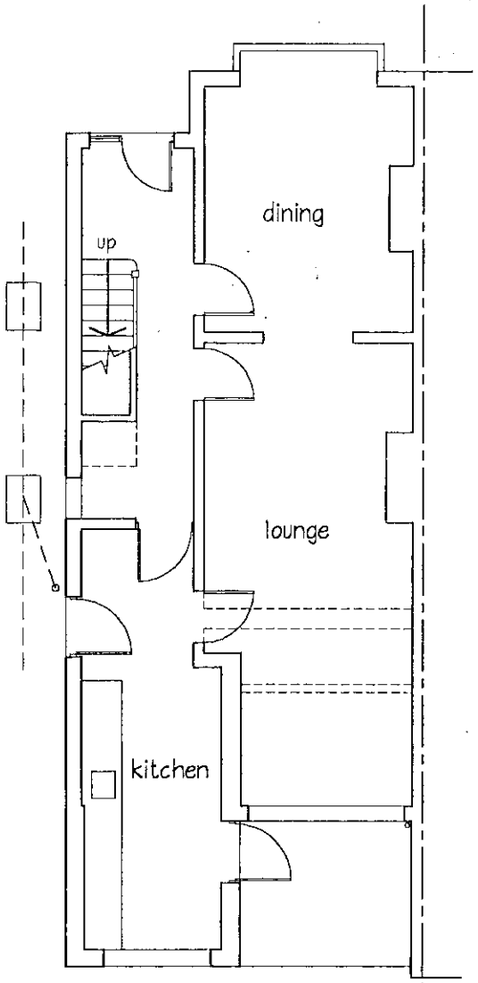

GROUND FLOOR PLAN

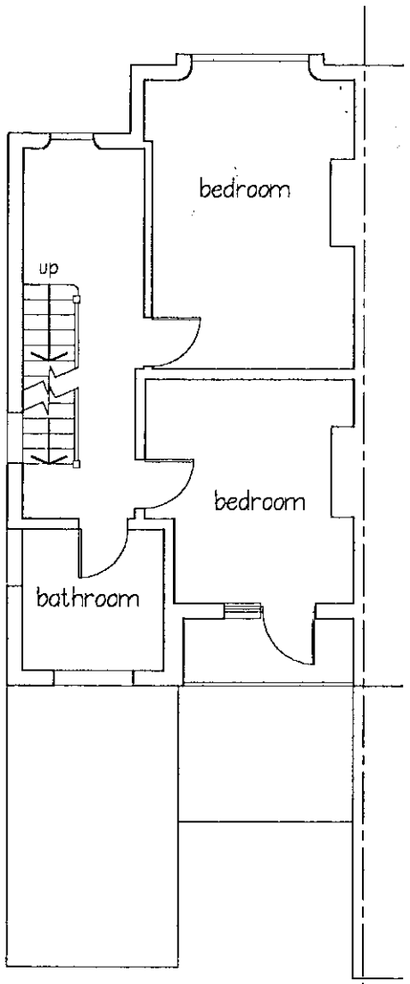

FIRST FLOOR PLAN

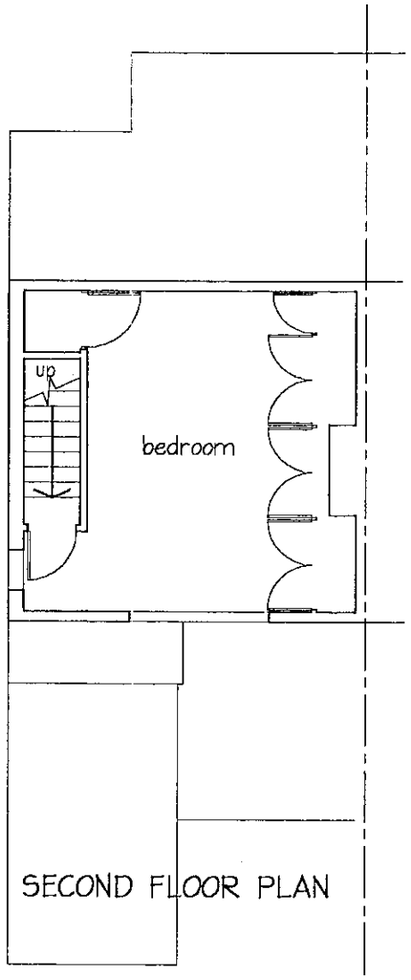

SECOND FLOOR PLAN

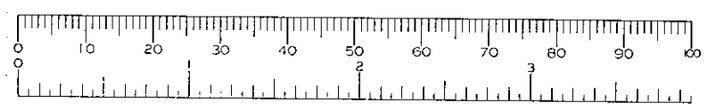

12 MAY 2000* 1499

A 19/2

Job 54, Victoria Road Wargrave	Date May 00	Building contractor to verify all dimensions prior to setting out, commencing works or detailing shop drawings. Any discrepancies are to be reported to the supervising officer immediately. Do not scale from this drawing. © Copyright	Architectural Services 21 Fairway Avenue, Tilehurst, Reading RG30 4QA Tel: Reading (0118) 942 1655 Architectural Design–Planning–Appeals–Surveys
Drawing Title Proposed Alterations and Extensions Existing plans and elevations	Scale 1:100		
	Drawn by PS	Drawing No 00767/03 Revision	