



Lochman - St Nicholas Barn
Planning Conditions Submission
Dwg 1160_03B (2)


PLANT SCHEDULE		
Quantity	Latin Name	Scheduled Size
21	Acer campestre	1.8m barerooted
10	Alnus glutinosa	HS 14-16cm girth
4	Betula nigra	Standard 14-16cm girth
21	Corylus avellana	1.8m barerooted
21	Crataegus monogyna	1.8m barerooted
1	Large tree - existing	
4	Prunus padus	HS 14-16cm girth
21	Prunus spinosa	1.8m barerooted
1	Quercus robur	EHS 14-16cm girth
21	Viburnum opulus	1.8m barerooted
0		

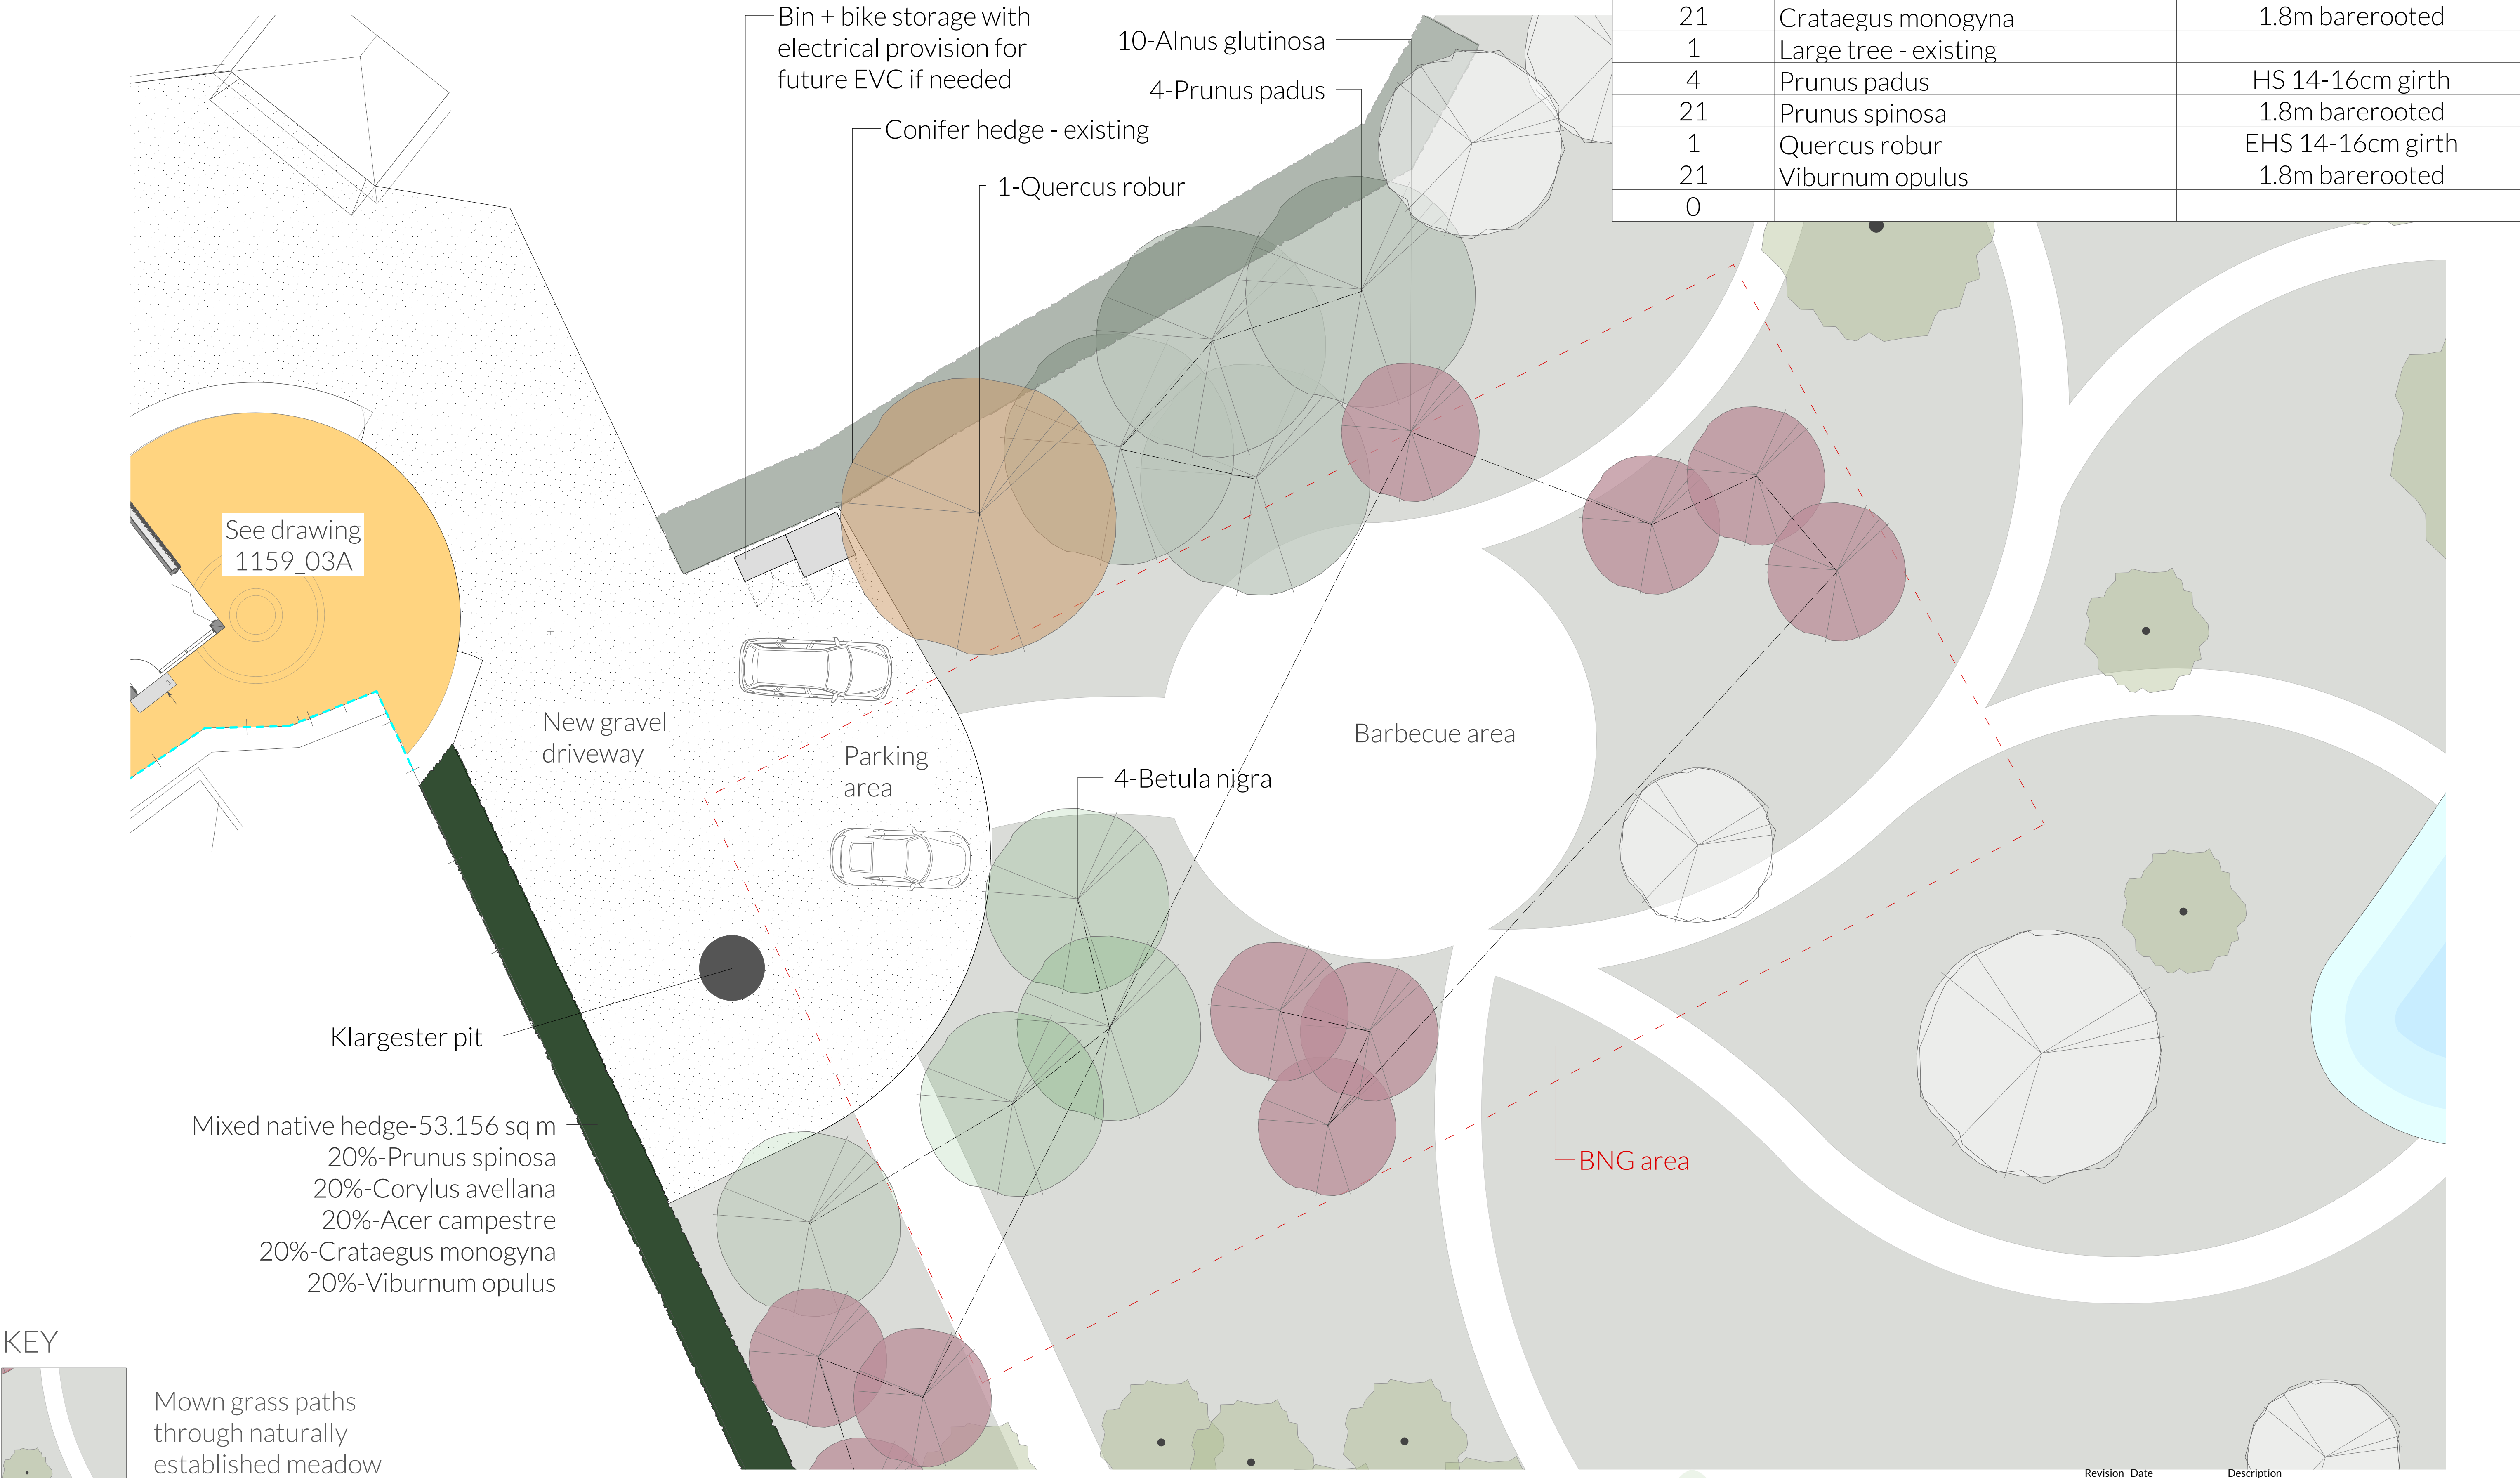

KEY

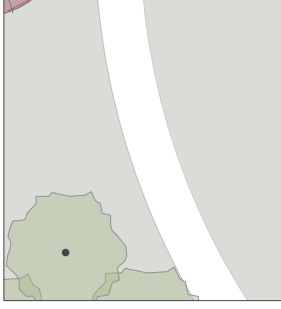

Mown grass paths through naturally established meadow

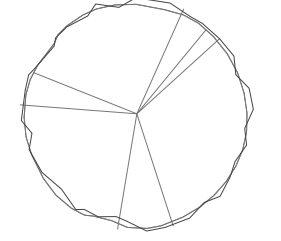

Existing trees