

Front Elevation



Side Elevation

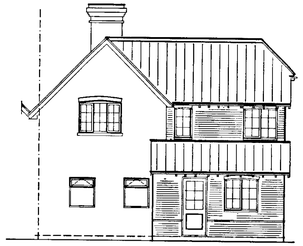

Rear Elevation

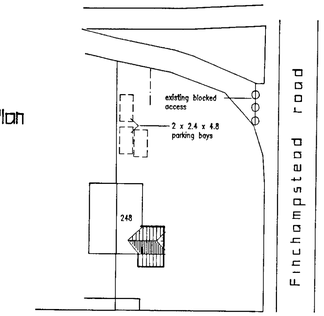

Block Plan

1:500

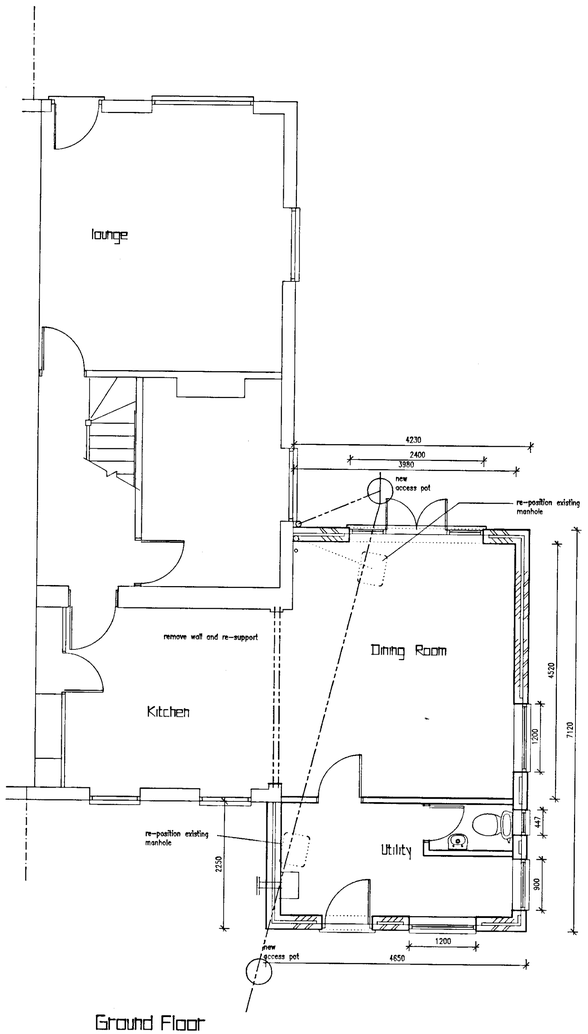

Ground Floor

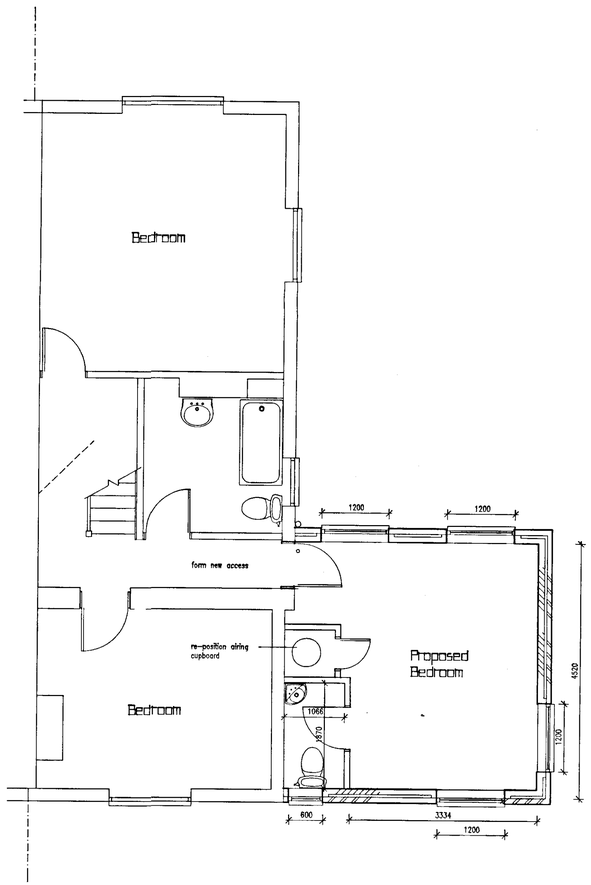

First Floor

SUPERSEDED

PLANNING SERVICES	
FOL	
DC	
ZPP	
OS	
01 FEB 2002	
COPIES TO:	ACK:
	FILE:

Location Plan 1:2500

REVISIONS

Rev.	Description	Date
A	Clients comments added	27/11/2001
B	Roof alterations	30/1/2002

SUPERSEDED

JOB TITLE

Mr & Mrs Simms
248 Finchampstead Road
Wokingham

TITLE

Two storey side extension

SCALE 1:50 1:100

DATE 18/9/2001

DRAWING No. Simms:01 B



Front Elevation



Side Elevation



Rear Elevation

Block Plan

1:500

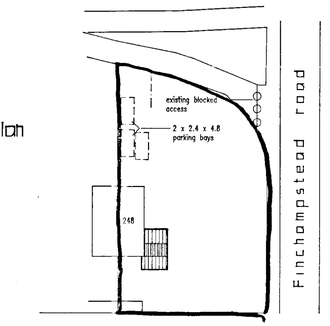

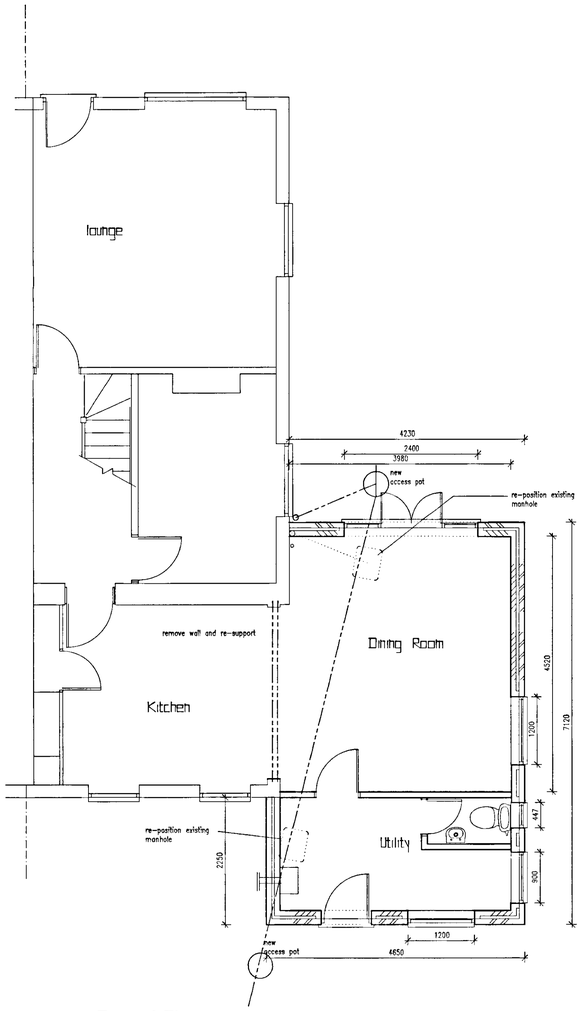

Ground Floor

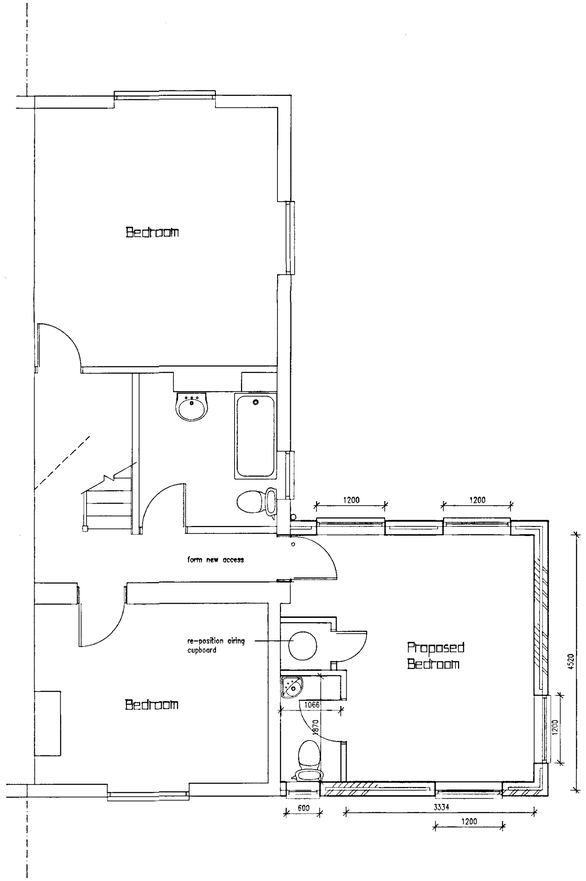

First Floor

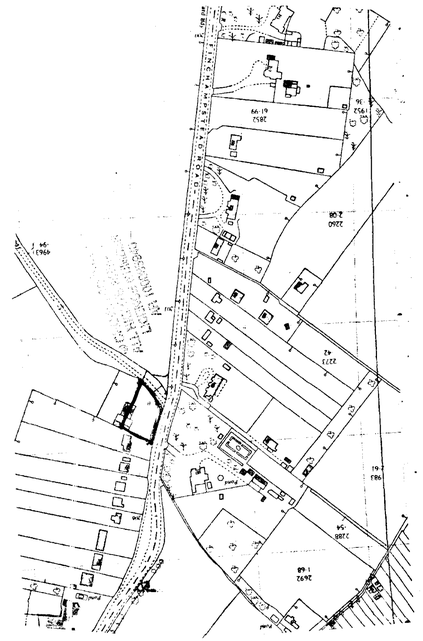

Location Plan 1:2500

Ordnance Survey 5363

REVISIONS		
Rev.	Description	Date
A	Clients comments added	27/11/2001

SUPERSEDED

JOB TITLE

Mr & Mrs Simms
248 Finchampstead Road
Wokingham

TITLE

Two storey side extension

SCALE	DATE	DRAWING No.
1:50 1:100	18/9/2001	Simms-01 A

F/2001/5363



Front Elevation

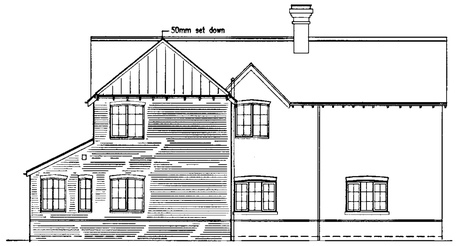

Side Elevation



Rear Elevation

Block Plan

1:500

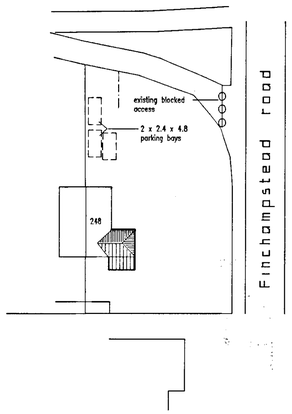

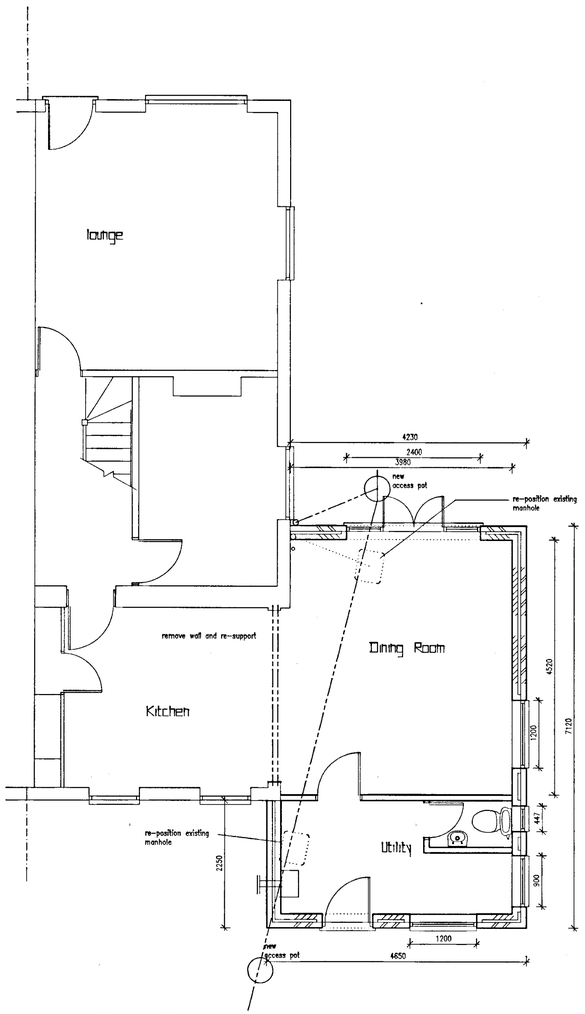

Ground Floor

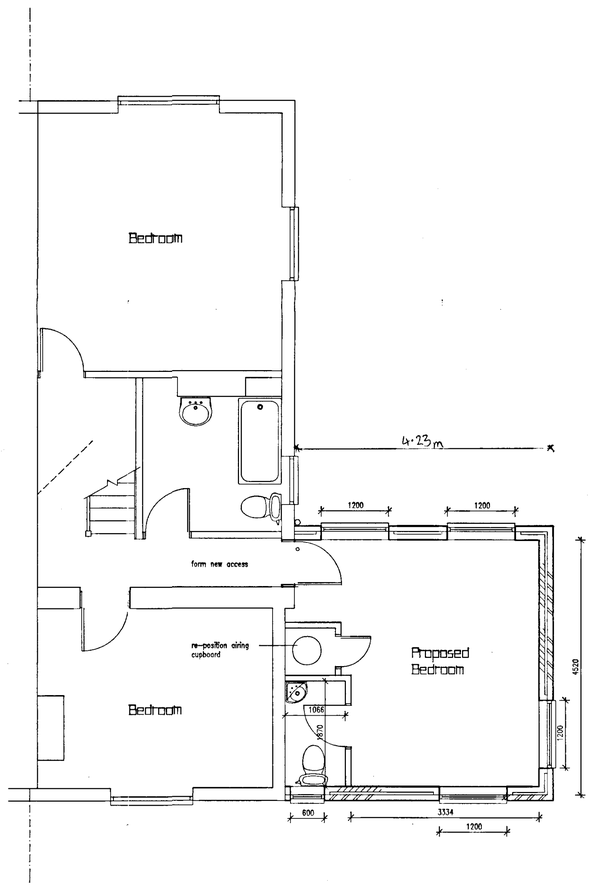

First Floor

REVISED PLAN

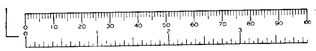

PLANNING SERVICES	
11 FEB 2002	
COPIES TO:	ACK:
	FILE:

Location Plan 1:2500

REVISIONS

Rev.	Description	Date
A	Clients comments added	27/11/2001
B	Roof alterations	30/1/2002
C	Full hip added	6/2/2002

REVISED PLAN

JOB TITLE

Mr & Mrs Simms
248 Finchampstead Road
Wokingham

APPROVED

TITLE

Two storey side extension

SCALE	DATE	DRAWING No.
1:50 1:100	18/9/2001	Simms:01 C

23/1/02



Front Elevation



Side Elevation

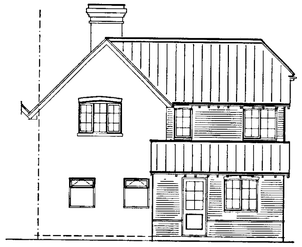

Rear Elevation

Block Plan

1:500

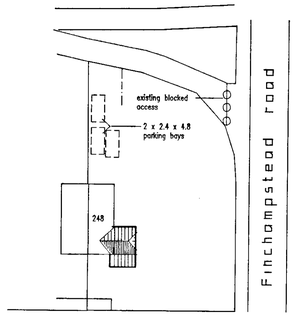

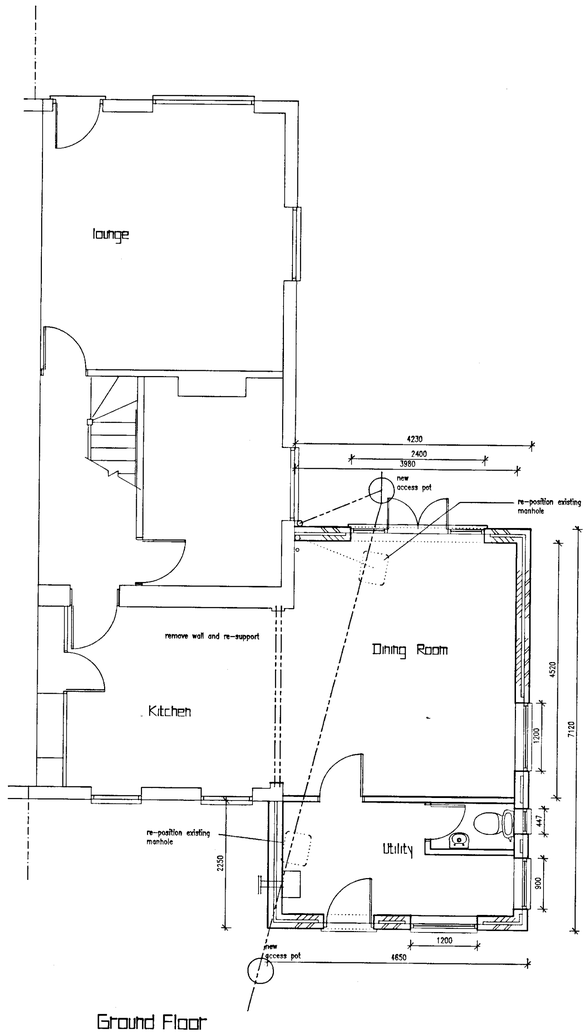

Ground Floor

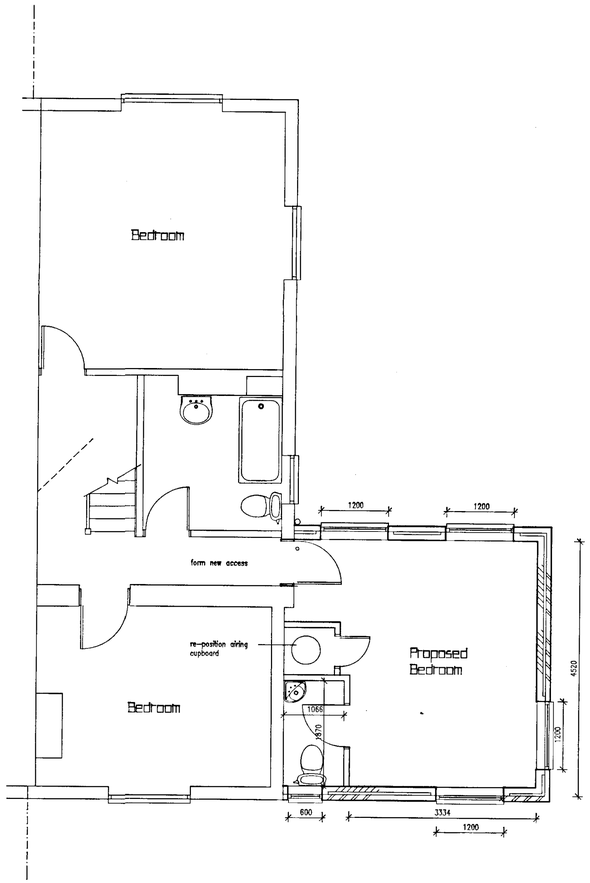

First Floor

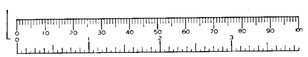

Location Plan - 1:2500

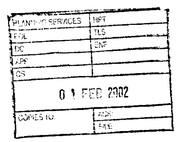

SUPERSEDED

REVISIONS

Rev.	Description	Date
A	Clients comments added	27/11/2001
B	Roof alterations	30/1/2002

SUPERSEDED

JOB TITLE

Mr & Mrs Simms
248 Finchampstead Road
Wokingham

TITLE

Two storey side extension

SCALE	DATE	DRAWING No.
1:50 1:100	18/9/2001	Simms:01 B



Front Elevation



Side Elevation

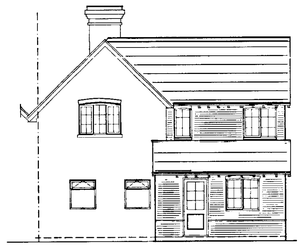

Rear Elevation

Block Plan

1:500

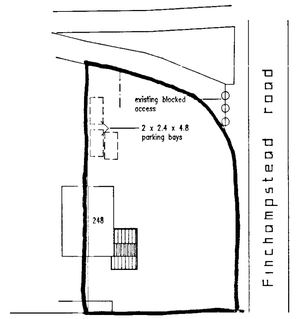

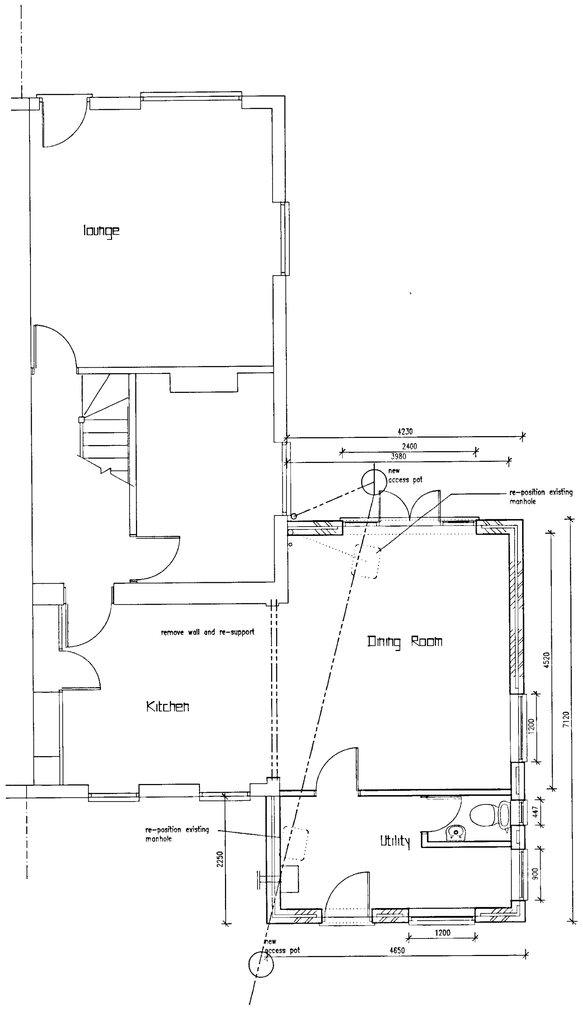

Ground Floor

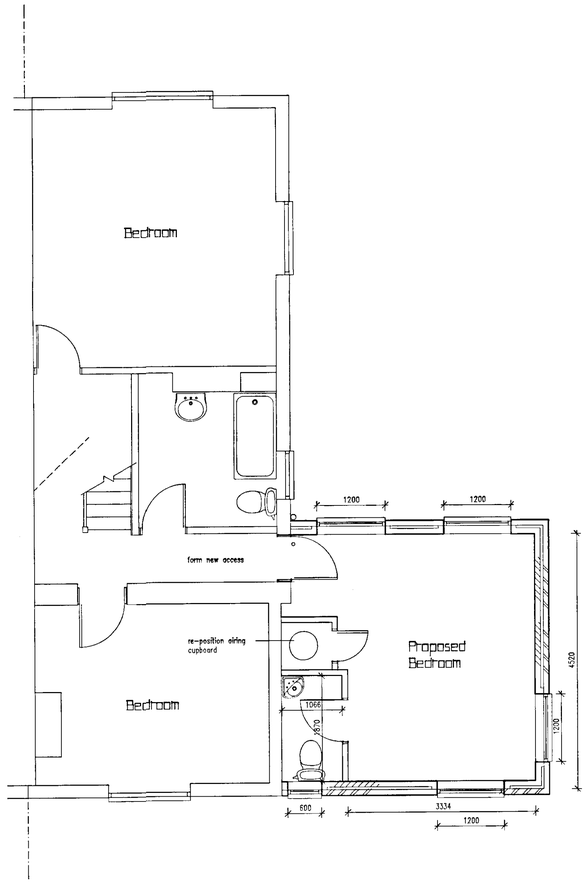

First Floor

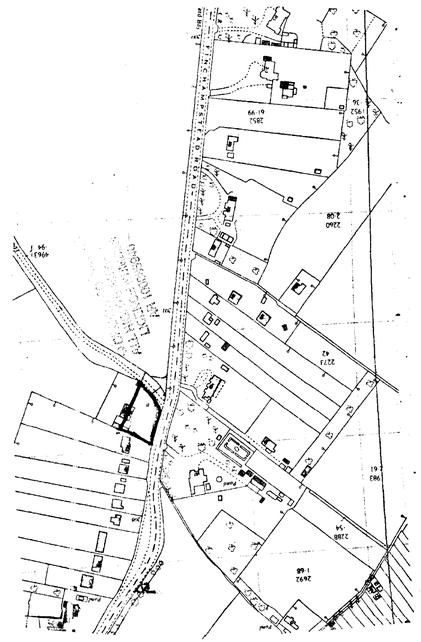

Location Plan 1:2500

03 DEC 2001 5363

REVISIONS

Rev.	Description	Date
A	Clients comments added	27/11/2001

SUPERSEDED

JOB TITLE

Mr & Mrs Simms
248 Finchampstead Road
Wokingham

TITLE

Two storey side extension

SCALE	DATE	DRAWING No.
1:50 1:100	18/9/2001	Simms-01 A