


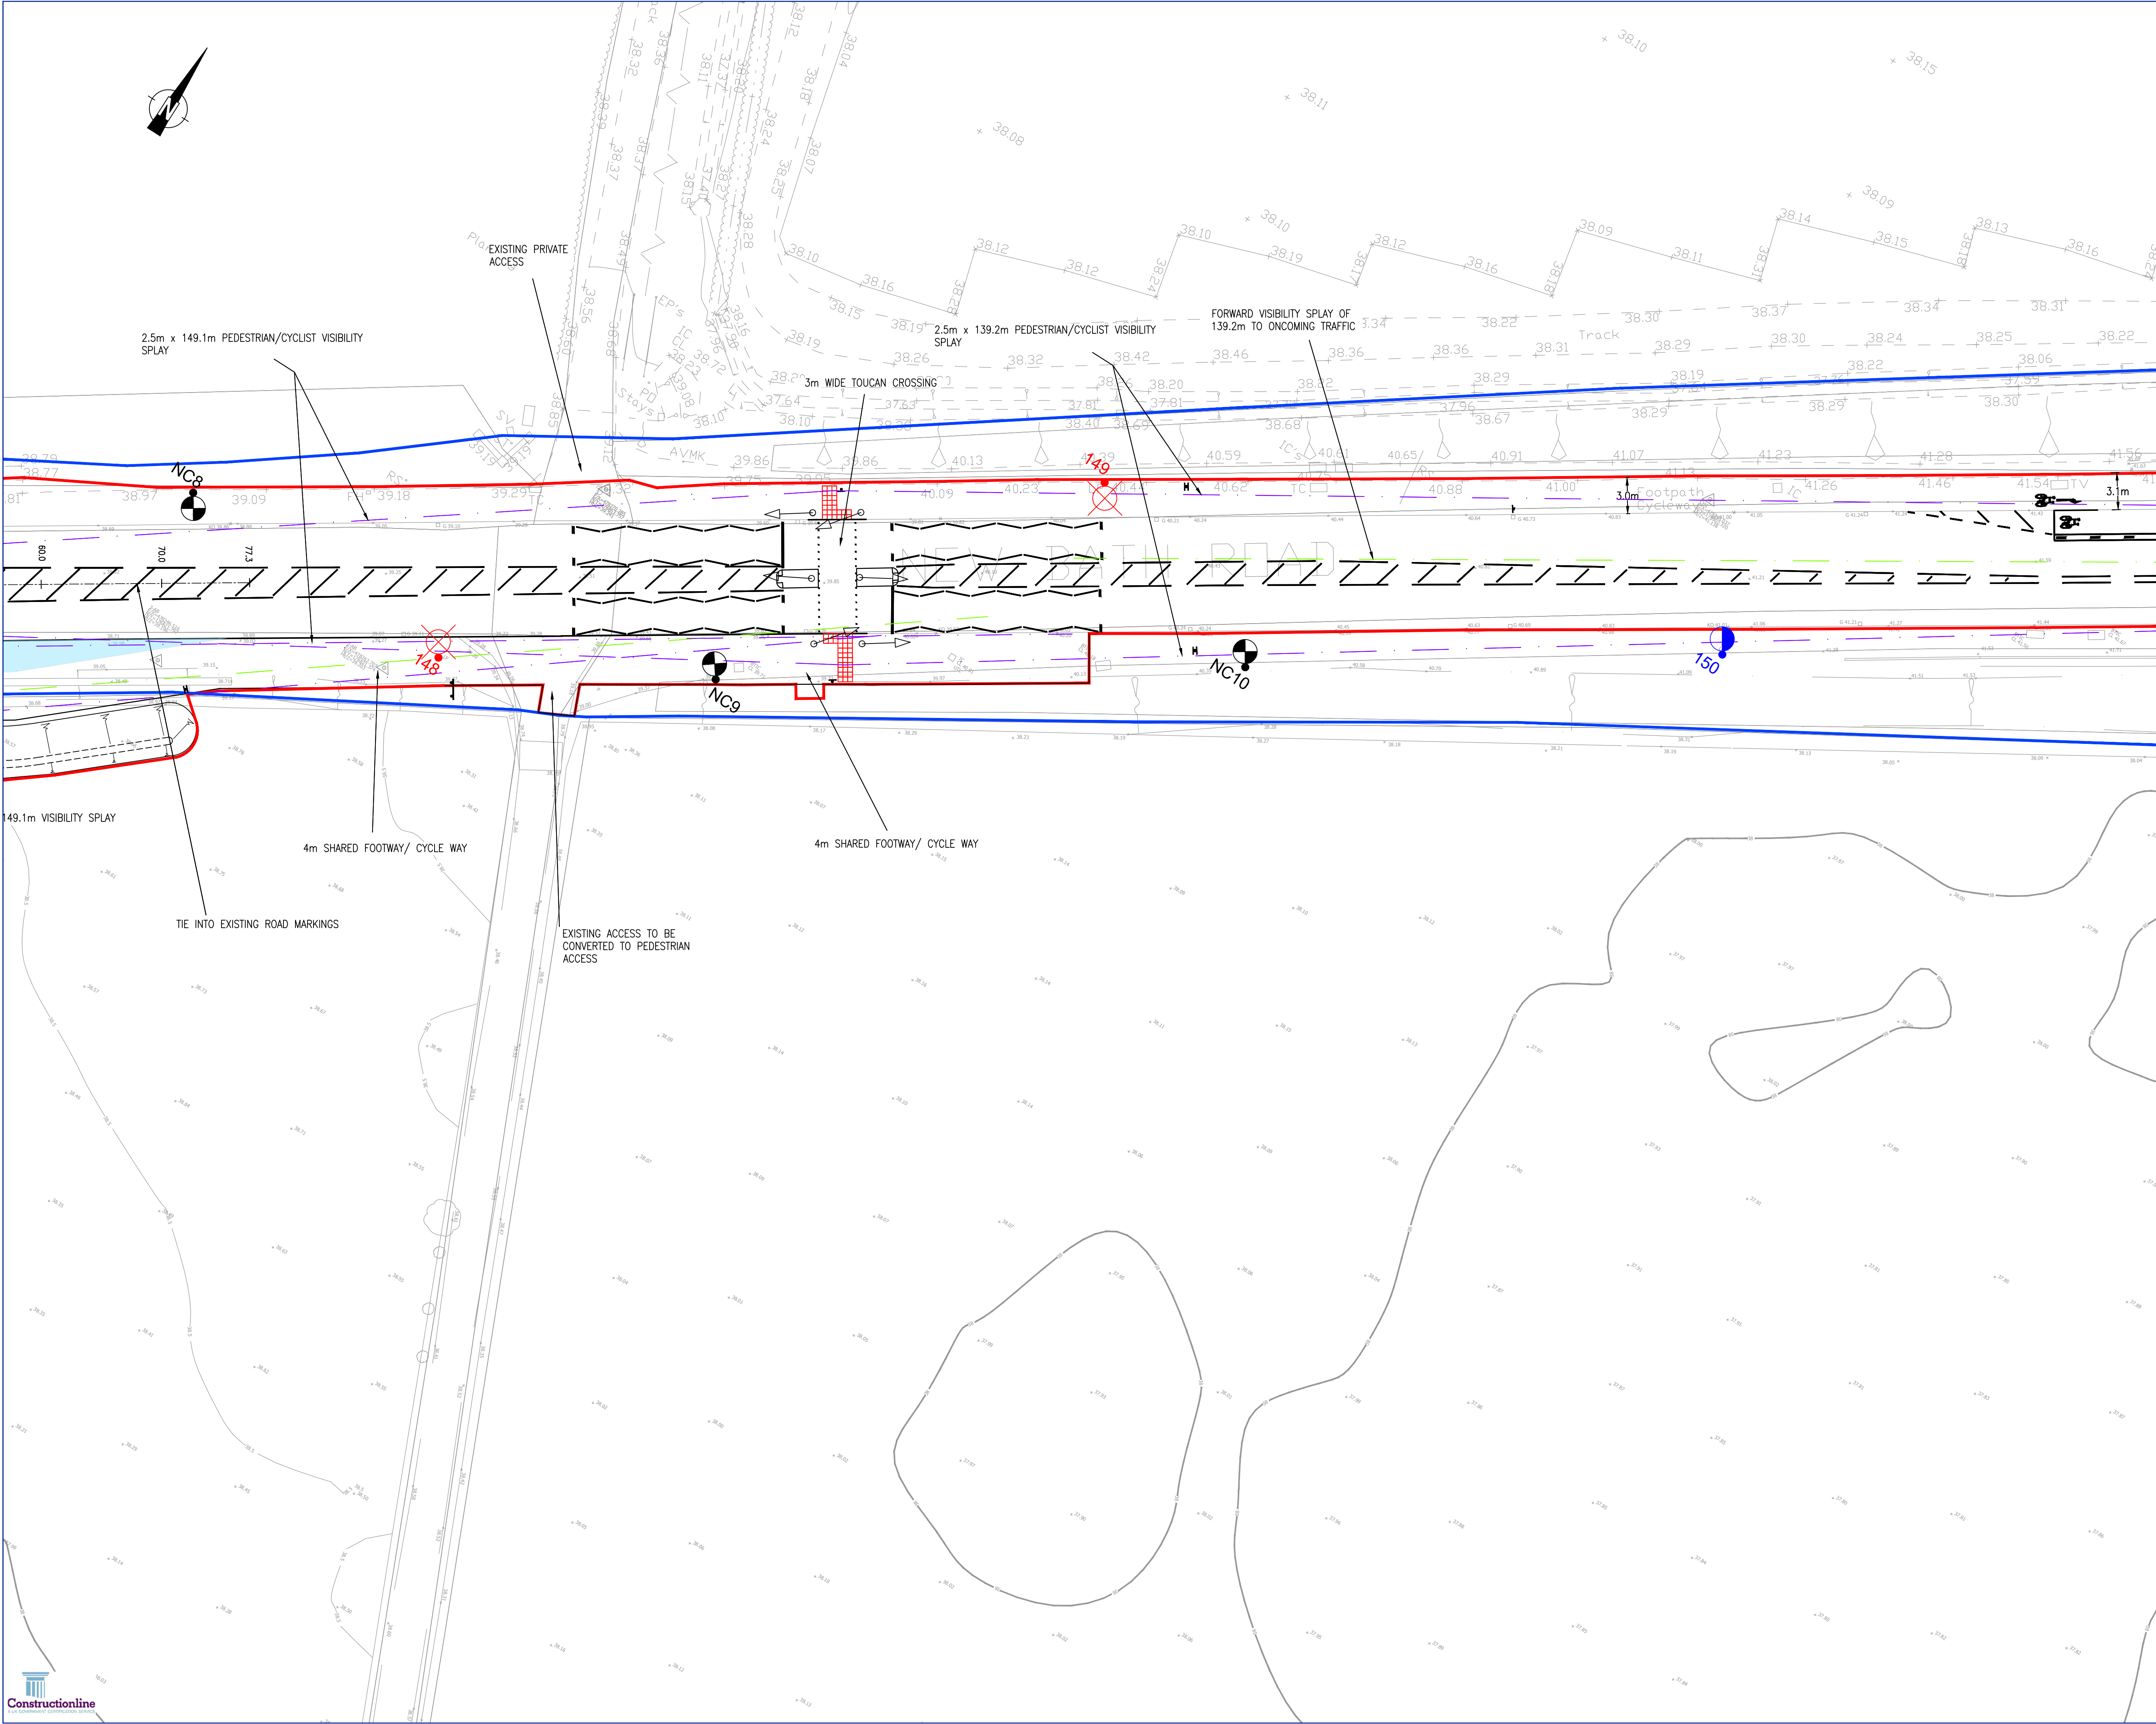

NOTES:

- DO NOT SCALE FROM THIS DRAWING
- ALL DIMENSIONS ARE IN METRES, UNLESS STATED OTHERWISE
- THIS DRAWING IS TO BE READ IN CONJUNCTION WITH ALL RELEVANT SCHEME DRAWINGS AND SPECIFICATIONS

KEY:

- S278 EXTENTS
- HIGHWAY BOUNDARY
- PEDESTRIAN VISIBILITY SPLAY
- FORWARD VISIBILITY SPLAY
- CENTRELINE AND CHAINAGE
- PROPOSED ROAD SIGN
- PROPOSED TACTILE PAVING
- NC1 PROPOSED LIGHTING COLUMN
- 145 EXISTING LIGHTING COLUMN TO BE REMOVED
- 152 EXISTING LIGHTING COLUMN TO REMAIN, NEW DNO SUPPLY TO BE PROVIDED
- 144 EXISTING LIGHTING COLUMN TO REMAIN
- PROPOSED BOLLARD

SHEET KEY

|     |                                         |     |     |          |
|-----|-----------------------------------------|-----|-----|----------|
| H   | FOOTWAY SOUTH OF NEW BATH ROAD EXTENDED | TV  | TV  | 10.06.25 |
| G   | TOUCAN CROSSING WIDTH AMENDED           | TV  | TV  | 10.06.25 |
| F   | LAYBY REMOVED AND PED LINK HIGHLIGHTED  | KJM | KJM | 10.06.25 |
| E   | PEDESTRIAN CROSSING SHIFTED             | KJM | KJM | 10.06.25 |
| D   | UPDATED TO SUIT LATEST SITE LAYOUT      | TA  | TA  | 13.11.24 |
| C   | STREET LIGHTING DESIGN ADDED            | TV  | TA  | 12.07.24 |
| B   | UPDATED TO SUIT RSA & CLIENT COMMENTS   | TV  | TA  | 08.07.24 |
| A   | DESIGN PROGRESSED                       | TV  | TA  | 29.05.24 |
| Rev | Description                             | Drm | Chk | Date     |

| REVISIONS          |   |                         |  |
|--------------------|---|-------------------------|--|
| Preliminary Issue  | ✓ | Submitted for S104      |  |
| Planning Issue     |   | Issued for Tender       |  |
| Submitted for S38  |   | Issued for Construction |  |
| Submitted for S278 |   | As Built                |  |

DRAWING STATUS

**STUART MICHAEL ASSOCIATES**  
CONSULTING ENGINEERS

Stuart Michael Associates Ltd  
Coombe House, Coombe Square, Thatcham, Berkshire RG19 4JF  
T: 01635 867 711    email@stuartmichael.co.uk  
F: 01635 861 715    www.stuartmichael.co.uk

**croudacehomes**

JOB TITLE  
BRIDGE FARM, TWYFORD

DRAWING TITLE  
S278 GENERAL ARRANGEMENT  
SHEET 2 OF 3

|             |            |       |    |         |       |               |
|-------------|------------|-------|----|---------|-------|---------------|
| DATE        | APRIL 2024 | DRAWN | TV | CHECKED | TA    | ISSUE CHECKED |
| DRAWING NO. | 5563.605   | REV   | H  | SCALE   | 1:250 | A1            |

© This drawing is the copyright of Stuart Michael Associates Limited. It may not be reproduced or amended without the written approval of Stuart Michael Associates