


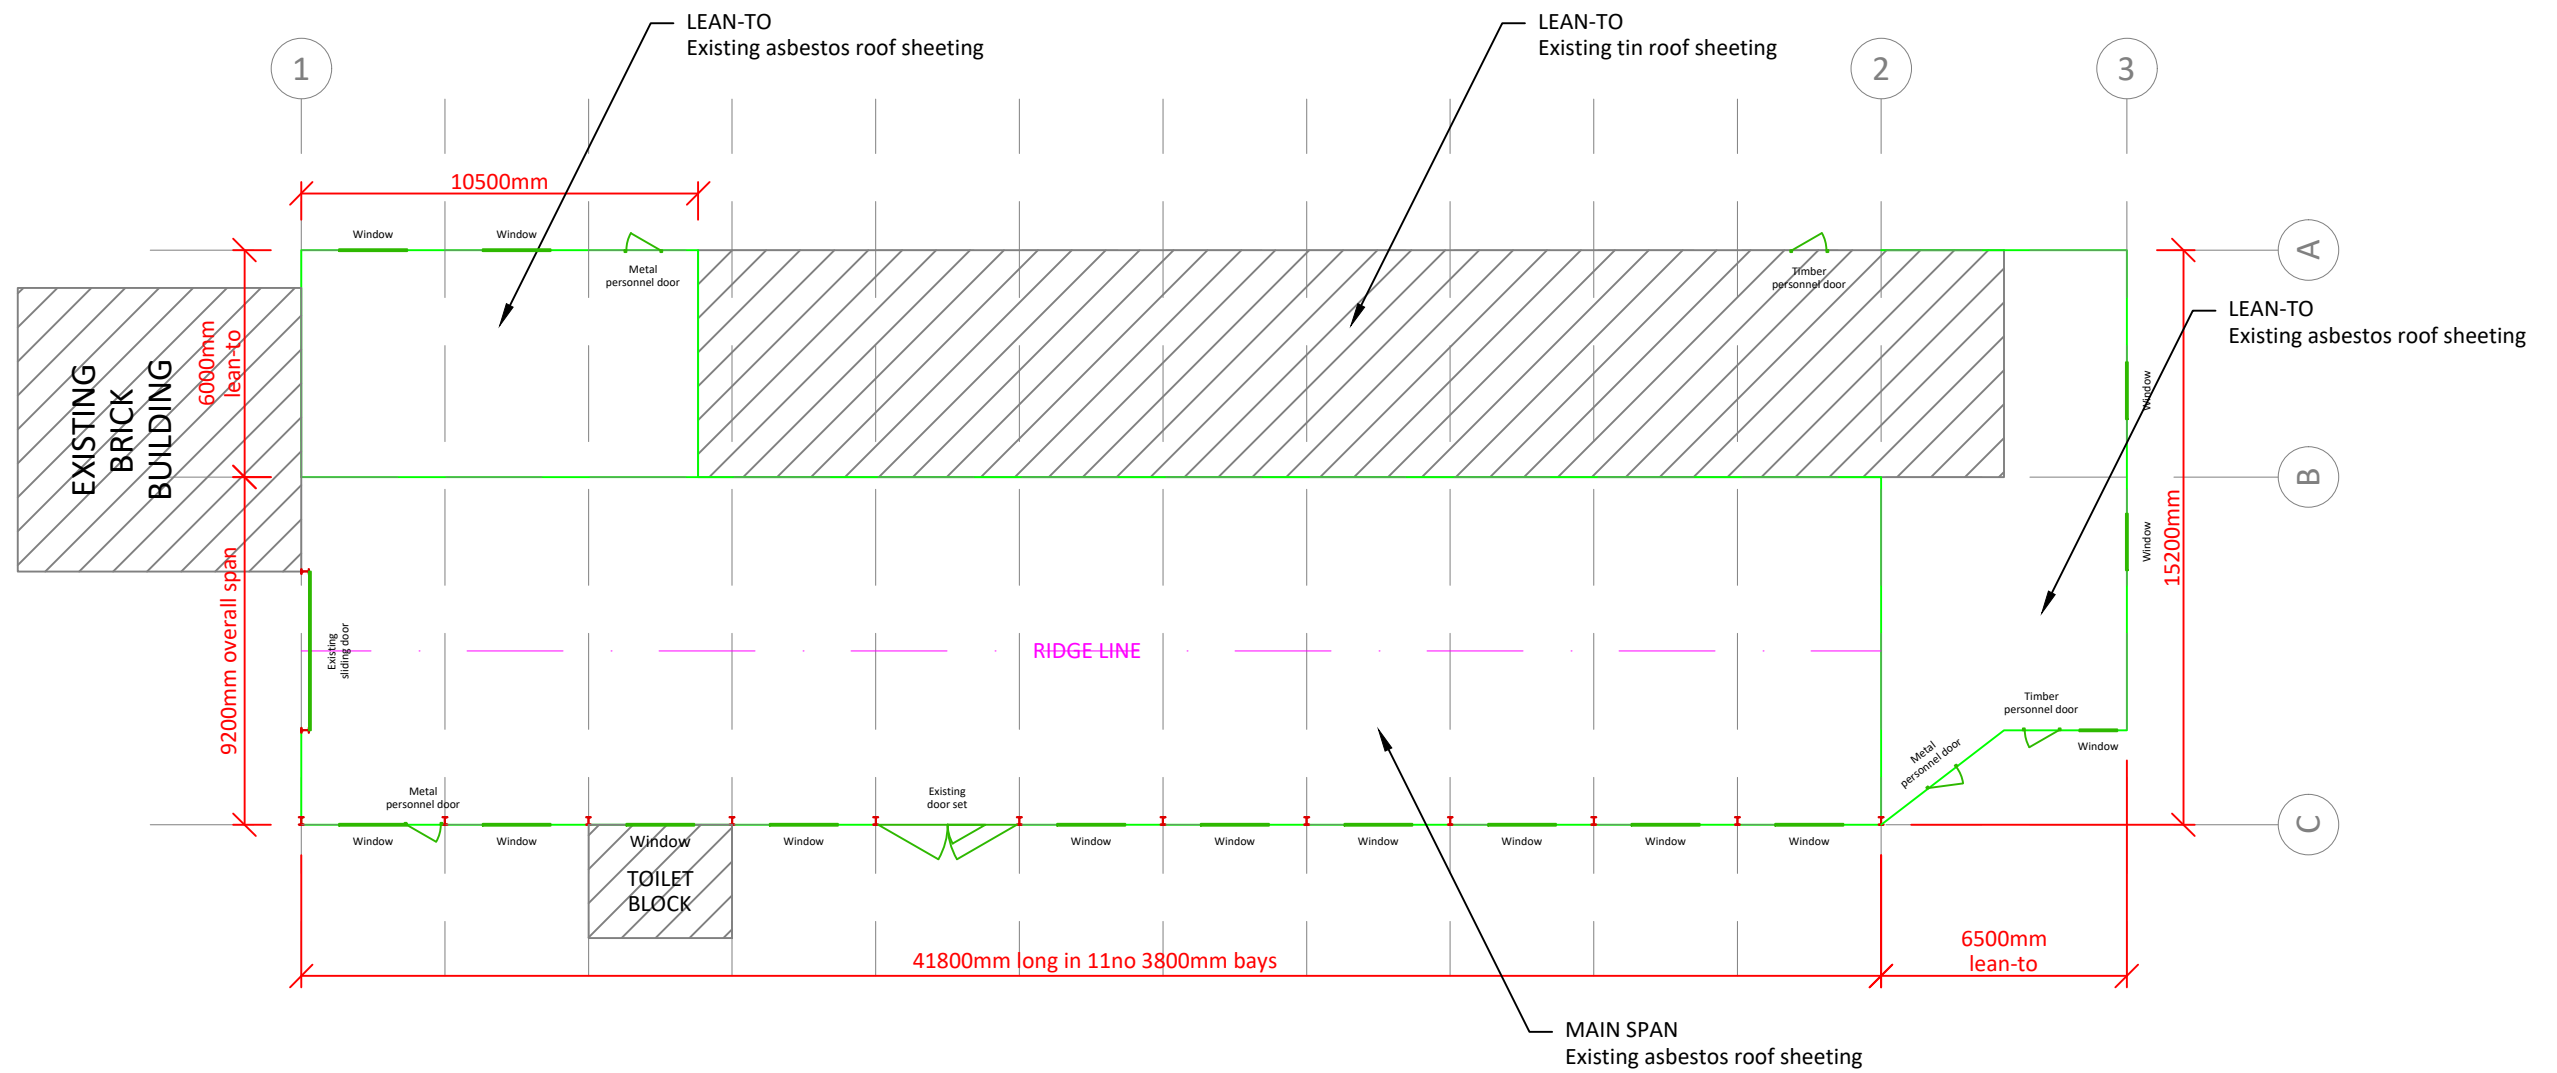

Scale:	1:200@A3	TEY FARM SYSTEMS Tey Farm Systems Ltd Tel 01206 210003 Great Tey Business Centre, Warrens Farm, Great Tey, COLCHESTER. CO6 1JG ** EXISTING GENERAL ARRANGEMENT	Drawing No:
Date:	06/09/24		24/105/PE/001 REV02
Drawn:	SM		

This drawing and its contents are the property of Tey Farm Systems. Thereon must not be disclosed to a third party without written consent from Tey Farm Systems.