


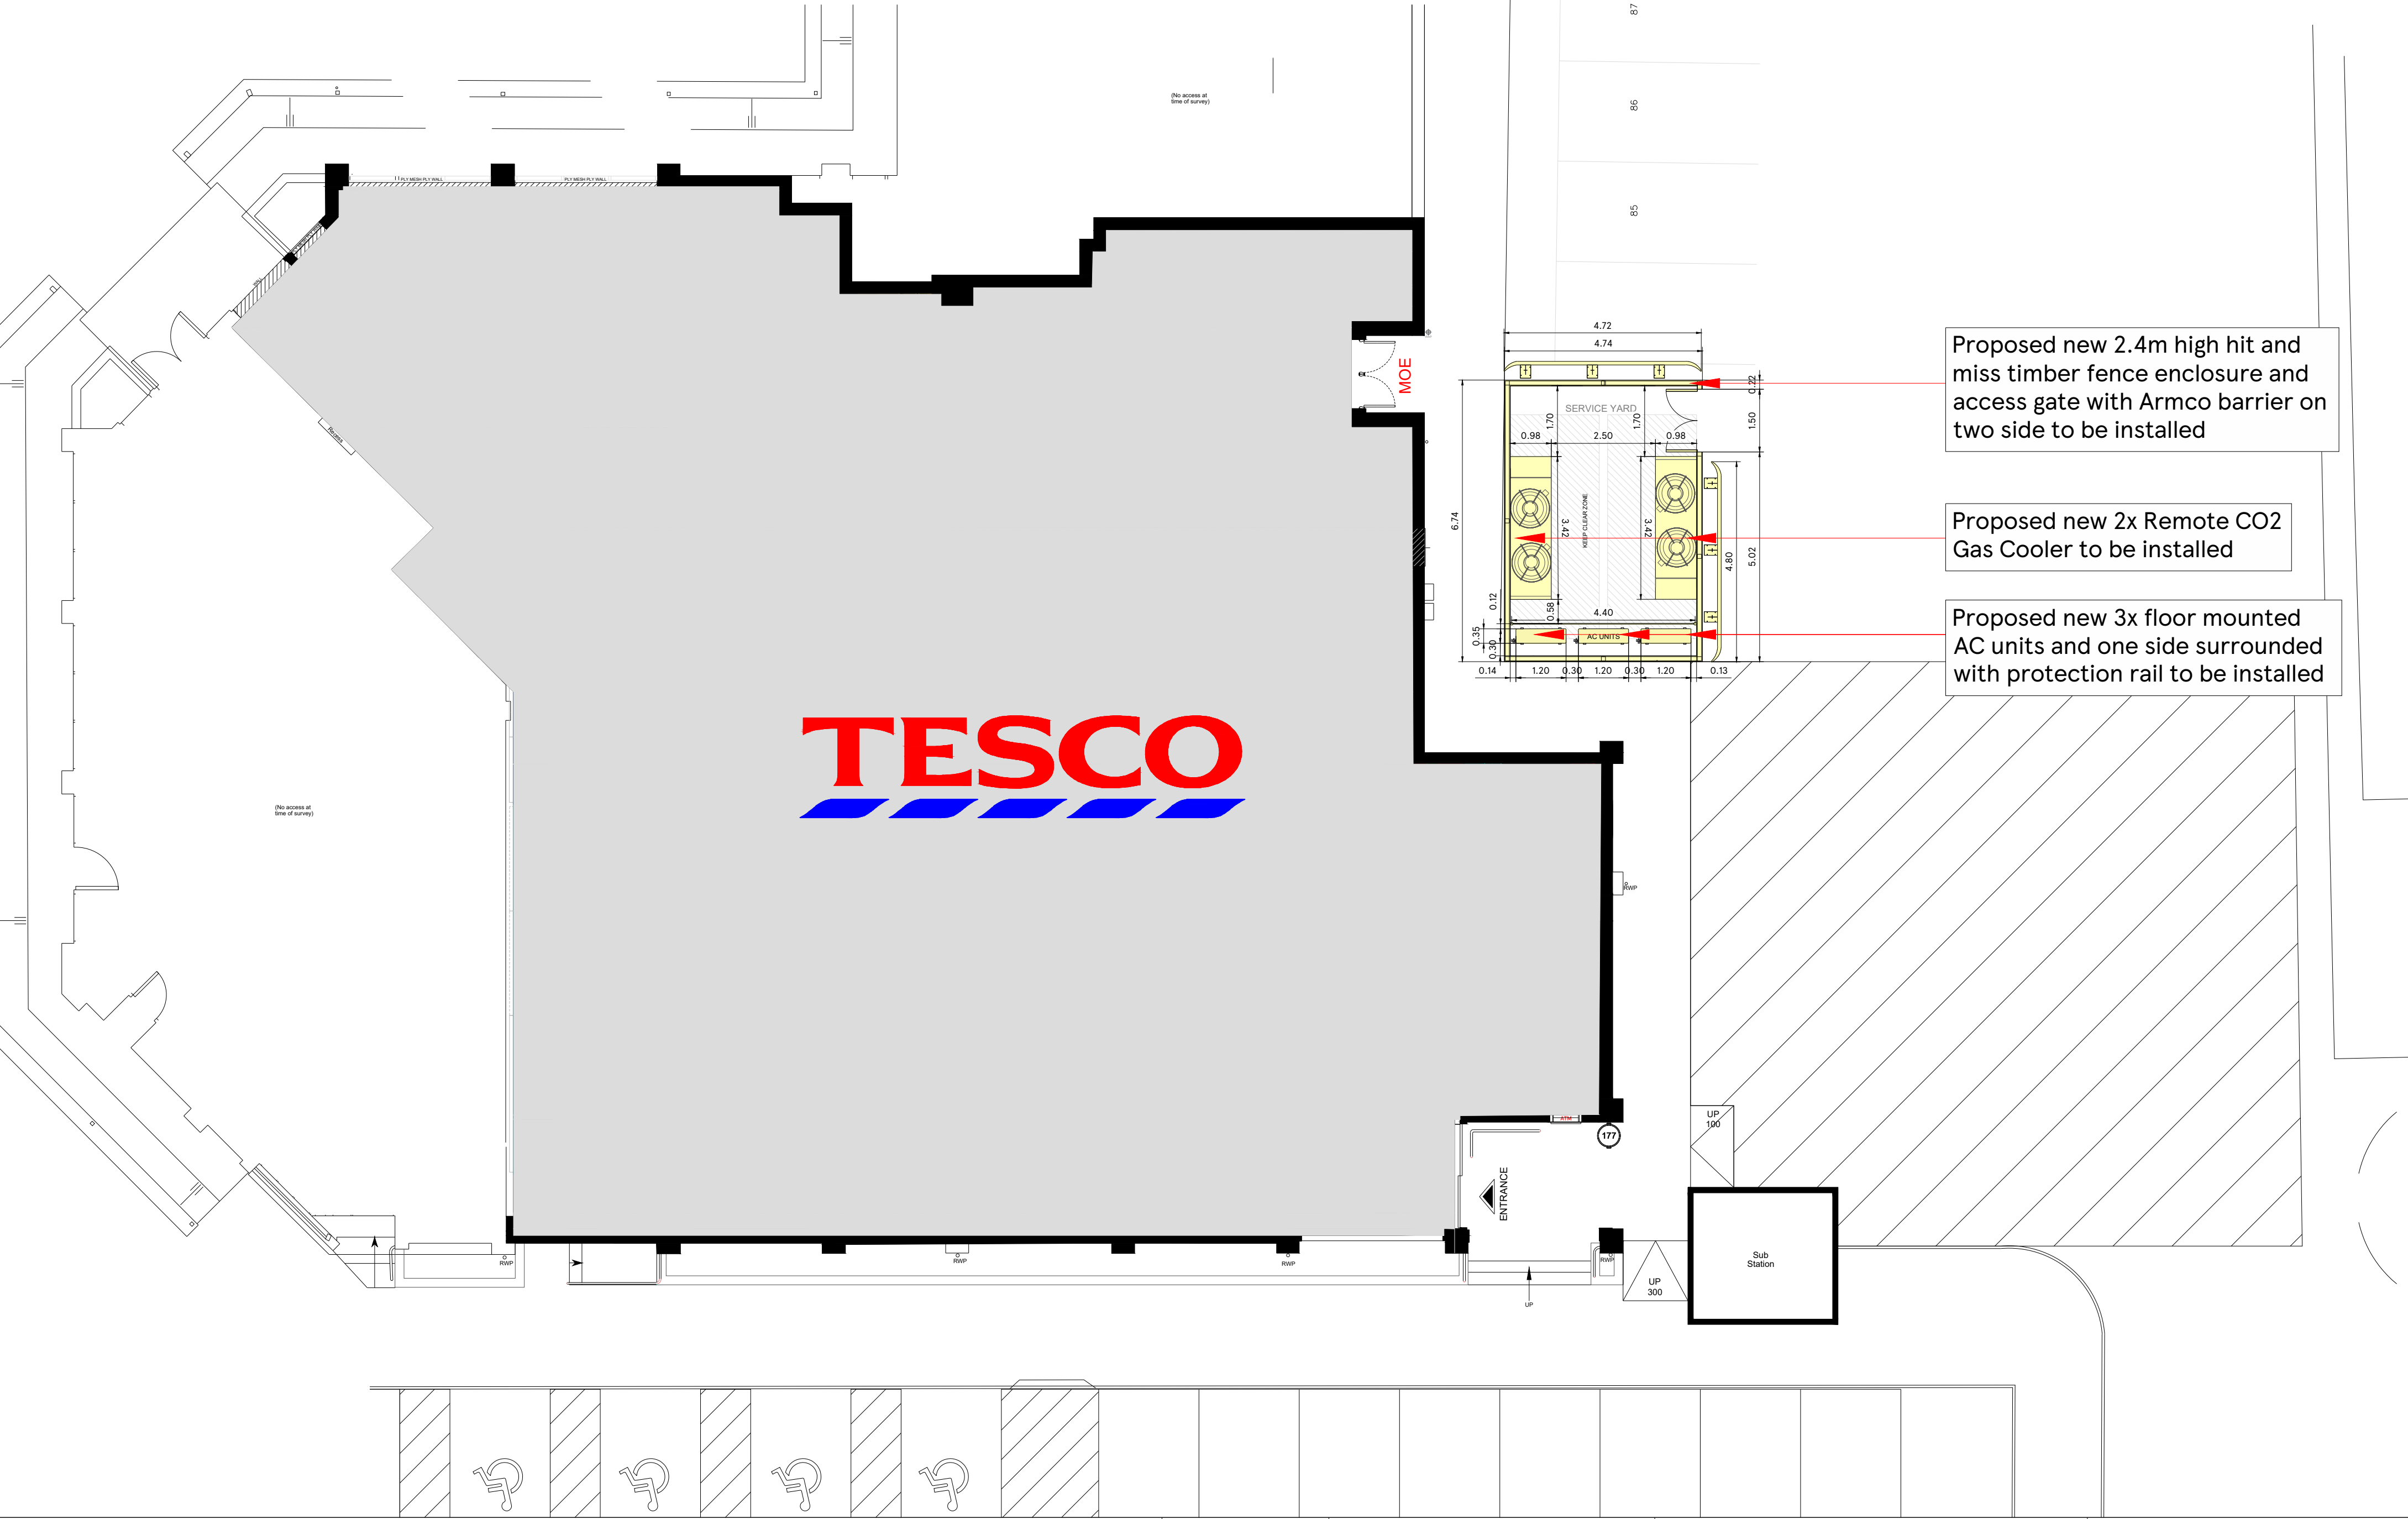

Proposed new 2.4m high hit and miss timber fence enclosure and access gate with Armco barrier on two side to be installed

Proposed new 2x Remote CO2 Gas Cooler to be installed

Proposed new 3x floor mounted AC units and one side surrounded with protection rail to be installed