

REFER TO DRAWING NO. 2399.6003

REFER TO DRAWING NO. 2399.6010

NOTE: Foundations for furniture and equipment, as shown on this drawing, must be designed and constructed by the appropriate structural engineer or manufacturer. Ensure compliance with safety and building regulations.

Based on FINEC ARCHITECTS Drawing 2399.6003 series for Detailed Planning Plans.
Refer to Stuart Michael Architects Drawing 2399.6001 series for General Arrangement Plans.
Refer to FINEC Drawing 2399.6011 for Boundary, Sitings and Easement Plans.
Refer to FINEC ARCHITECTS Drawing 2399.6005 for Typical Tree and Plant Details.

KEY PLAN

LEGEND

SPECIAL FEATURE / BIRD HOUSE / BEE & BUG HOTEL

- Hibernacula
- Log and brush pile
- Bird box
- Bat box

C 02.09.2025 Issued for planning RM
B 02.07.2025 Updated to suit revised layout RM
A 26.03.2025 Issued for construction RB
Rev Date Amendment Initials

Project:
FINCHWOOD PARCEL 11-12

Client:
VISTRY THAMES VALLEY

Drawing:
SETTING OUT PLAN (SHEET 9 OF 11)


Drawing no: 2399.6009 Rev: C

Scale@A: 1:100 Date: JAN '25 Drawn: RB Checked: JM

FINC ARCHITECTS LTD
61-63 New London Road | Chesham | G62 9AD
T: +44 (0)1494 833889
W: www.fincarchitects.com
E: enquiry@fincarchitects.com

© FINEC Architects Limited holds the copyright to all the information contained within this document and the title within cannot be distributed before copying or using the data other than for the purpose it was originally supplied.
All dimensions and measurements to be checked on site.
Do not scale from this drawing. This drawing is to be printed in colour.

CONSTRUCTION

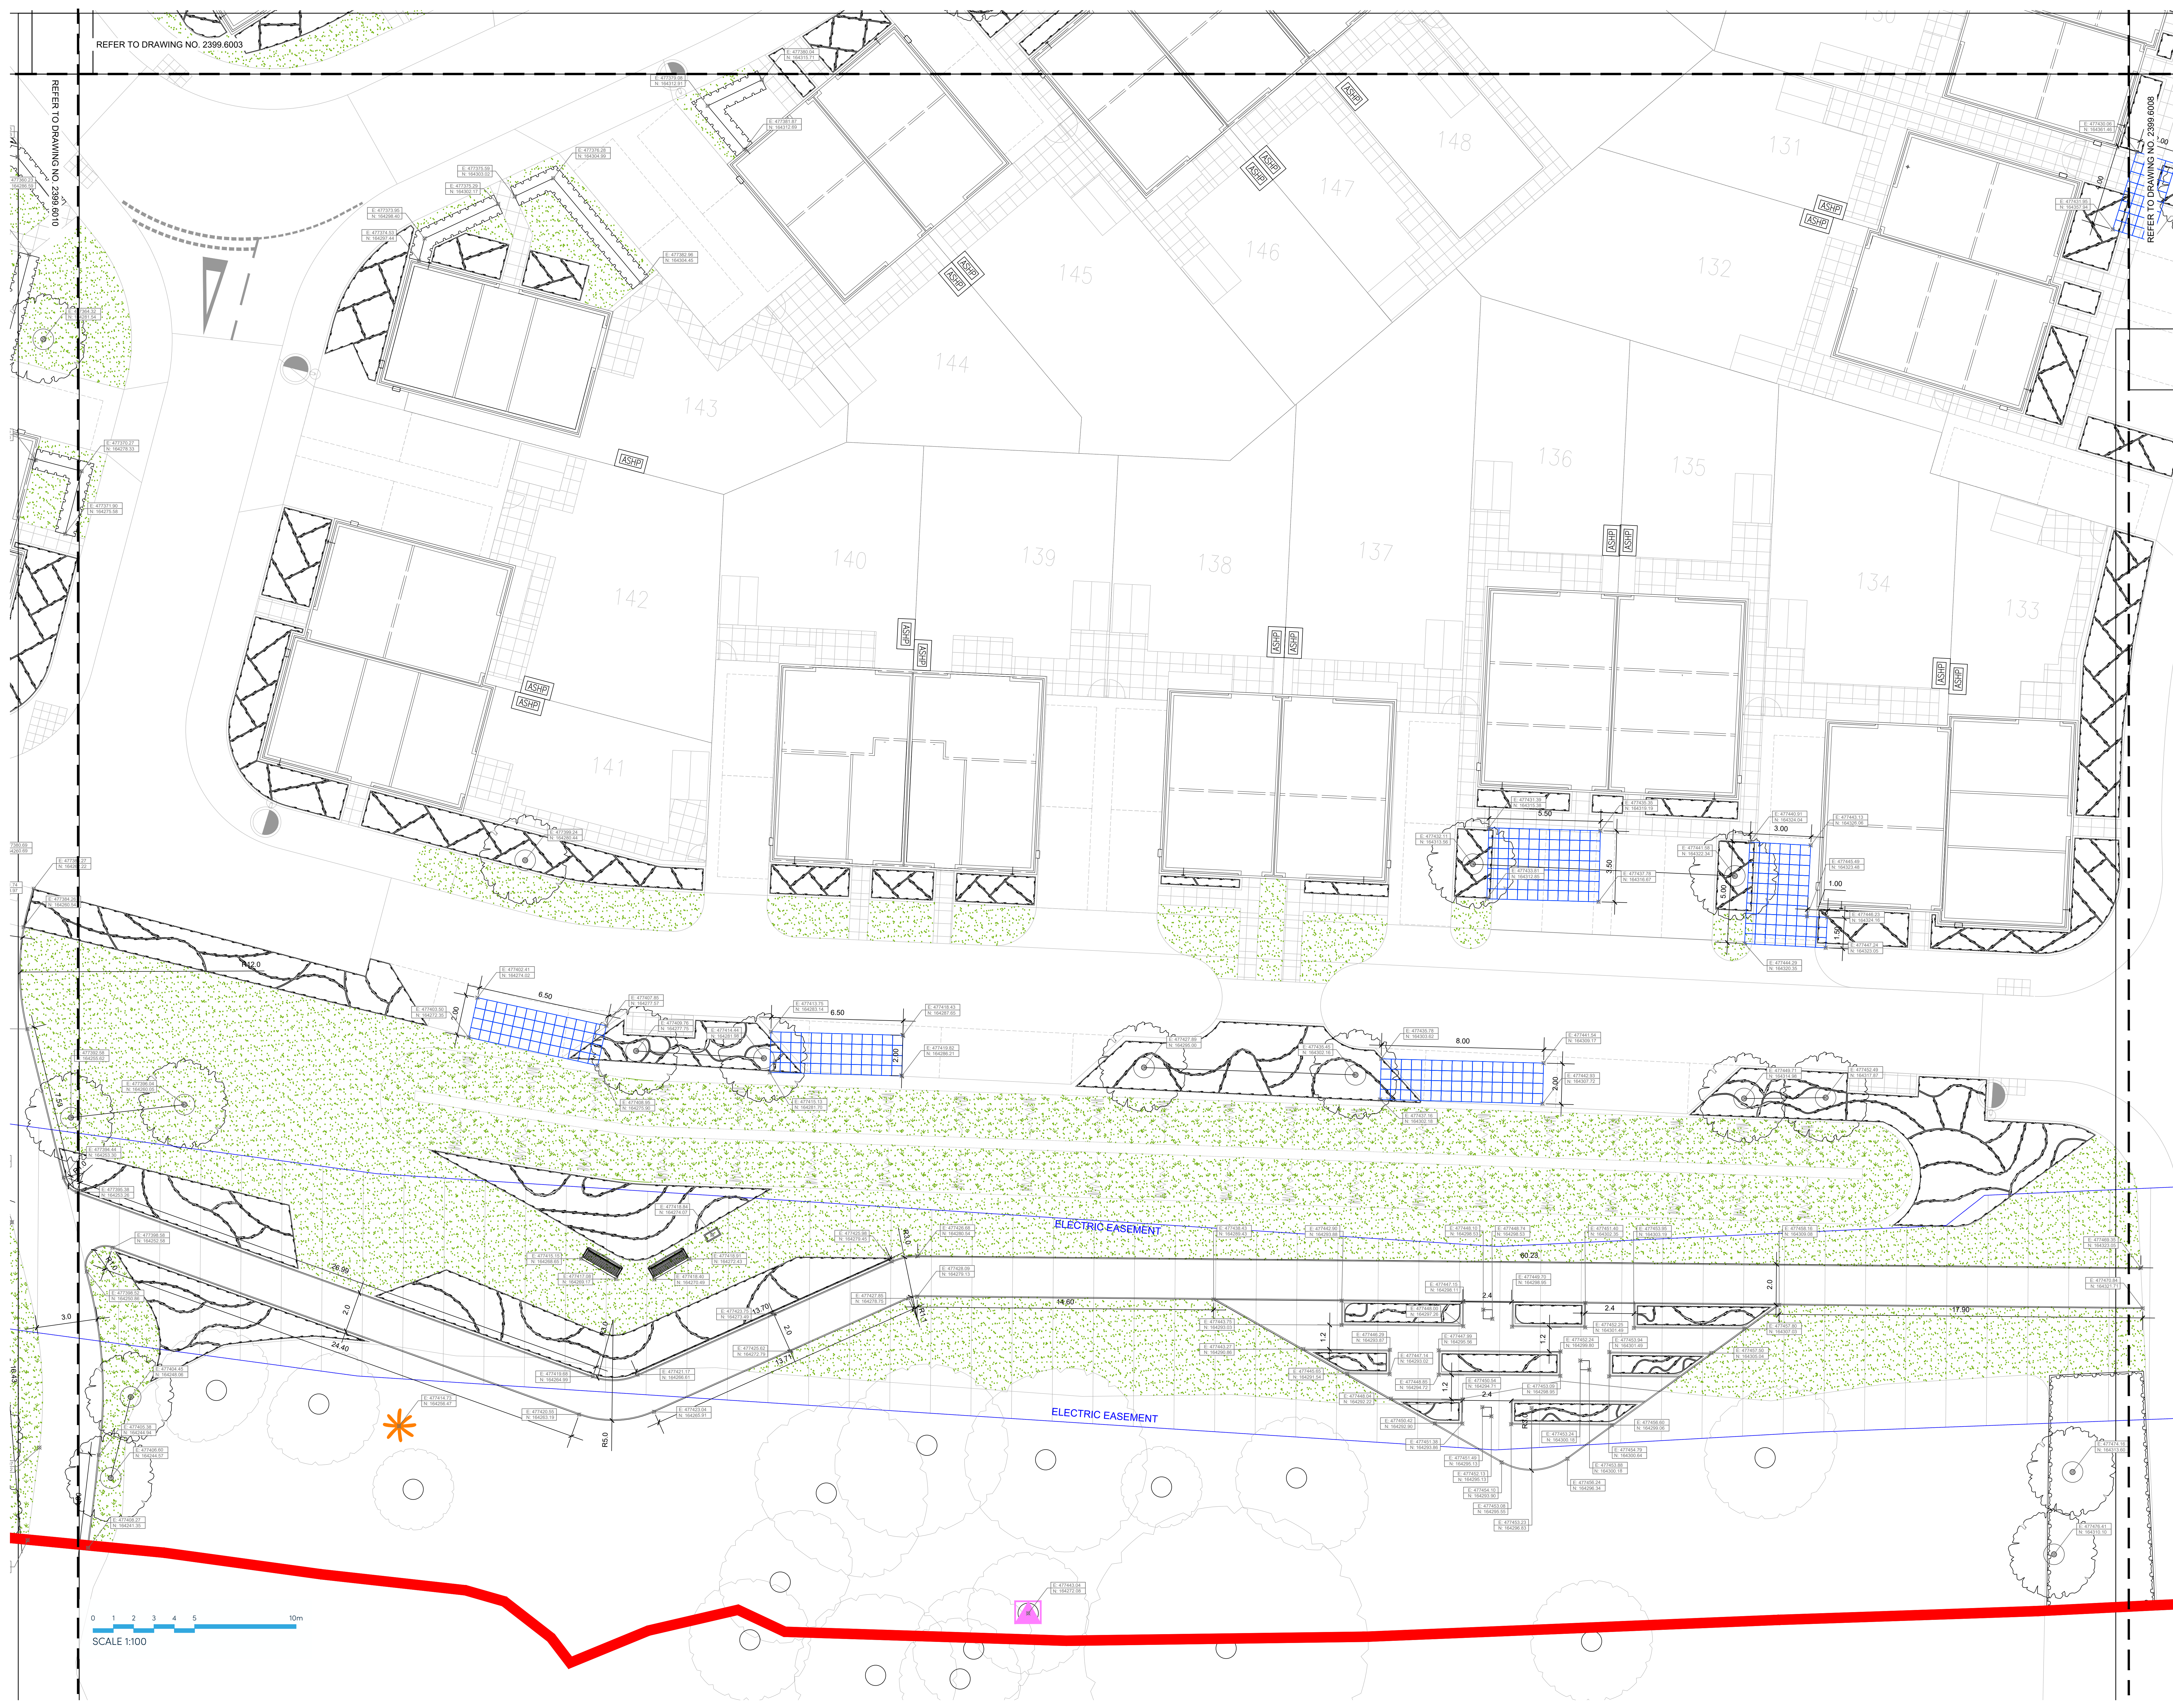

0 1 2 3 4 5 10m
SCALE 1:100