


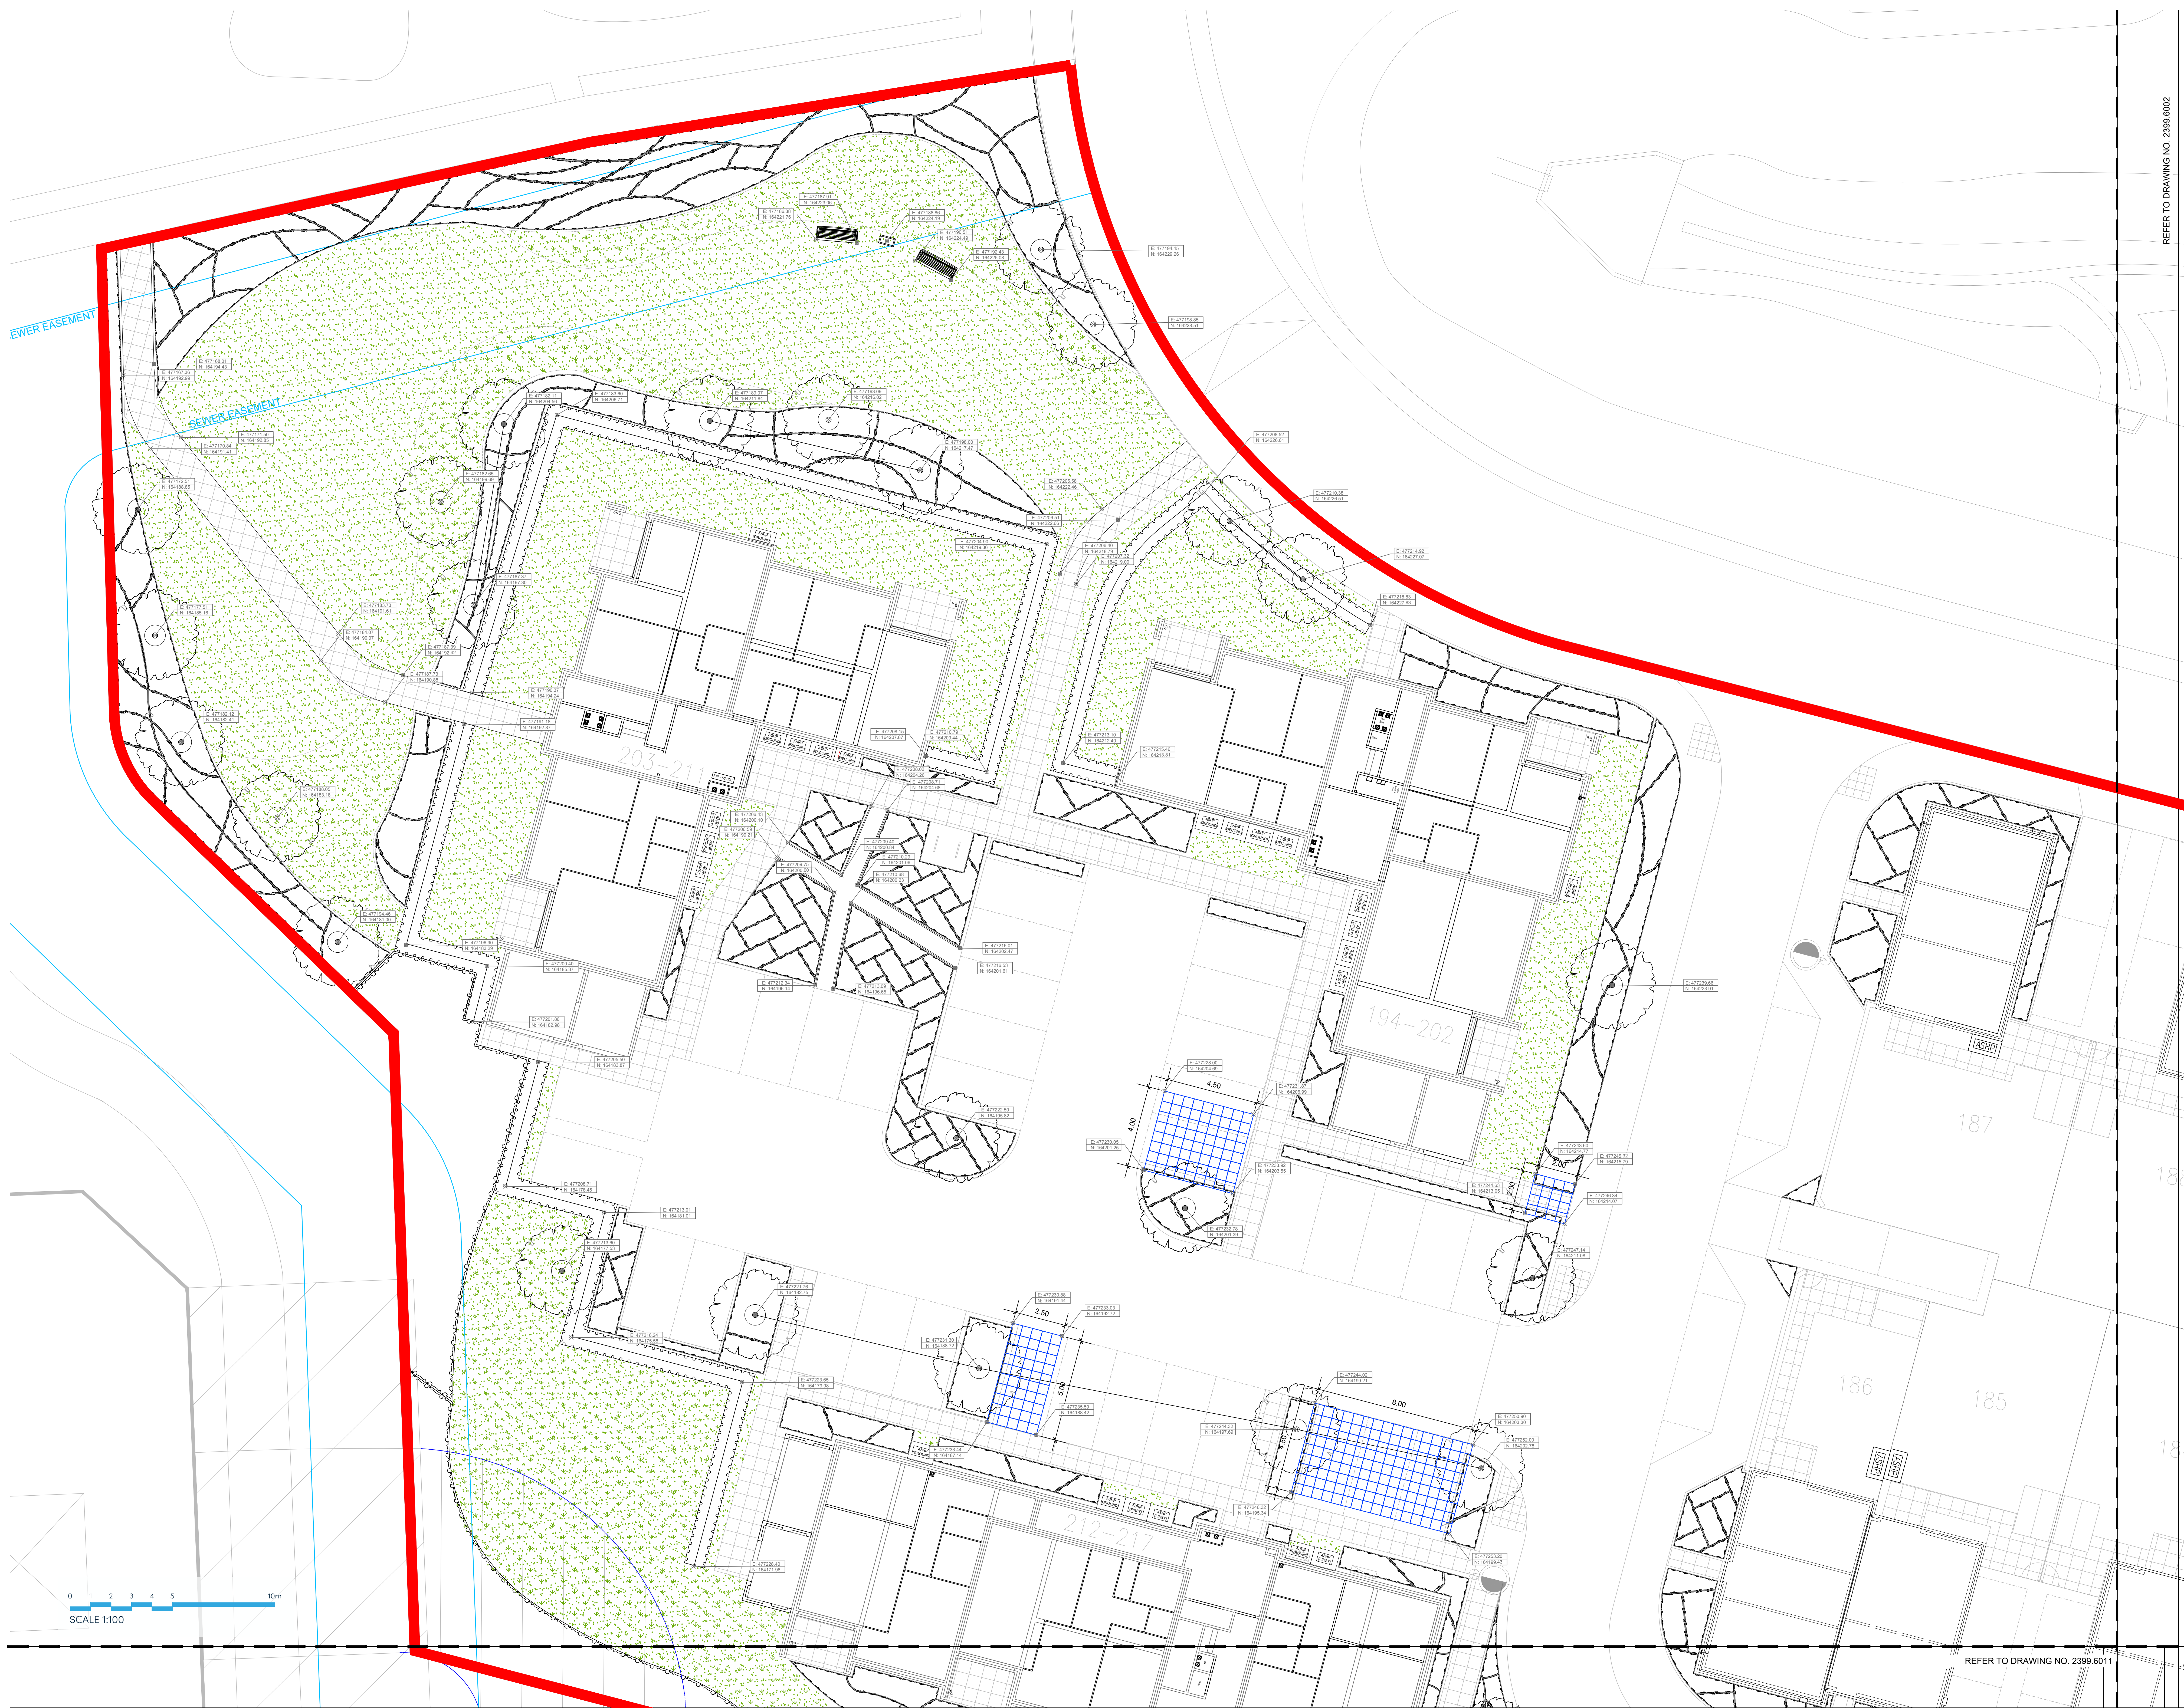

0 1 2 3 4 5 10m
SCALE 1:100

REFER TO DRAWING NO. 2399.6002

REFER TO DRAWING NO. 2399.6011

NOTE: Foundations for furniture and equipment, as shown on this drawing, must be designed and constructed by the appropriate structural engineer or manufacturer. Consult manufacturer with safety and landscaping specifications.

Scale to FINE: 400:1 (ECCS Drawing 2399.6002 series for Detailing Plans)

Refer to SHAW MCHUGH ARCHITECTS DRAWING 2399.6011 series for General Arrangement Plans

Refer to SHAW MCHUGH ARCHITECTS DRAWING 2399.6012 series for Boundary, Sitings and Elevation Plans

Refer to SHAW MCHUGH ARCHITECTS DRAWING 2399.6003 series for Typical Tree and Play Details

KEY PLAN

C	02.09.2025	Issued for planning	RM
B	02.07.2025	Updated to suit revised layout	RM
A	26.03.2025	Issued for construction	RB
Rev	Date	Amendment	Initials

Project:
FINCHWOOD PARCEL 11-12

Client:
VISTRY THAMES VALLEY

Drawing:
SETTING OUT PLAN (SHEET 1 OF 11)

Drawing no:
2399.6001

Rev:
C

Scale@A0: 1:100 Date: JAN '25 Drawn: RB Checked: JM

finch

FINCH ARCHITECTS LTD
61-63 New London Road | Chislehurst | Essex | CM3 9ND
T: +44 (0)2045 833889
W: www.fincharchitects.com
E: enquiry@fincharchitects.com

© FINCH ARCHITECTS LIMITED holds the copyright to all the information contained within this document and the title herein cannot be used without the prior written consent of the company for the purpose it was originally supplied.

All dimensions and measurements to be checked on site.
Do not scale from this drawing. This drawing is to be printed in colour.

CONSTRUCTION