This drawing is copyright and may not be reproduced without the written consent of the Architect.

OPEN DITCH.

GARAGE.

PIPE TO BE REMOVED

PIPED SECTION

CONC SURFACE

DWELLING.

3BED / 2 CARS.

M.H.

OPEN DITCH.

TREE.

T

north

EXISTING

GARAGE.

DWELLING.

5BED / 4 CARS.

M.H.

OPEN DITCH.

TREE.

T

PROPOSED

04 DEC 2000* 0284

APPROVED

W.M. GRAHAM ASSOCIATES
CHARTERED ARCHITECTS

1 Rectory Road,
Wokingham,
Berkshire, RG40 1DJ
Tel: 0118 9770464
Fax: 0118 9770482

Job
KINTALINE
OLD WOKINGHAM ROAD
WOKINGHAM

Title
EXISTING & PROPOSED
SITE LAYOUT

Scale 1-100	Date DEC '99.	Drawn By
Job No. 2271	Drawing No. 03	Revision


19/4/00.

ARTWORKER 93209I/C


This drawing is copyright and may not be reproduced without the written consent of the Architect.




FRONT

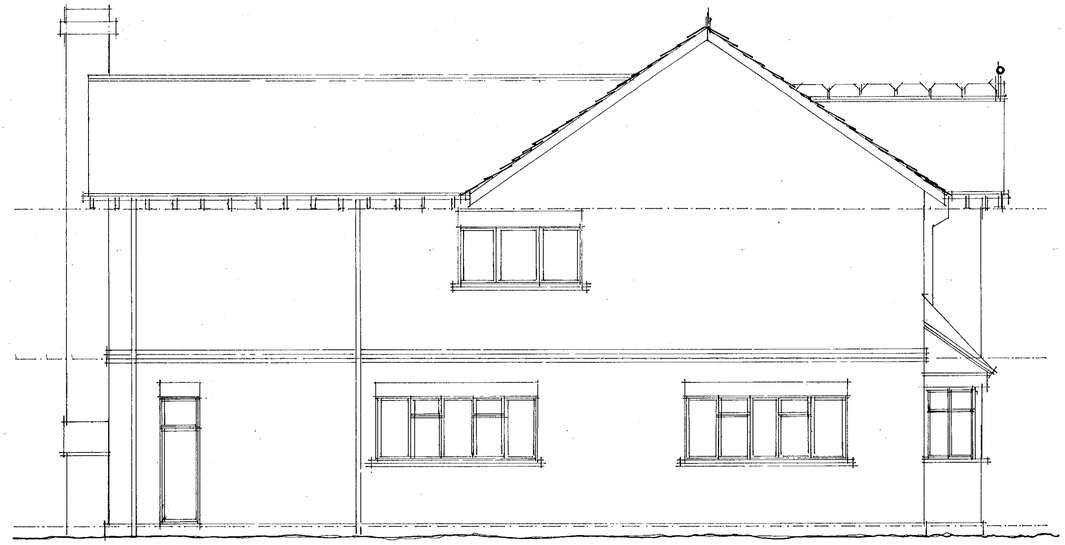

SIDE

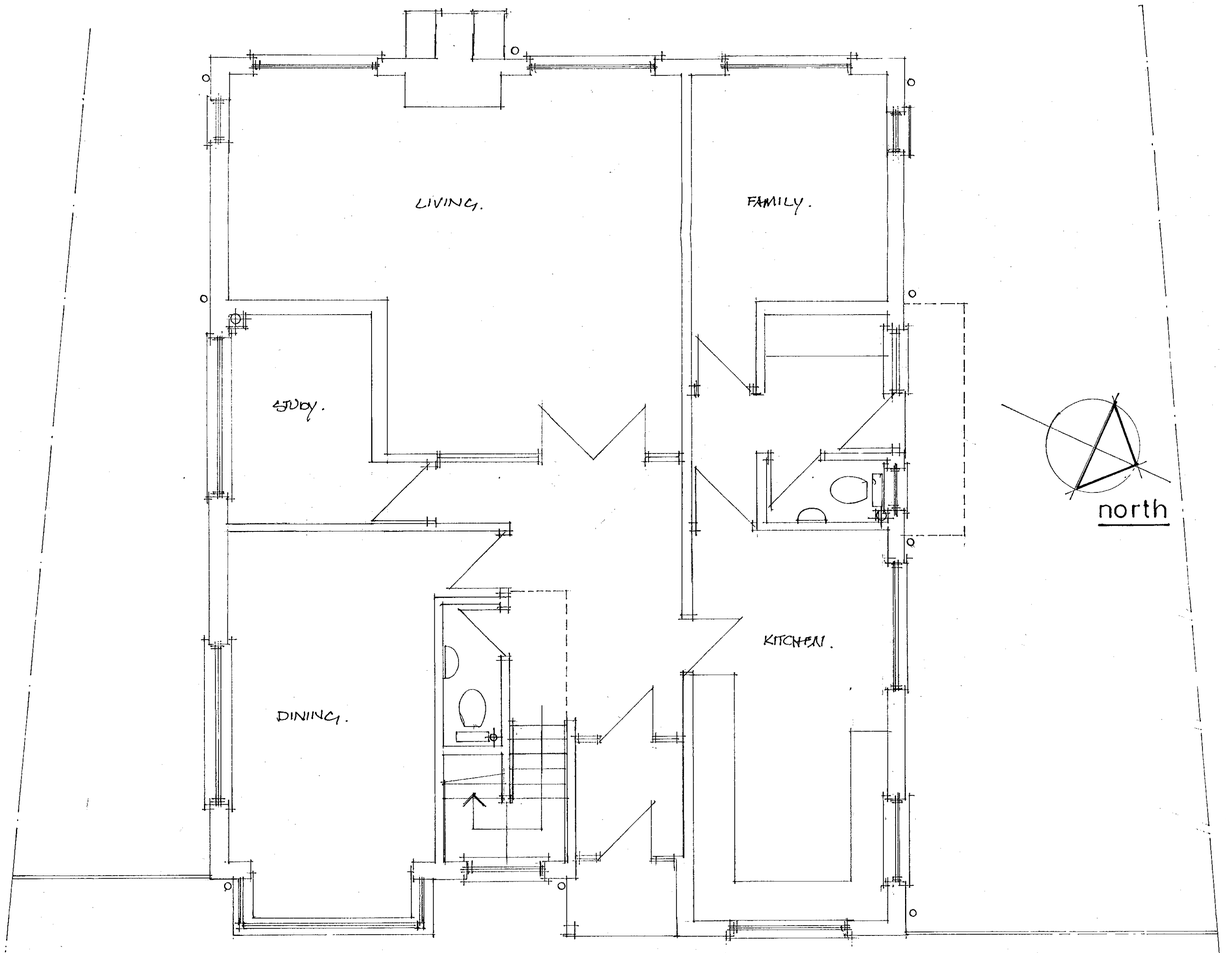

GROUND

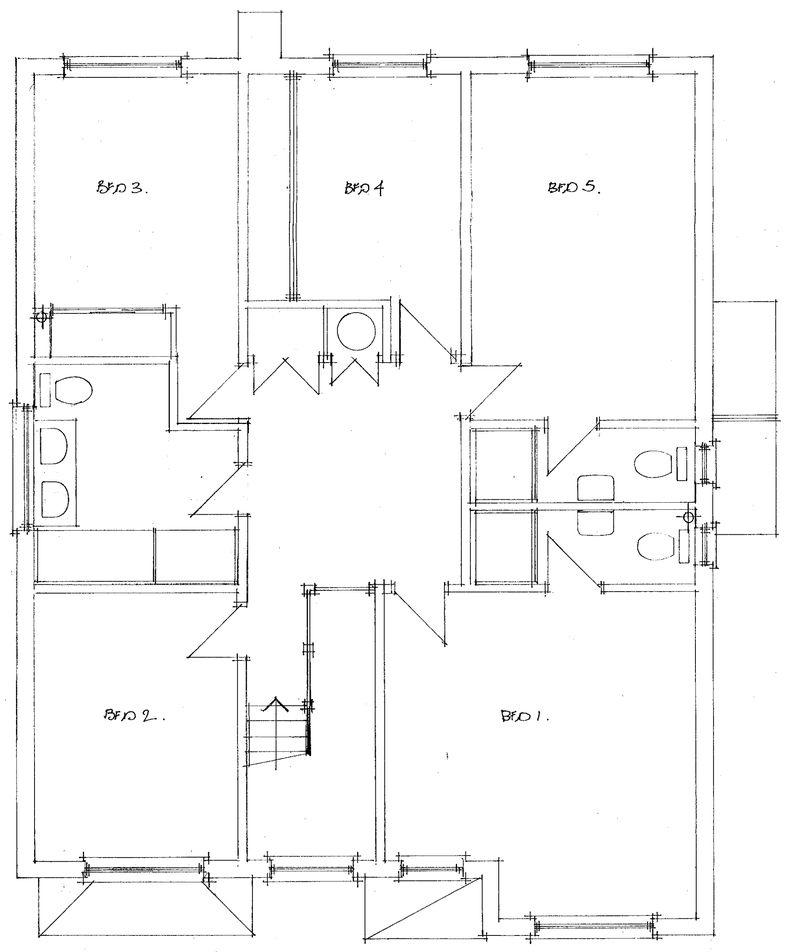

FIRST

04 DEC 2000 0284

APPROVED

W.M. GRAHAM ASSOCIATES
CHARTERED ARCHITECTS
1 Rectory Road,
Wokingham,
Berkshire, RG40 1DJ
Tel: 0118 9770464
Fax: 0118 9770482


Job
KINTALINE
OLD WOKINGHAM ROAD
WOKINGHAM

Title
PROPOSED PLANS & ELEVATIONS


Scale	Date	Drawn By
1:50	DEC'00.	
Job No.	**Drawing No.**	**Revision**
2271	04	

ARTWORKER 932091/C


This drawing is copyright and may not be reproduced without the written consent of the Architect.

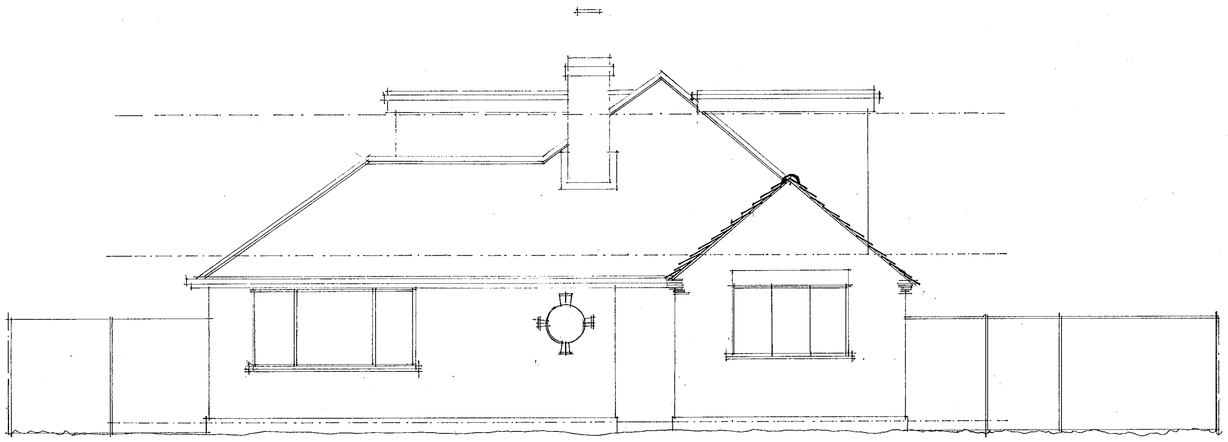


FRONT

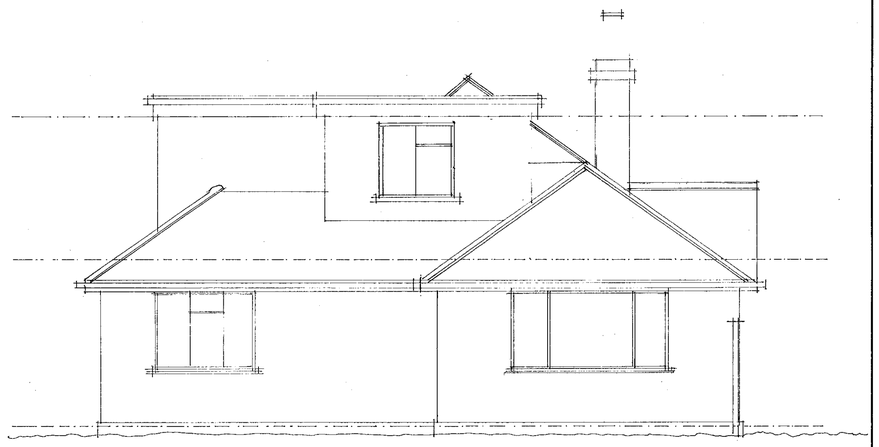

SIDE

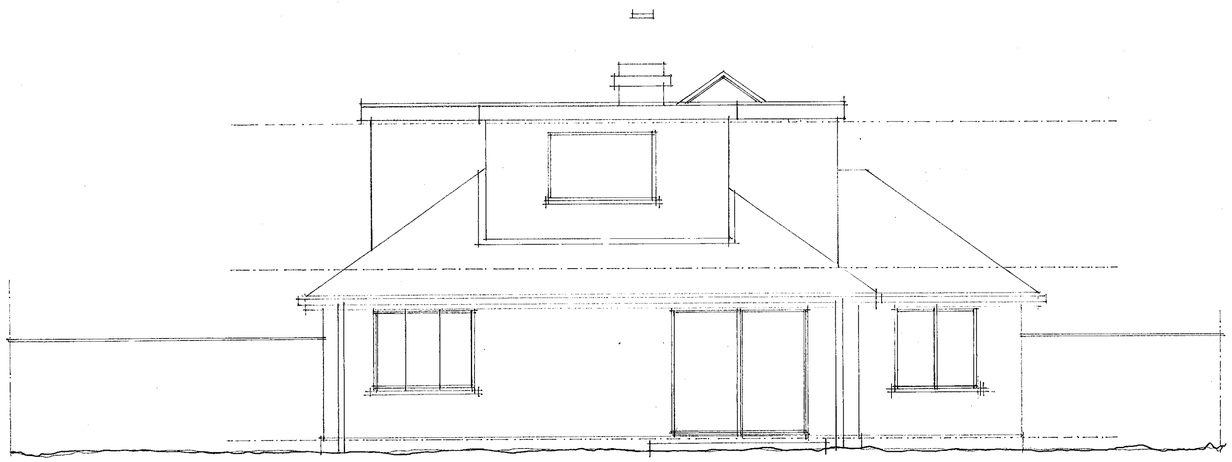

REAR

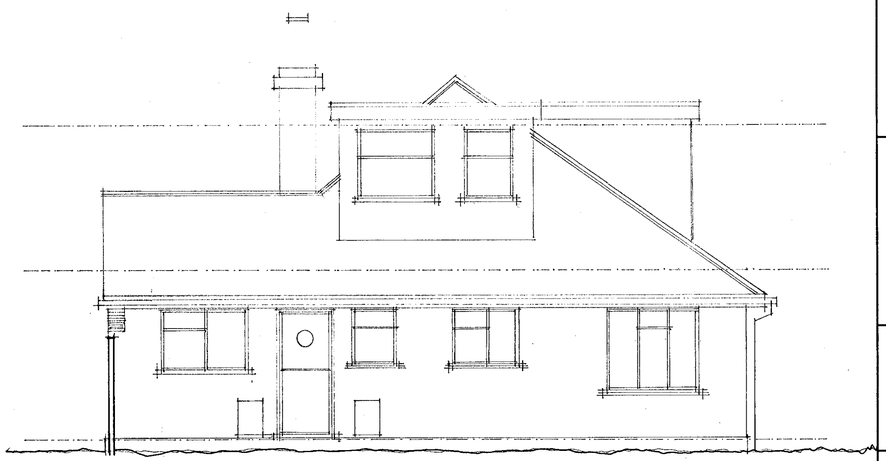

SIDE

04. DEC. 2000* 0284

W.M. GRAHAM ASSOCIATES
CHARTERED ARCHITECTS
1 Rectory Road,
Wokingham,
Berkshire, RG40 1DJ
Tel: 0118 9770464
Fax: 0118 9770482


Job
KINTALINE
OLD WOKINGHAM ROAD
WOKINGHAM

Title
EXISTING ELEVATIONS


Scale 1:50	Date DEC '99.	Drawn By
Job No. 2271	Drawing No. 02	Revision

ARTWORKER 932091/C


This drawing is copyright and may not be reproduced without the written consent of the Architect.

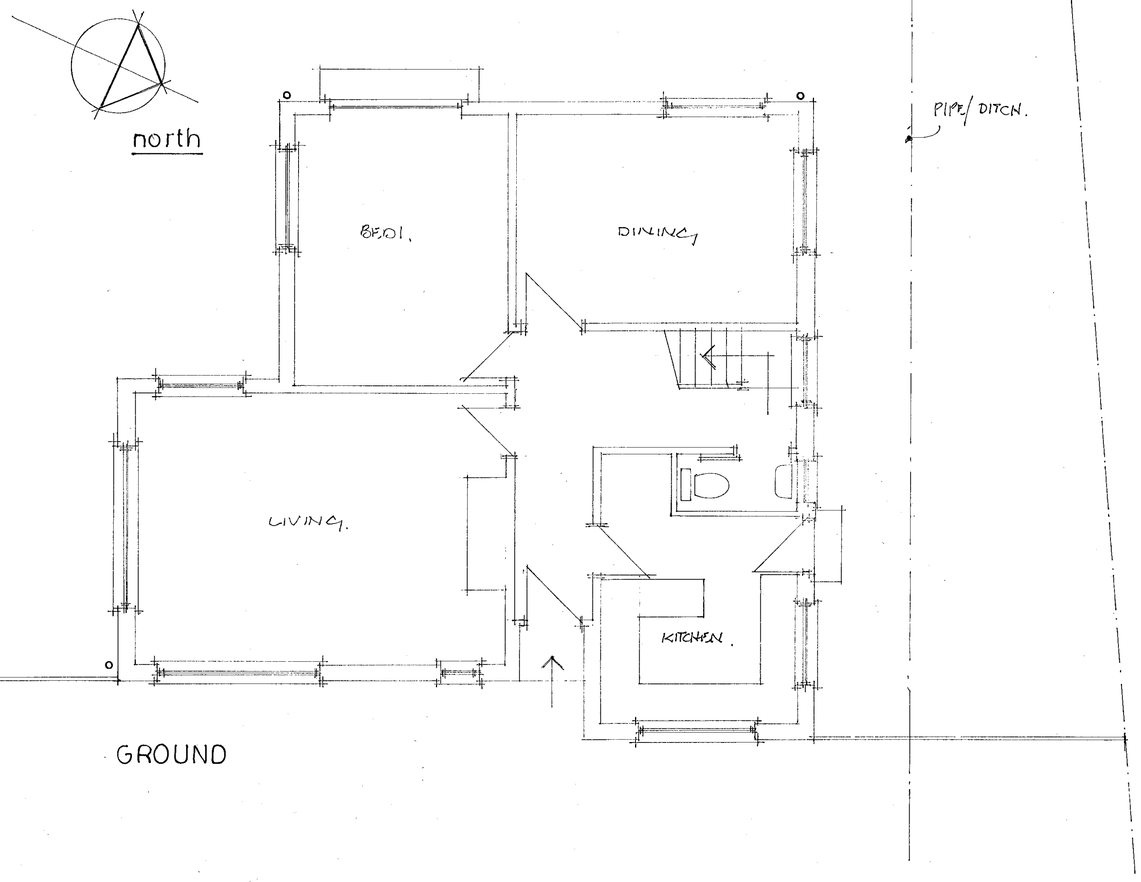

GROUND

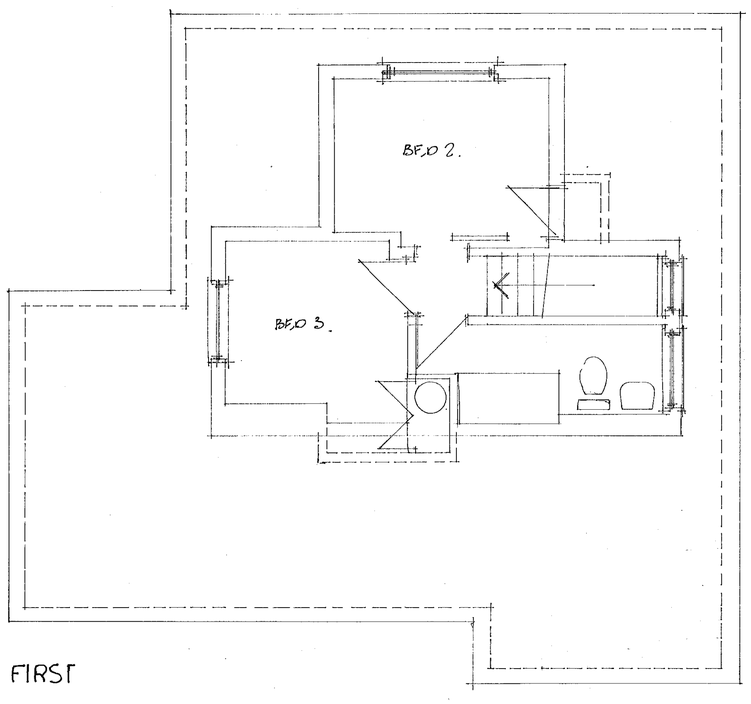

FIRST

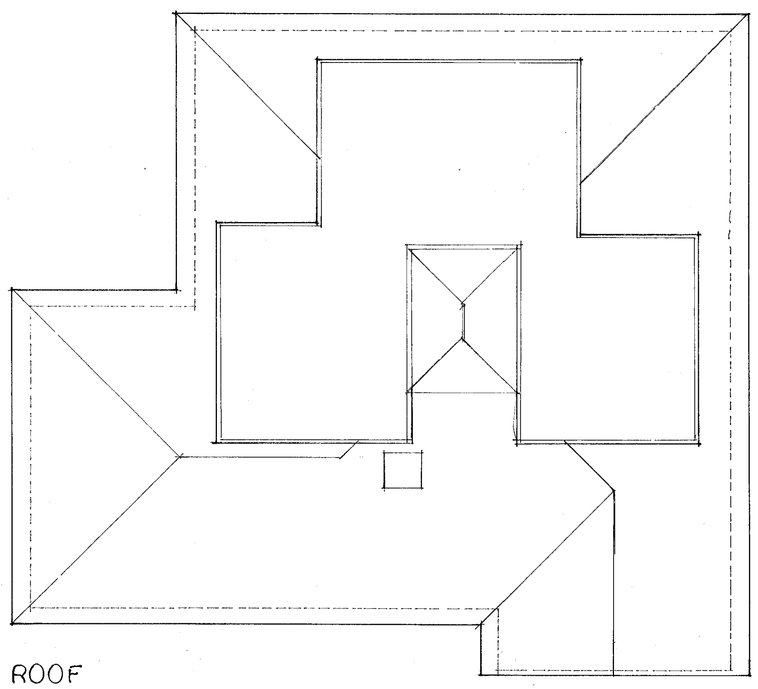

ROOF

04.DEC.2000 0284

W.M. GRAHAM ASSOCIATES
CHARTERED ARCHITECTS

1 Rectory Road,
Wokingham,
Berkshire, RG40 1DJ
Tel: 0118 9770464
Fax: 0118 9770482

Job
KINTALINE
OLD WOKINGHAM ROAD
WOKINGHAM

Title
EXISTING PLANS & ROOF

Scale	Date	Drawn By
1:50	DEC.'00.	
Job No.	**Drawing No.**	**Revision**
2271	01	

ARTWORKER 932091/C


This drawing is copyright and may not be reproduced without the written consent of the Architect.



REAR




SIDE

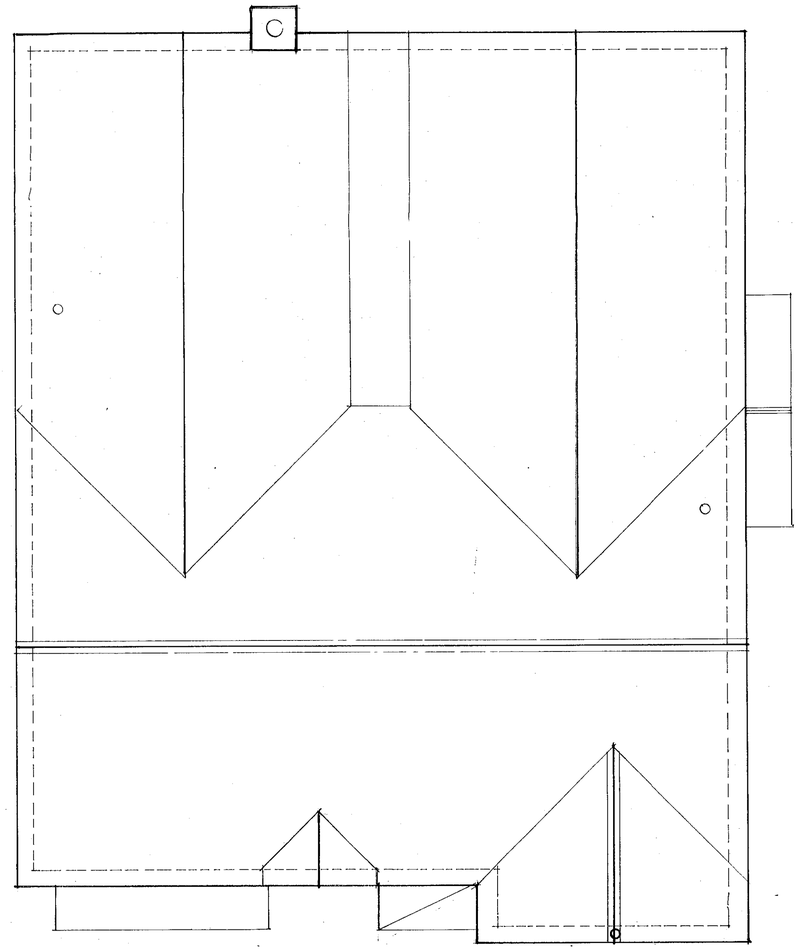

ROOF

04 DEC 2000 0264

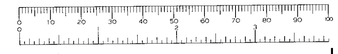

W.M. GRAHAM ASSOCIATES
CHARTERED ARCHITECTS
7 Rectory Road,
Wokingham,
Berkshire, RG40 1DJ
Tel: 0118 9770464
Fax: 0118 9770482

APPROVED

Job
KINTALINE
OLD WOKINGHAM ROAD
WOKINGHAM

Title
PROPOSED ELEVATIONS & ROOF

Scale 1:50	Date DEC '99.	Drawn By
Job No. 2271	Drawing No. 05	Revision

ARTWORKER 992091/C