~~DO NOT SCALE FROM THIS DRAWING~~. VERIFY ALL DIMENSIONS BEFORE SETTING OUT. COMMENCING WORK OR MAKING ANY SHOP DRAWINGS. REPORT ANY DISCREPANCIES TO SUPERVISING OFFICER IMMEDIATELY.

© COPYRIGHT




FRONT ELEVATION




SIDE




REAR

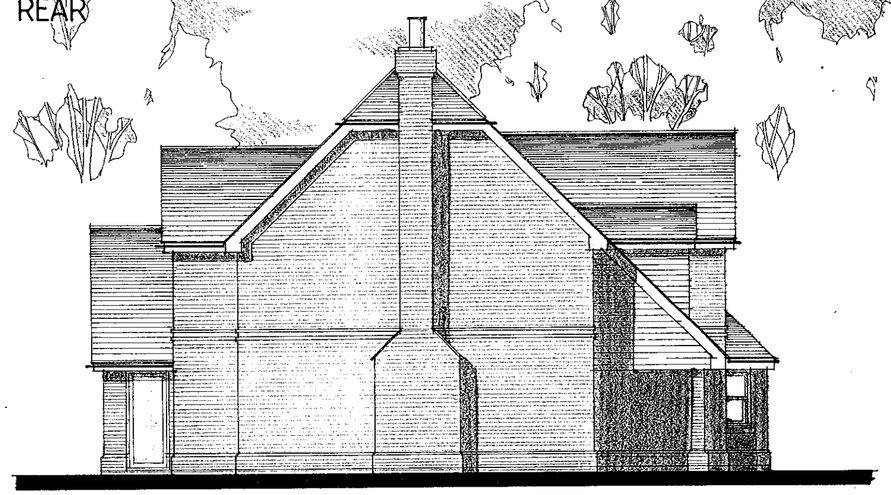

SIDE

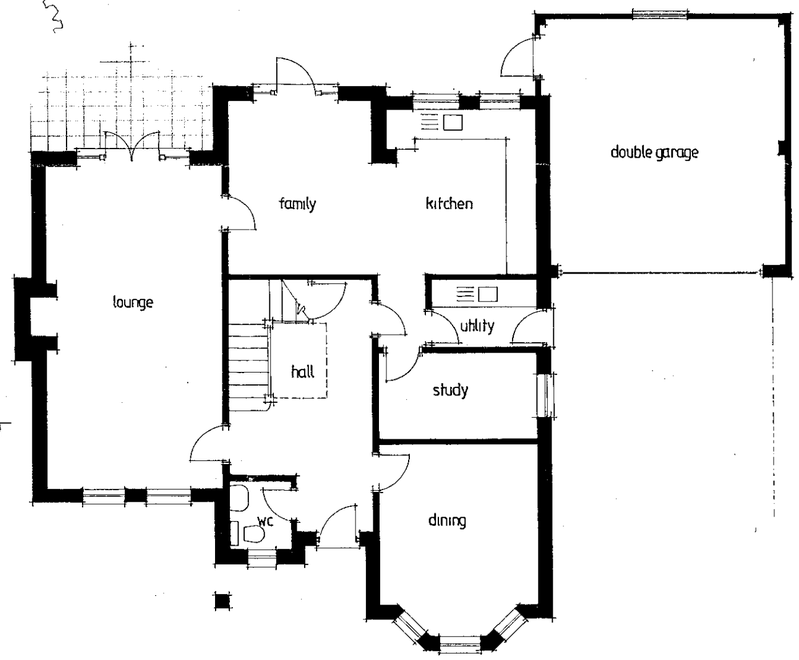

GROUND FLOOR PLAN

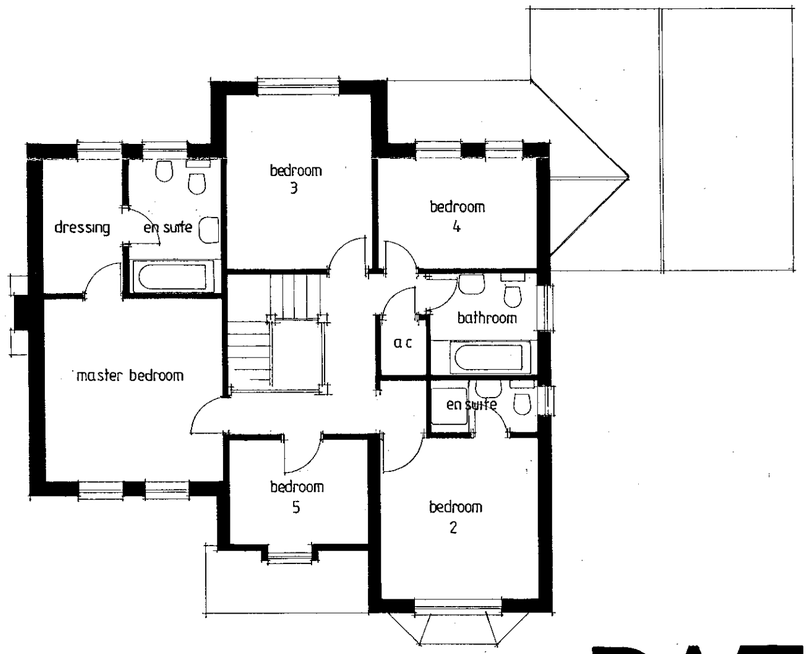

FIRST FLOOR

06.JAN.2000* 0510

THE • DAY • TANNER

ARCHITECTURE & PLANNING PARTNERSHIP

CLIENT N Clark

JOB Replacement Dwelling at Wayside, Tintagel Drive, Wokingham

DRG PROPOSED DWELLING

11-13 DUKES RIDE, CROWTHORNE, BERKSHIRE, RG11 6LZ, 01344 · 777143
5a PROSPECT ST, CAVERSHAM, READING, RG4 8JA, 0118 · 946 1242

1495 / 01

SCALE 1:100 DRAWN NPA DATE JAN. '00


TPR 151

~~DO NOT SCALE FROM THIS DRAWING~~, VERIFY ALL DIMENSIONS BEFORE SETTING OUT, COMMENCING WORK OR MAKING ANY SHOP DRAWINGS. REPORT ANY DISCREPANCIES TO SUPERVISING OFFICER IMMEDIATELY.

© COPYRIGHT




FRONT ELEVATION

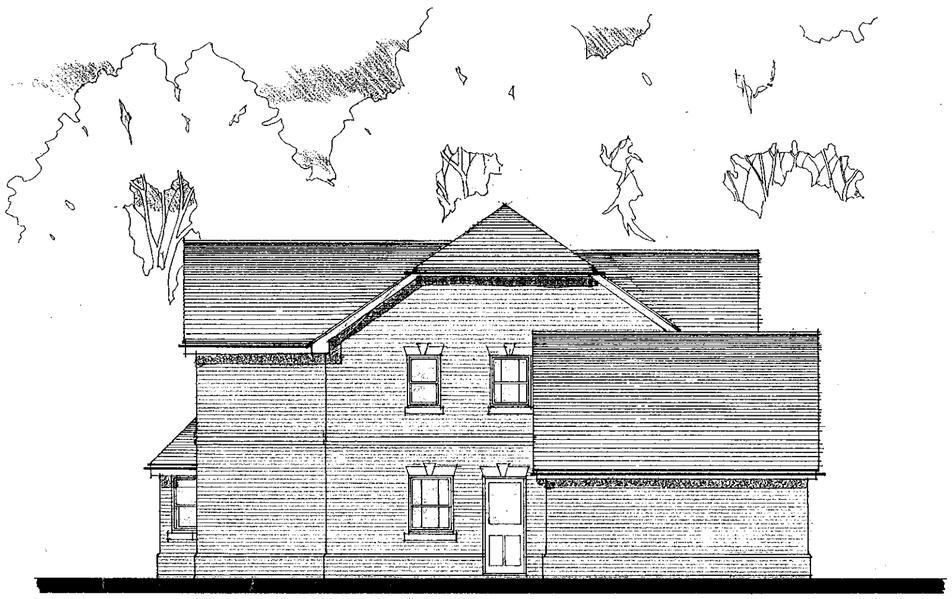


SIDE




REAR

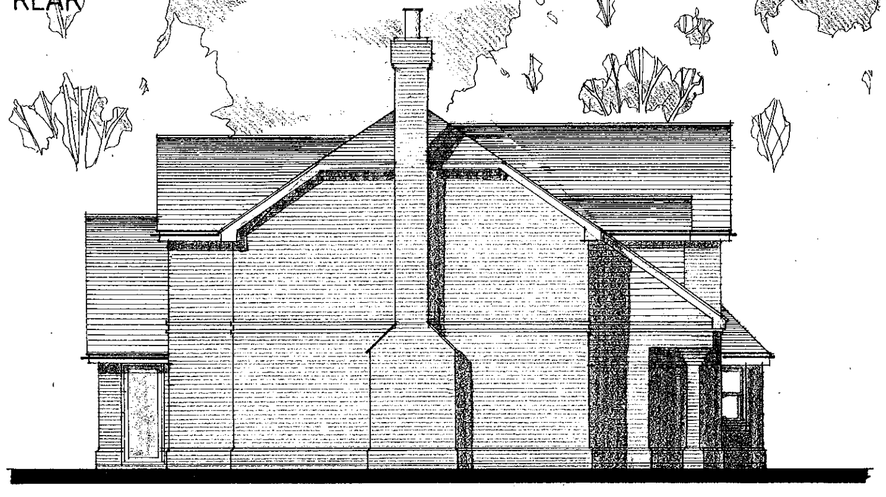

SIDE

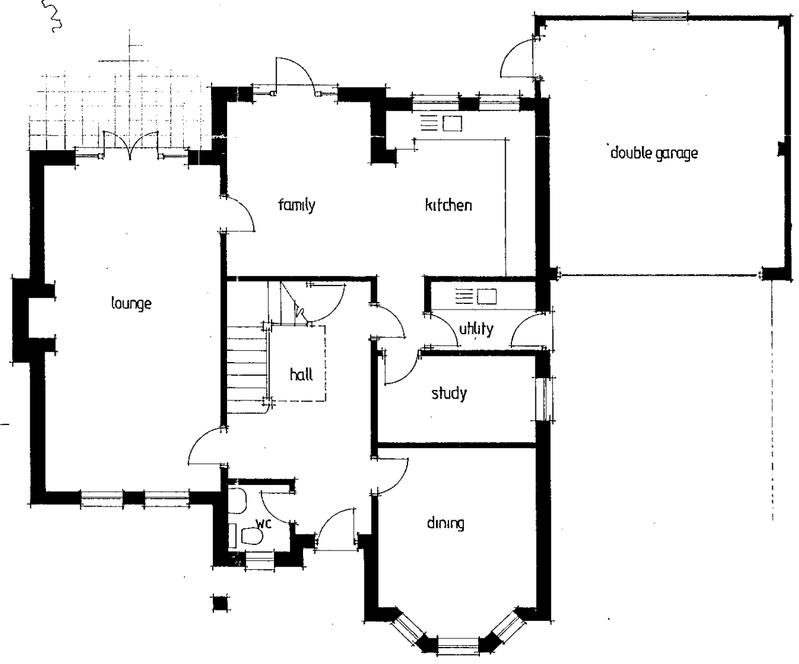

GROUND FLOOR PLAN

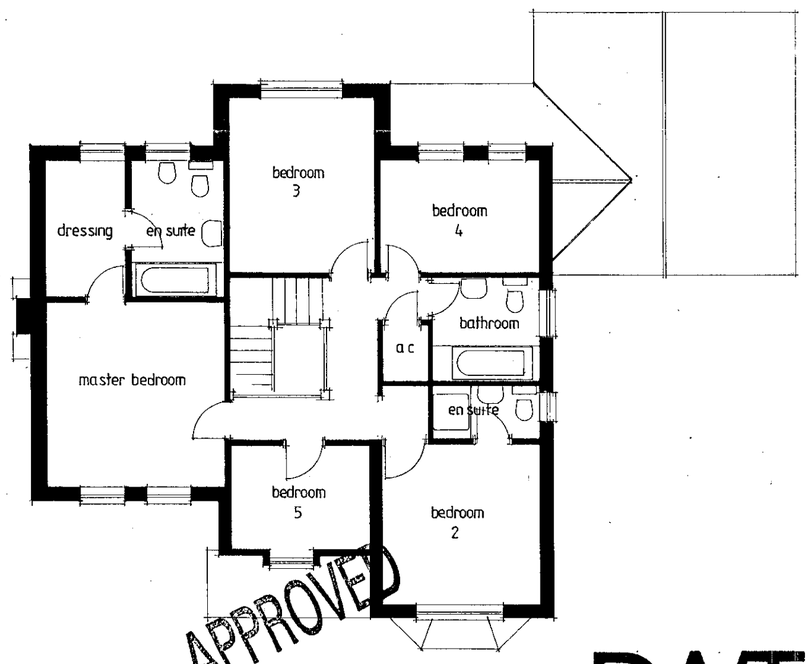

FIRST FLOOR

APPROVED

0310

REVISED PLAN

A · FEB '00 - RIDGE & PITCH REDUCED

DMT
THE • DAY • TANNER

ARCHITECTURE & PLANNING PARTNERSHIP

11-13 DUKES RIDE, CROWTHORNE, BERKSHIRE, RG11 6LZ, 01344 · 777143
5a PROSPECT ST, CAVERSHAM, READING, RG4 8JA, 0118 · 946 1242

CLIENT N Clark

JOB Replacement Dwelling at Wayside, Tintagel Drive, Wokingham

DRG PROPOSED DWELLING

SCALE 1:100 DRAWN NPA DATE JAN. '00

1495 / 01 A

TPR 151

TINTAGEL ROAD

N

HEATHERSIDE

NEW 900 HIGH PICKET FENCING
NEW BOX HEDGING

EXISTING BOX HEDGING

LAWN

EXISTING DWELLING (REMOVED)

PEA-GRAVEL DRIVEWAY & TURNING AREA

EXISTING BOUNDARY

EXISTING FRUIT TREES (REMOVED)

GARAGE

PATIO

NEW DWELLING & GARAGE.

EXISTING FRUIT TREE (REMOVED)

garden Shed.

LAWN

EXISTING BOUNDARY

EXISTING BOUNDARY

APPROVED

0 10 20 30 40 50 60 70 80 90 100
0 2 3

06 JAN 2000 *

05 10

DMT
THE • DAY • TANNER

ARCHITECTURE & PLANNING PARTNERSHIP

11-13 DUKES RIDE, CROWTHORNE, BERKSHIRE RG11 6LZ, 0344 · 777143
54 PROSPECT ST, CAVERSHAM, READING RG4 8JA, 0734 · 461242

CLIENT N CLARK

JOB REPLACEMENT DWELLING AT WAYSIDE, TINTAGEL RD, WOKINGHAM

DRG SITE PLAN

1495/02

SCALE 1:200 DRAWN DATE JAN.'00

TPR 151