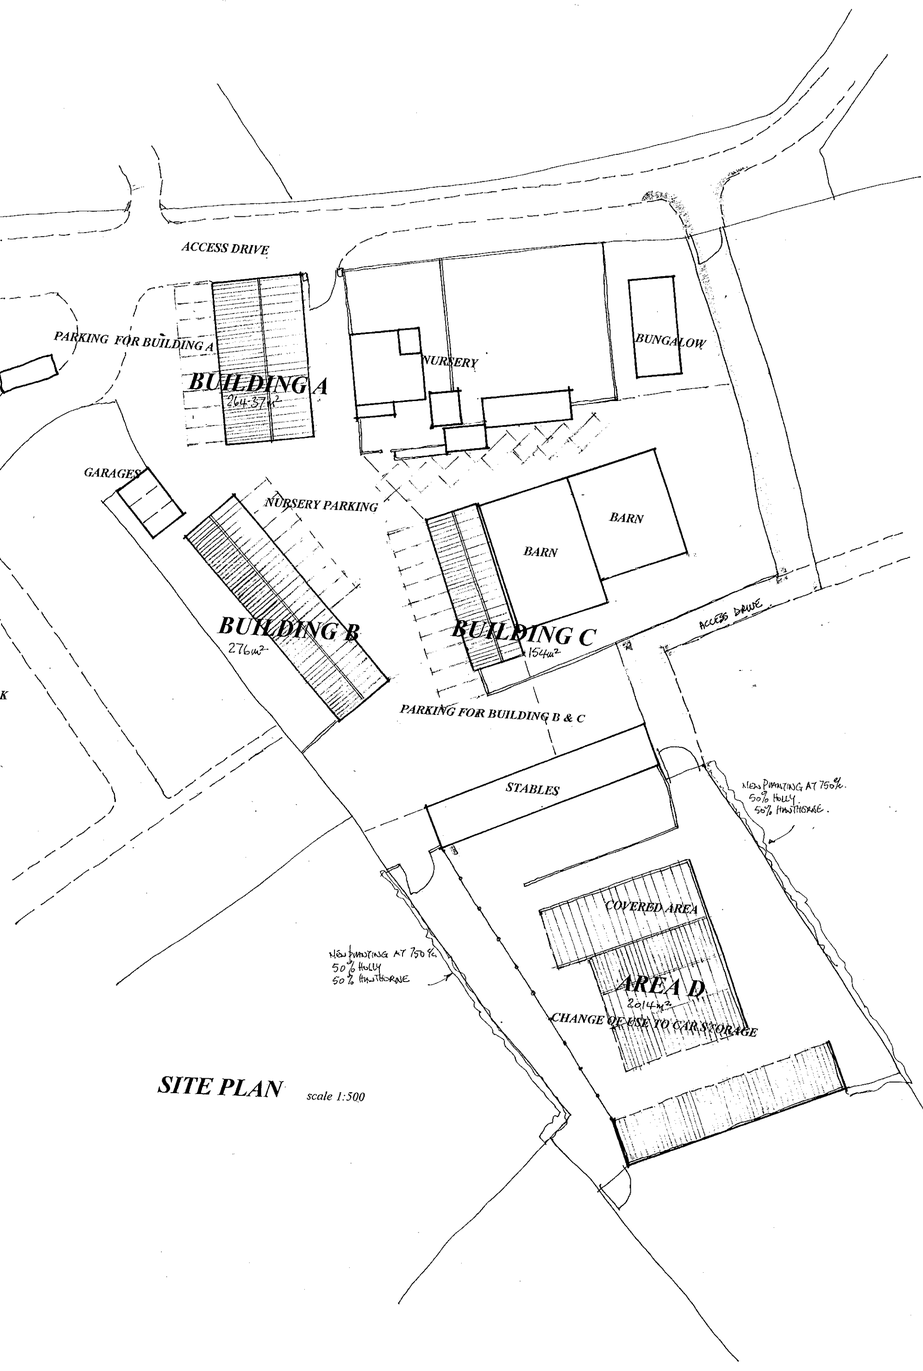

SITE PLAN scale 1:500

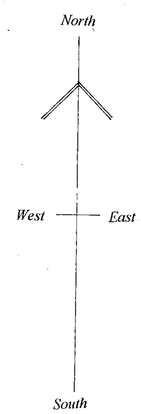

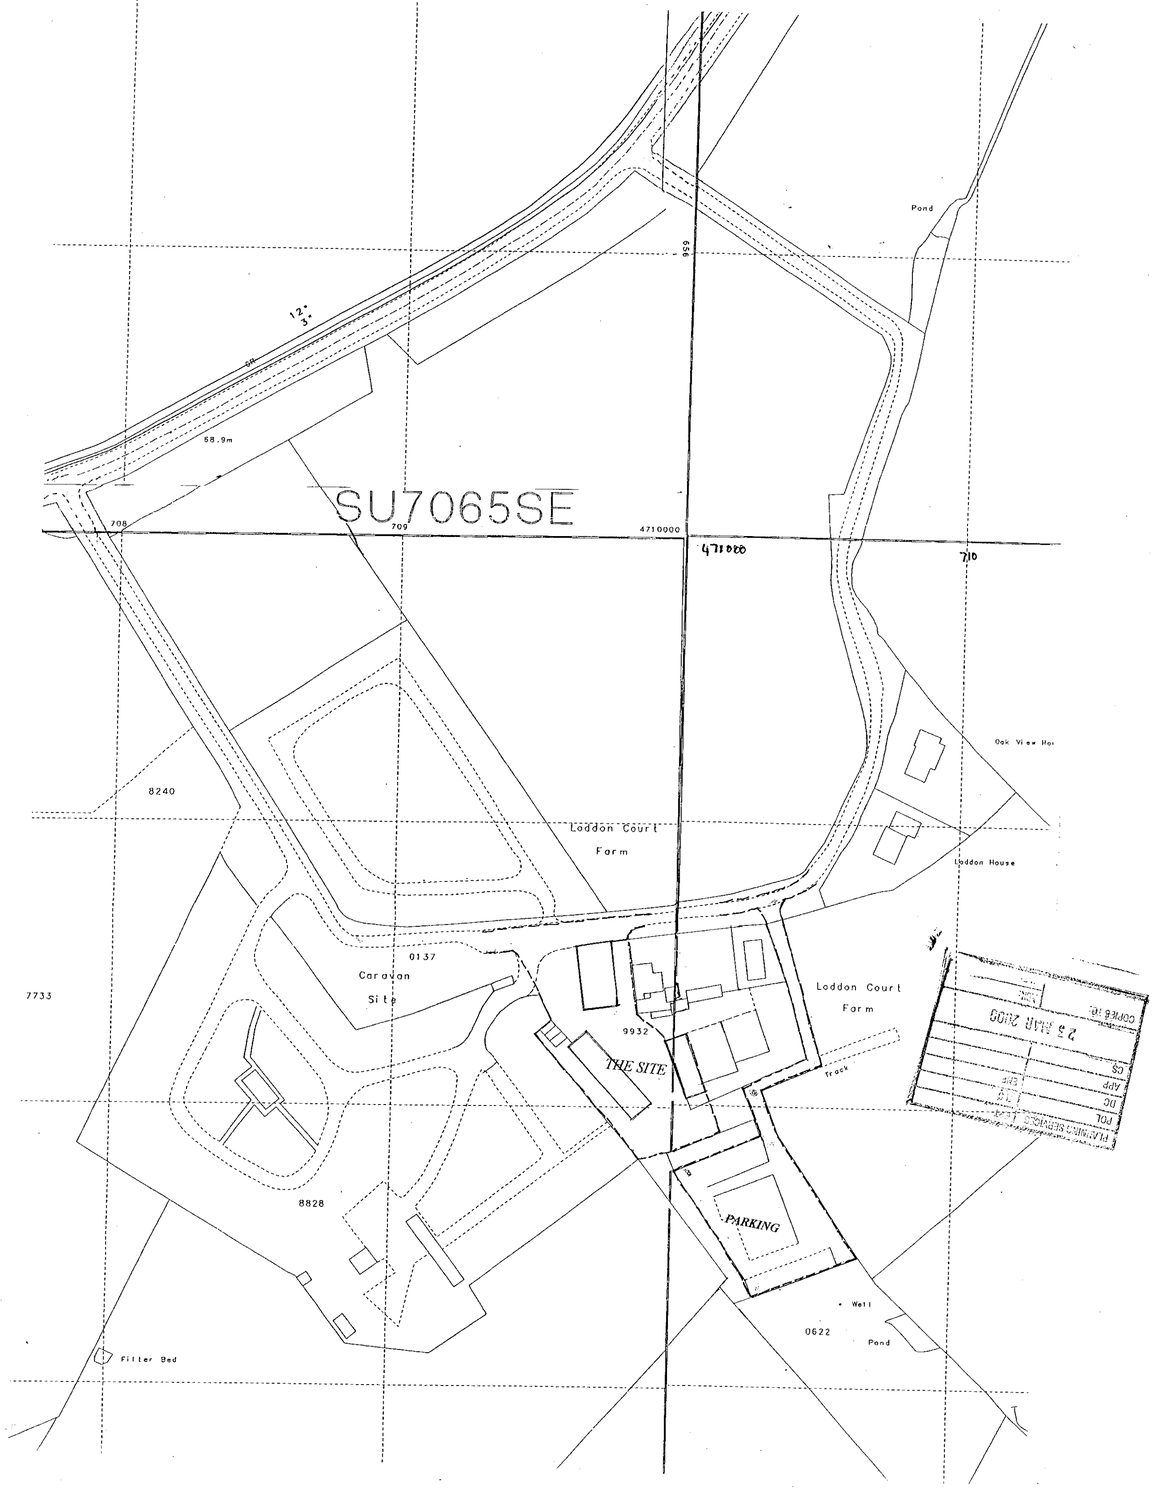

LOCATION PLAN scale 1:1250

0597
0599

ADDITIONAL PLA

Proposal
CHANGE OF USE.

Drawing
SITE & LOCATION PLANS

Site
LODDON COURT FARM. SPENCERS WOOD .

Date February 00 Scale 1:1250 & 1:500 Drawing No D 510-01 A

COLIN DAWSON & ASSOCIATES
Architectural Design & Building Surveying.
MALVERN HOUSE
1 MALVERN WAY
TWYFORD
READING BERKSHIRE RG10 9PY.
Tel: (0118) 9343322 Fax: (0118) 9343322

0 10 20 30 40 50 60 70 80 90 100
1 2 3

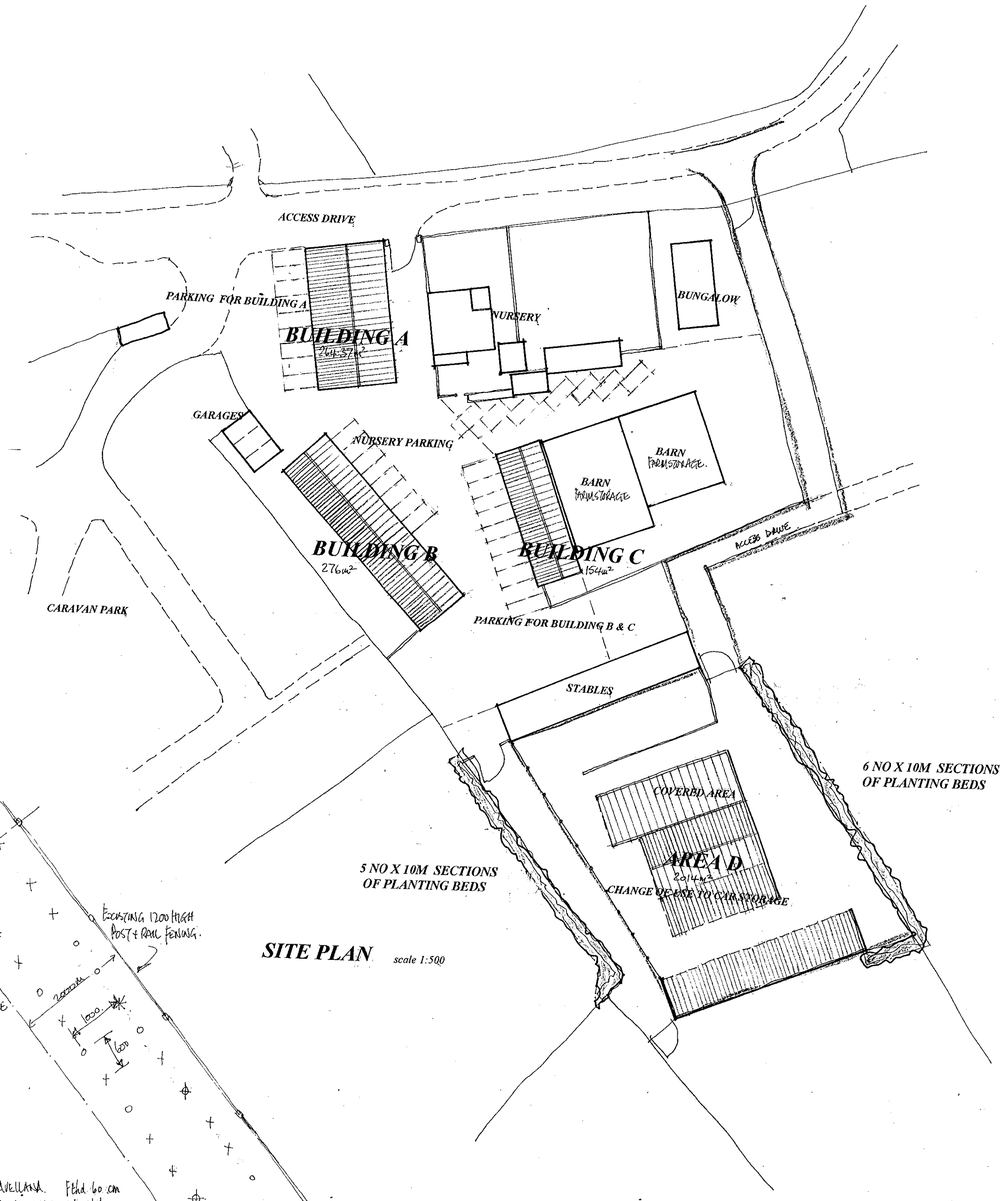

SITE PLAN scale 1:500

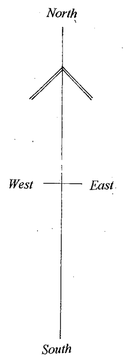

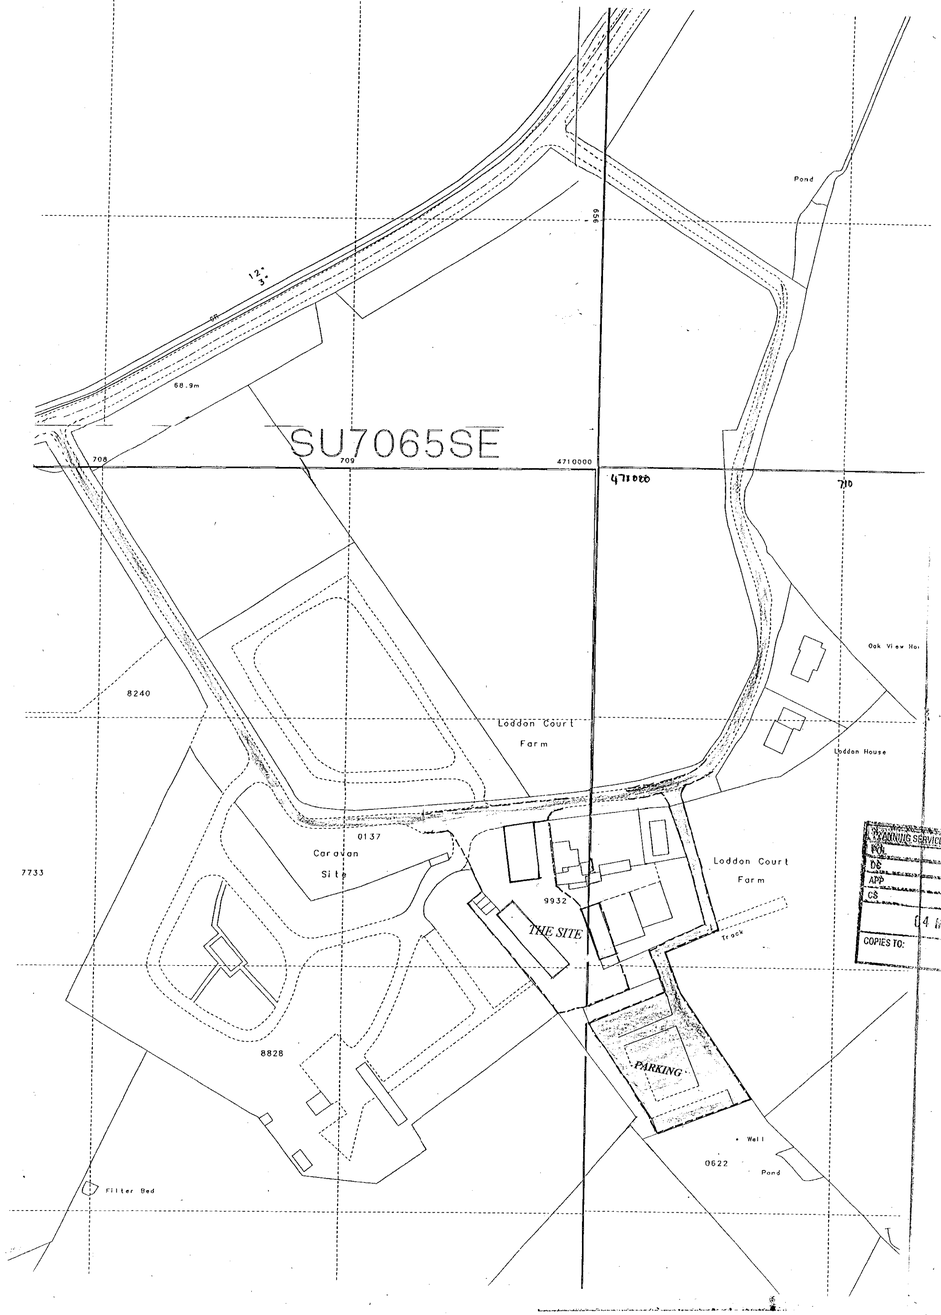

LOCATION PLAN scale 1:1250

STOCK PROOF FENCING 1.8m HIGH.
100 ø POSTS AT 2000m CTS. WITH
4 STRANDS x 2 STRAND TENSILE BARBED WIRE
150 HALF ROUND RAIL AT MID POINT.
800 HIGH WOVEN FIELD FENCING Nº 8/80/15B
HEAVY GAUGE.
WDC PLANNING GUIDELINES E9 PAGE 2

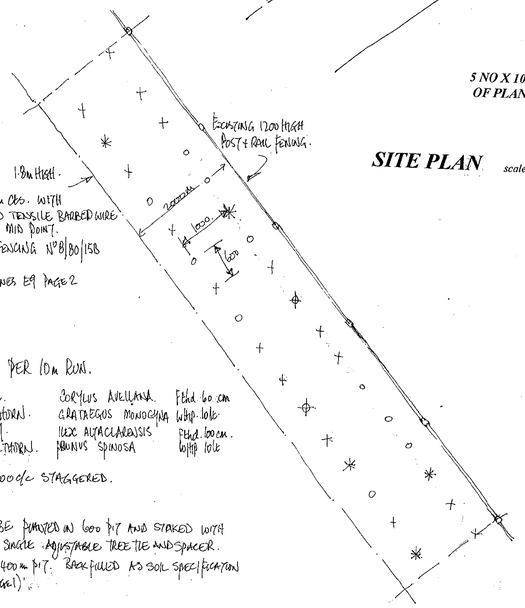

PLANTING SCHEDULE PER 10m RUN.

*	5.	HAZEL.	CORYLUS AVELLANA.	F Hd. 60 cm
o	10	HAWTHORN.	CRATAEGUS MONOGYNA	WHP. 10 lt
⊕	2.	HOLLY.	ILEX ALTACLARENSIS	F Hd. 60 cm.
+	15.	BLACKTHORN.	PRUNUS SPINOSA	WHP 10 lt

PLATING AT 600 x 1000 c/c STAGGERED.

FEATHERED PLANTS TO BE PLANTED IN 600 PIT AND STAKED WITH 1500 x 50 ø STAKE WITH SINGLE ADJUSTABLE TREE TIE AND SPACER.
PIT PLANT WHIPS IN 400m PIT. BACKFILLED AS SOIL SPECIFICATION IN 150 LAYERS. (E9 PAGE 1).

SOIL SPECIFICATION

EXISTING SOIL TO BE TURNED OVER TO A DEPTH OF 450m WITH SLOW RELEASE FERTILISER APPLIED TO MANUFACTURERS RECOMMENDATION. 50mm GRADE CORSEBARK MULCHED TO 75mm DEPTH AFTER PLANTING AND BROADLEAF P4 GRANULES INCORPORATED IN PLATING PITS TO MANUFACTURERS RECOMMENDATIONS.
MAINTENANCE OF PLANTING BEDS TO W.D.C. GUIDELINES E11 PAGE 1.

TYPICAL 10m SECTION OF PLANTING BEDS

PLANNING SERVICES
HPT
POL
DS
APP
CS
04 MAY 2000
COPIES TO:

ADDITIONAL PLAN

0597
0599

Proposal
CHANGE OF USE.

Drawing
SITE & LOCATION PLANS

Site
LODDON COURT FARM. SPENCERS WOOD.

Date **February 00** Scale **1:1250 & 1:500** Drawing No **D 510-01 B**

COLIN DAWSON & ASSOCIATES
Architectural Design & Building Surveying.
MALVERN HOUSE
1 MALVERN WAY
TWYFORD
READING. BERKSHIRE. RG10 9PY.
Tel:. (0118) 9343322 Fax: (0118) 9343322

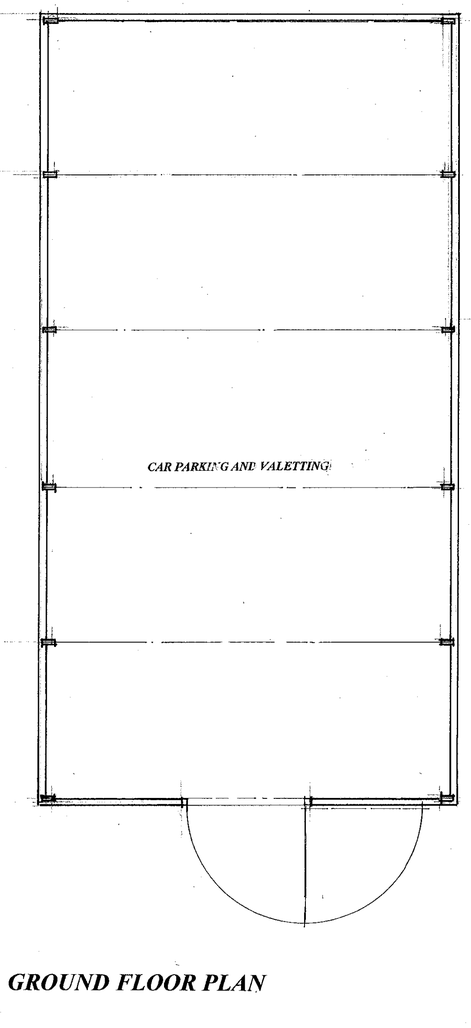

GROUND FLOOR PLAN

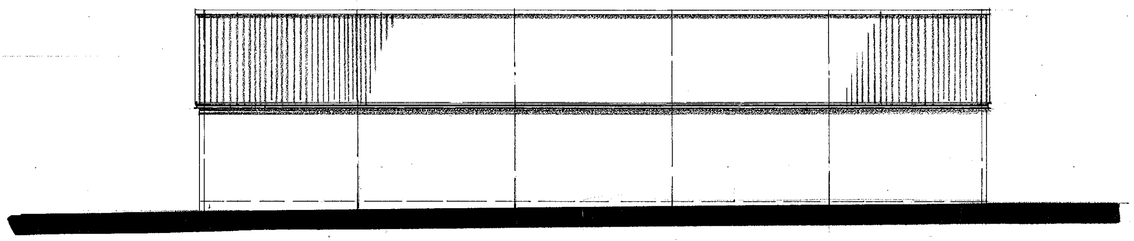

EAST ELEVATION

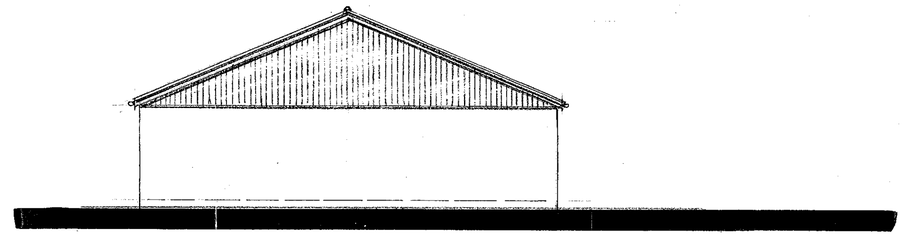

NORTH ELEVATION

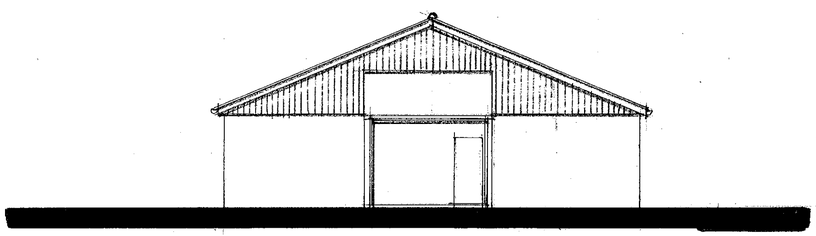

SOUTH ELEVATION

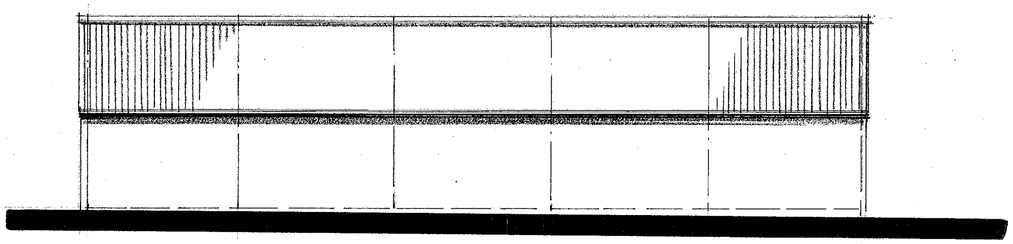

WEST ELEVATION

15.FEB.2000* 0599

BUILDING A

CHANCE OF USE TO LIGHT INDUSTRIAL

Proposal
CHANGE OF USE.

Drawing
PLANS AS PROPOSED

Site
LODDON COURT FARM. SPENCERS WOOD .

Date ***February 00*** *Scale* ***1:100*** *Drawing No* ***D 510-02***

COLIN DAWSON & ASSOCIATES
Architectural Design & Building Surveying.
MALVERN HOUSE
1 MALVERN WAY
TWYFORD
READING. BERKSHIRE. RG10 9PY.
Tel: **(0118) 9343322** *Fax:* **(0118) 9343322.**

APPROVED

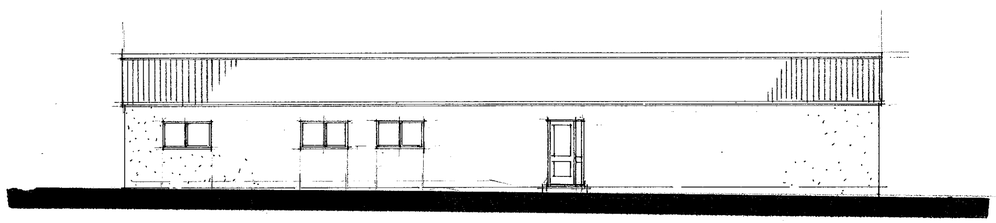

WEST ELEVATION

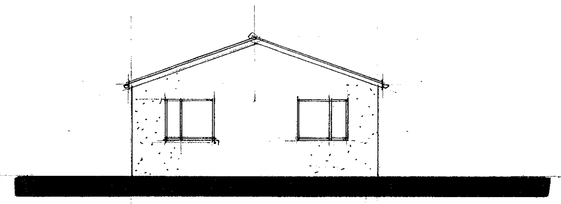

SOUTH ELEVATION

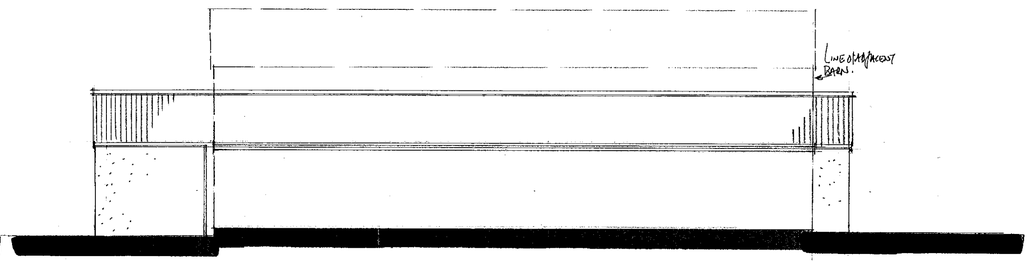

EAST ELEVATION

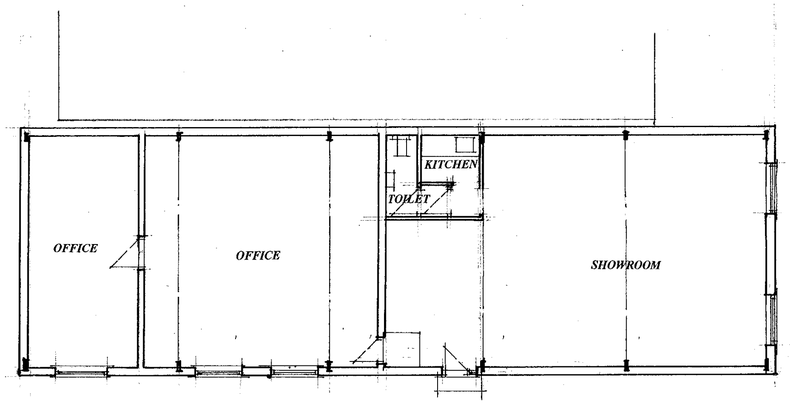

GROUND FLOOR PLAN

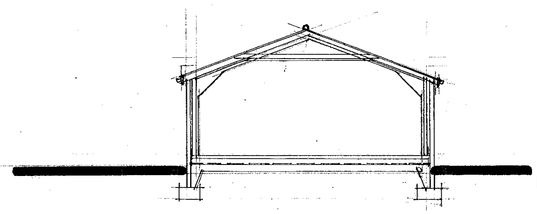

SECTION

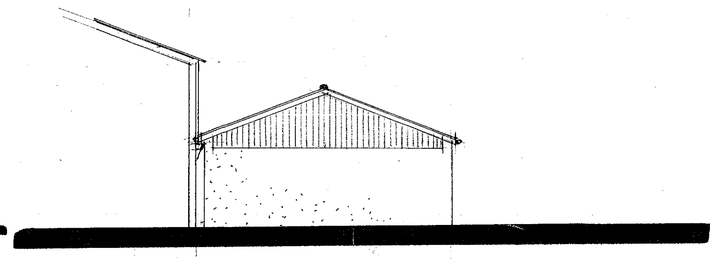

NORTH ELEVATION

15.FEB.2000* 0599

BUILDING C

CHANGE OF USE TO LIGHT INDUSTRIAL OFFICES

Proposal
CHANGE OF USE.

Drawing
PLANS AS PROPOSED

Site
LODDON COURT FARM. SPENCERS WOOD .

Date ***February 00*** *Scale* ***1:100*** *Drawing No* ***D 510-04***

COLIN DAWSON & ASSOCIATES
Architectural Design & Building Surveying.
MALVERN HOUSE
1 MALVERN WAY
TWYFORD
READING BERKSHIRE. RG10 9PY.
Tel:. **(0118) 9343322** *Fax:* **(0118) 9343322.**

APPROVED

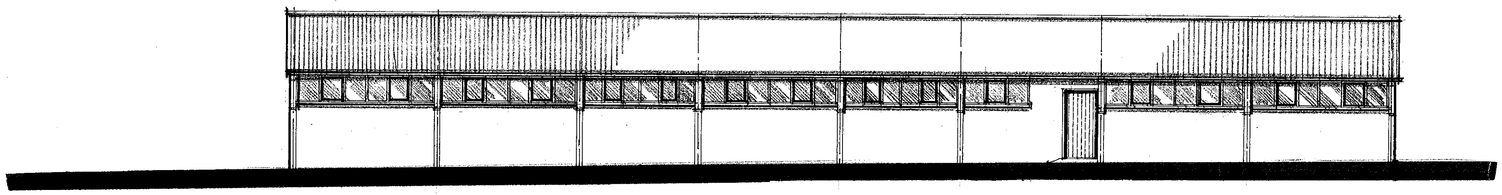

NORTHEAST ELEVATION

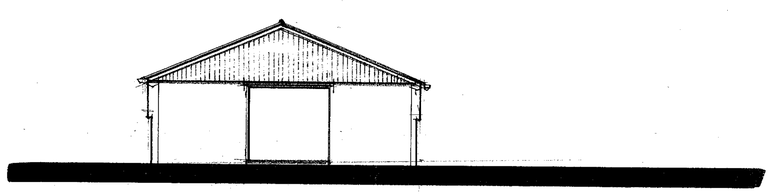

NORTHWEST ELEVATION

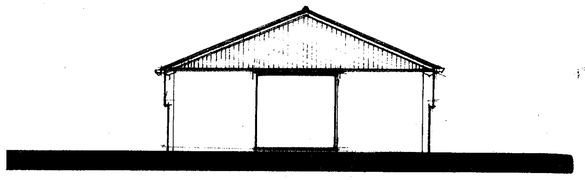

SOUTHEAST ELEVATION

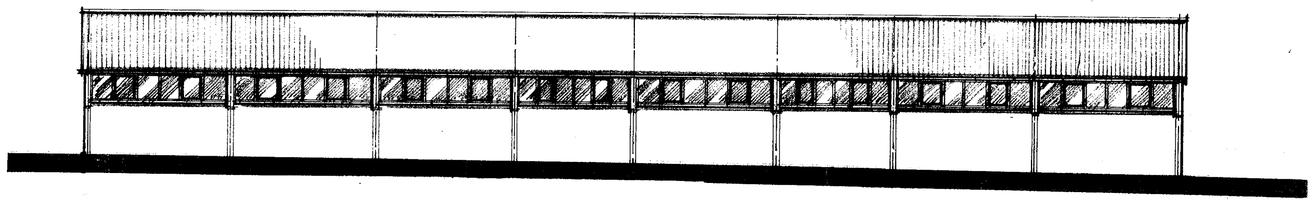

SOUTHWEST ELEVATION

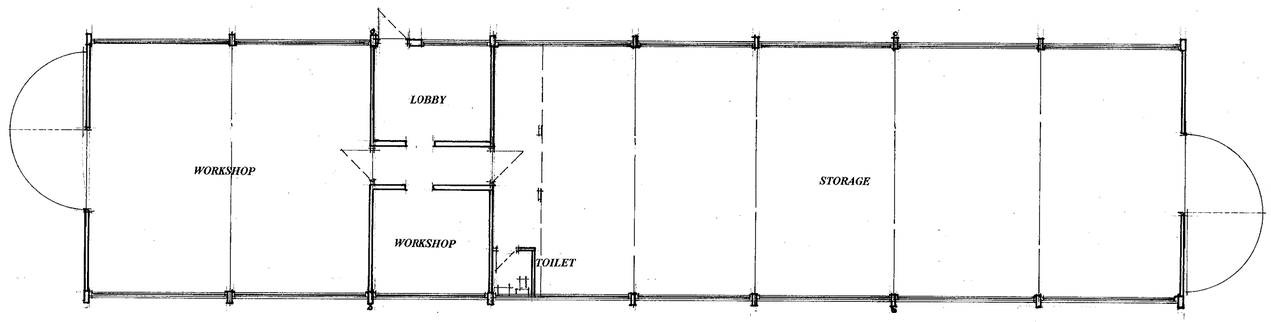

GROUND FLOOR PLAN

15.FEB.2000* 0599

BUILDING B

CHANGE OF USE TO LIGHT INDUSTRIAL

Proposal
CHANGE OF USE.

Drawing
PLANS AS PROPOSED

Site
LODDON COURT FARM. SPENCERS WOOD .

Date ***February 00*** *Scale* ***1:100*** *Drawing No* ***D 510-03***

COLIN DAWSON & ASSOCIATES
Architectural Design & Building Surveying.
MALVERN HOUSE
1 MALVERN WAY
TWYFORD
READING. BERKSHIRE. RG10 9PY.
Tel:. **(0118) 9343322** *Fax:* **(0118) 9343322**

APPROVED

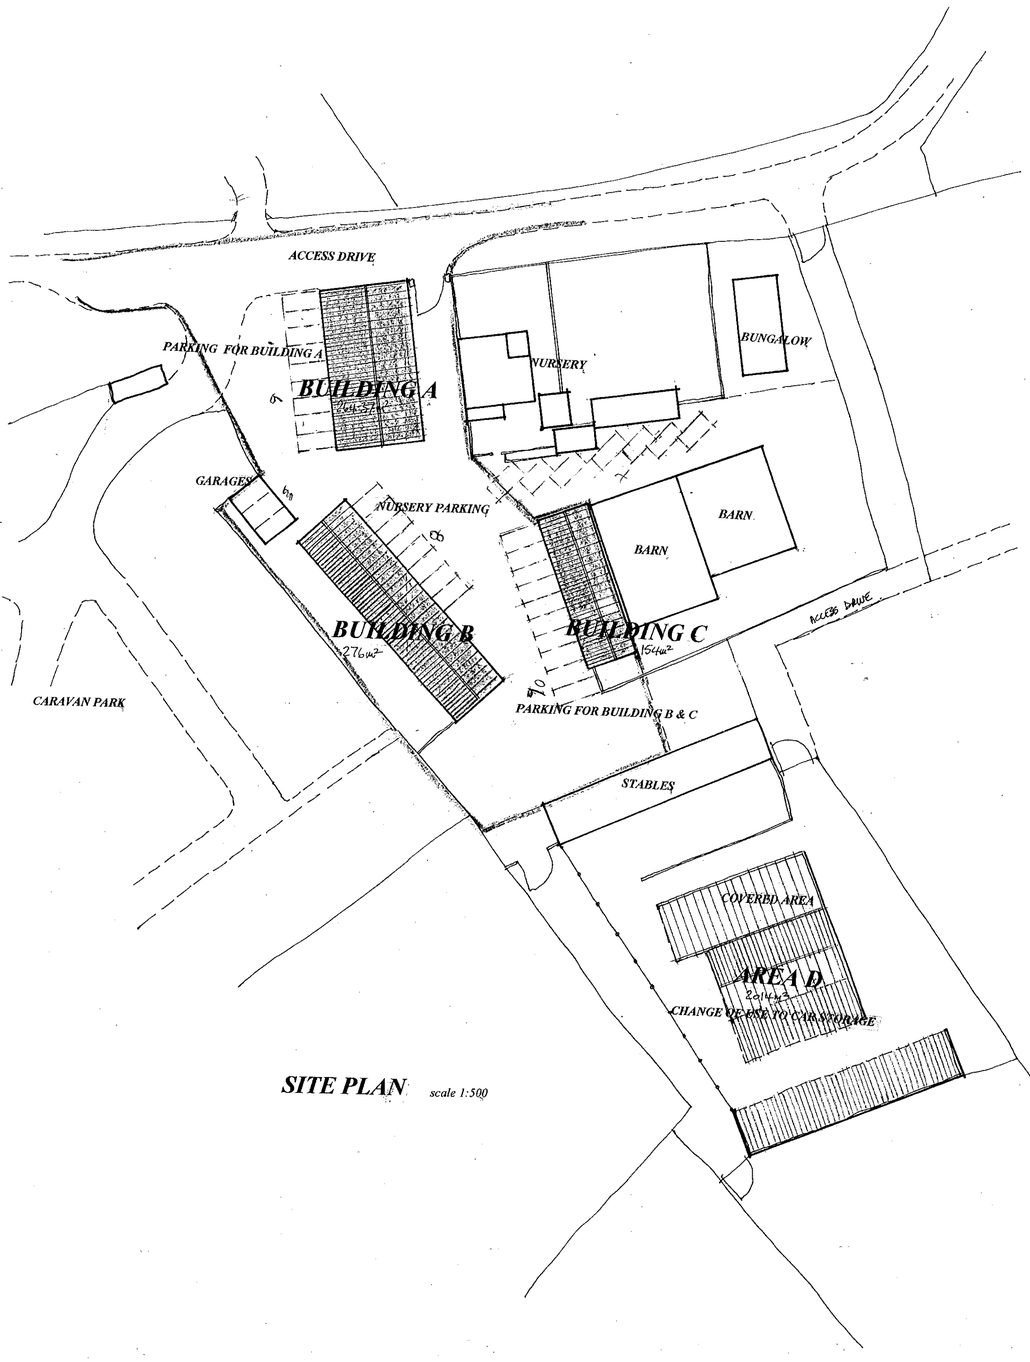

SITE PLAN *scale 1:500*



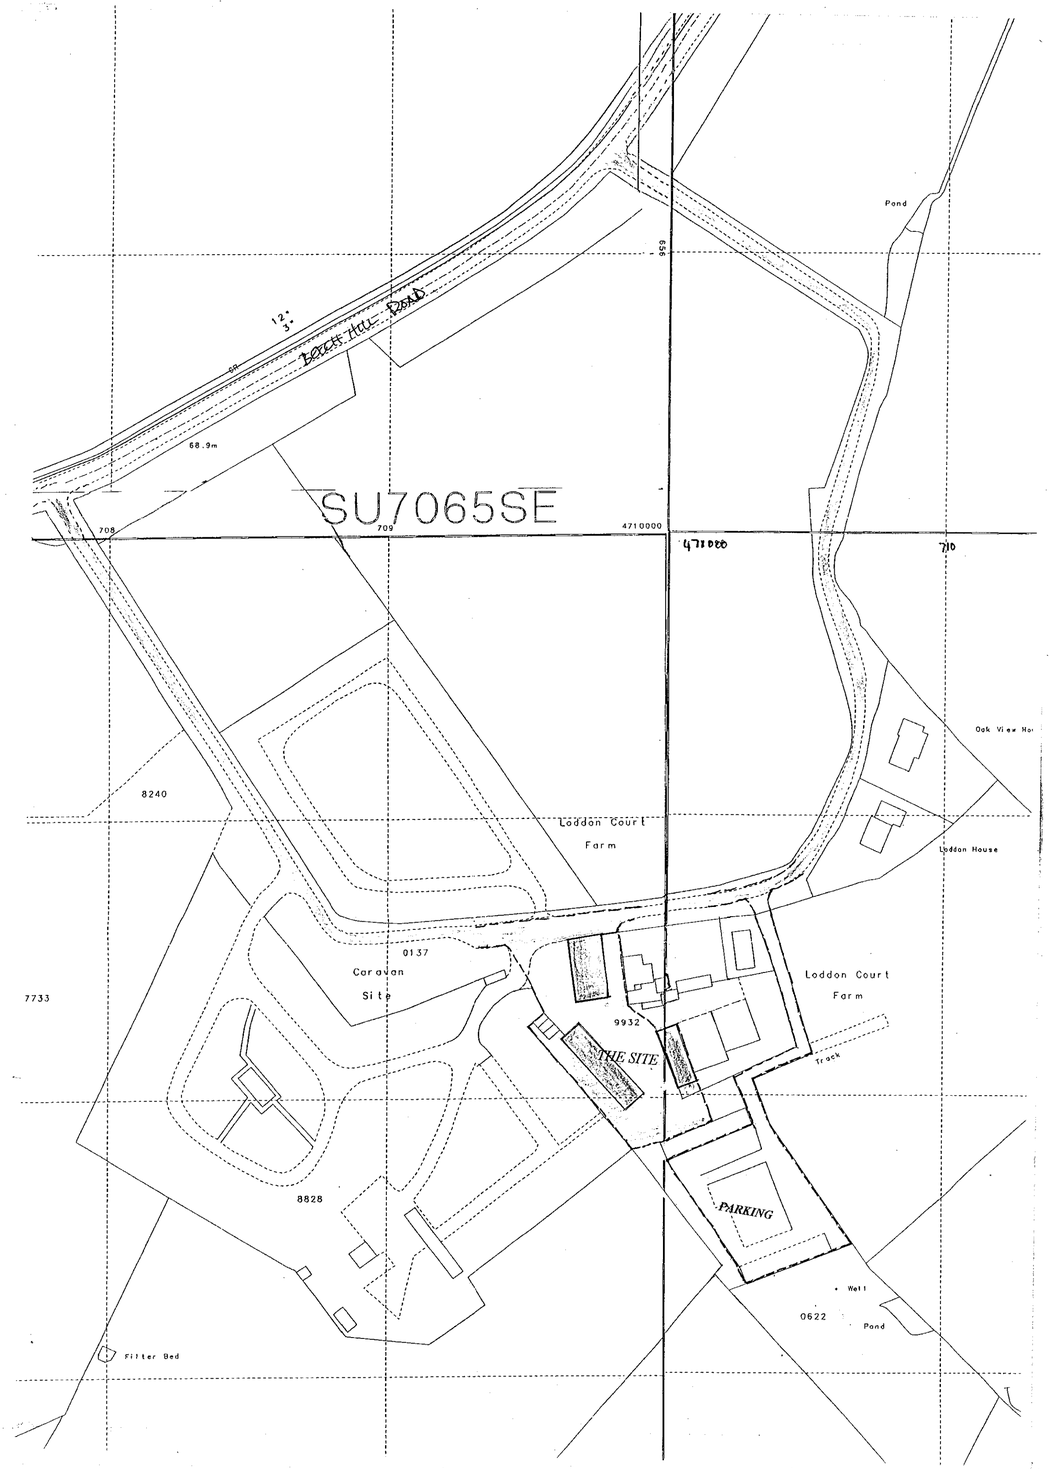

LOCATION PLAN *scale 1:1250*

15.FEB.2000* 0599

Proposal
CHANGE OF USE.

Drawing
SITE & LOCATION PLANS

Site
LODDON COURT FARM. SPENCERS WOOD .

Date **February 00** *Scale* **1:1250 & 1:500** *Drawing No* **D 510-01**

APPROVED

COLIN DAWSON & ASSOCIATES
Architectural Design & Building Surveying.
MALVERN HOUSE
1 MALVERN WAY
TWYFORD
READING. BERKSHIRE. RG10 9PY.
Tel: **(0118) 9343322** *Fax:* **(0118) 9343322.**

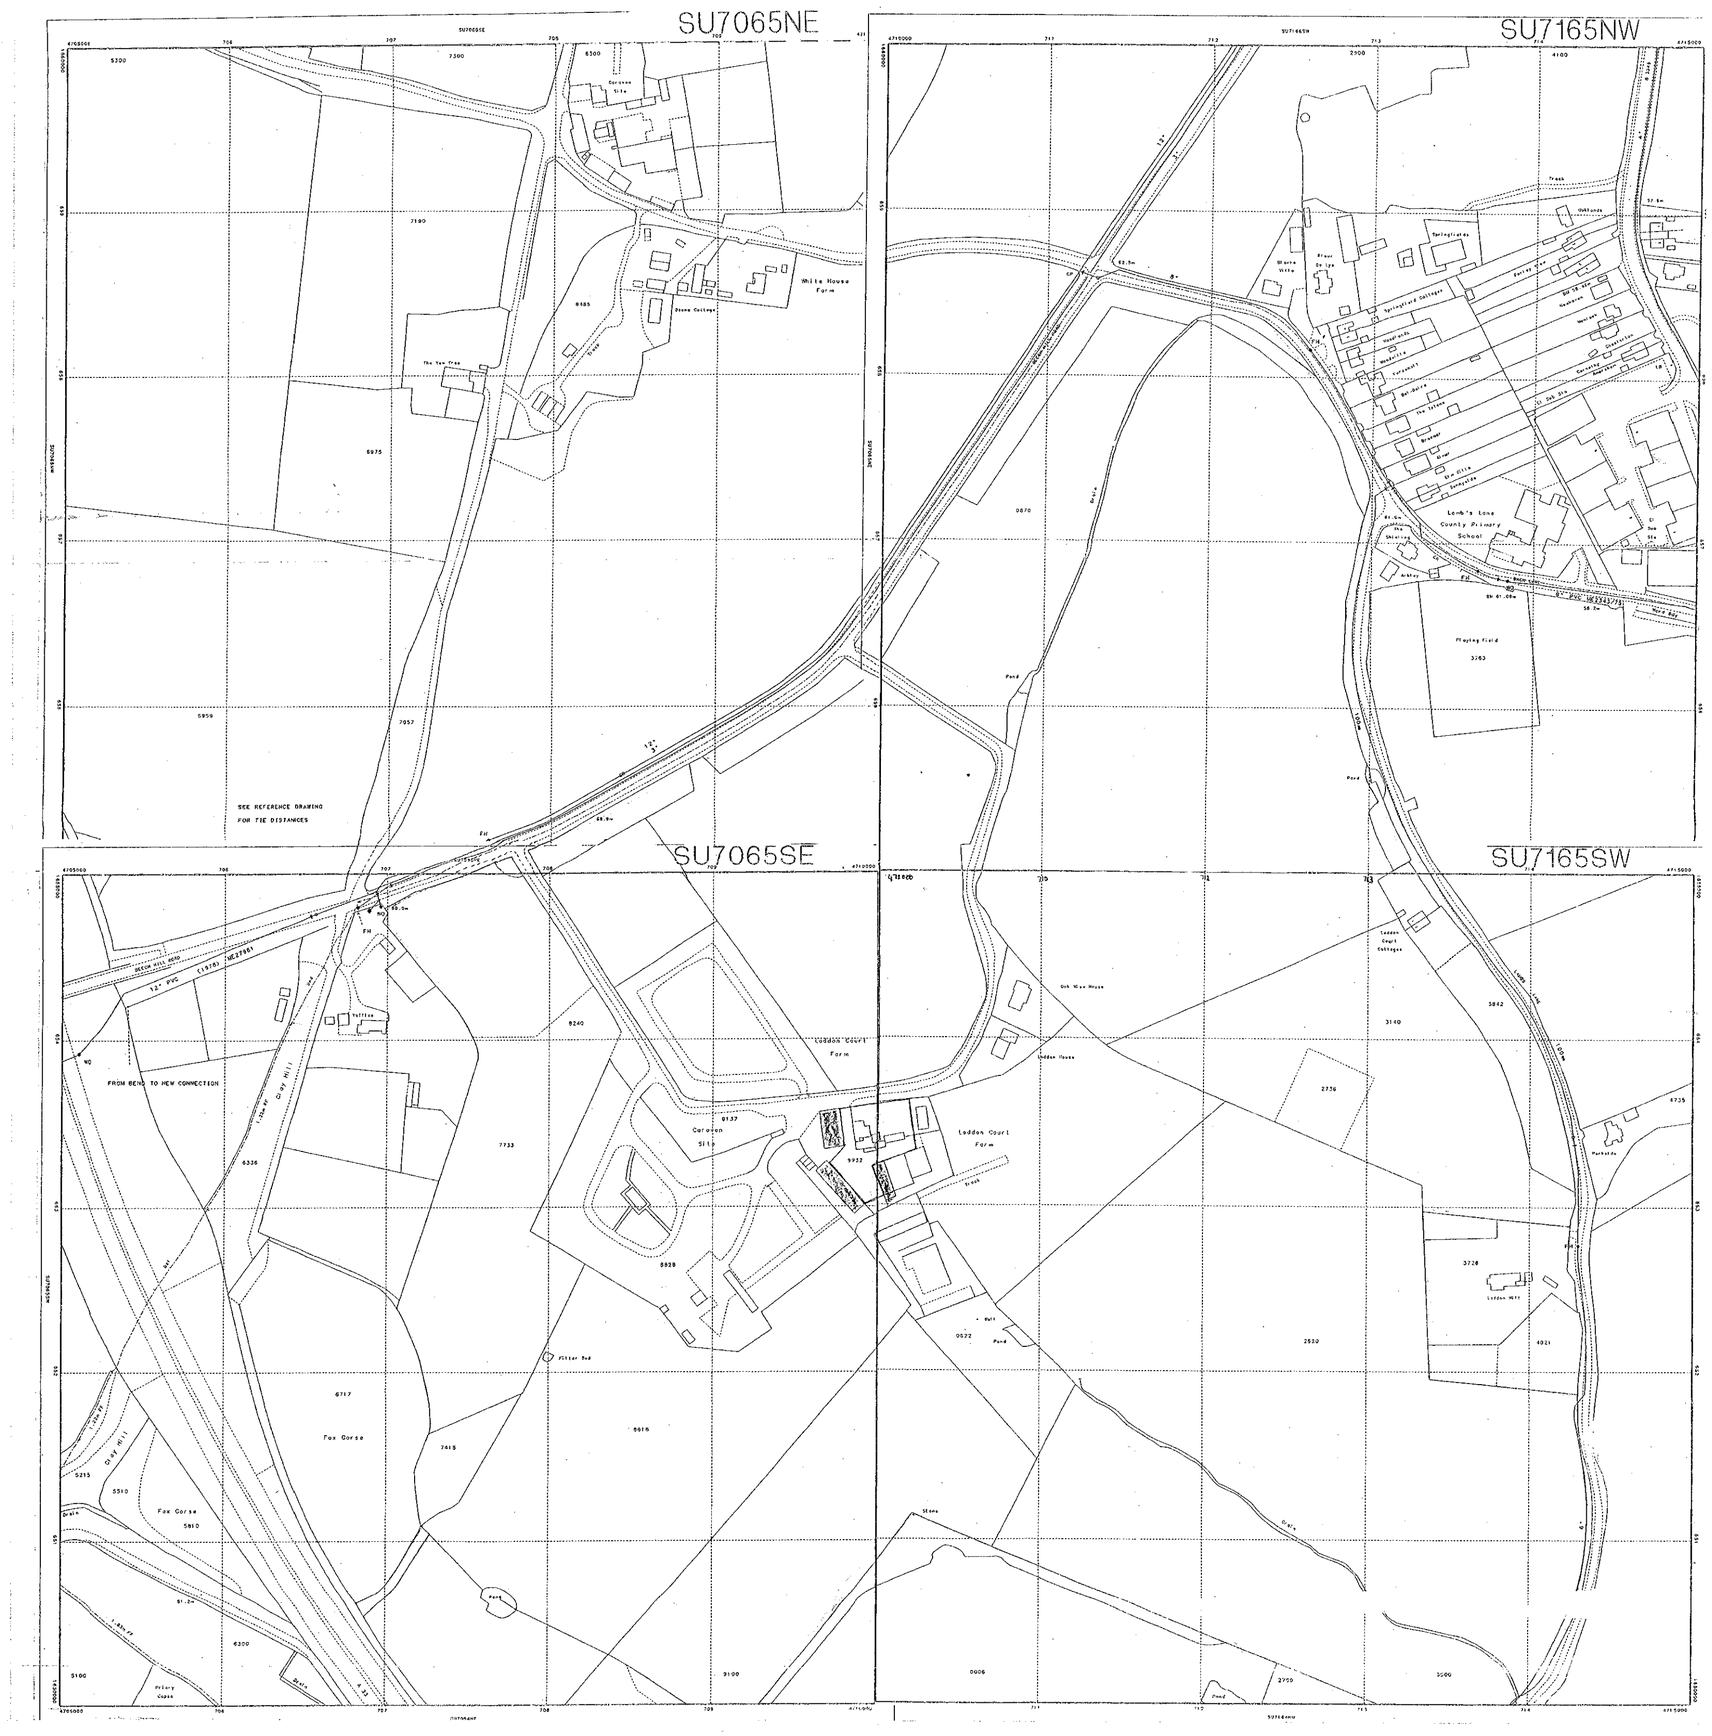
SU7065NE
SU7165NW
SU7065SE
SU7165SW
SEE REFERENCE DRAWING FOR TIE DISTANCES
FROM BEING TO NEW CONNECTION
White House Farm
Stone Cottage
Loddon Court Farm
Loddon Court Cottages
Lamb's Lane County Primary School
Playing field
Fox Corse
Loddon House
Filter Bed
Priory Copse
