
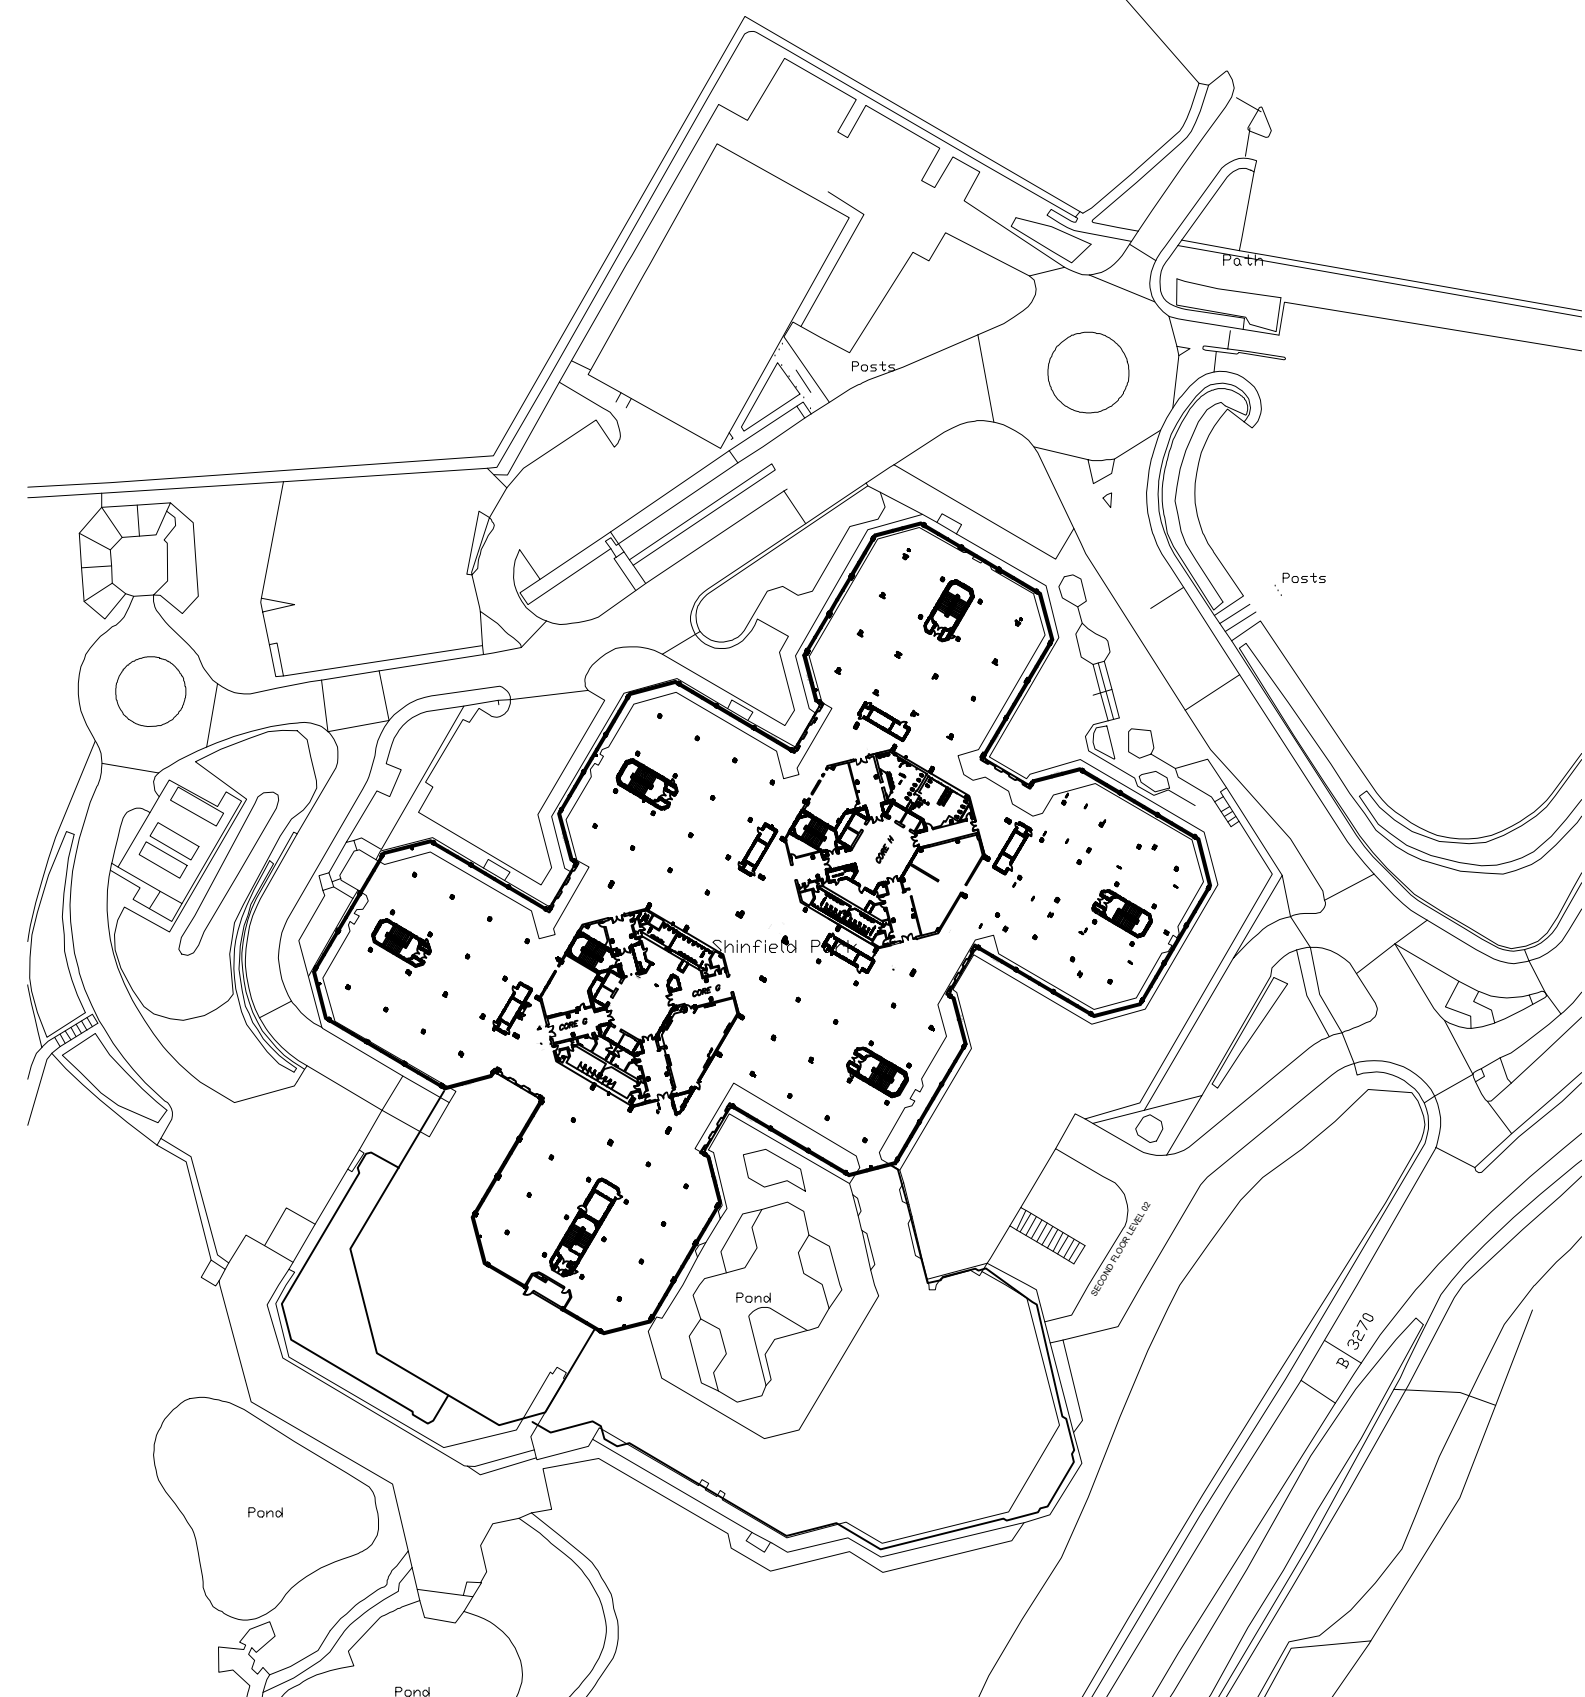




NOTES:
Copyright Chetwoods (Birmingham) Limited. No implied license exists.
Contractors must verify all dimensions on site before commencing any work or any drawings. This drawing is not to be scaled. Use typical dimensions only.
Subject to statutory approvals and survey.
Building areas are liable to adjustment over the course of the design process due to the ongoing construction detailing developments.
Please note the information contained within this drawing is solely for the benefit of the employer and should not be relied upon by third parties.
The CDM 2015 management procedures for the Chetwoods aspects of the design of the project are to be found on the "Chetwoods - Hazard Analysis and Design Risk Assessment" and/or drawings. The full project design team's comprehensive set of hazard management procedures are available from the Principal Designer appointed for the project.

Note: Existing drawings by Wood Architects and supplied by Wrenbridge. Chetwoods Architects bears no responsibility or liability for any inaccuracy of information.

0m 2m 4m 6m 8m 10m
SCALE 1:200

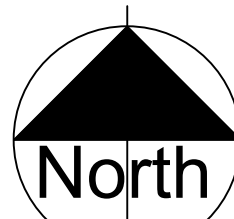

KEY 1:1250

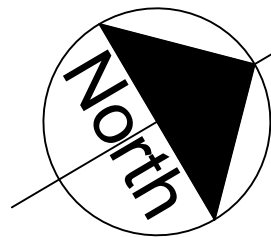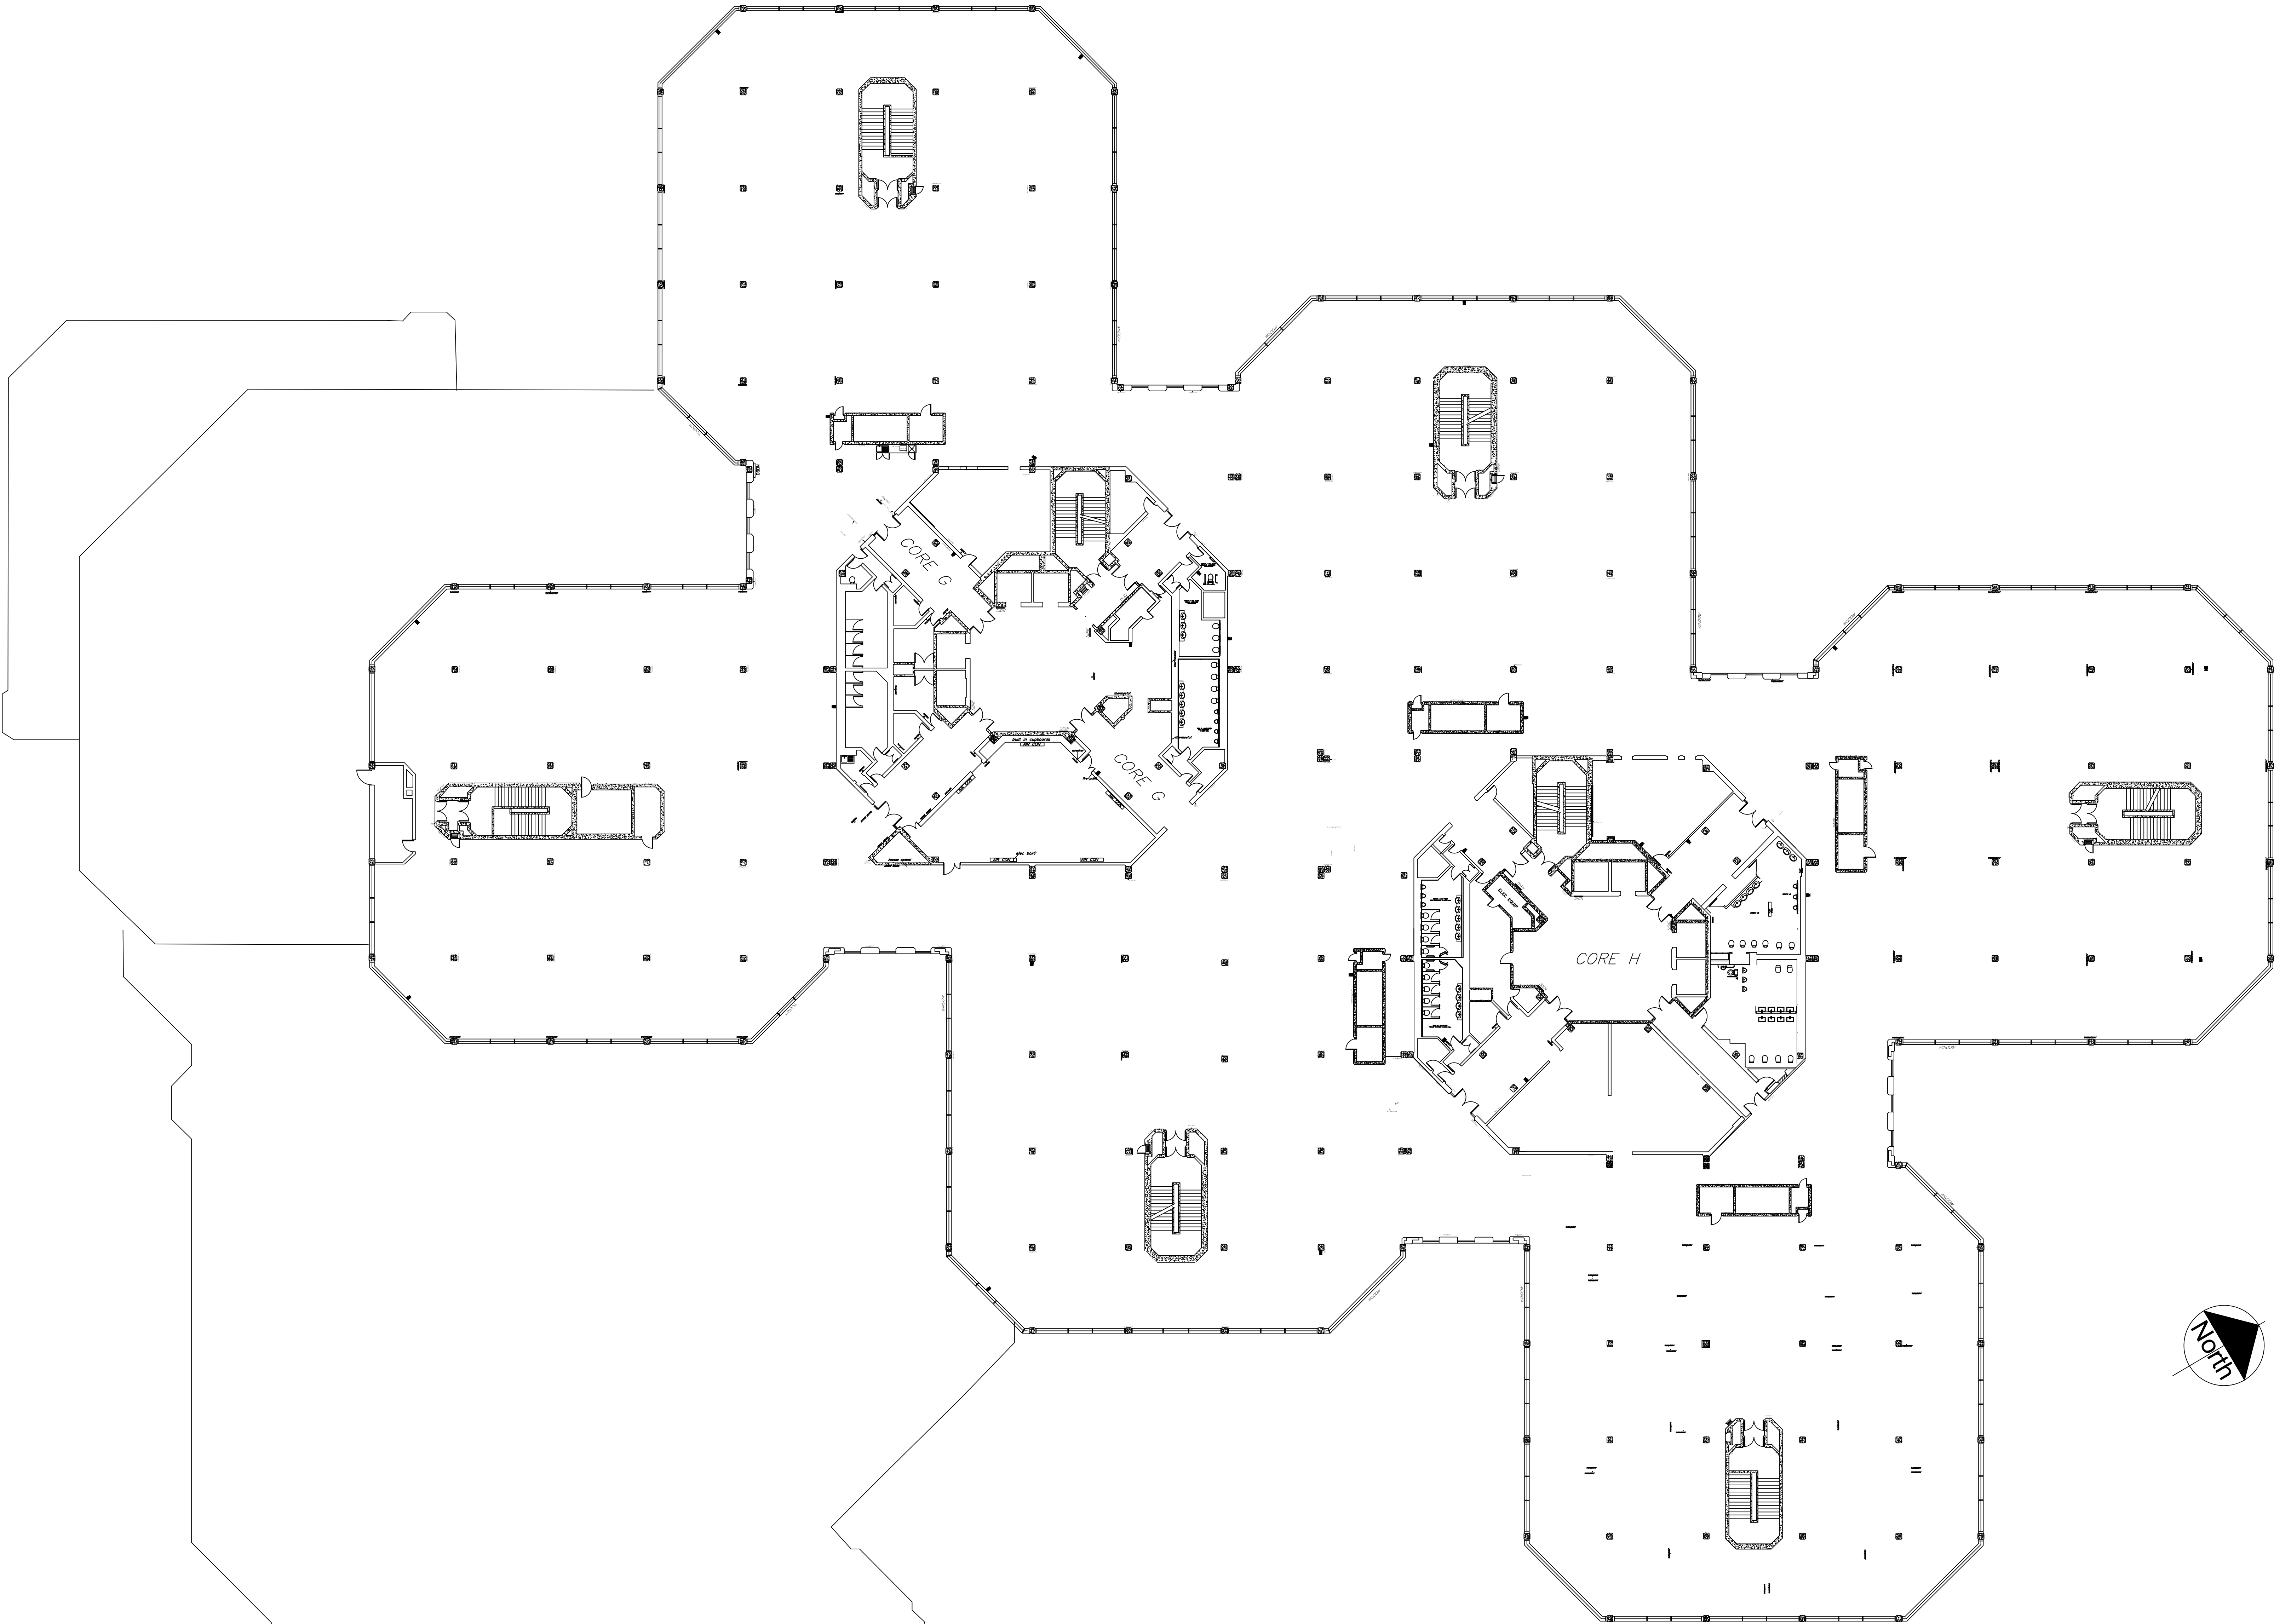


SECOND FLOOR LEVEL 02

Rev	Revision Description	Date	Author	Reviewer
P011	PLANNING ISSUE	13.01.25	JAC	

PLANNING

32 Frederick Street
Birmingham, B1 3BH

+44 (0)121 234 7500
www.chetwoods.com

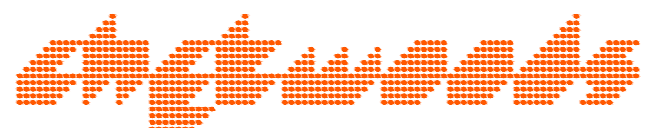

Project
SHINFIELD PARK
READING

Client
WRENBRIDGE

Drawing Title
EXISTING BUILDING
SECOND FLOOR LEVEL 02

Scale	Size	Drawn	Checked	Date
1:200	A0	JC	SKT	13/01/2025

Project	Originator	Functional	Spatial	Form	Discipline	Number	Rev.
5704	CA	00	02	DR	A	00105	P01