

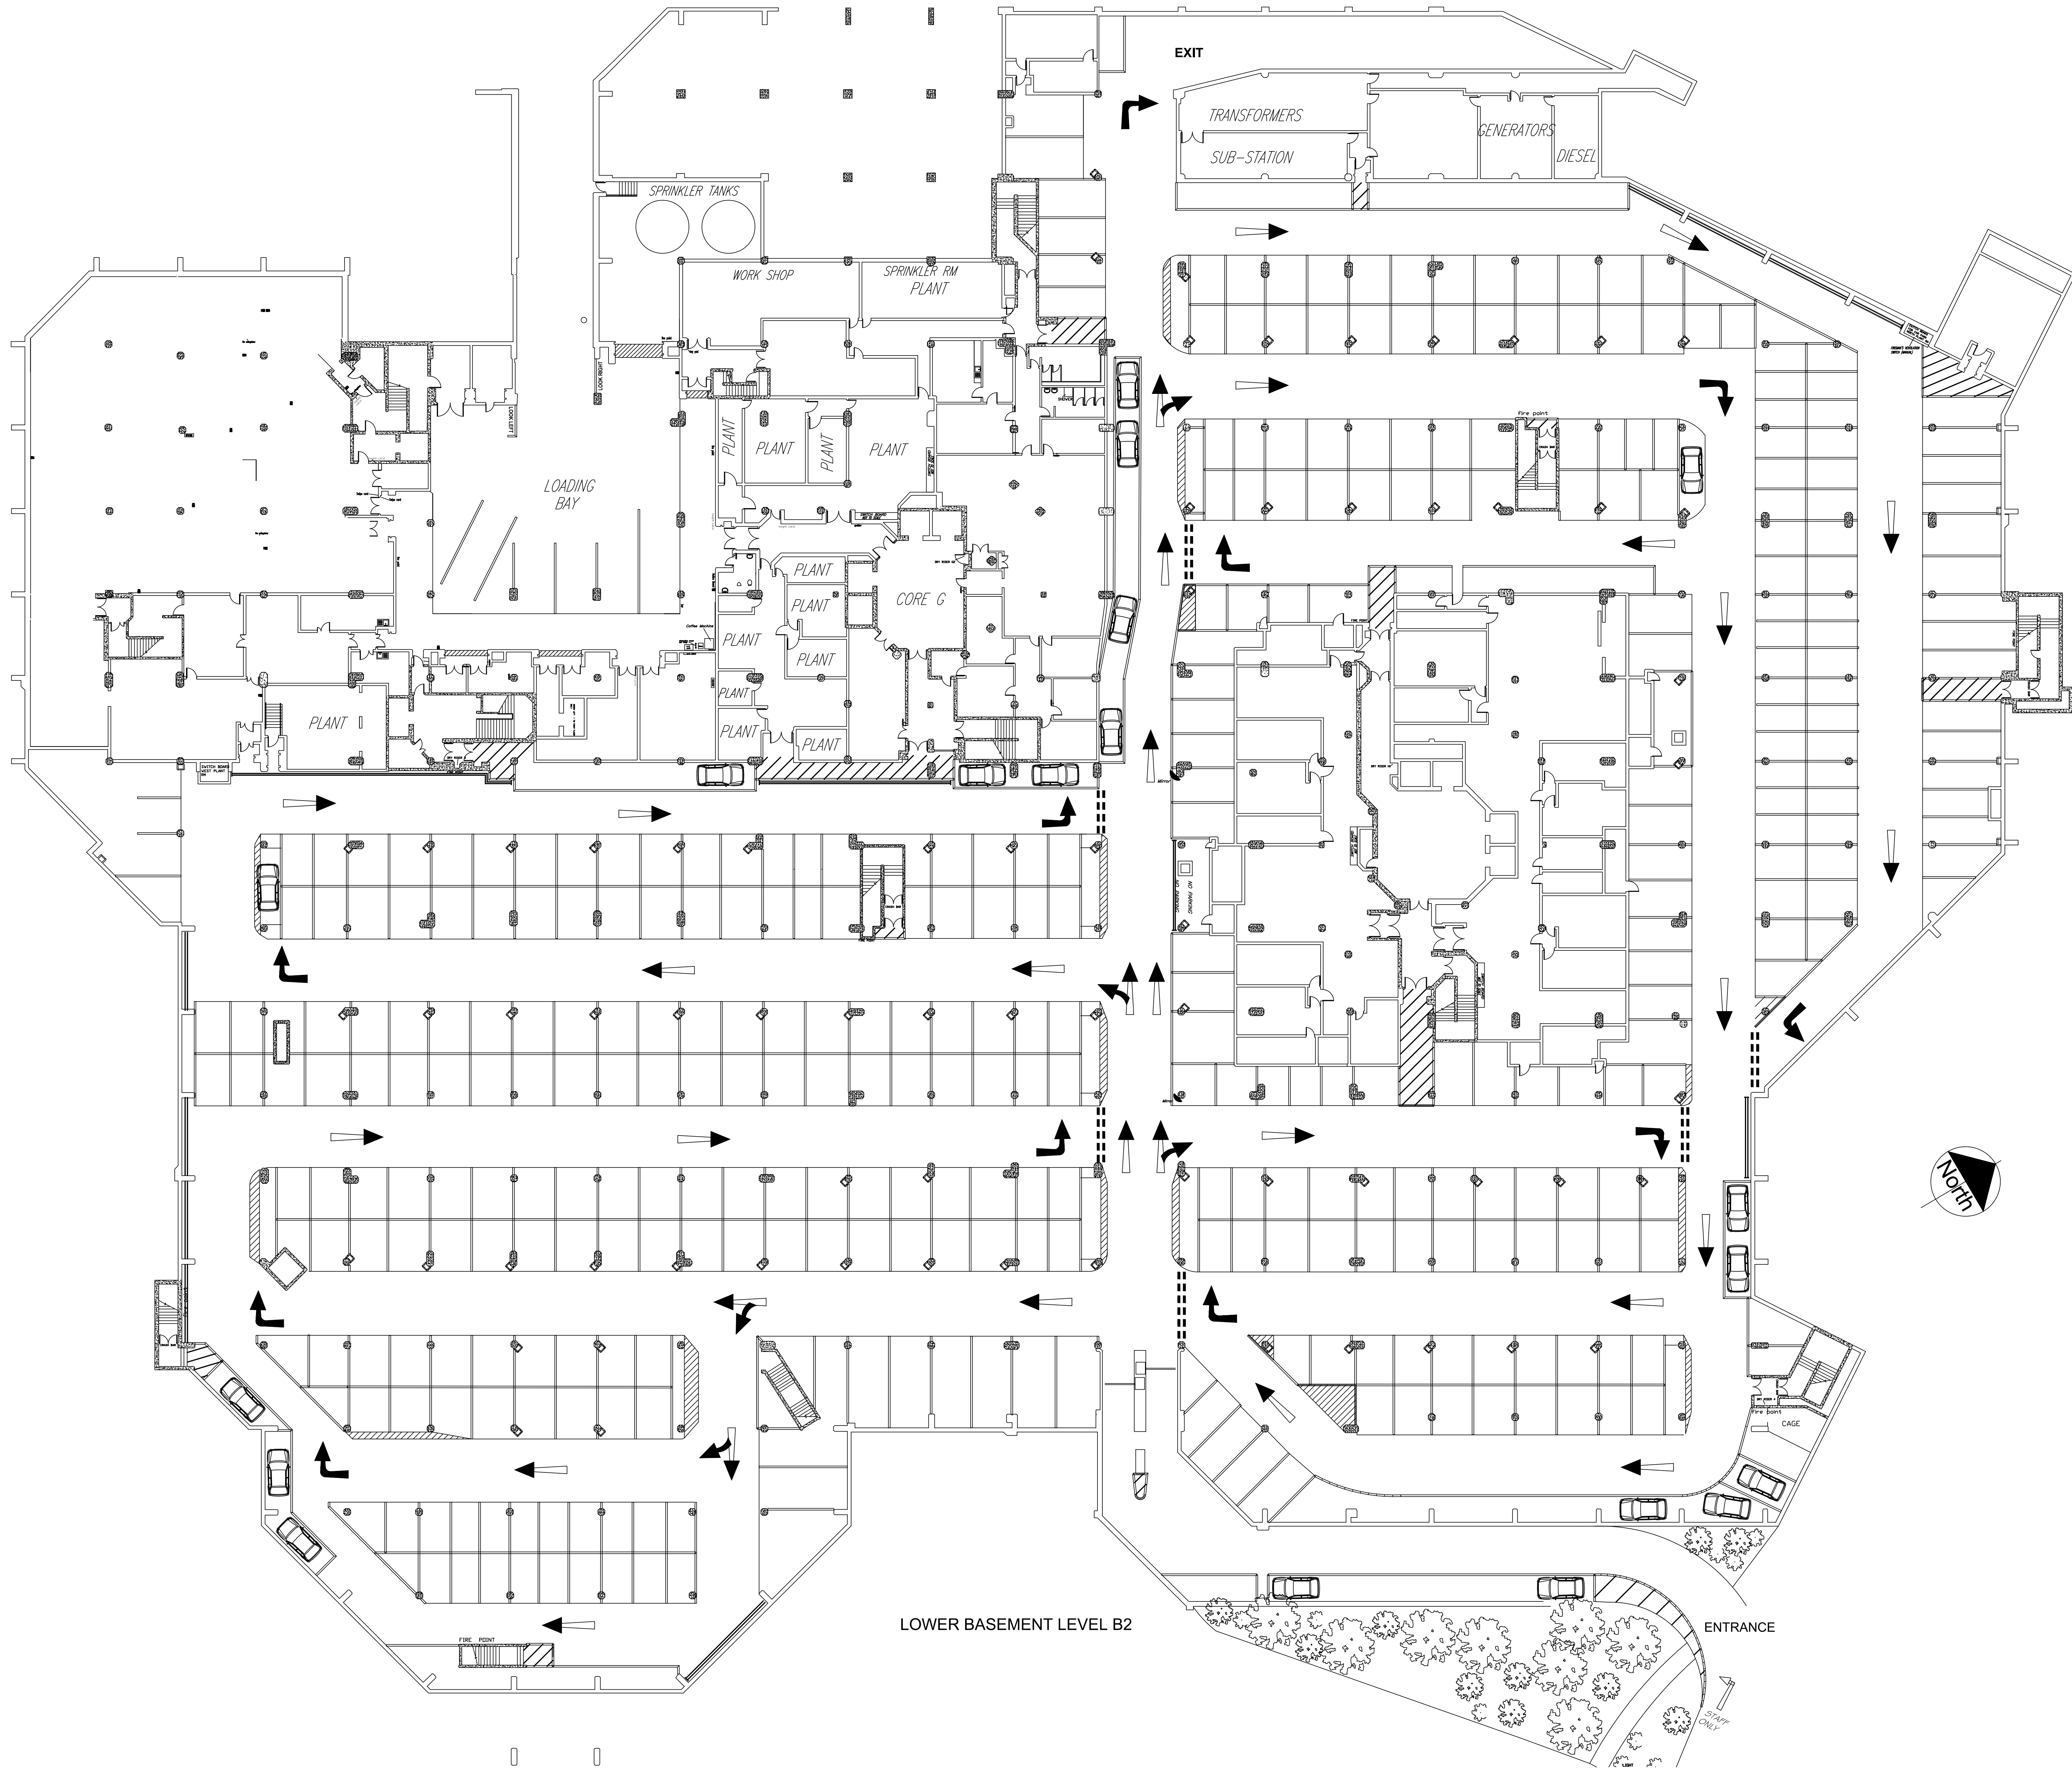


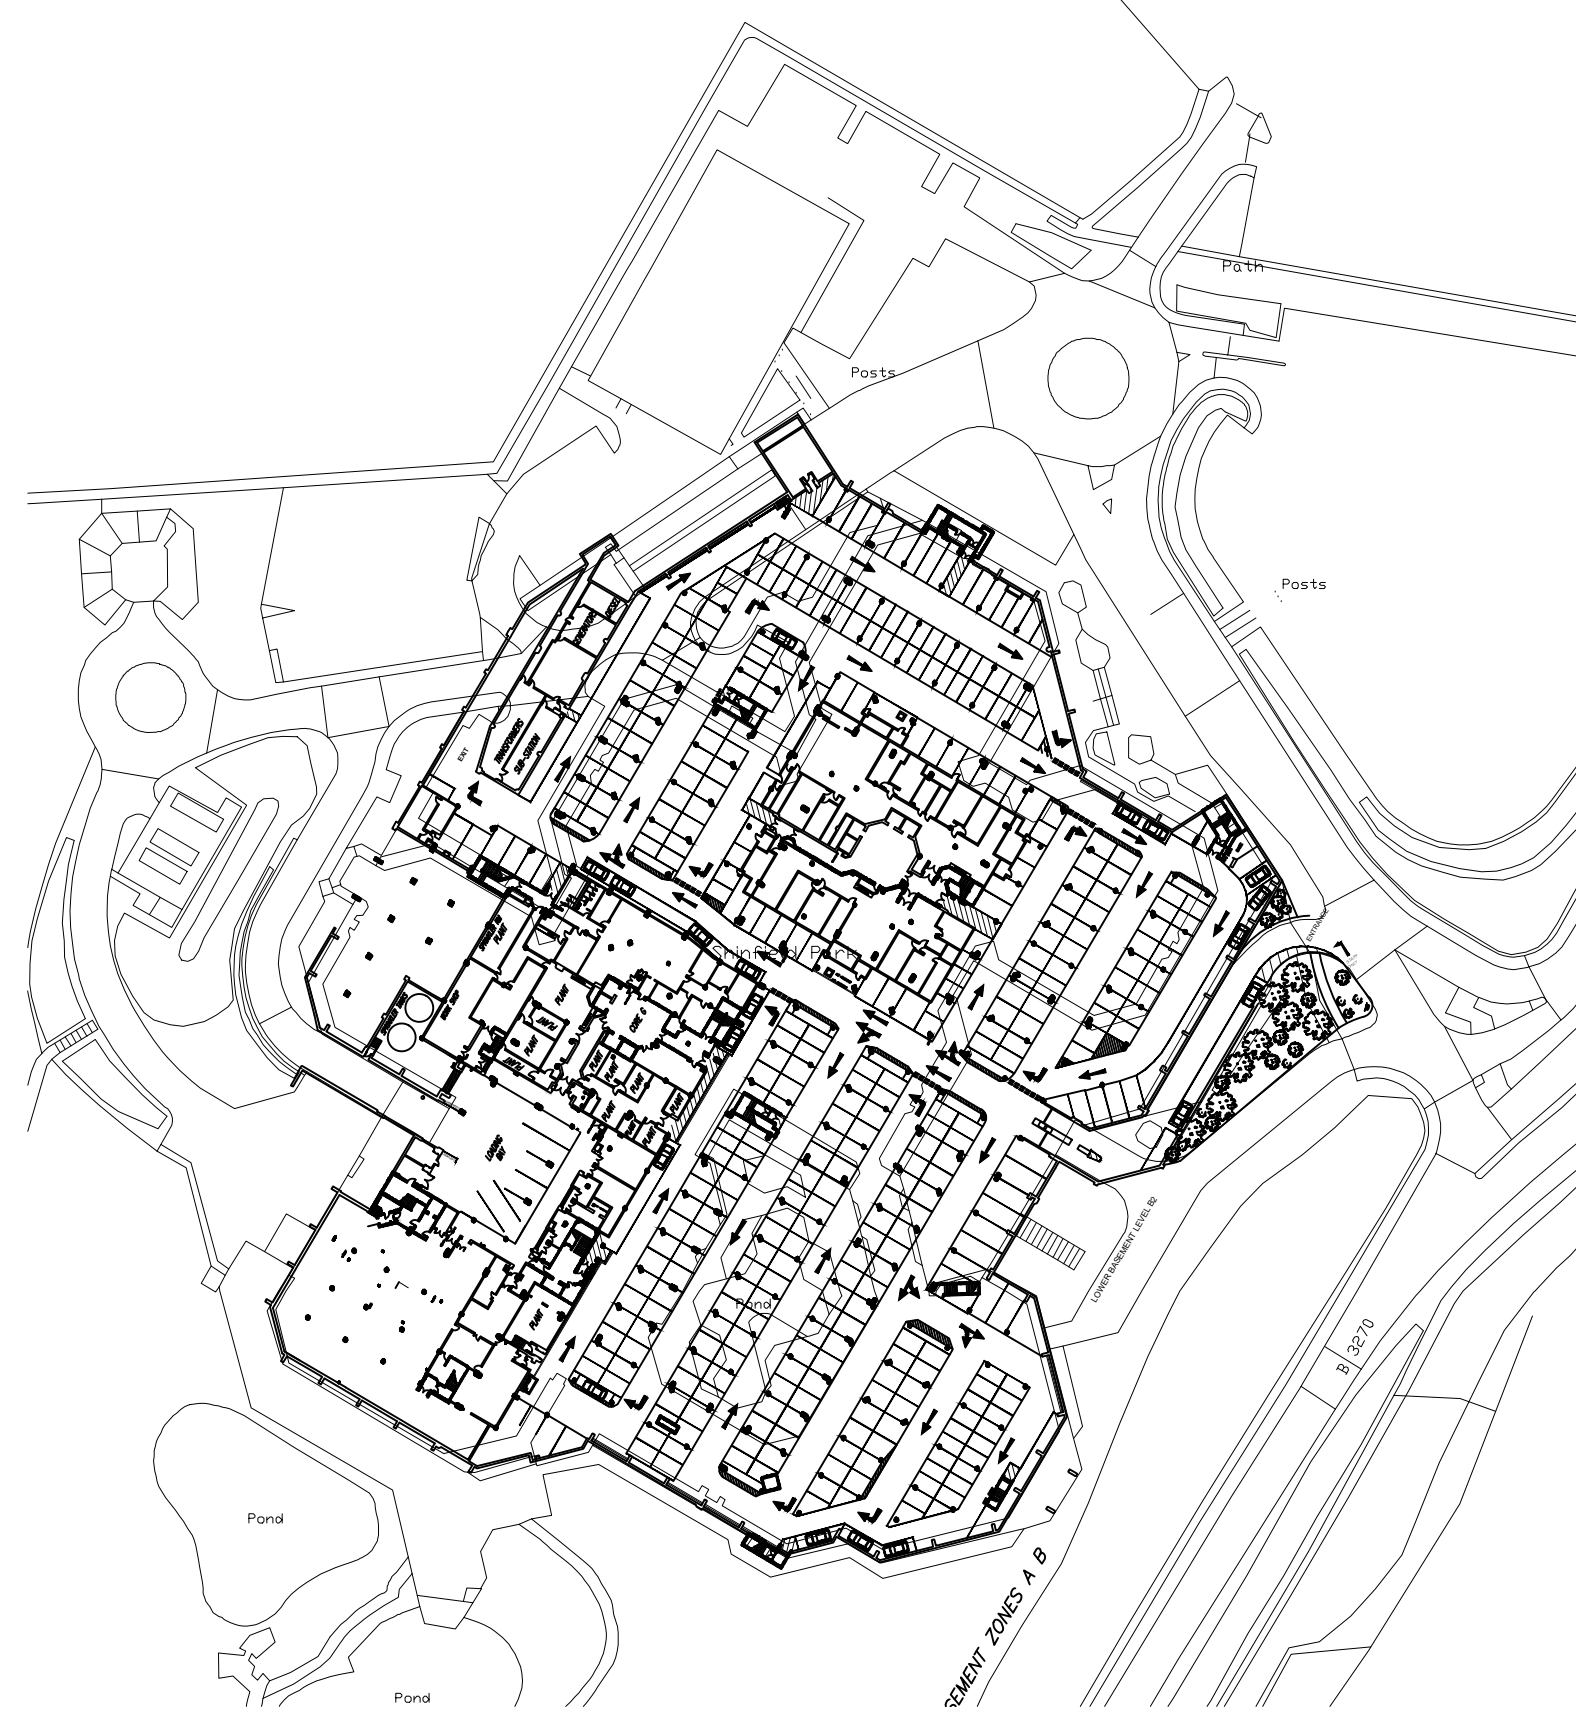

Note: Existing drawings by Wood Architects and supplied by Wrenbridge. Chetwoods Architects bears no responsibility or liability for any inaccuracy of information.

NOTES:  
Copyright Chetwoods (Birmingham) Limited. No implied licence exists.  
Contractors must verify all dimensions on site before commencing any work or any drawing. This drawing is not to be scaled. Use figured dimensions only.  
Subject to statutory approvals and survey.  
Building areas are liable to adjustment over the course of the design process due to the ongoing construction detailing developments.  
Please note the information contained within this drawing is only for the benefit of the employer and should not be relied upon by third parties.  
The CDM 2015 management procedures for the Chetwoods aspects of the design of the project are to be found on the "Chetwoods - Hazard Analysis and Design Risk Assessment" and drawings. The full project design team comprehensive set of hazard management procedures are available from the Project Designer approved for the project.

0m 2m 4m 6m 8m 10m  
SCALE 1:200

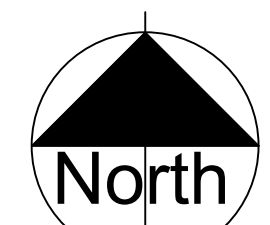

KEY 1:1250

P01 PLANNING ISSUE 13.01.25

32 Frederick Street  
Birmingham, B1 3EH  
+44 (0)121 234 7500  
www.chetwoods.com



Project  
SHINFIELD PARK  
READING

Client  
WRENBRIDGE

Drawing Title  
EXISTING BUILDING  
LOWER BASEMENT LEVEL B2

Scale  
1:200  
A0 JC SKT 13/01/2025

Project Originator Functional Spatial Form Discipline Number Rev  
5704 CA 00 B2 DR A 00101 P01