


NOTES:
Copyright Chetwoods (Birmingham) Limited. No implied licence exists.
Contractors must verify all dimensions on site before commencing any work or any drawings. This drawing is not to be used. Use typical dimensions only.
Subject to statutory approvals and survey.
Building areas are liable to adjustment over the course of the design process due to the ongoing construction detailing development.
Please note the information contained within this drawing is only for the benefit of the employer and should not be relied upon by third parties.
The CDM 2015 management procedures for the Chetwoods aspects of the design of the project are to be found on the "Chetwoods - Hazard Analysis and Design Risk Assessment" and/or drawings. The full project design team comprehensive set of hazard management procedures are available from the Project Designer approved for the project.

0m 2m 4m 6m 8m 10m
SCALE 1:200

Note: Existing drawings by Survey Solutions Ltd and supplied by Wrenbridge. Chetwoods Architects bears no responsibility or liability for any inaccuracy of information.

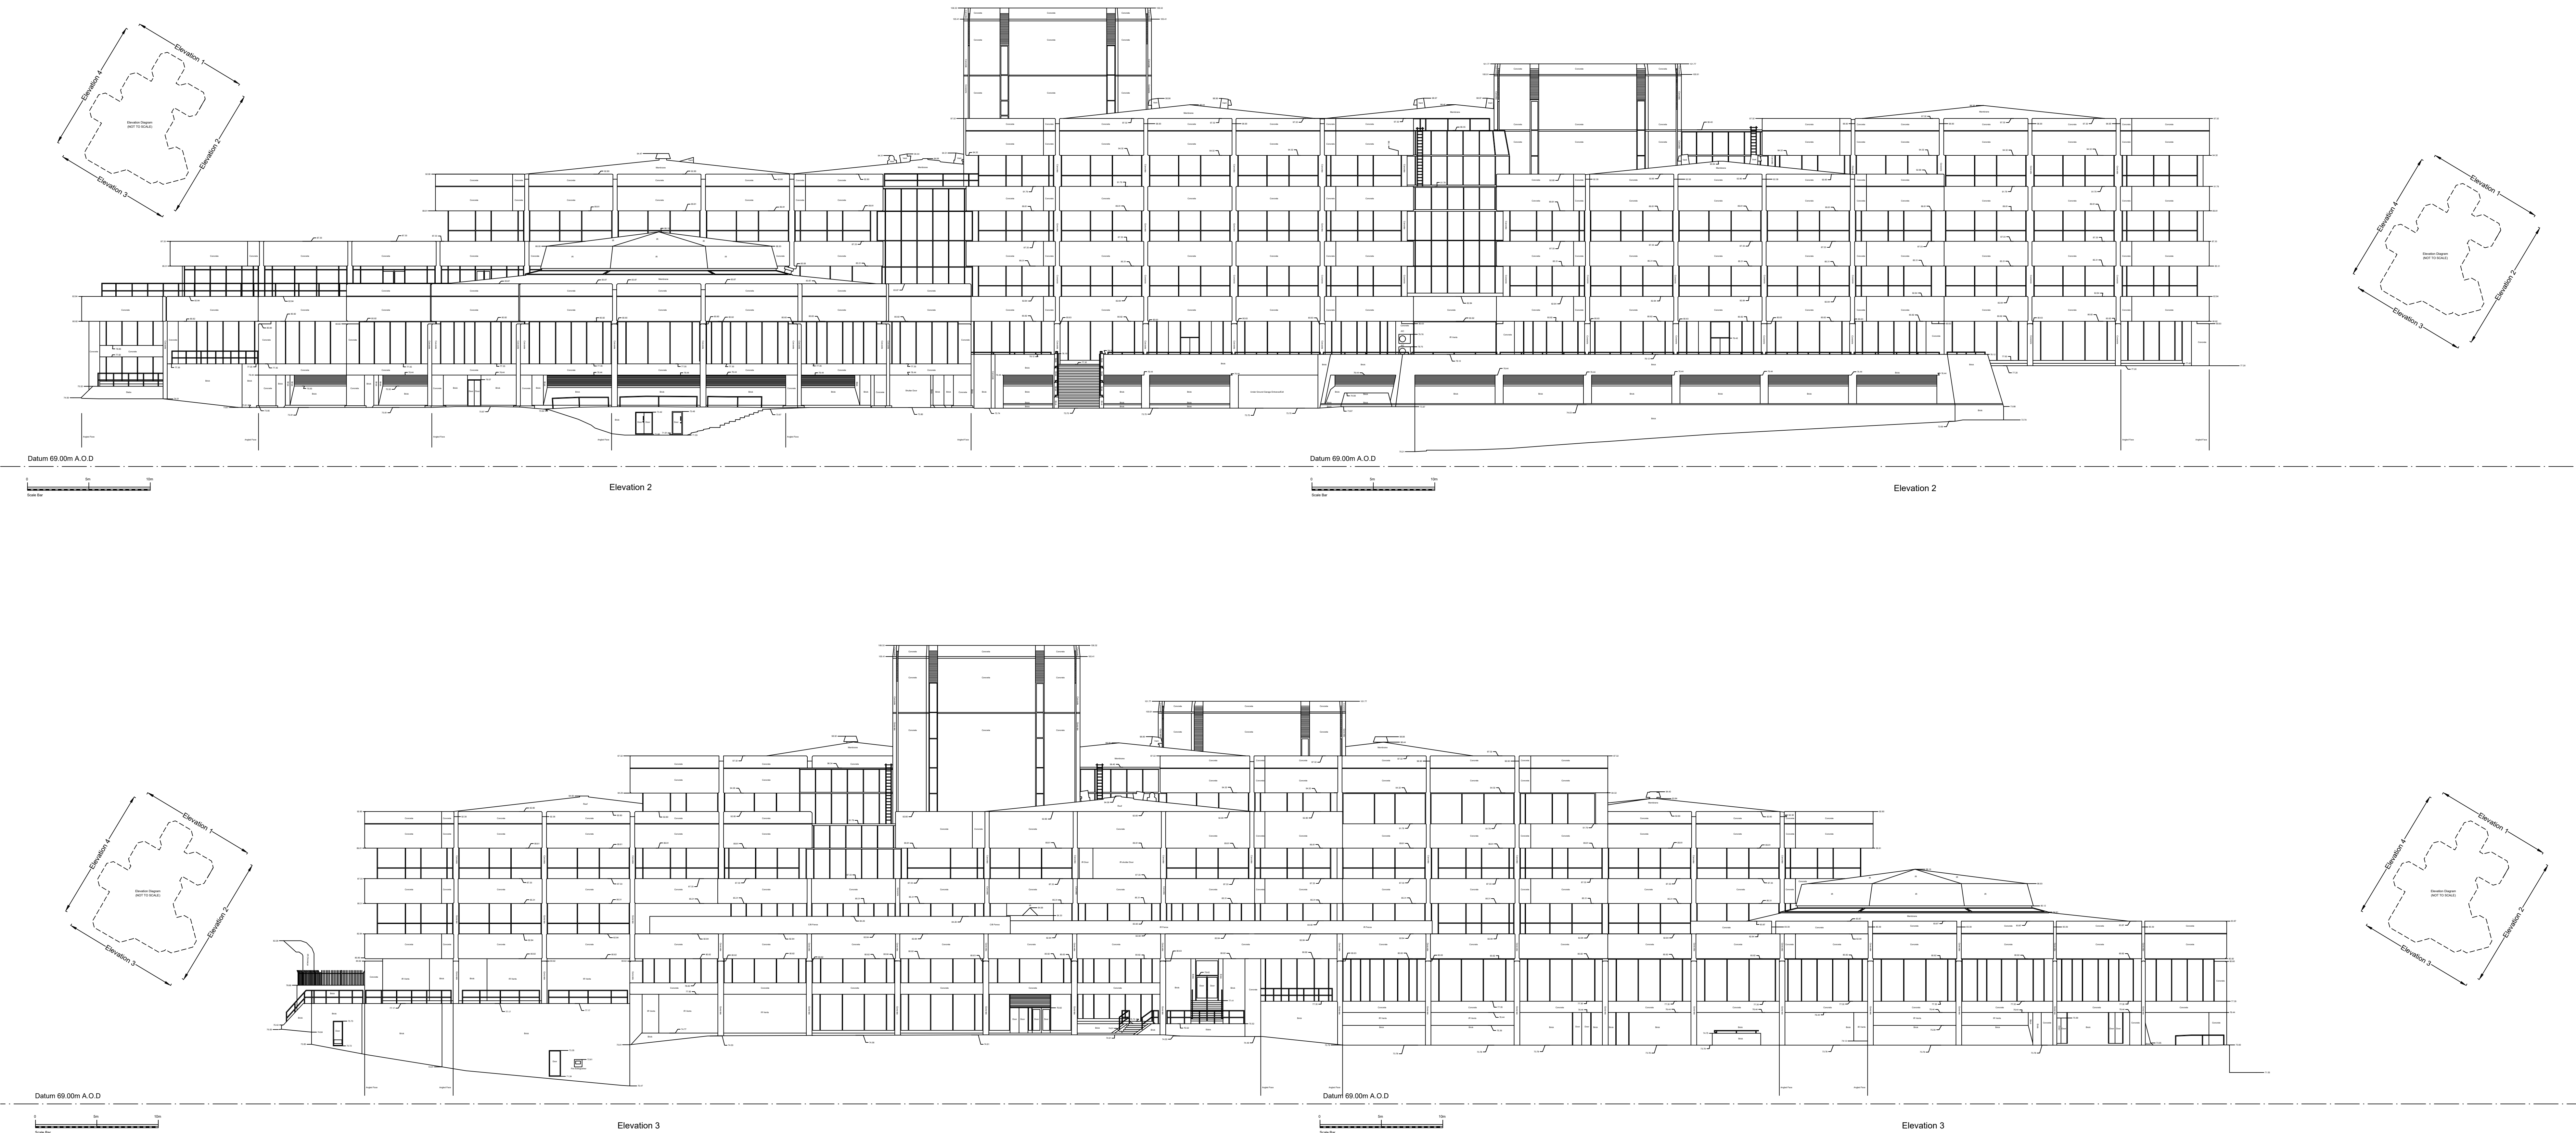

PLANNING
32 Frederick Street
Birmingham, B1 3BH
+44 (0)121 234 7500
www.chetwoods.com

Project
SHINFIELD PARK
READING
Client
WRENBRIDGE
Drawing Title
EXISTING ELEVATIONS
SHEET 01

Scale
1:200
Size
A0
Drawn
SKT
JC
Date
10/02/2025

Project
5704
Originator
CA
Functional
00
Spatial
ZZ
Form
DR
Discipline
A
Number
00171
Revision
P01