


NOTES:
Copyright Chetwoods (Birmingham) Limited. No implied license exists.
Contractors must verify all dimensions on site before commencing any work or any drawings. This drawing is not to be used. Use typical dimensions only.
Subject to statutory approvals and survey.
Building areas are liable to adjustment over the course of the design process due to the ongoing construction detailing development.
Please note the information contained within this drawing is only for the benefit of the employer and should not be relied upon by third parties.
The CDM 2015 management procedures for the Chetwoods aspects of the design of the project are to be found on the "Chetwoods - Hazard Analysis and Design Risk Assessment" and/or drawings. The full project design team comprehensive set of hazard management procedures are available from the Principal Designer appointed for the project.

0m 2m 4m 6m 8m 10m
SCALE 1:200

Note: Existing drawings by Survey Solutions Ltd and supplied by Wrenbridge. Chetwoods Architects bears no responsibility or liability for any inaccuracy of information.

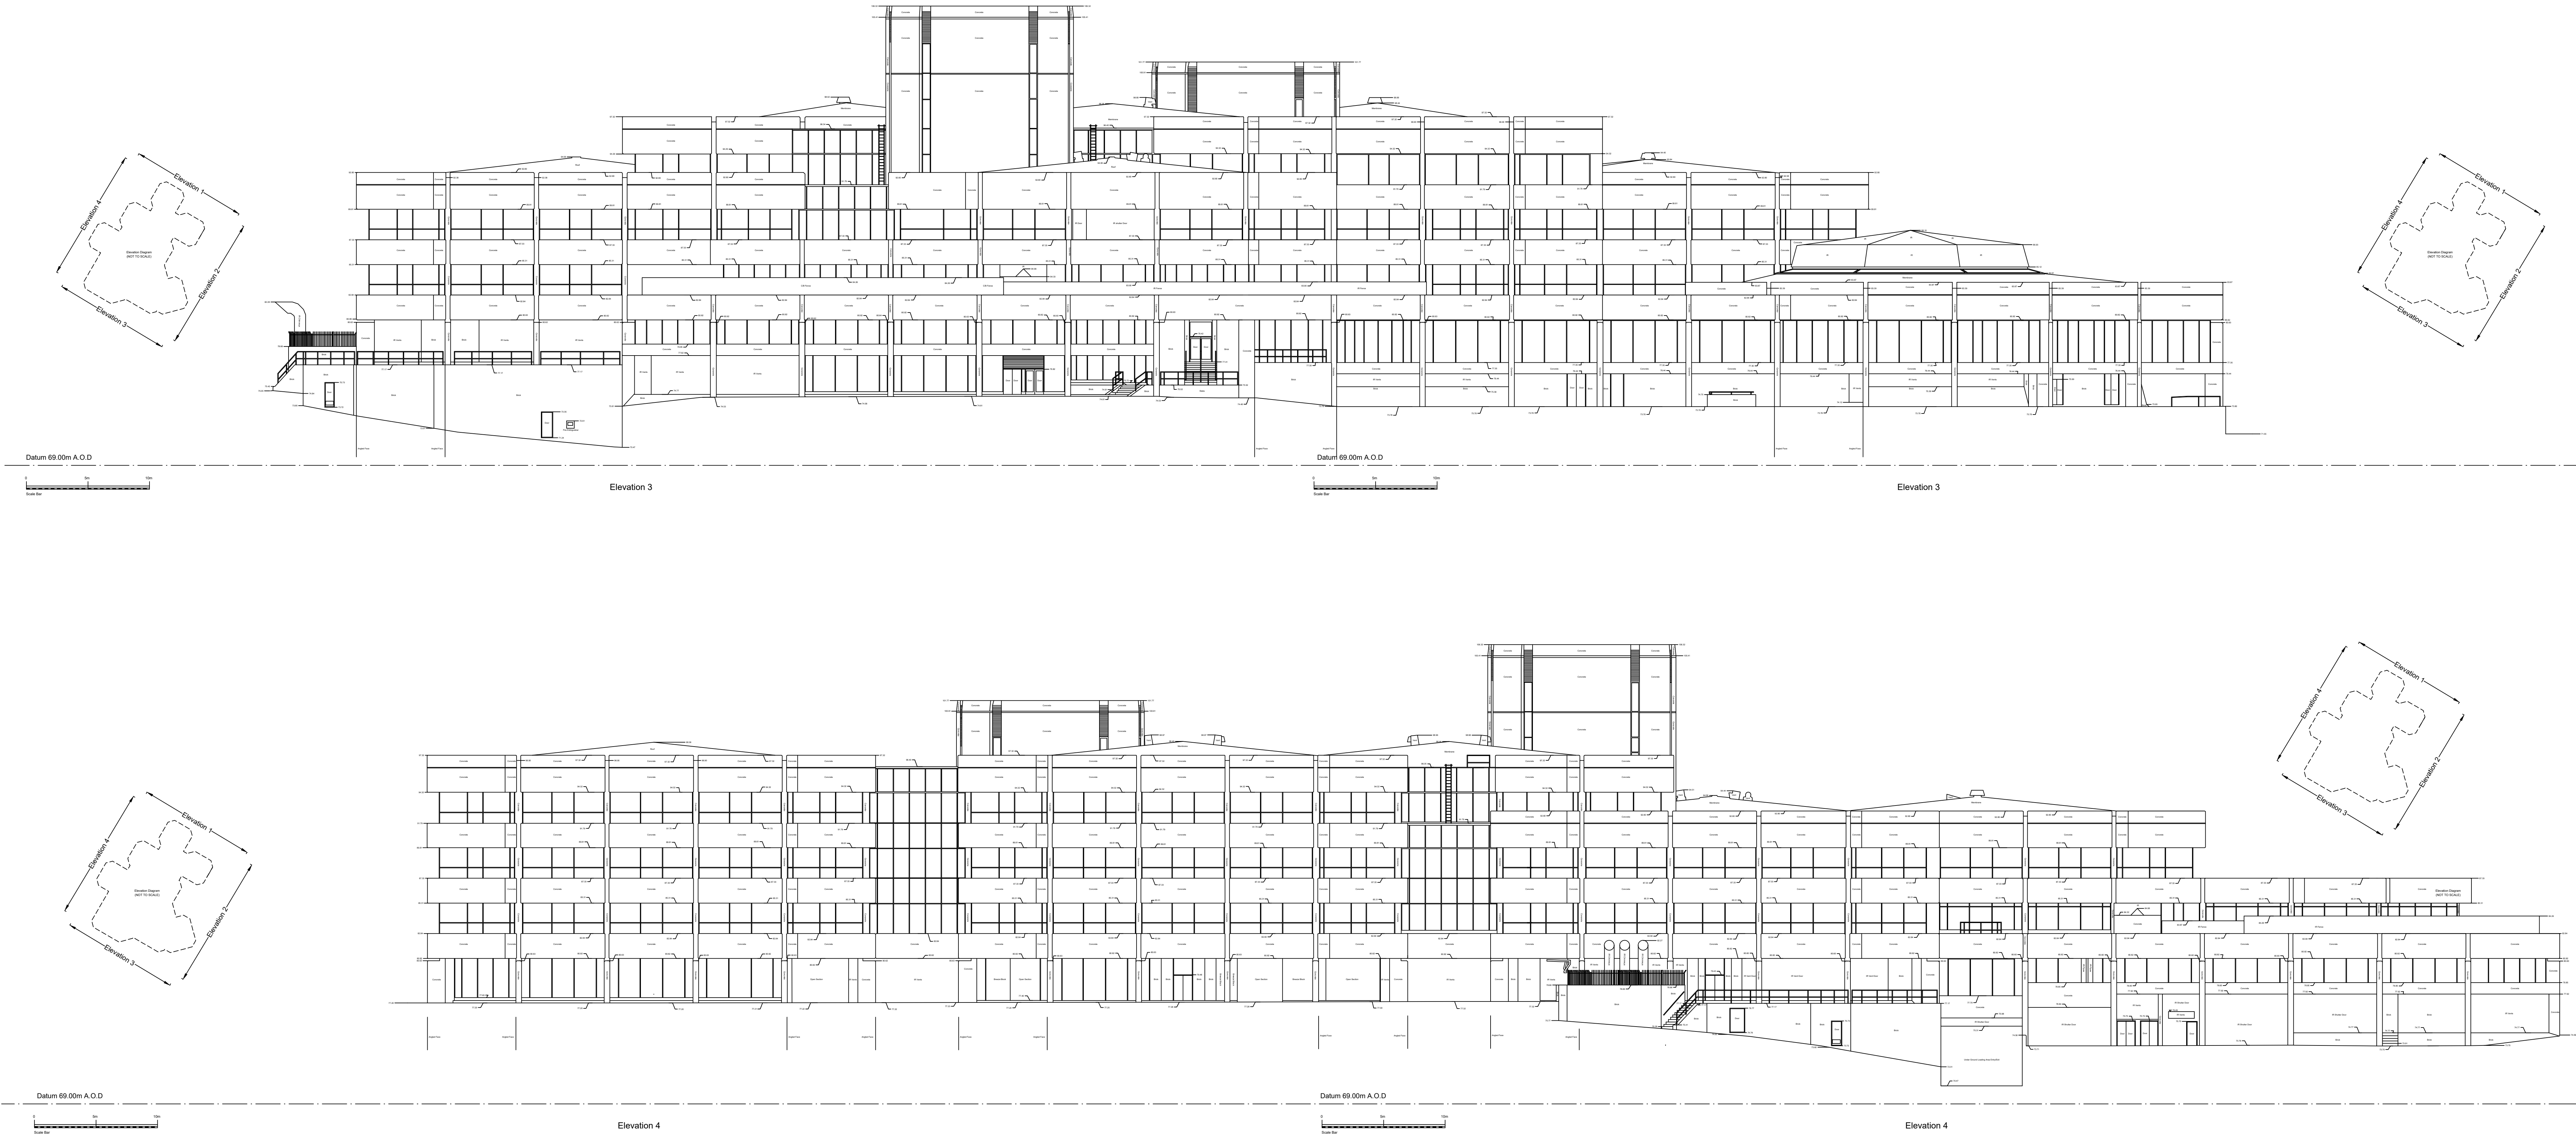

PLANNING

32 Frederick Street
Birmingham, B1 3BH

+44 (0)121 234 7500
www.chetwoods.com

Project
SHINFIELD PARK
READING

Client
WRENBRIDGE

Drawing Title
EXISTING ELEVATIONS
SHEET 02

Scale
1:200

5704 CA 00 ZZ DR A 00172 P01