




NOTES:
Copyright Chetwoods (Birmingham) Limited. No implied licence exists.
Contractors must verify all dimensions on site before commencing any work or
any drawings. This drawing is not to be scaled. Use typed dimensions only.
Subject to statutory approvals and survey.
Building areas are liable to adjustment over the course of the design process
due to the ongoing construction detailing development.
Please note the information contained within this drawing is only for the
benefit of the employee and should not be relied upon by third parties.
The CDM 2015 management procedures for the Chetwoods aspects of the
design of the project are to be found on the "Chetwoods - Hazard Analysis and
Design Risk Assessment" and drawings. The full project design team
comprehensive set of hazard management procedures are available from the
Project Designer approved for the project.

Note: Existing drawings by Wood Architects
and supplied by Wrenbridge. Chetwoods
Architects bears no responsibility or liability
for any inaccuracy of information.

0m 2m 4m 6m 8m 10m
SCALE 1:200

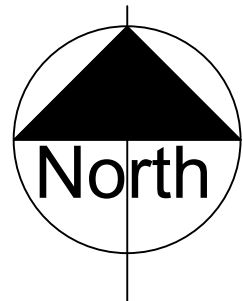

KEY 1:1250

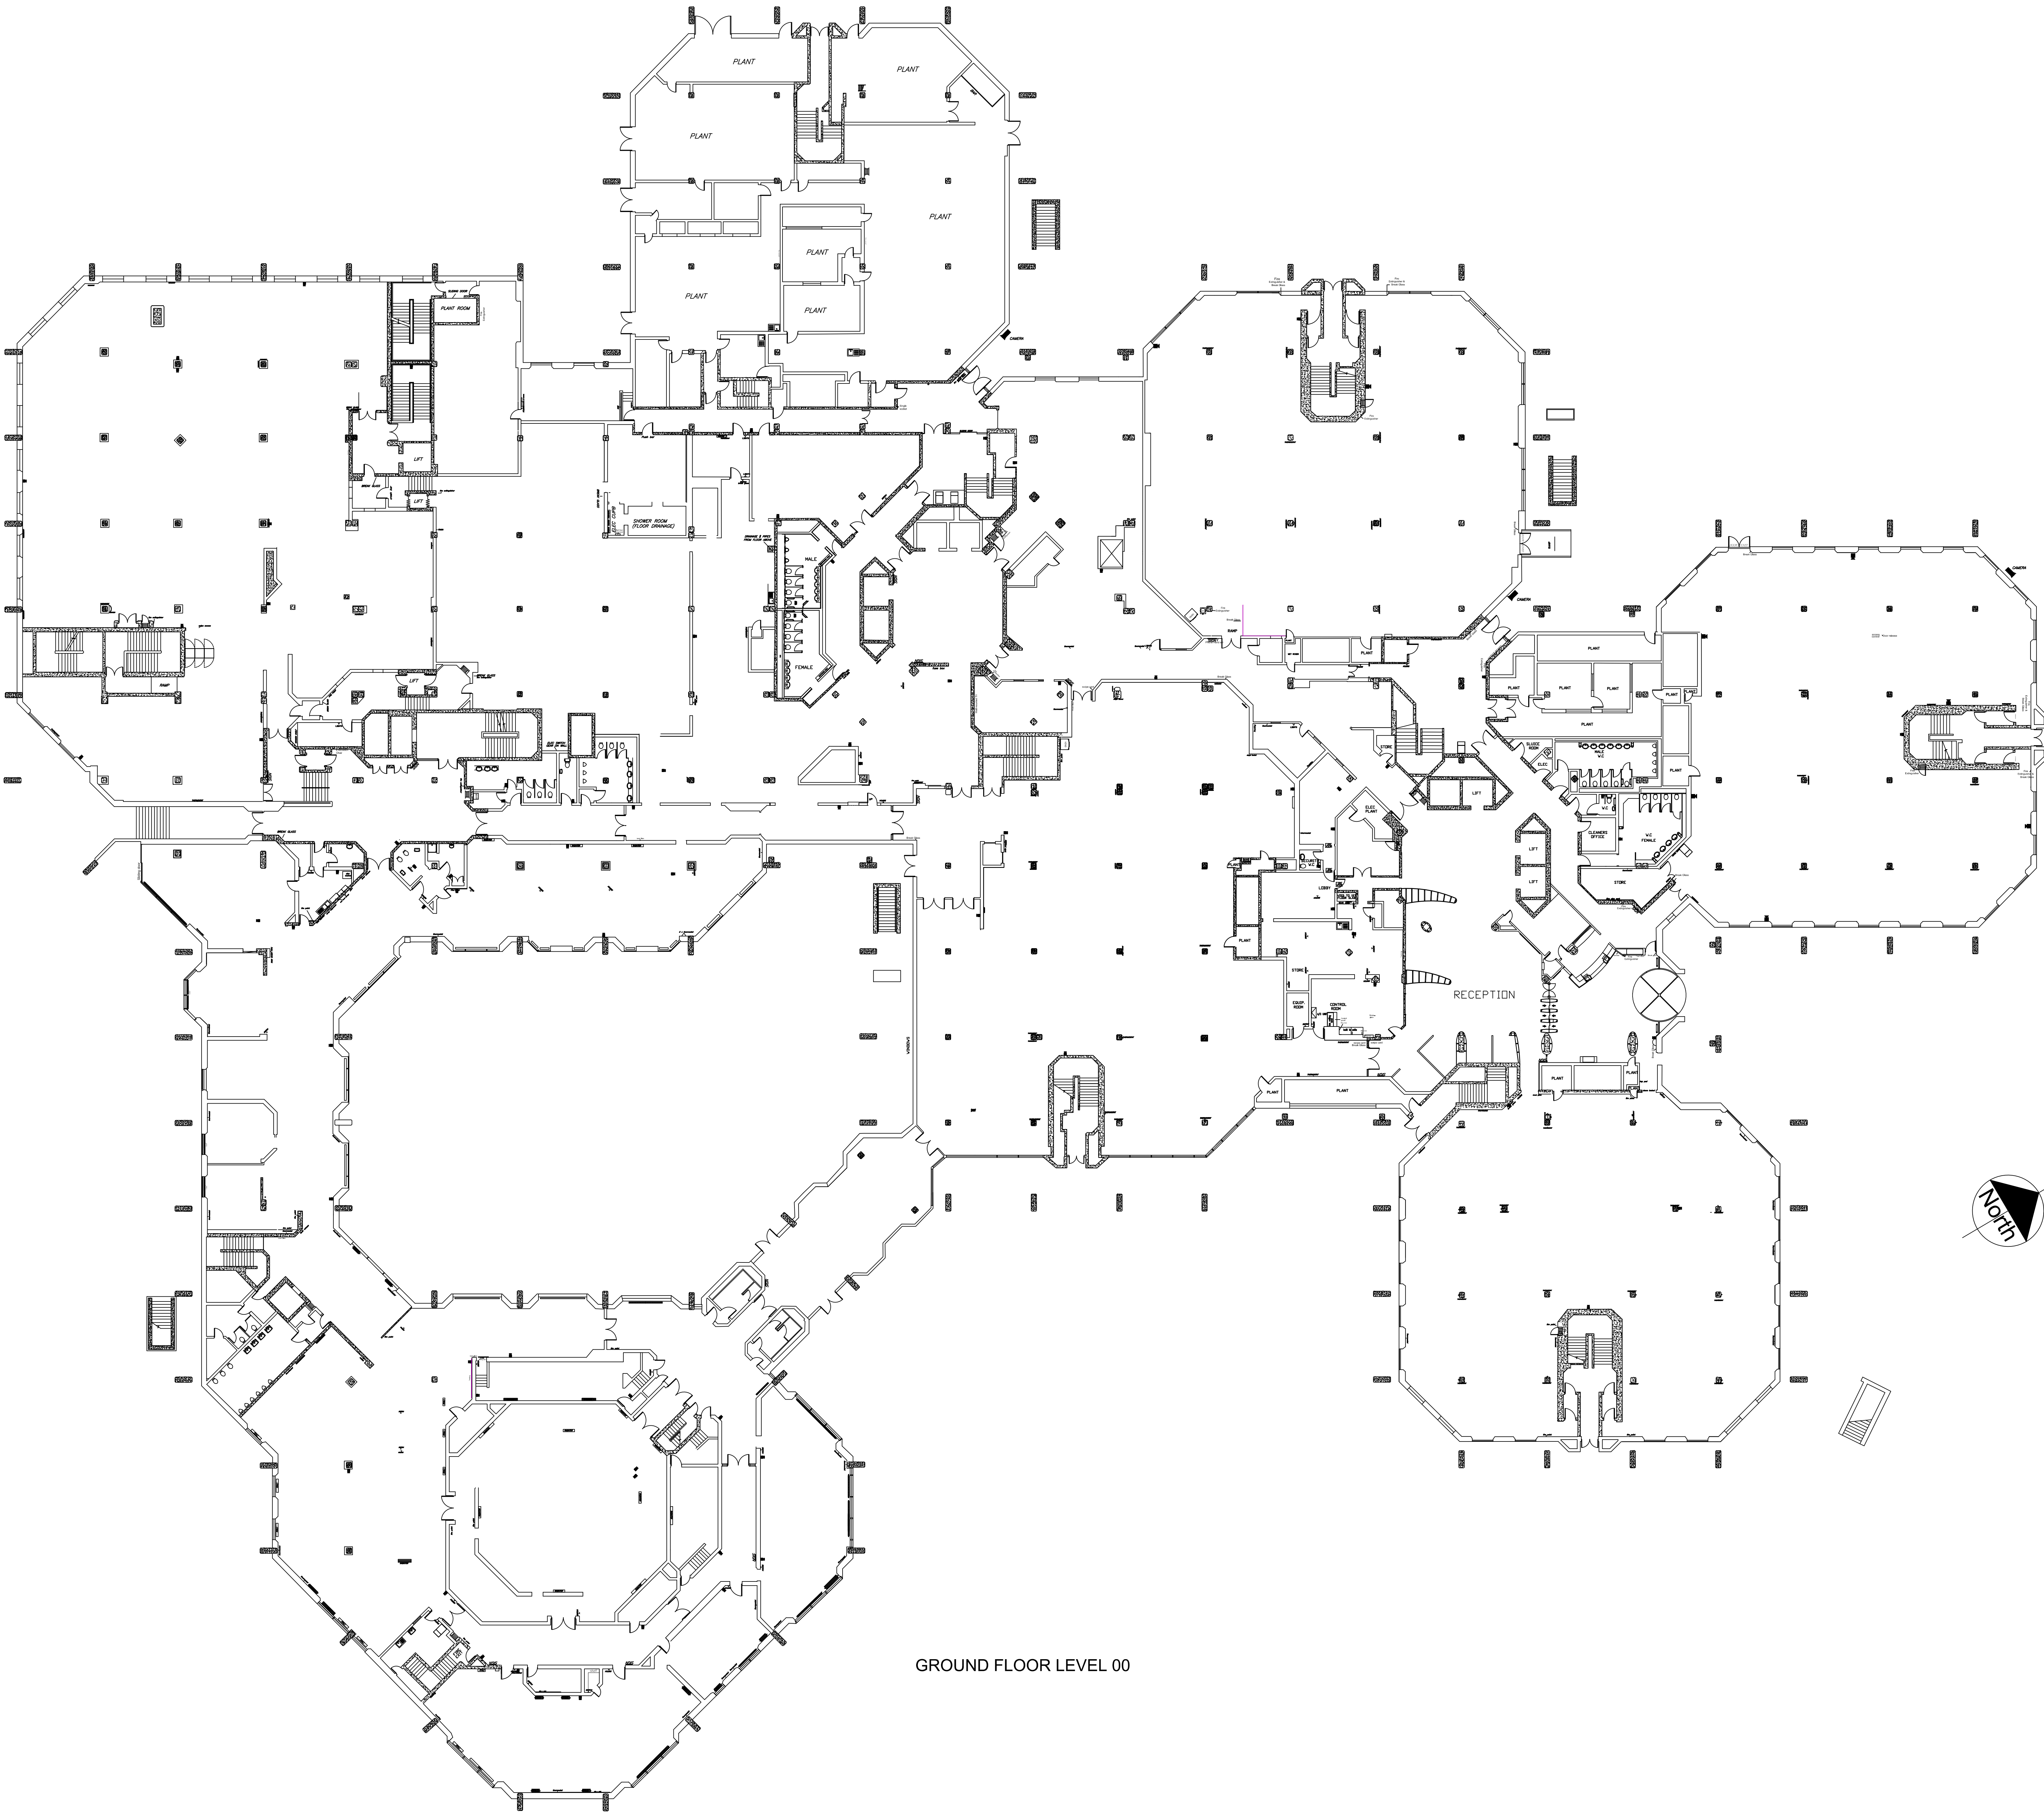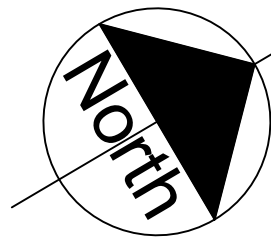


GROUND FLOOR LEVEL 00

P01 PLANNING ISSUE 13.01.25

Rev. Revision Description Date Author

PLANNING

32 Frederick Street
Birmingham, B1 3EH
+44 (0)121 234 7500
www.chetwoods.com

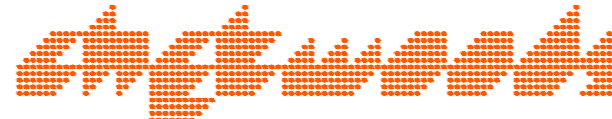

Project
SHINFIELD PARK
READING

Client
WRENBRIDGE

Drawing Title
EXISTING BUILDING
GROUND FLOOR LEVEL 00

Scale
1:200

Size
A0

Drawn
JC SKT

Date
13/01/2025

Project
5704

Originator
CA

Functional
00

Spatial
00

Form
DR

Discipline
A

Number
00103

Rev.
P01