
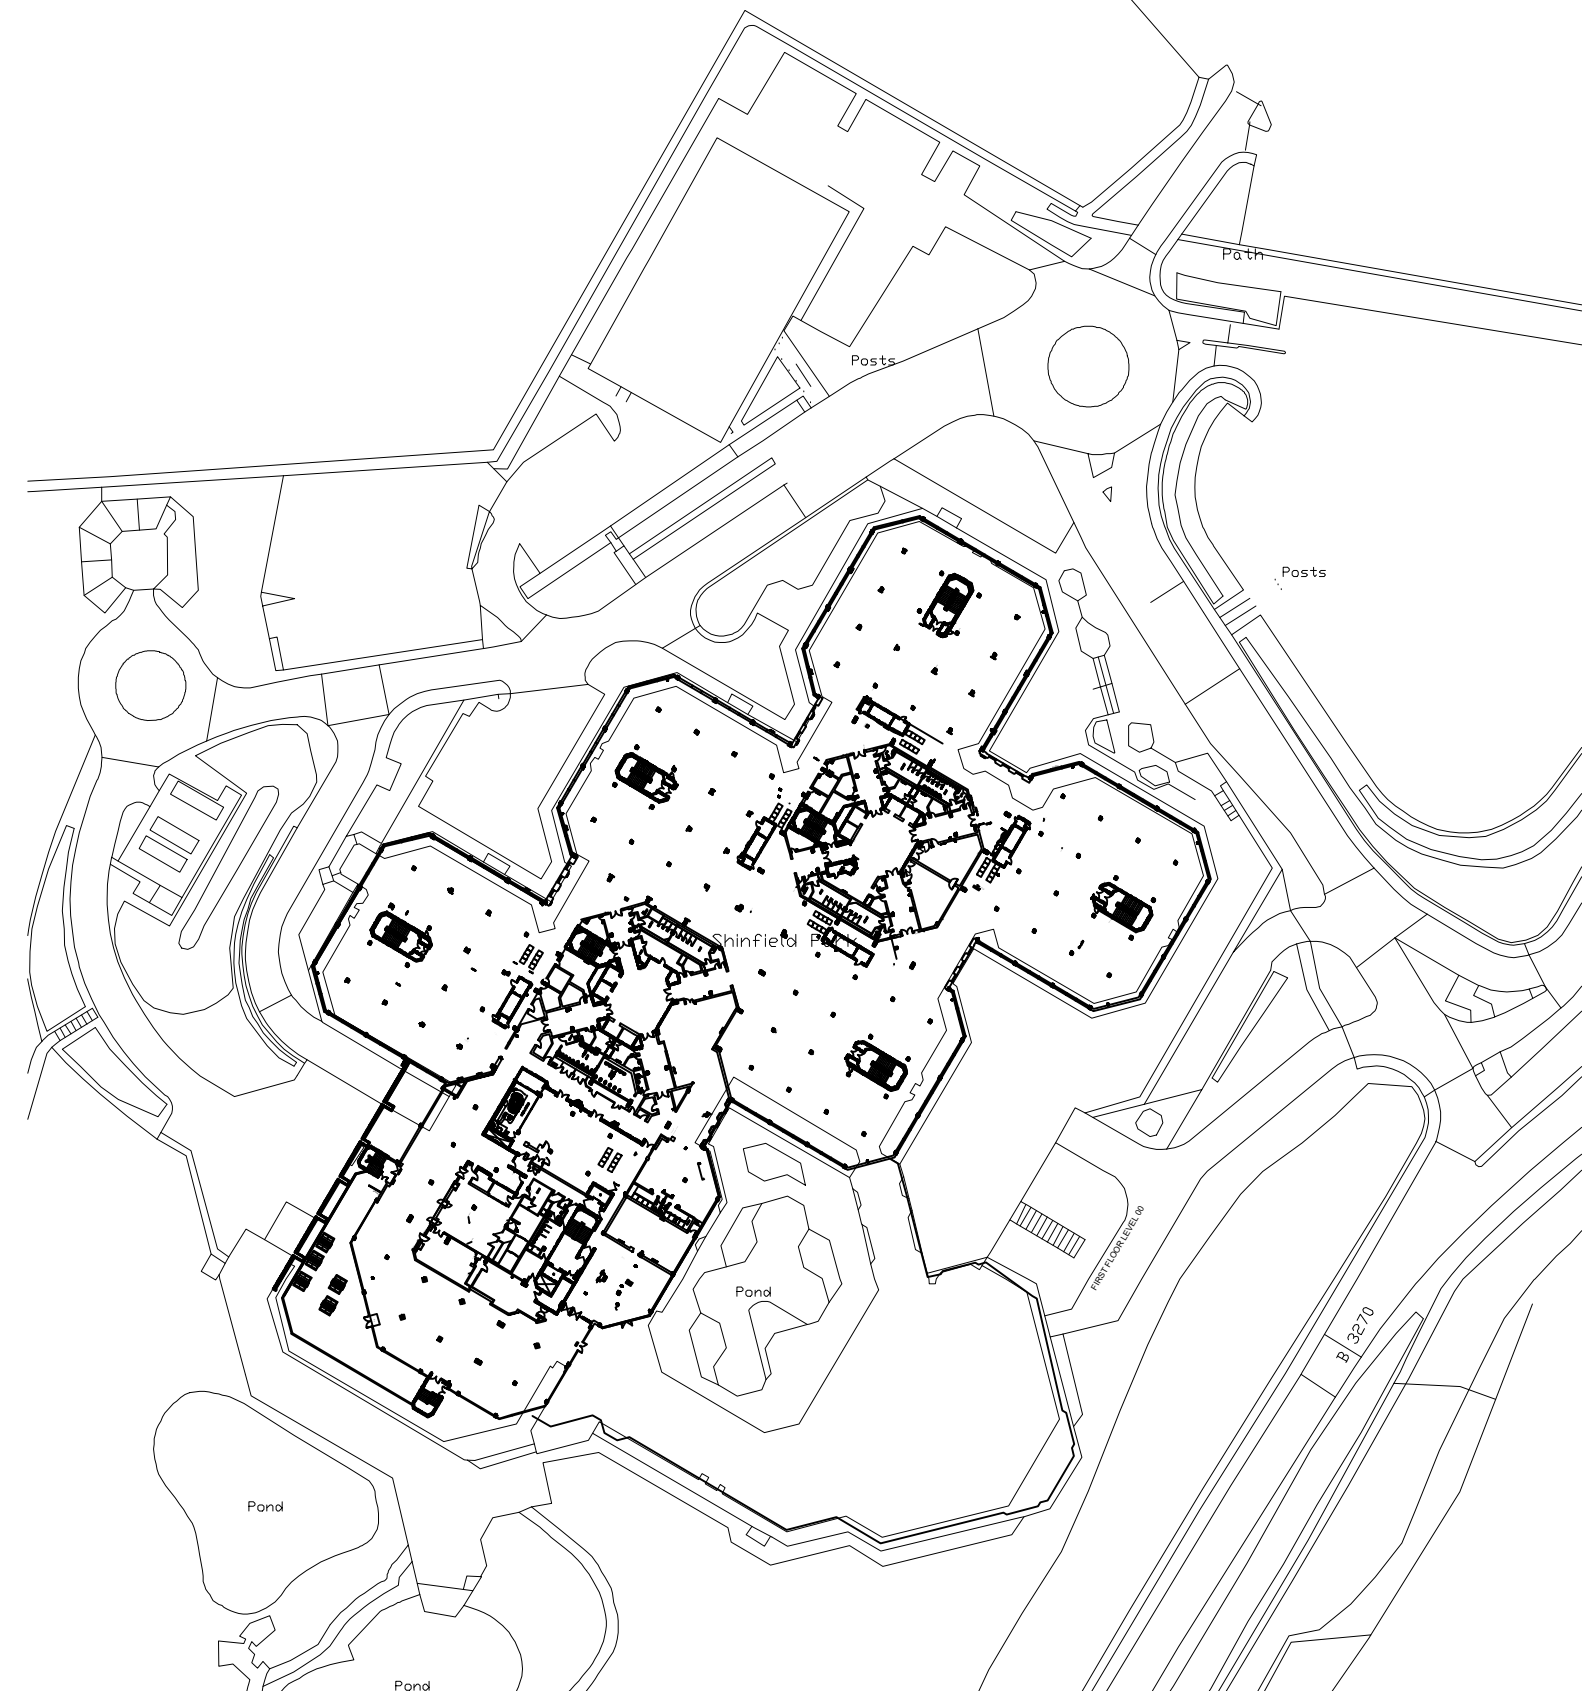


NOTES:
Copyright Chetwoods (Birmingham) Limited. No implied licence exists.
Contractors must verify all dimensions on site before commencing any work or any drawings. This drawing is not to be scaled. Use typical dimensions only.
Subject to statutory approvals and survey.
Building areas are liable to adjustment over the course of the design process due to the ongoing construction detailing development.
Please note the information contained within this drawing is solely for the benefit of the employer and should not be relied upon by third parties.
The CDM 2015 management procedures for the Chetwoods aspects of the design of the project are to be found on the "Chetwoods - Hazard Analysis and Design Risk Assessment" and/or drawings. The full project design team comprehensive set of hazard management procedures are available from the Project Designer approved for the project.



Note: Existing drawings by Wood Architects and supplied by Wrenbridge. Chetwoods Architects bears no responsibility or liability for any inaccuracy of information.

0m 2m 4m 6m 8m 10m

SCALE 1:200

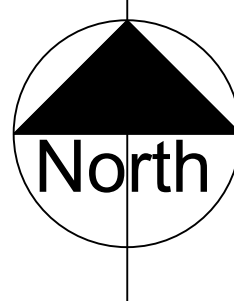

KEY 1:1250

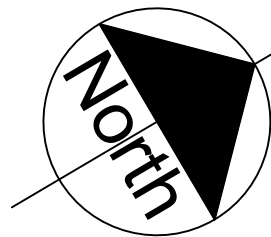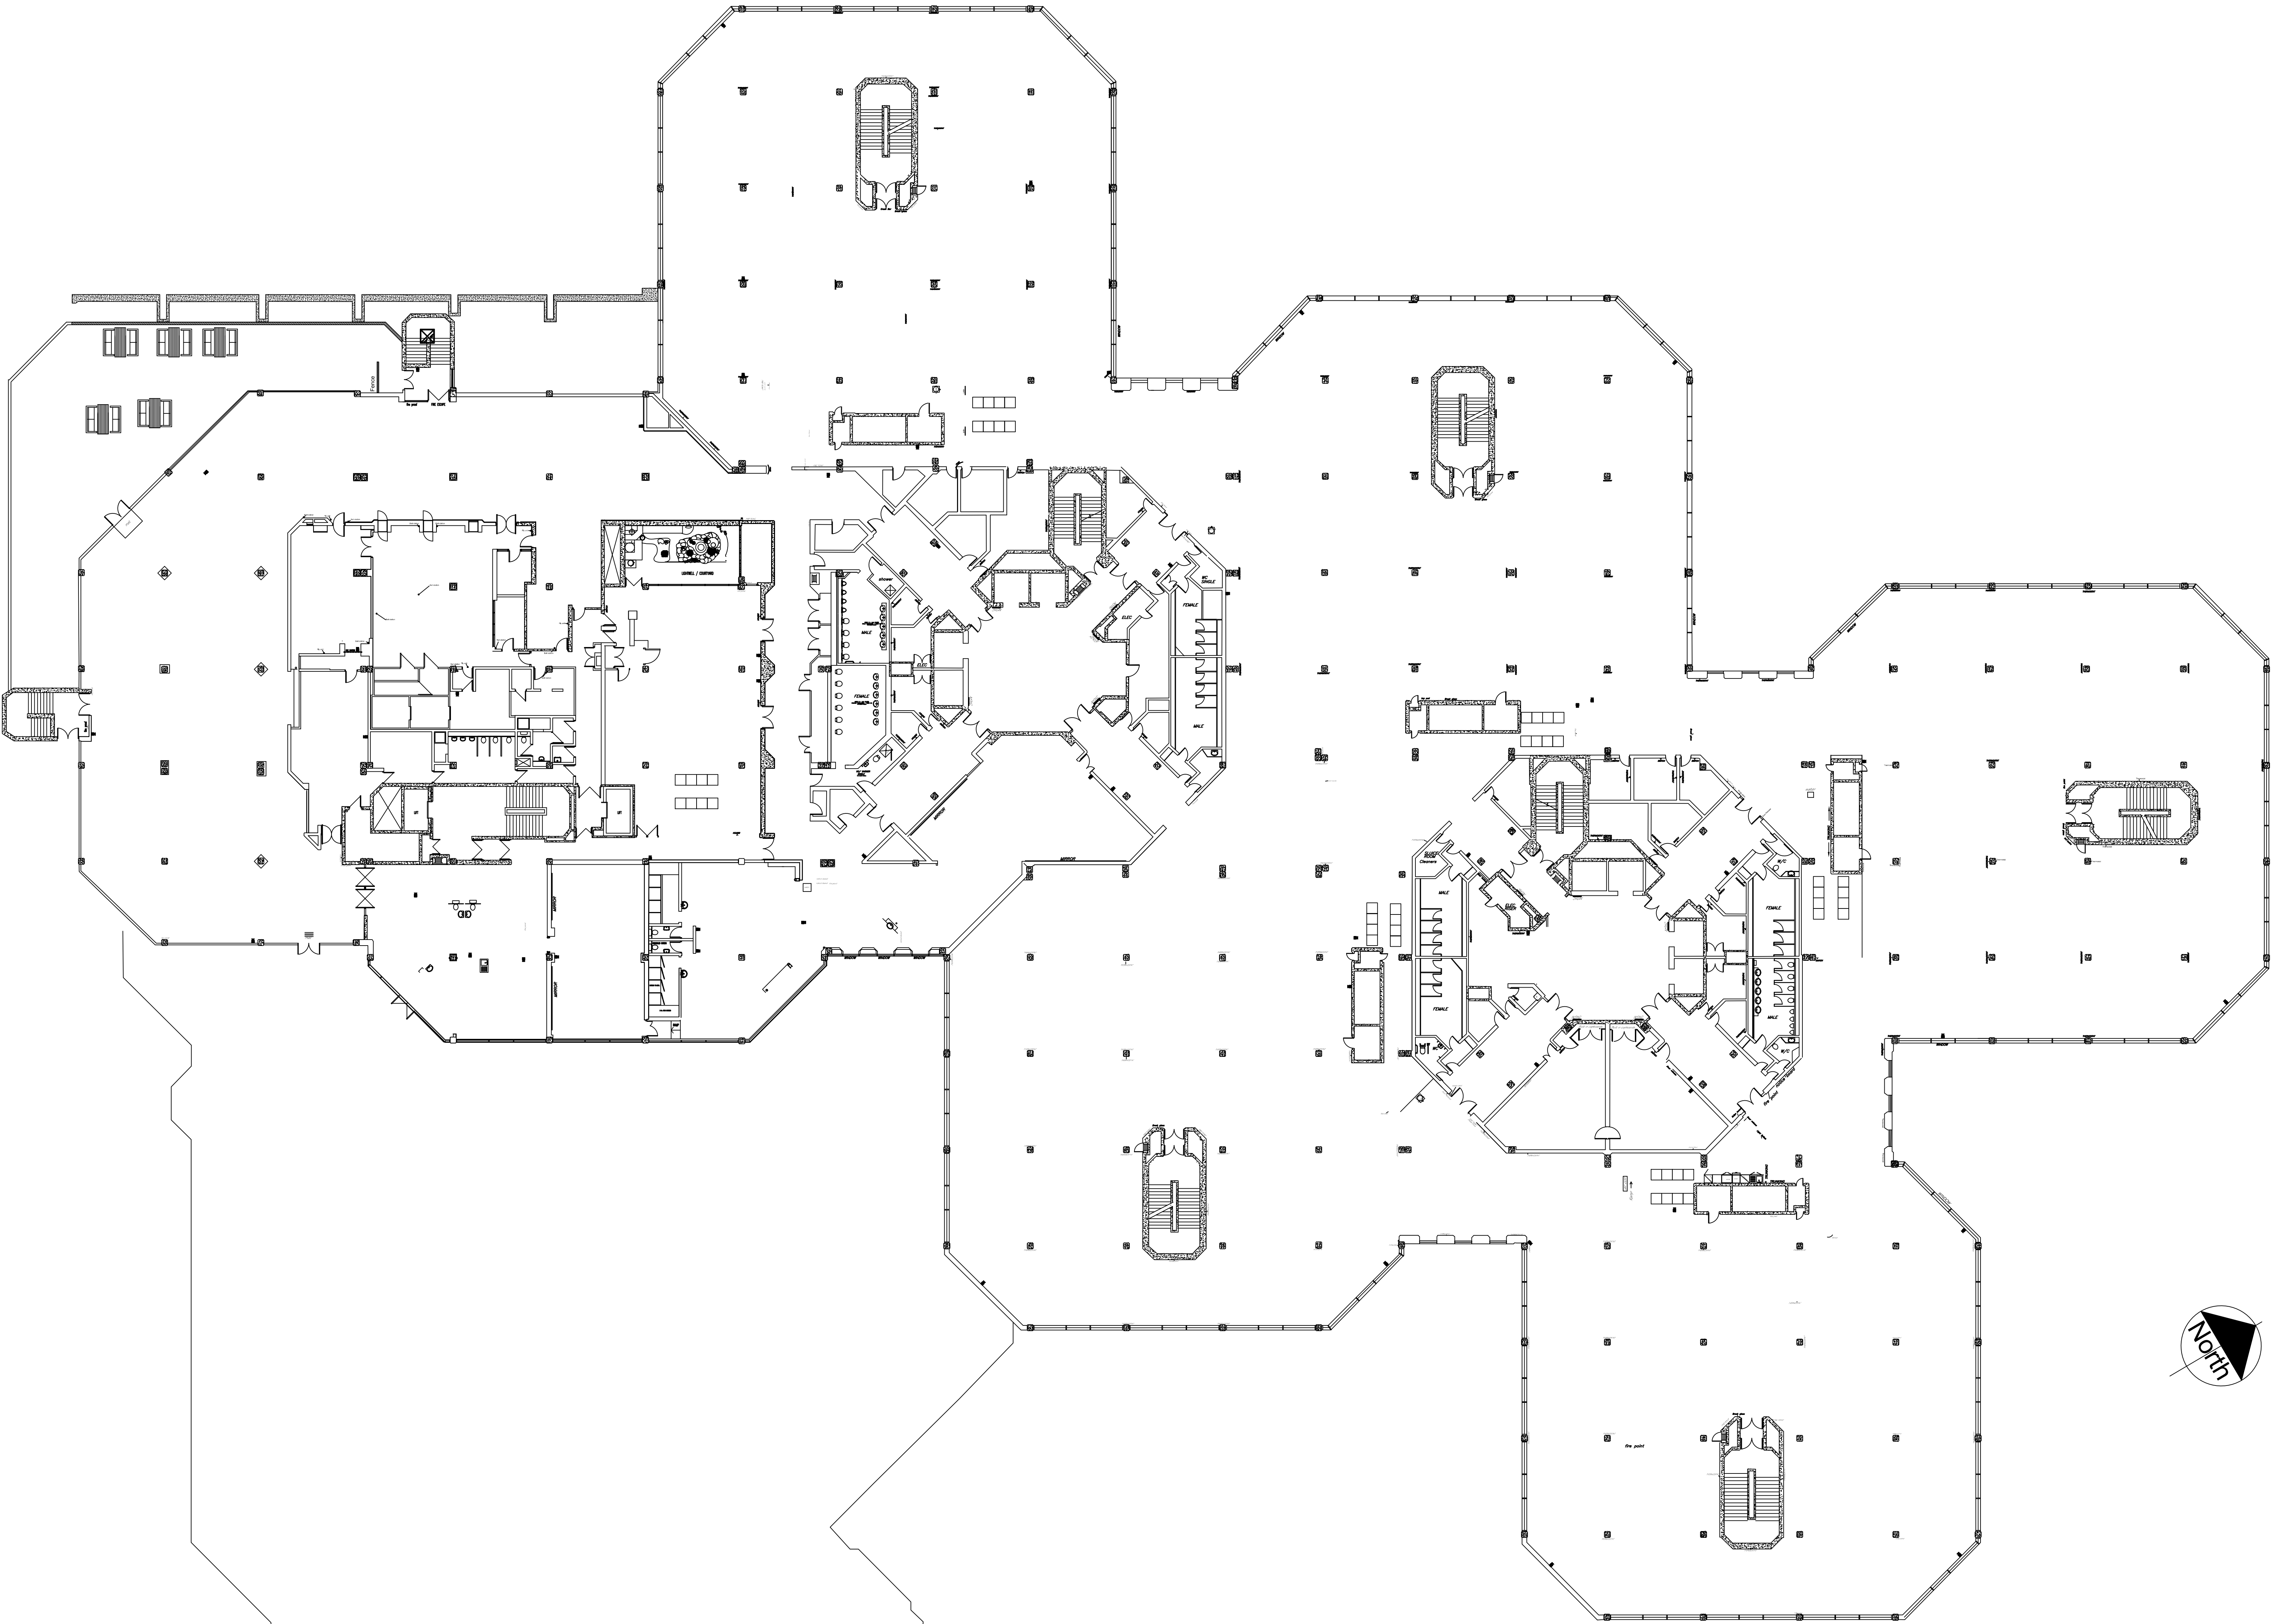

FIRST FLOOR LEVEL 00

Rev	Revision Description	Date	Author	Reviewed
P01	PLANNING ISSUE	13.01.25	JC	

PLANNING

32 Frederick Street
Birmingham, B1 3BH

+44 (0)121 234 7500
www.chetwoods.com



Project
SHINFIELD PARK
READING
Client
WRENBRIDGE

Drawing Title
EXISTING BUILDING
FIRST FLOOR LEVEL 01

Scale
1:200

Rev
A0

Drawn
JC

Checked
SKT

Date
13/01/2025

Project
5704

Originator
CA

Functional
00

Spatial
01

Form
DR

Discipline
A

Number
00104

Rev
P01