



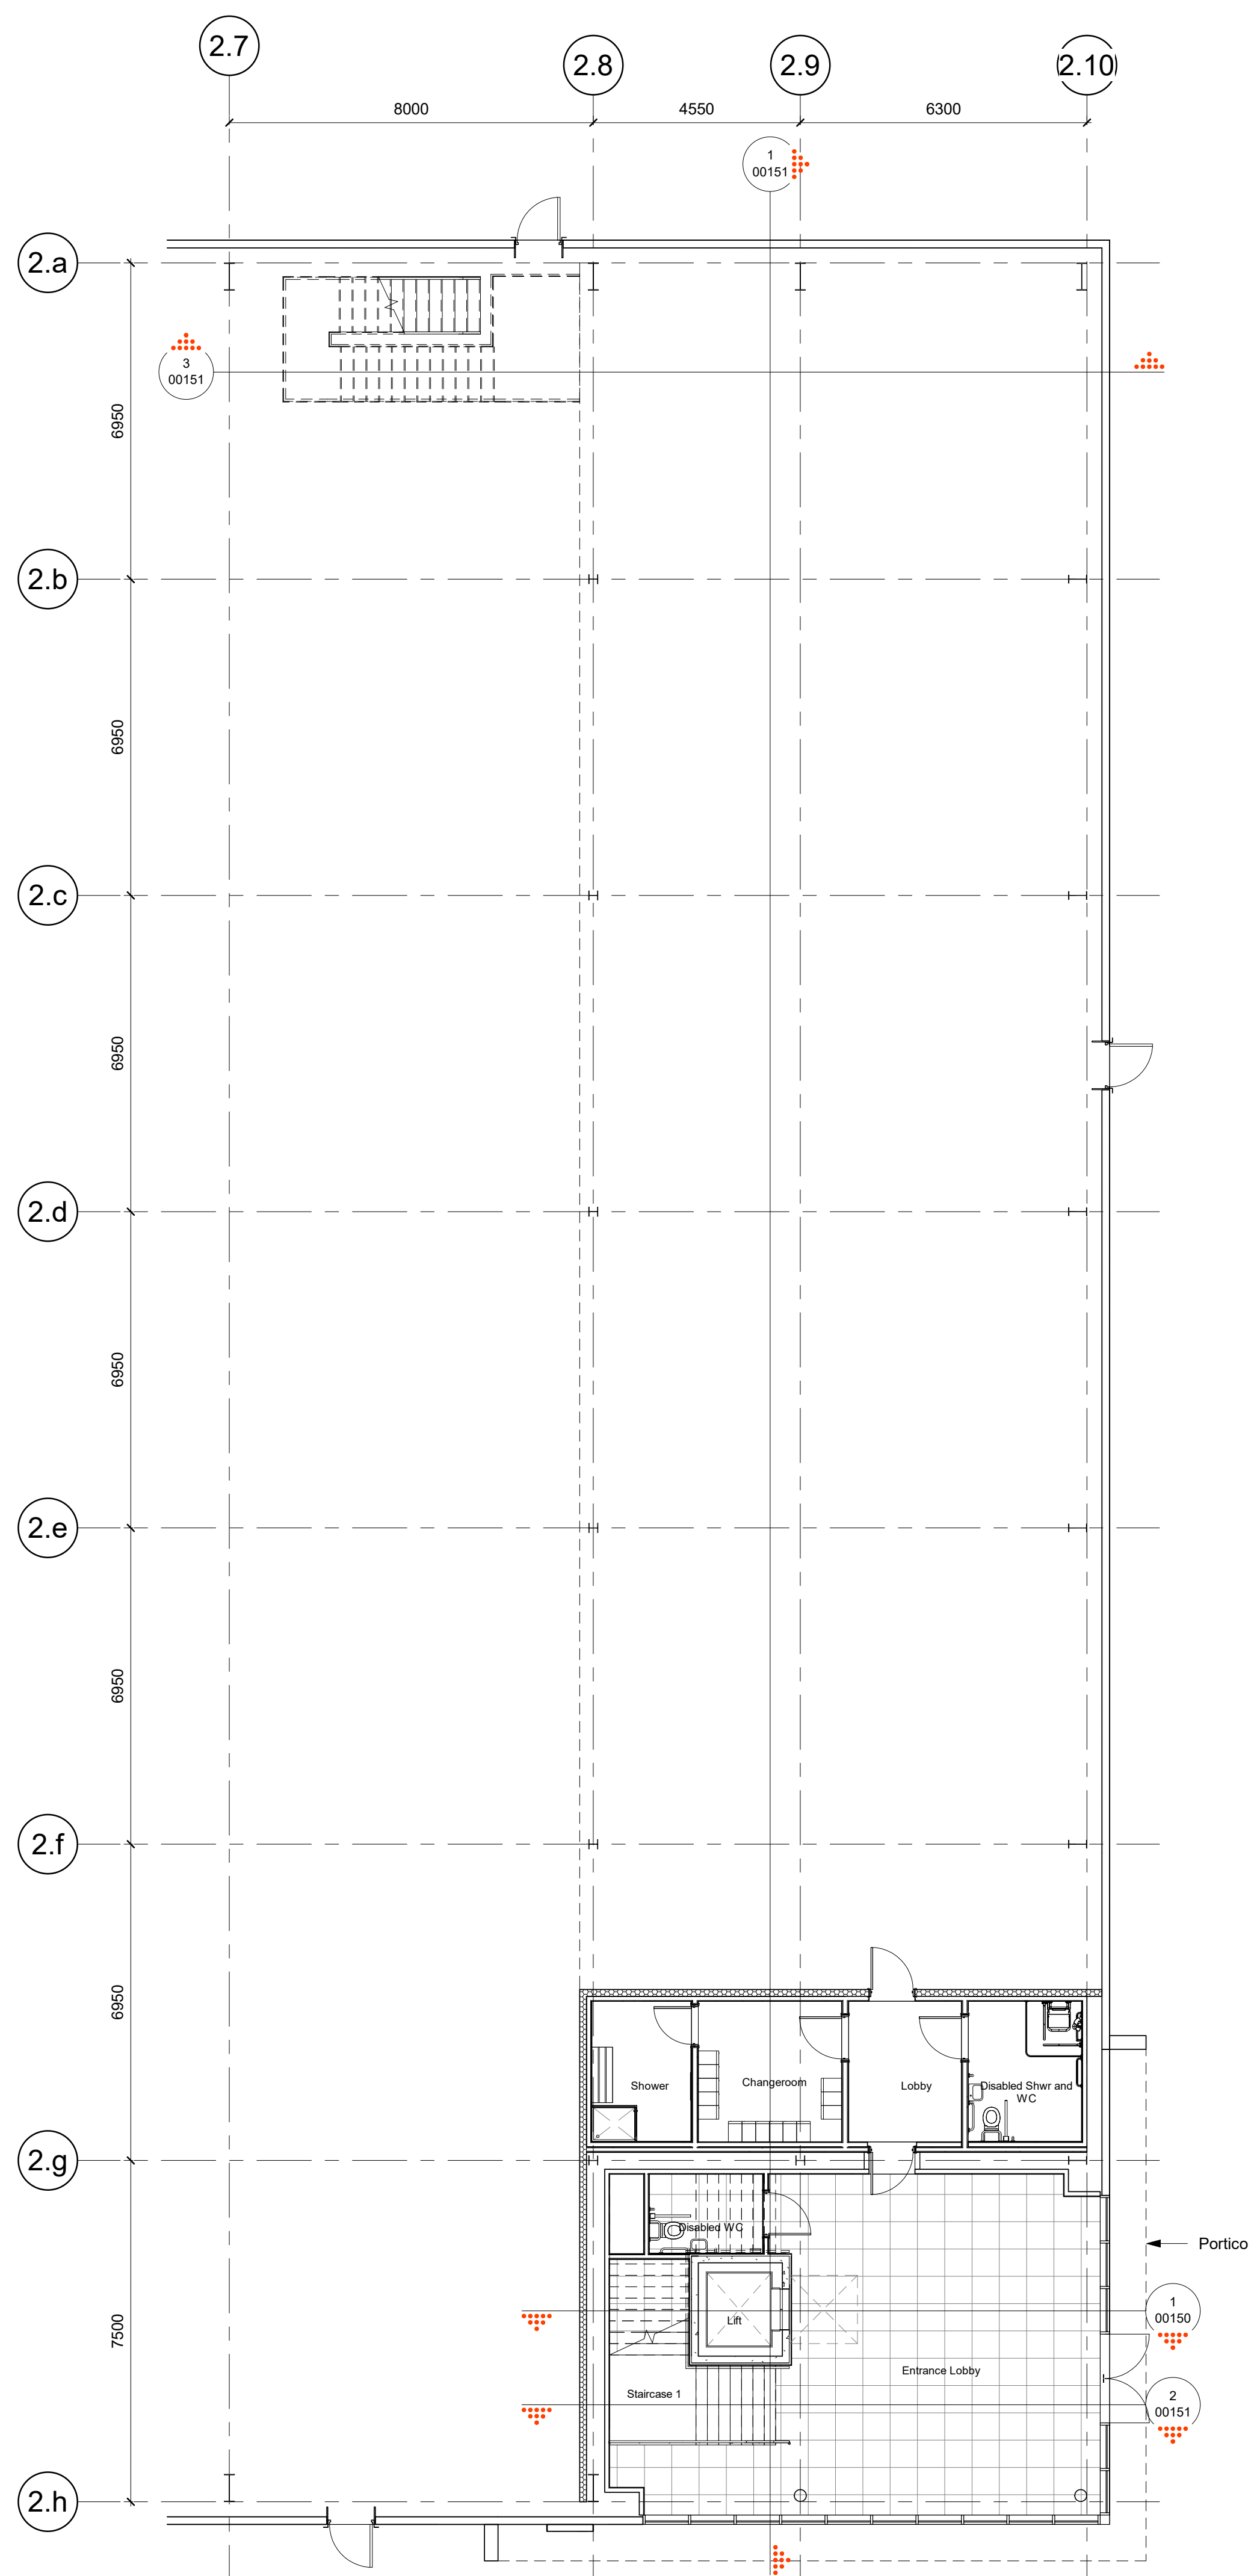


1 GROUND FLOOR OFFICE GA PLAN
1 : 100

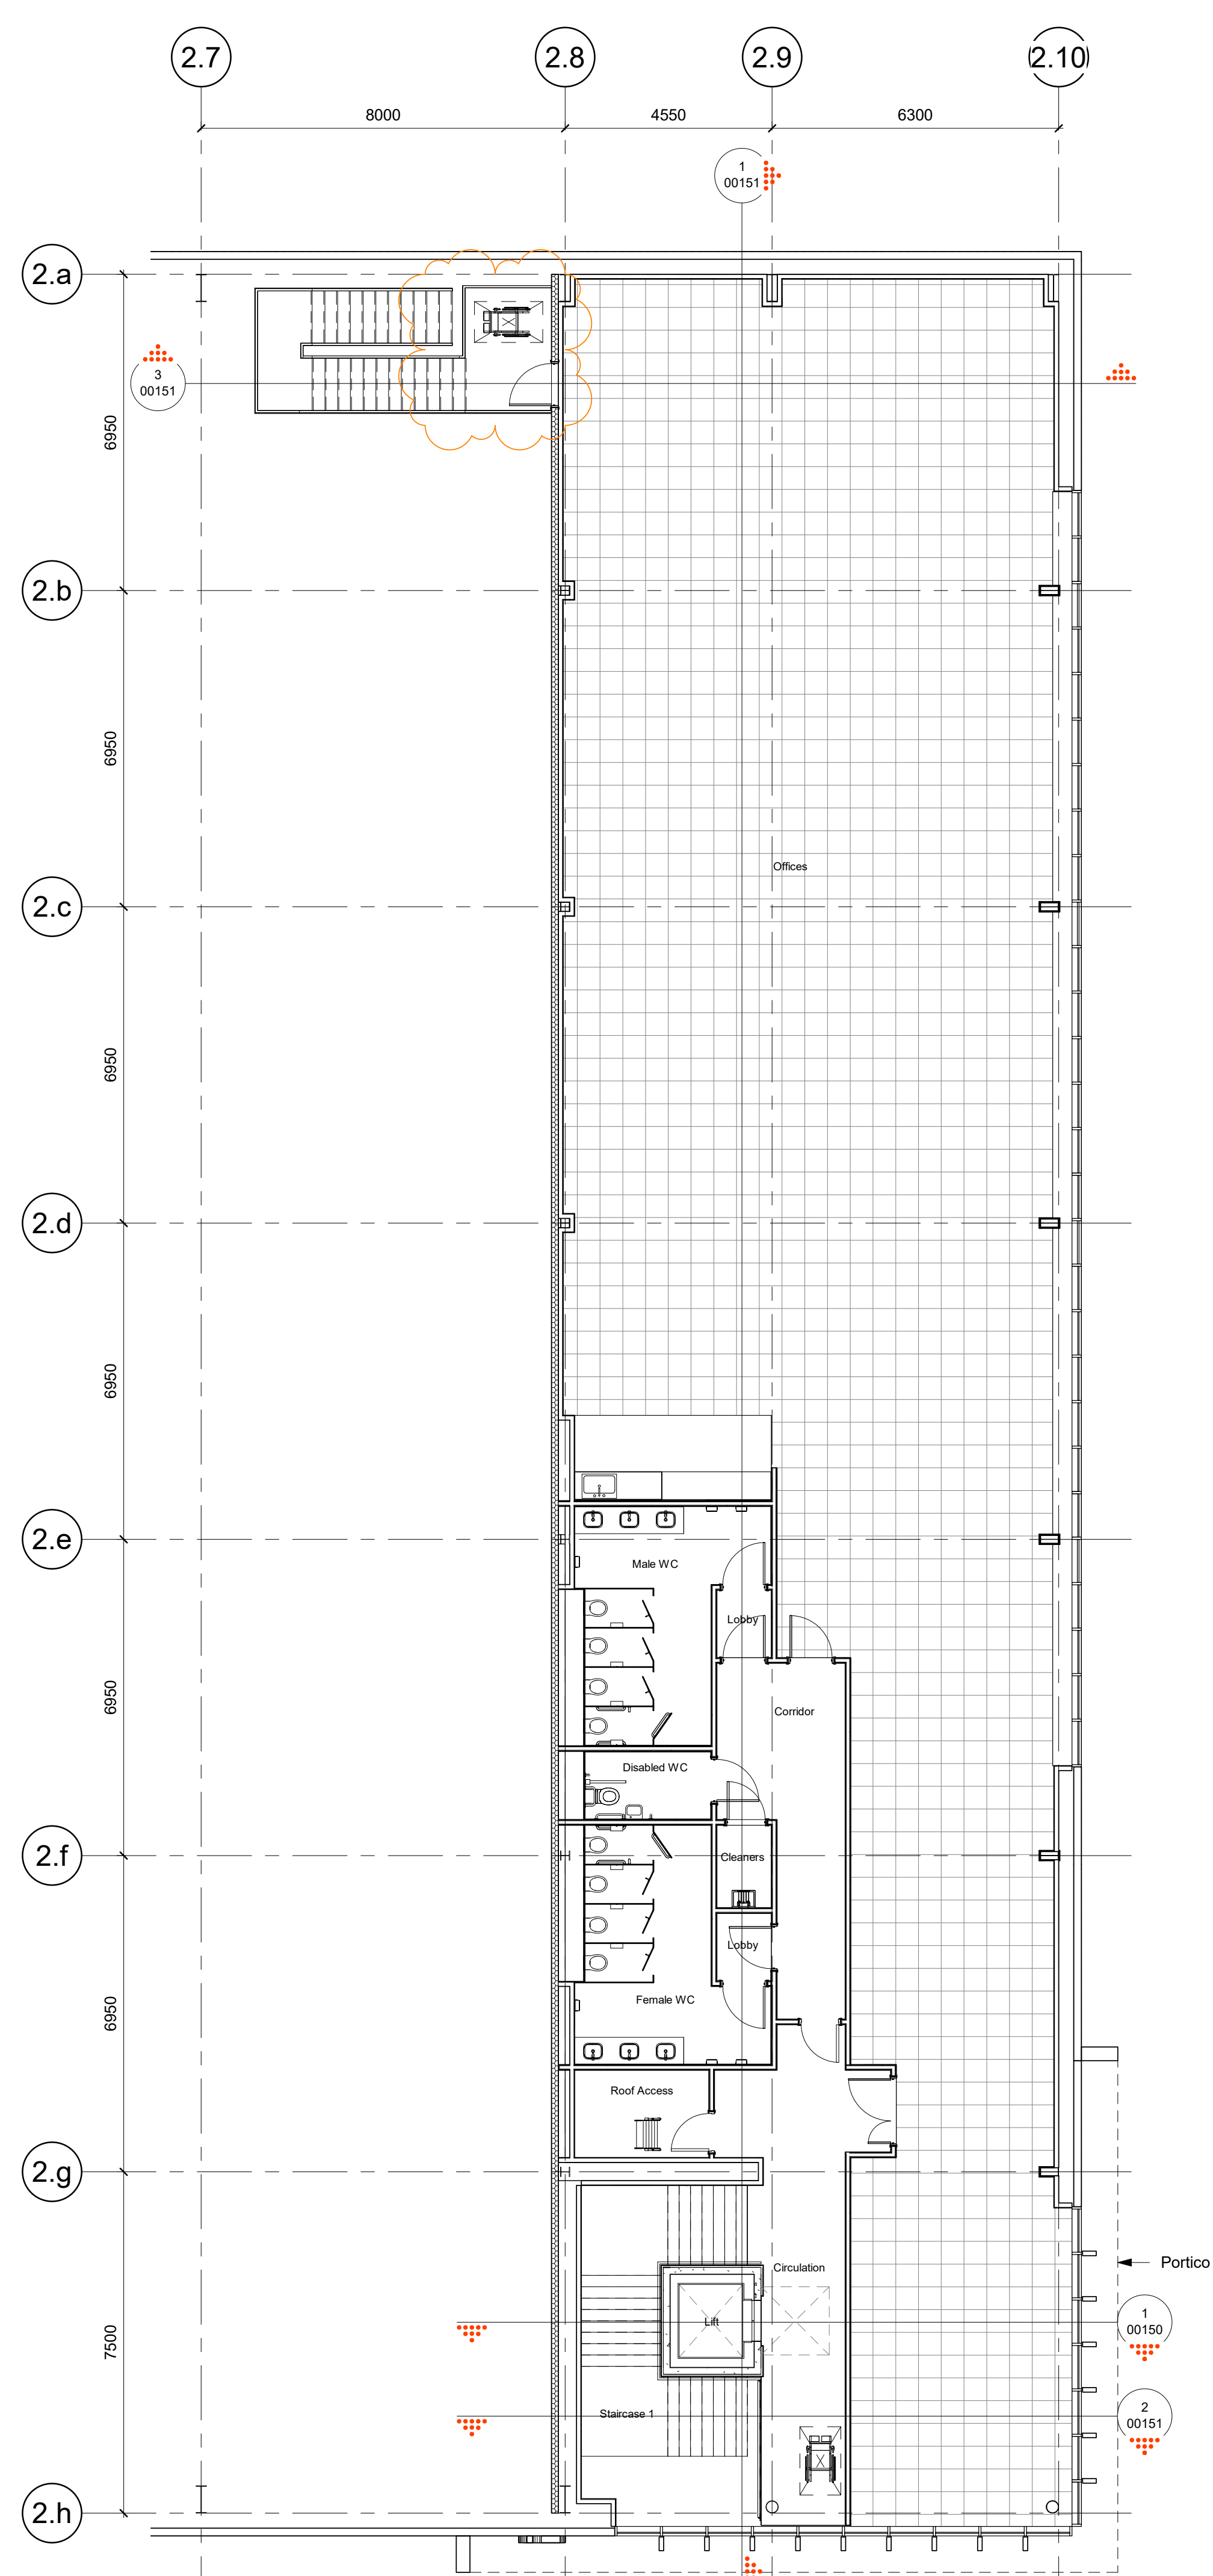

2 FIRST FLOOR OFFICE GA PLAN

NOTES:
Copyright Chetwoods (Birmingham) Limited. No implied licence exists.
Contractors must verify all dimensions on site before commencing any work or shop drawings. This drawing is not to be scaled. Use figured dimensions only.
Contractors must refer to statutory requirements for the Chetwoods aspects of the Building areas are liable to adjustment over the course of the design process due to the ongoing construction detailing developments.
Please note the information contained within this drawing is solely for the benefit of the employer and should not be relied upon by third parties.
The CDM hazard management procedures for the Chetwoods aspects of the design of this project are to be found on the "Chetwoods - Hazard Analysis and Design Risk Assessment" and/or drawings. The full project design teams comprehensive set of hazard management procedures are available from the Principal Designer appointed for the project.

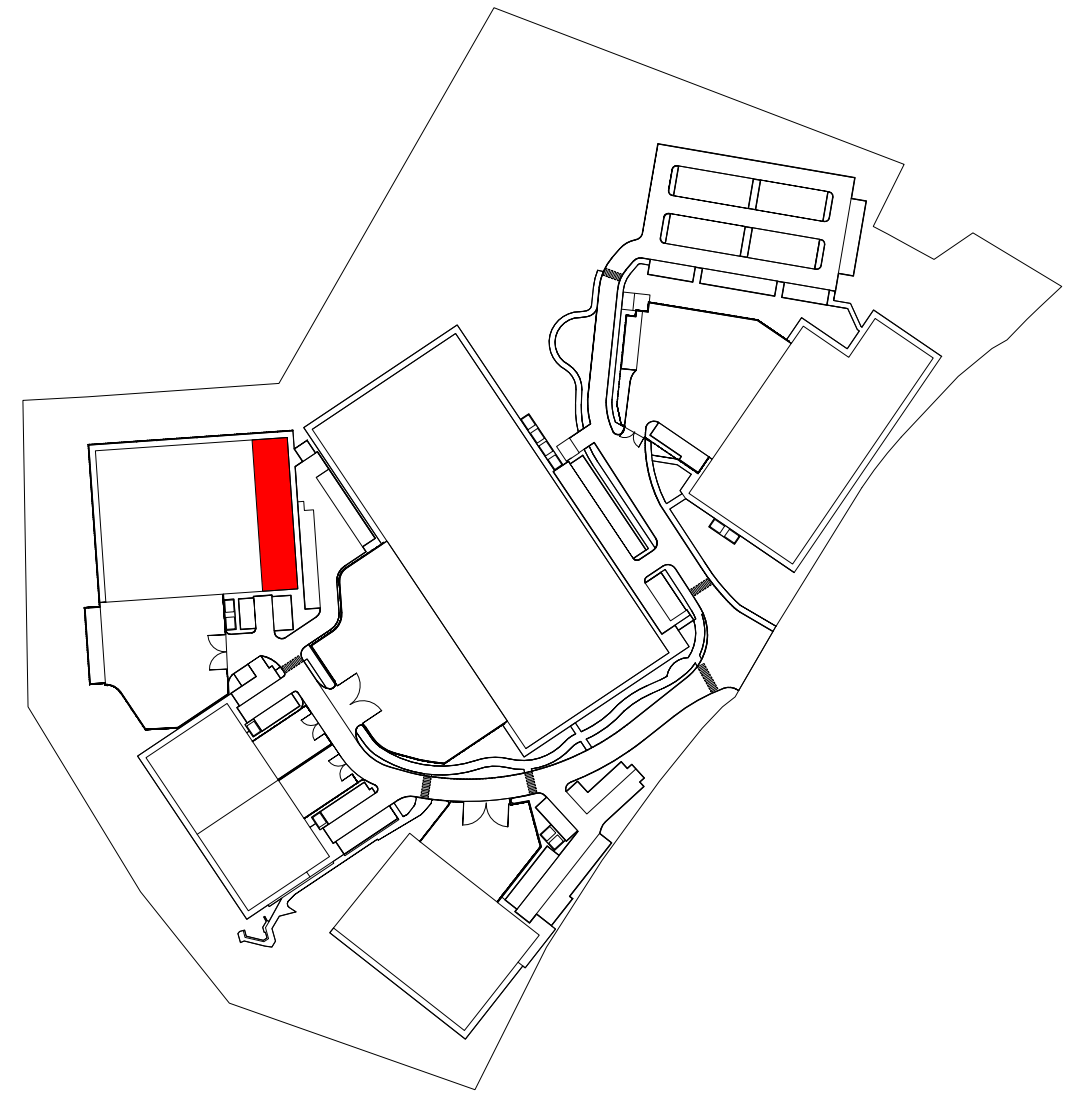

P5	REFUGE LOCATION AMENDED	10/07/25	HD/TM
P4	ISSUED FOR PLANNING	22/01/25	HD/TM
P3	ISSUED INCORPORATING FURTHER CLIENT COMMENTS	20/01/25	HD/TM
P2	ISSUED INCORPORATING CLIENT COMMENTS	17/01/25	HD/TM
P1	FIRST ISSUE	18/12/24	HD/TM

PLANNING

32 Frederick Street,
Birmingham, B1 3HH

Project
SHINFIELD PARK, READING

Client

WRENBRIDGE

UNIT 2 - OFFICE FLOOR GA PLANS

Scale	Size	Drawn	Checked	Date
As indicated	A1	HD	AR	22/10/24

Project	Originator	Functional	Spatial	Form	Discipline	Number	Rev.
5704	CA	02	ZZ	DR	A	00101	P5