

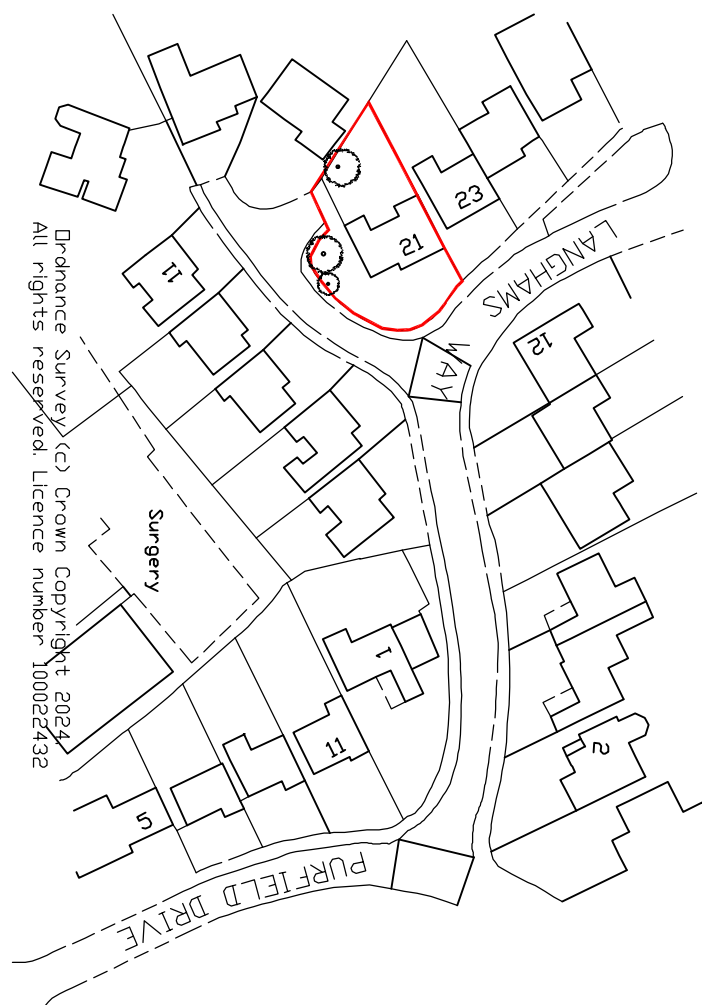
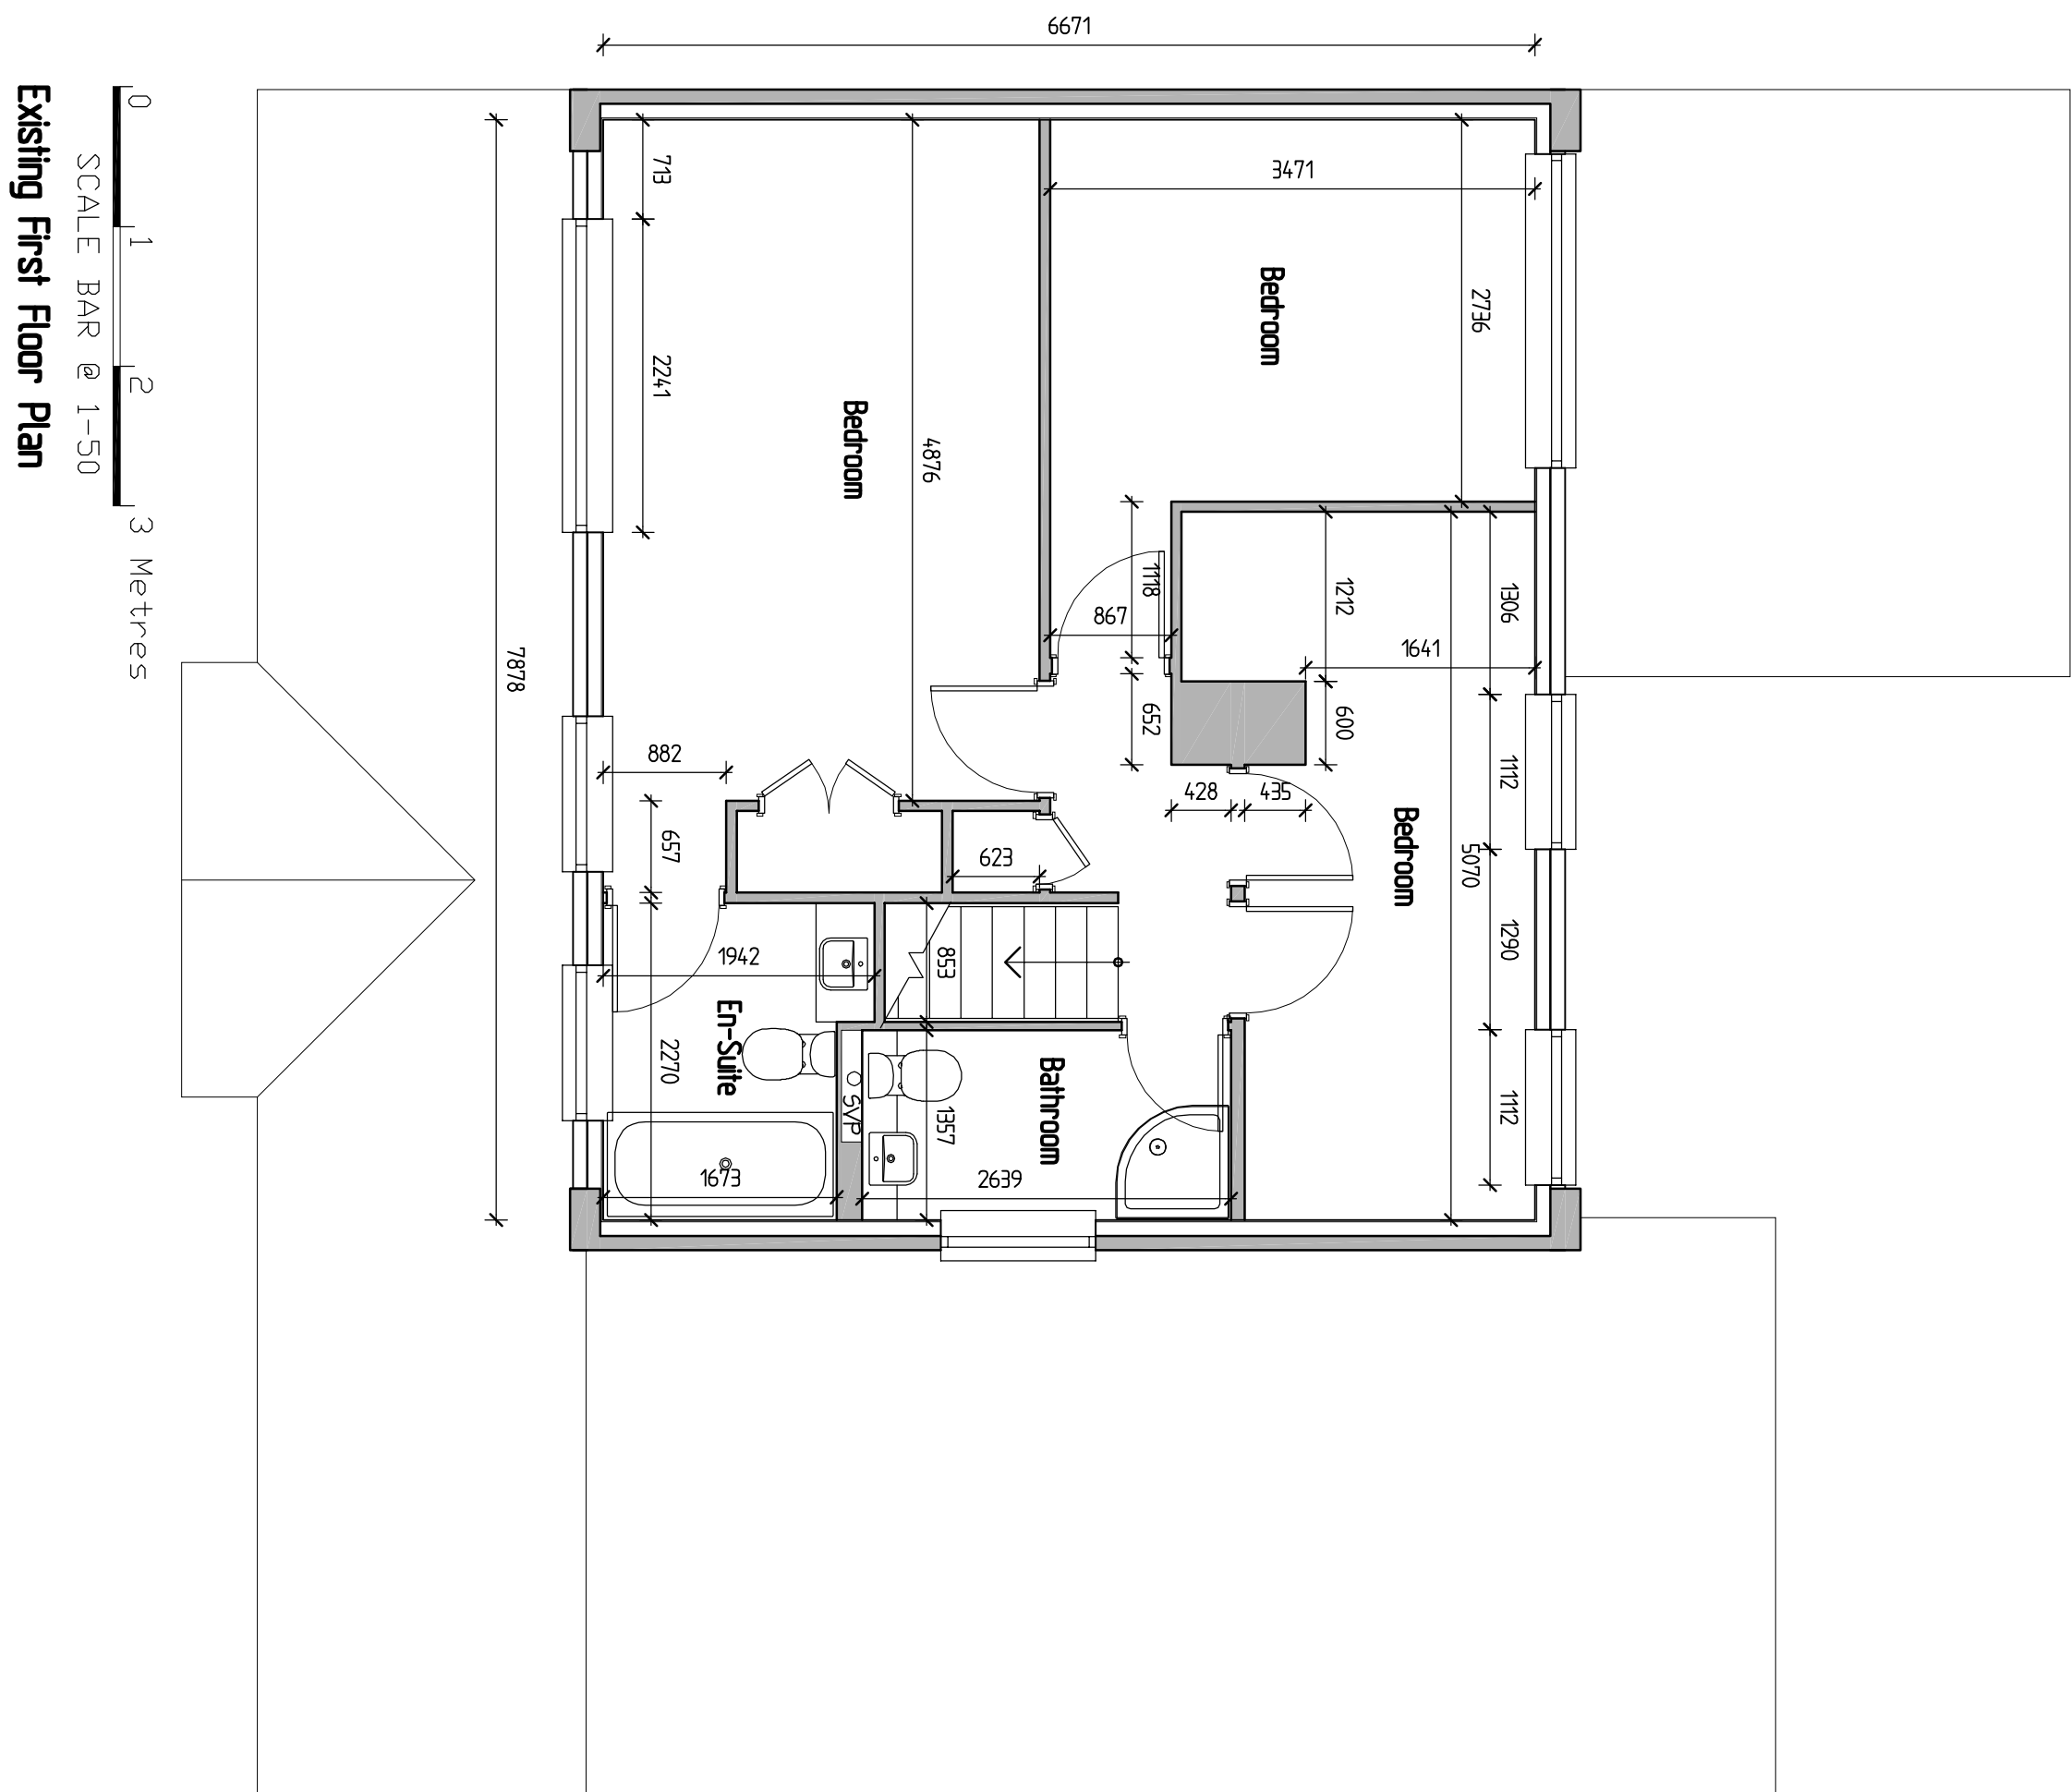
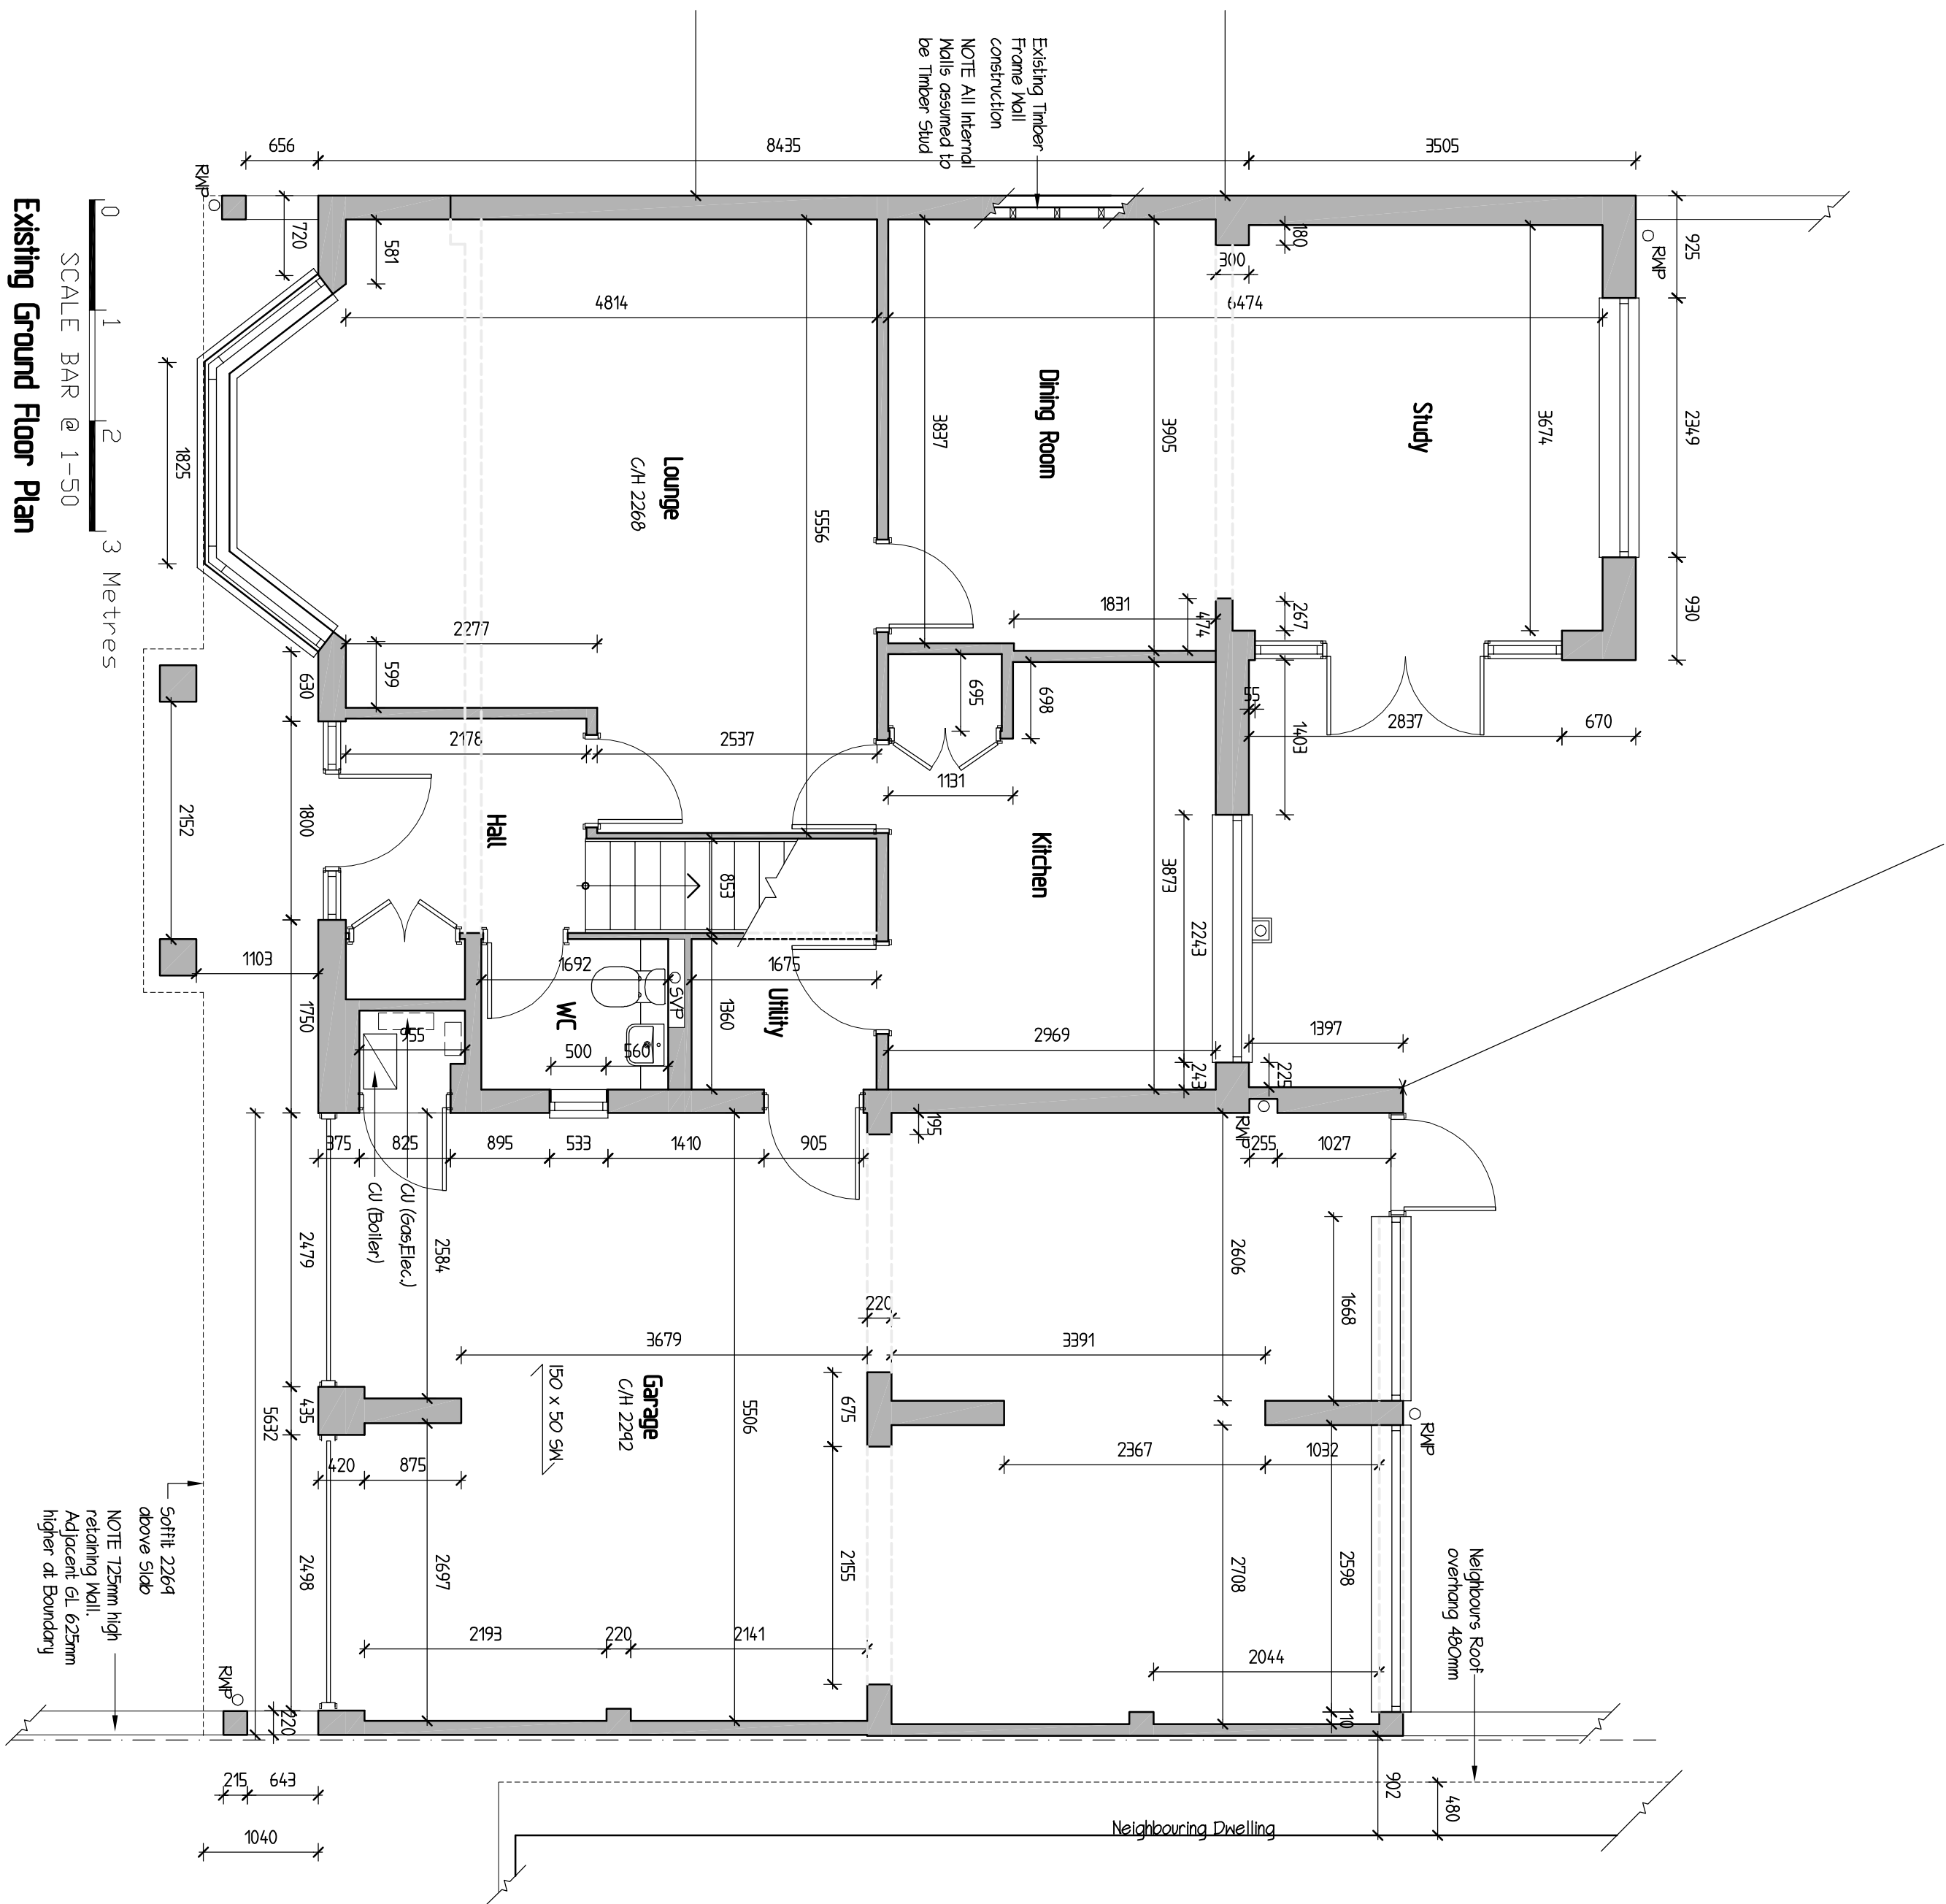
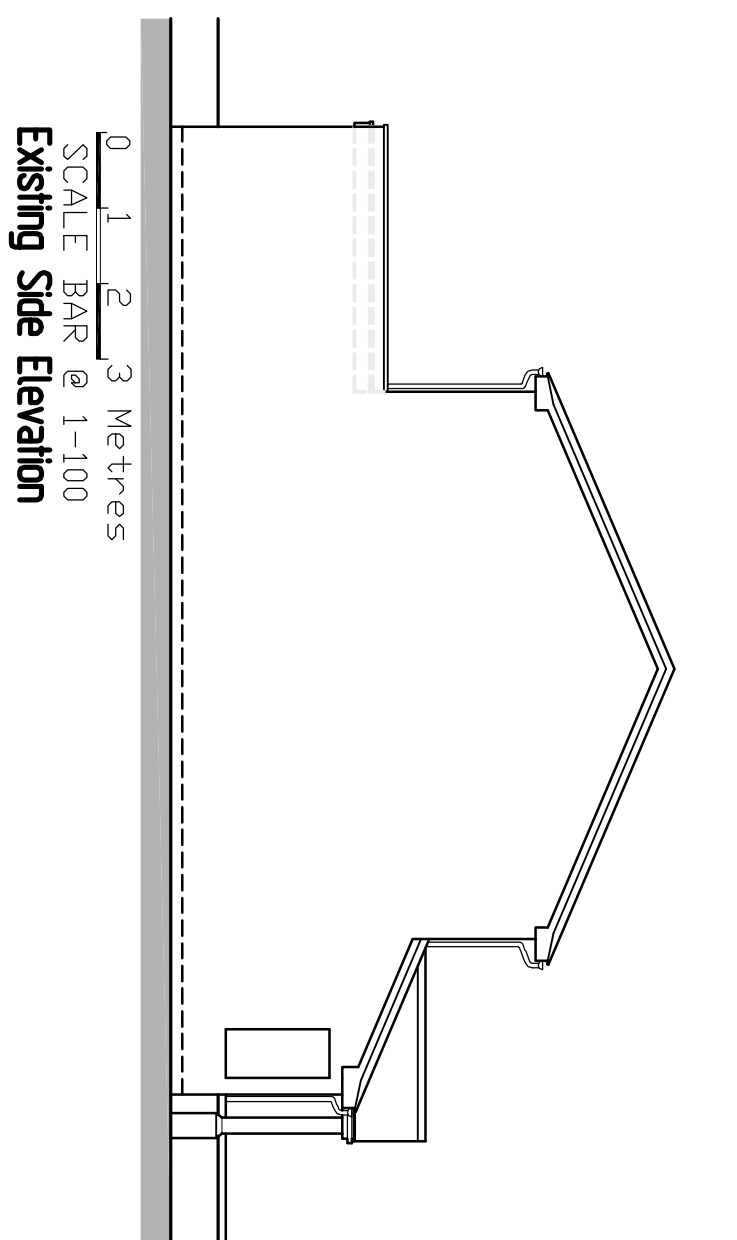
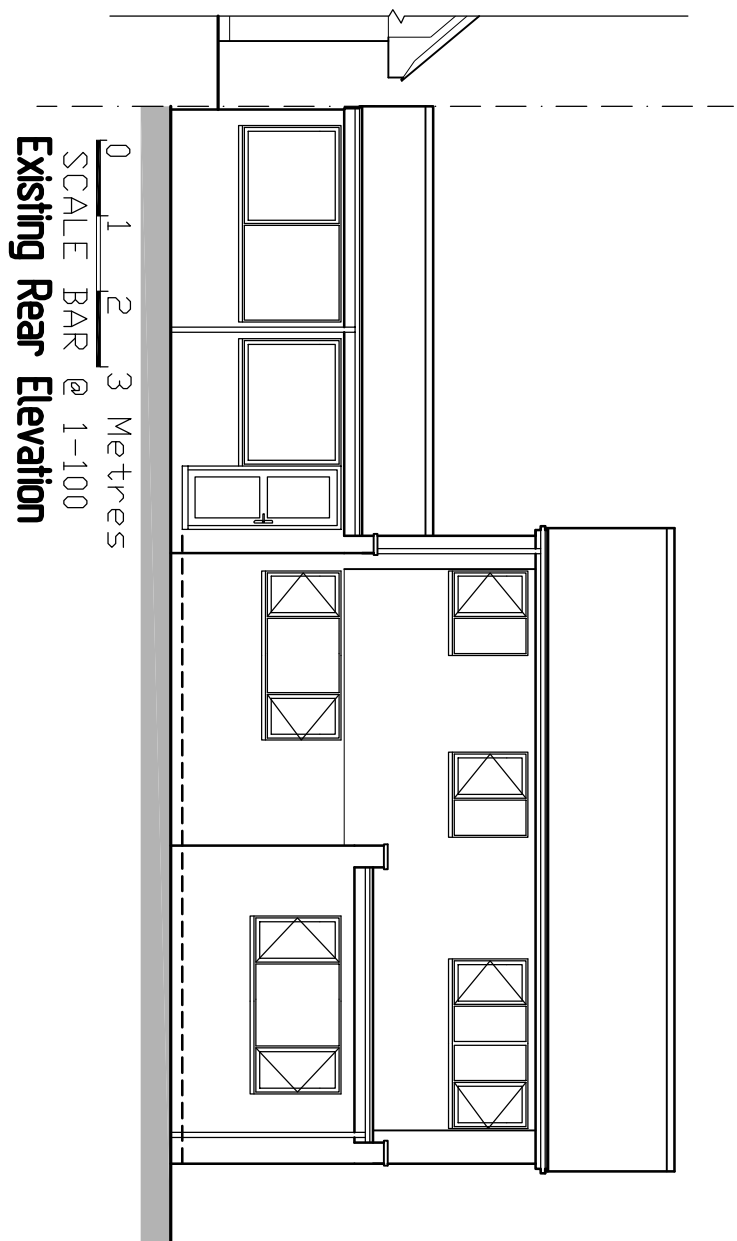
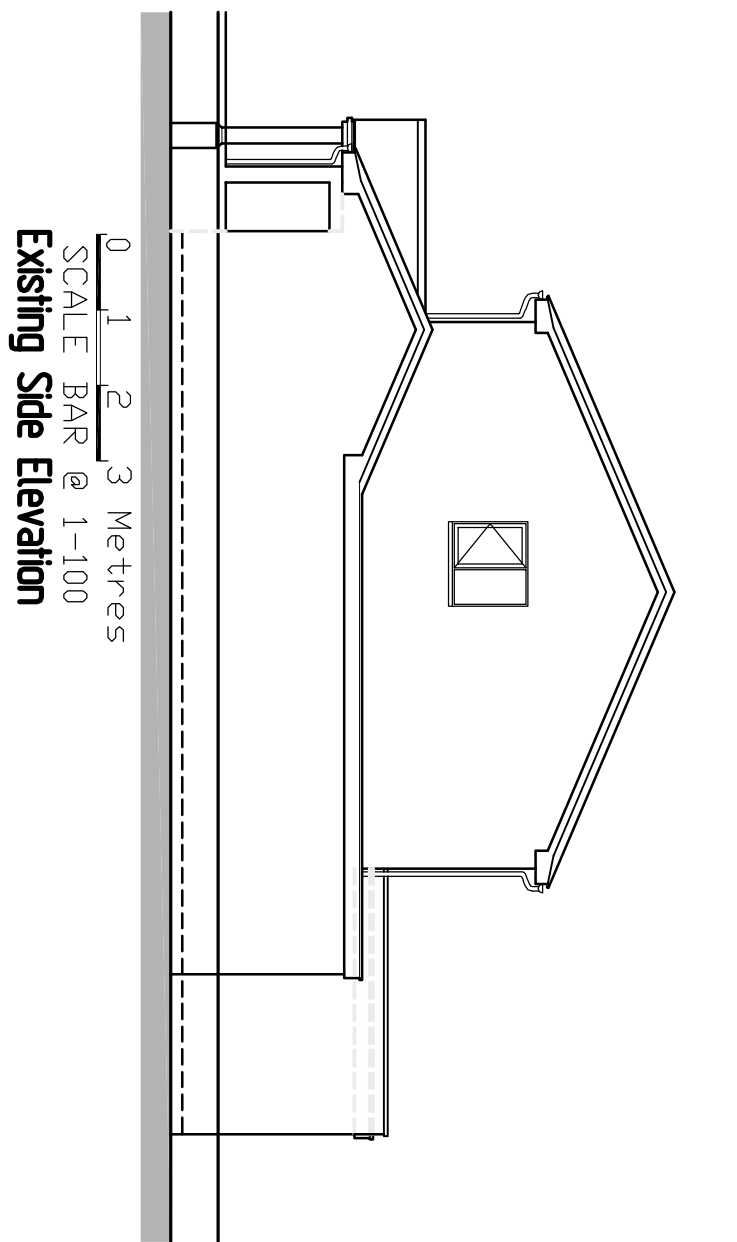


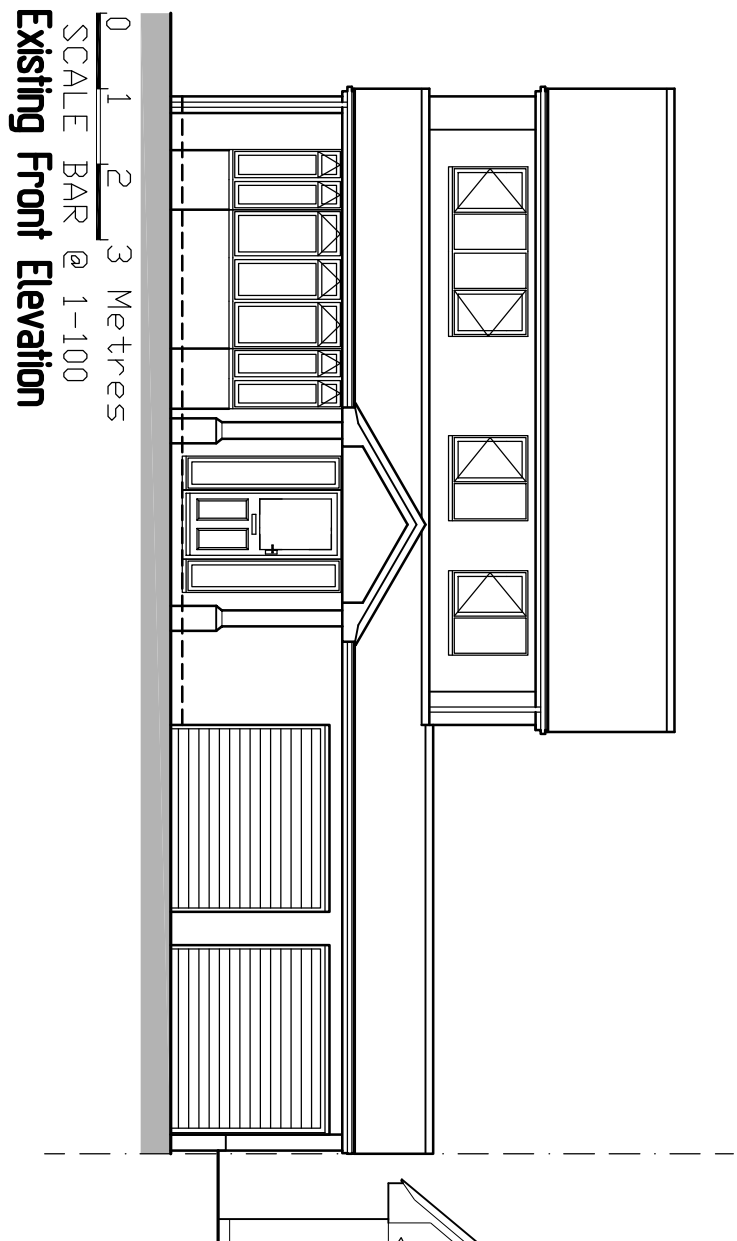

0 10 20 30 Metres
SCALE BAR @ 1-1250

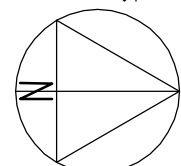

G R E G
Farell
Building & Design Consultant
greg@gregfarell.co.uk

43 Wadsworth Way,
Tilburg, Bedford,
Beds MK30 4BL
Tel & Fax 0118 941 6249
Mobile 07967 009862

Planning, Building Regulations & Structural Design

REVISIONS	Rev.	Description	Date

JOB TITLE

21 Langhams Way
Mangrove

Existing Plans & Elevations

SCALE 1:50 1:100

DATE June 2024

DRAWING No. 01