


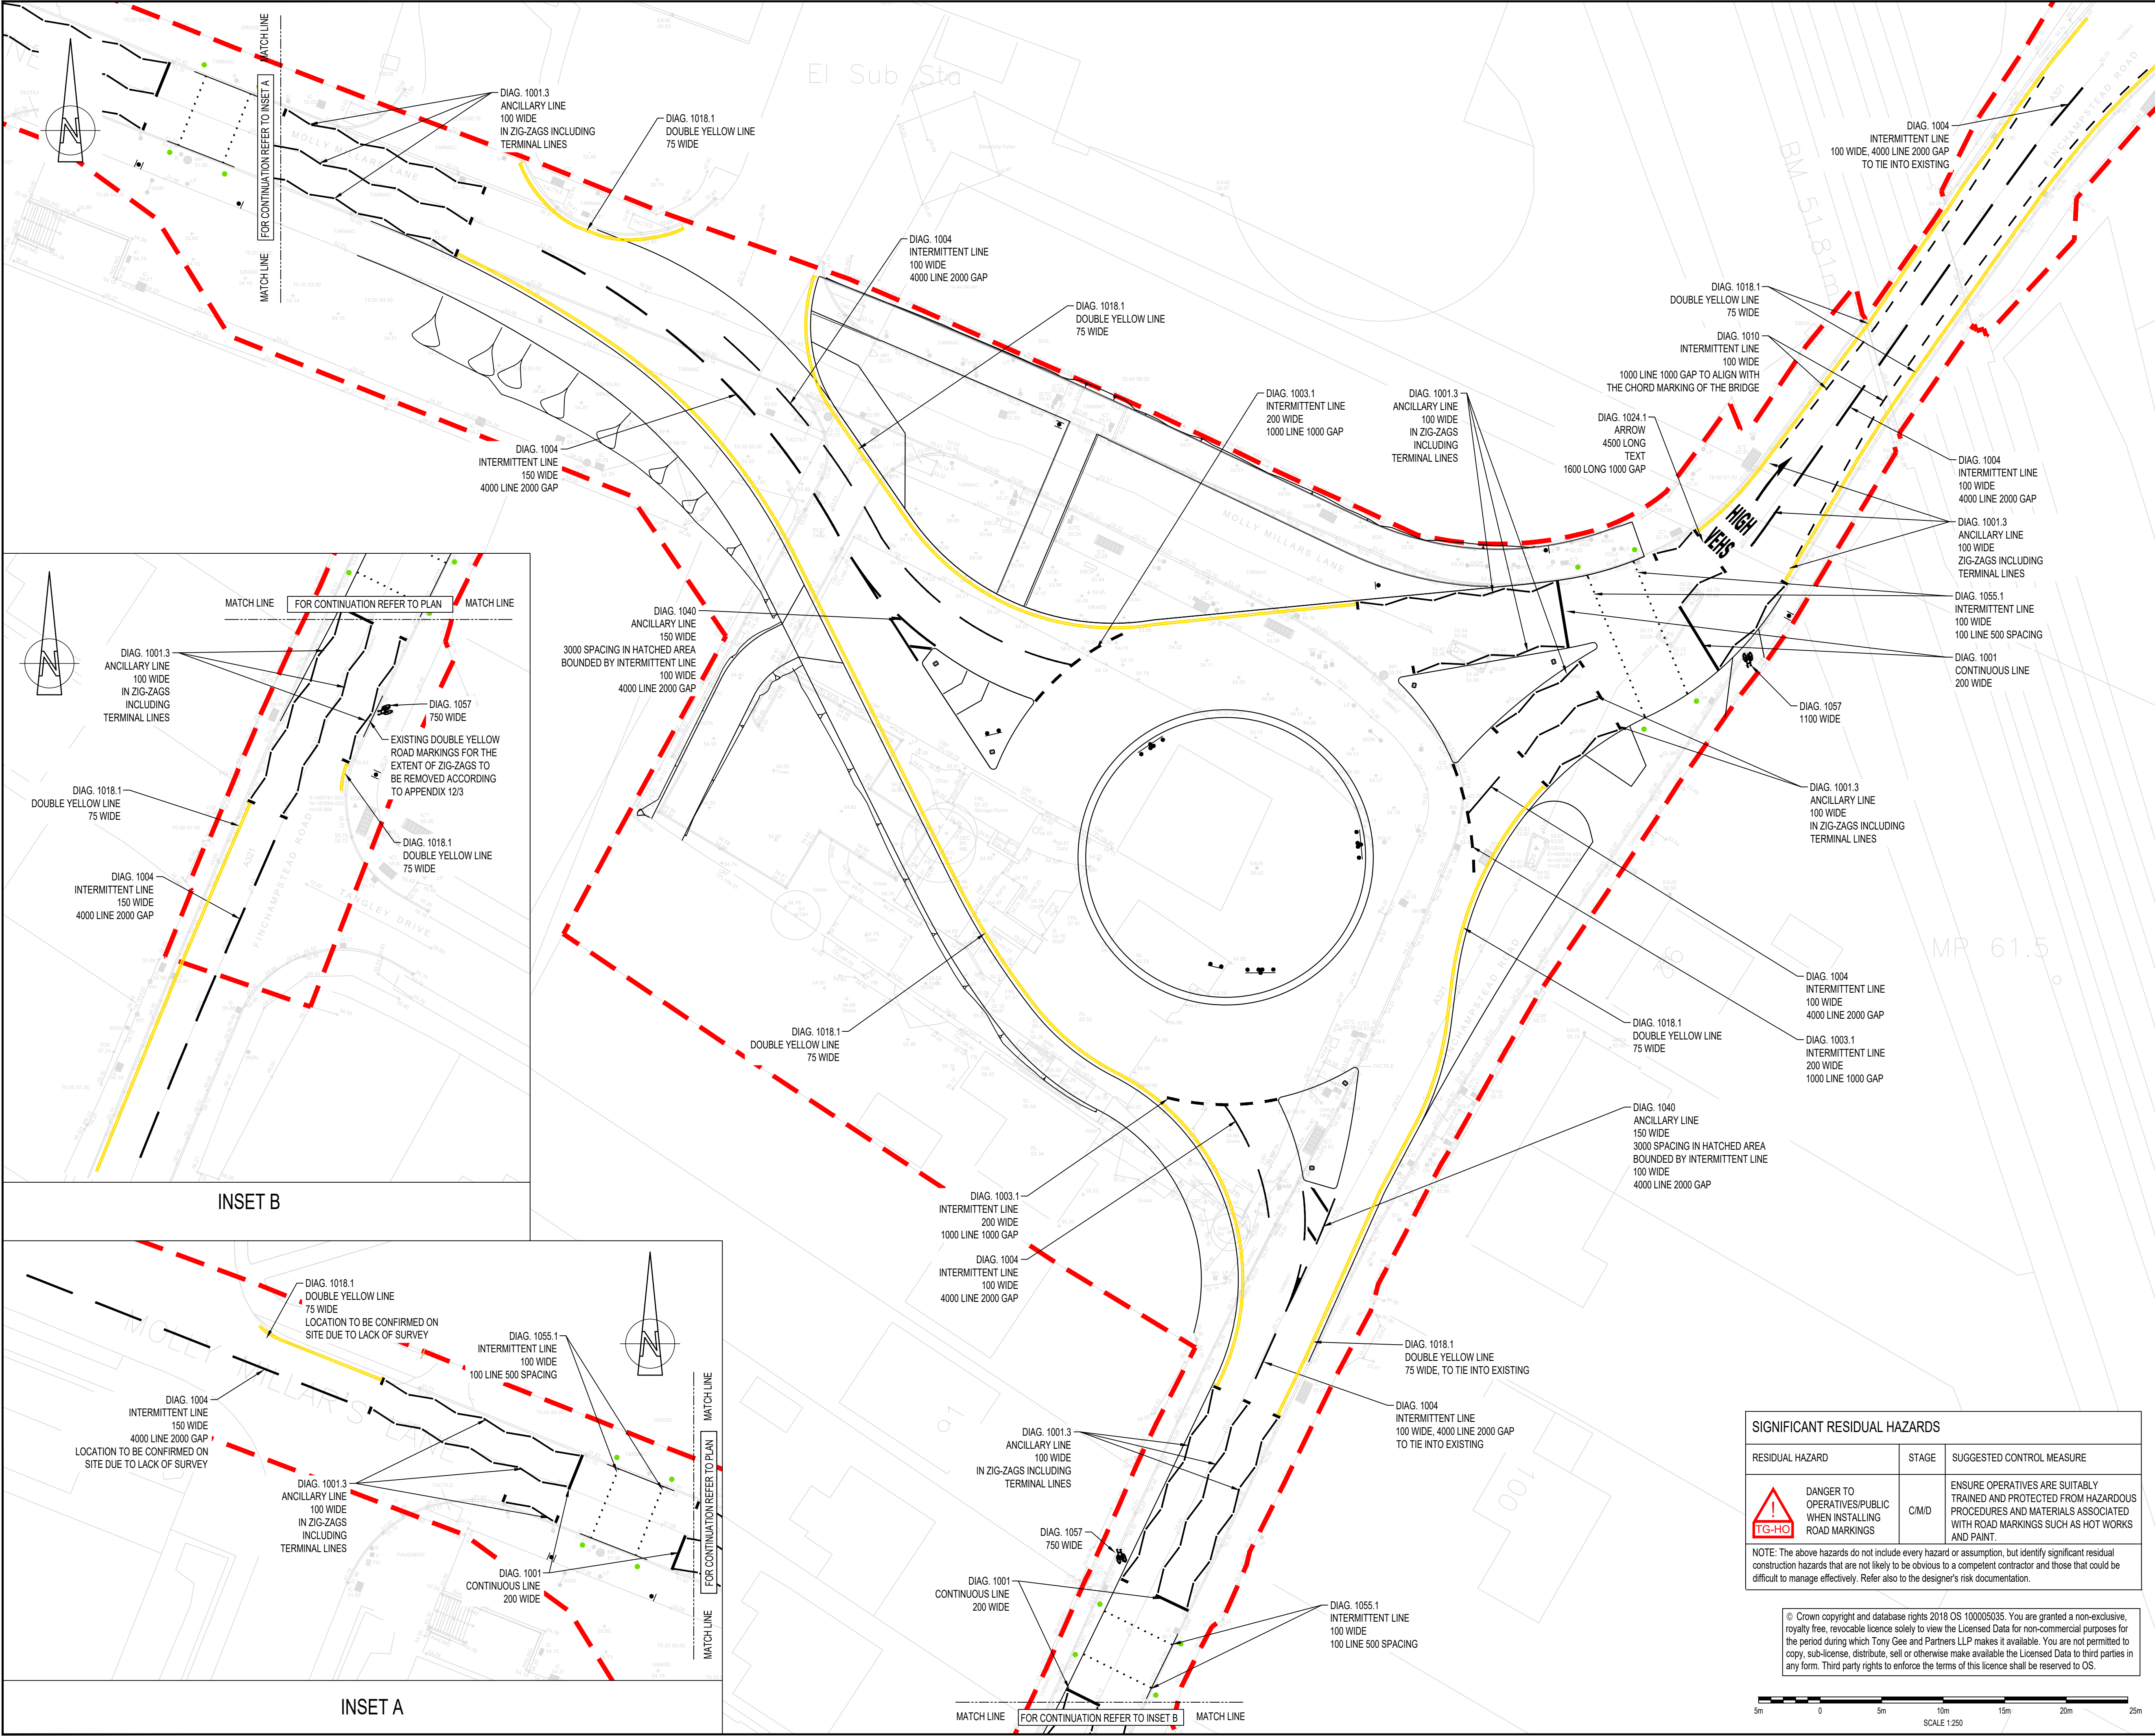

File name: S:\PROJECTS\2018\1804\BIM\01\WIP\DRAWINGS\WMHP-TG-WG2-DR-HI-1221.DWG, printed on 11 September 2024 17:40:06, by John Caine

DO NOT SCALE

NOTES:

1. ALL DIMENSIONS ARE IN MILLIMETRES UNLESS NOTED OTHERWISE.

2. ALL LEVELS ARE IN METRES AOD UNLESS NOTED OTHERWISE.

3. DRAWING TO BE READ IN CONJUNCTION WITH DRAWINGS WMHP-TG-WG2-DR-HI-1201, WMHP-TG-WG2-DR-HI-1211, WMHP-TG-WG2-DR-HI-1231 AND SPECIFICATION WMHP-TG-WG2-SP-HI-1201.

LEGEND

PLANNING APPLICATION NUMBER 203535 RED LINE BOUNDARY

PROPOSED TRAFFIC SIGN

PROPOSED SELF-RIGHTING RETROREFLECTIVE BOLLARD

INDICATIVE TRAFFIC SIGNAL LOCATION. REFER TO DRAWINGS WMHP-TG-WG2-DR-HI-1231 TO 1236 FOR TRAFFIC SIGNAL DESIGN

KEYPLAN

SWDR - WESTERN GATEWAY PHASE 2

P10	11/09/2024	JB	MINOR AMENDMENTS	DJF	JC
P09	17/07/2024	JB	MINOR AMENDMENTS	DJF	JC
P08	16/07/2024	JB	UPDATED FOR PLANNING CONDITION DISCHARGE	DJF	JC
REV	DATE	BY	DESCRIPTION	CHK	APP

DRAWING STATUS:

SUITABLE FOR EXAMINATION

S8

DESIGNER:

Tony Gee

Consulting Civil, Structural and Geotechnical Engineers

Tony Gee and Partners LLP

Hardy House

140 High Street

Esher, Surrey

KT10 9QJ

Tel: 01372 461600

www.tonygee.com

CONTRACTOR:

Balfour Beatty

CLIENT:

WOKINGHAM BOROUGH COUNCIL

Shute End, Wokingham, Berkshire RG40 1BN

Tel: (0118) 974 6000 Web: www.wokingham.gov.uk

PROJECT:

WOKINGHAM MAJOR HIGHWAYS PROGRAMME

SWDR WESTERN GATEWAY PHASE 2

TITLE:

ROUNDAABOUT ENHANCEMENT

ROAD MARKINGS

PLAN

SCALE @ A1:	1:250	CHECKED:	JC	APPROVED:	ARL
PROJECT NO:	C118048	DESIGNED:	RDS	DRAWN:	JS
DRAWING No:	WMHP-TG-WG2-DR-HI-1221	DATE:	December 19	REV:	P10

SIGNIFICANT RESIDUAL HAZARDS

RESIDUAL HAZARD	STAGE	SUGGESTED CONTROL MEASURE
DANGER TO OPERATIVES/PUBLIC WHEN INSTALLING ROAD MARKINGS	C/MID	ENSURE OPERATIVES ARE SUITABLY TRAINED AND PROTECTED FROM HAZARDOUS PROCEDURES AND MATERIALS ASSOCIATED WITH ROAD MARKINGS SUCH AS HOT WORKS AND PAINT.

NOTE: The above hazards do not include every hazard or assumption, but identify significant residual construction hazards that are not likely to be obvious to a competent contractor and those that could be difficult to manage effectively. Refer also to the designer's risk documentation.

© Crown copyright and database rights 2018 OS 100005035. You are granted a non-exclusive, royalty free, revocable licence solely to view the Licensed Data for non-commercial purposes for the period during which Tony Gee and Partners LLP makes it available. You are not permitted to copy, sub-license, distribute, sell or otherwise make available the Licensed Data to third parties in any form. Third party rights to enforce the terms of this licence shall be reserved to OS.

5m 0 5m 10m 15m 20m 25m

SCALE 1:250