


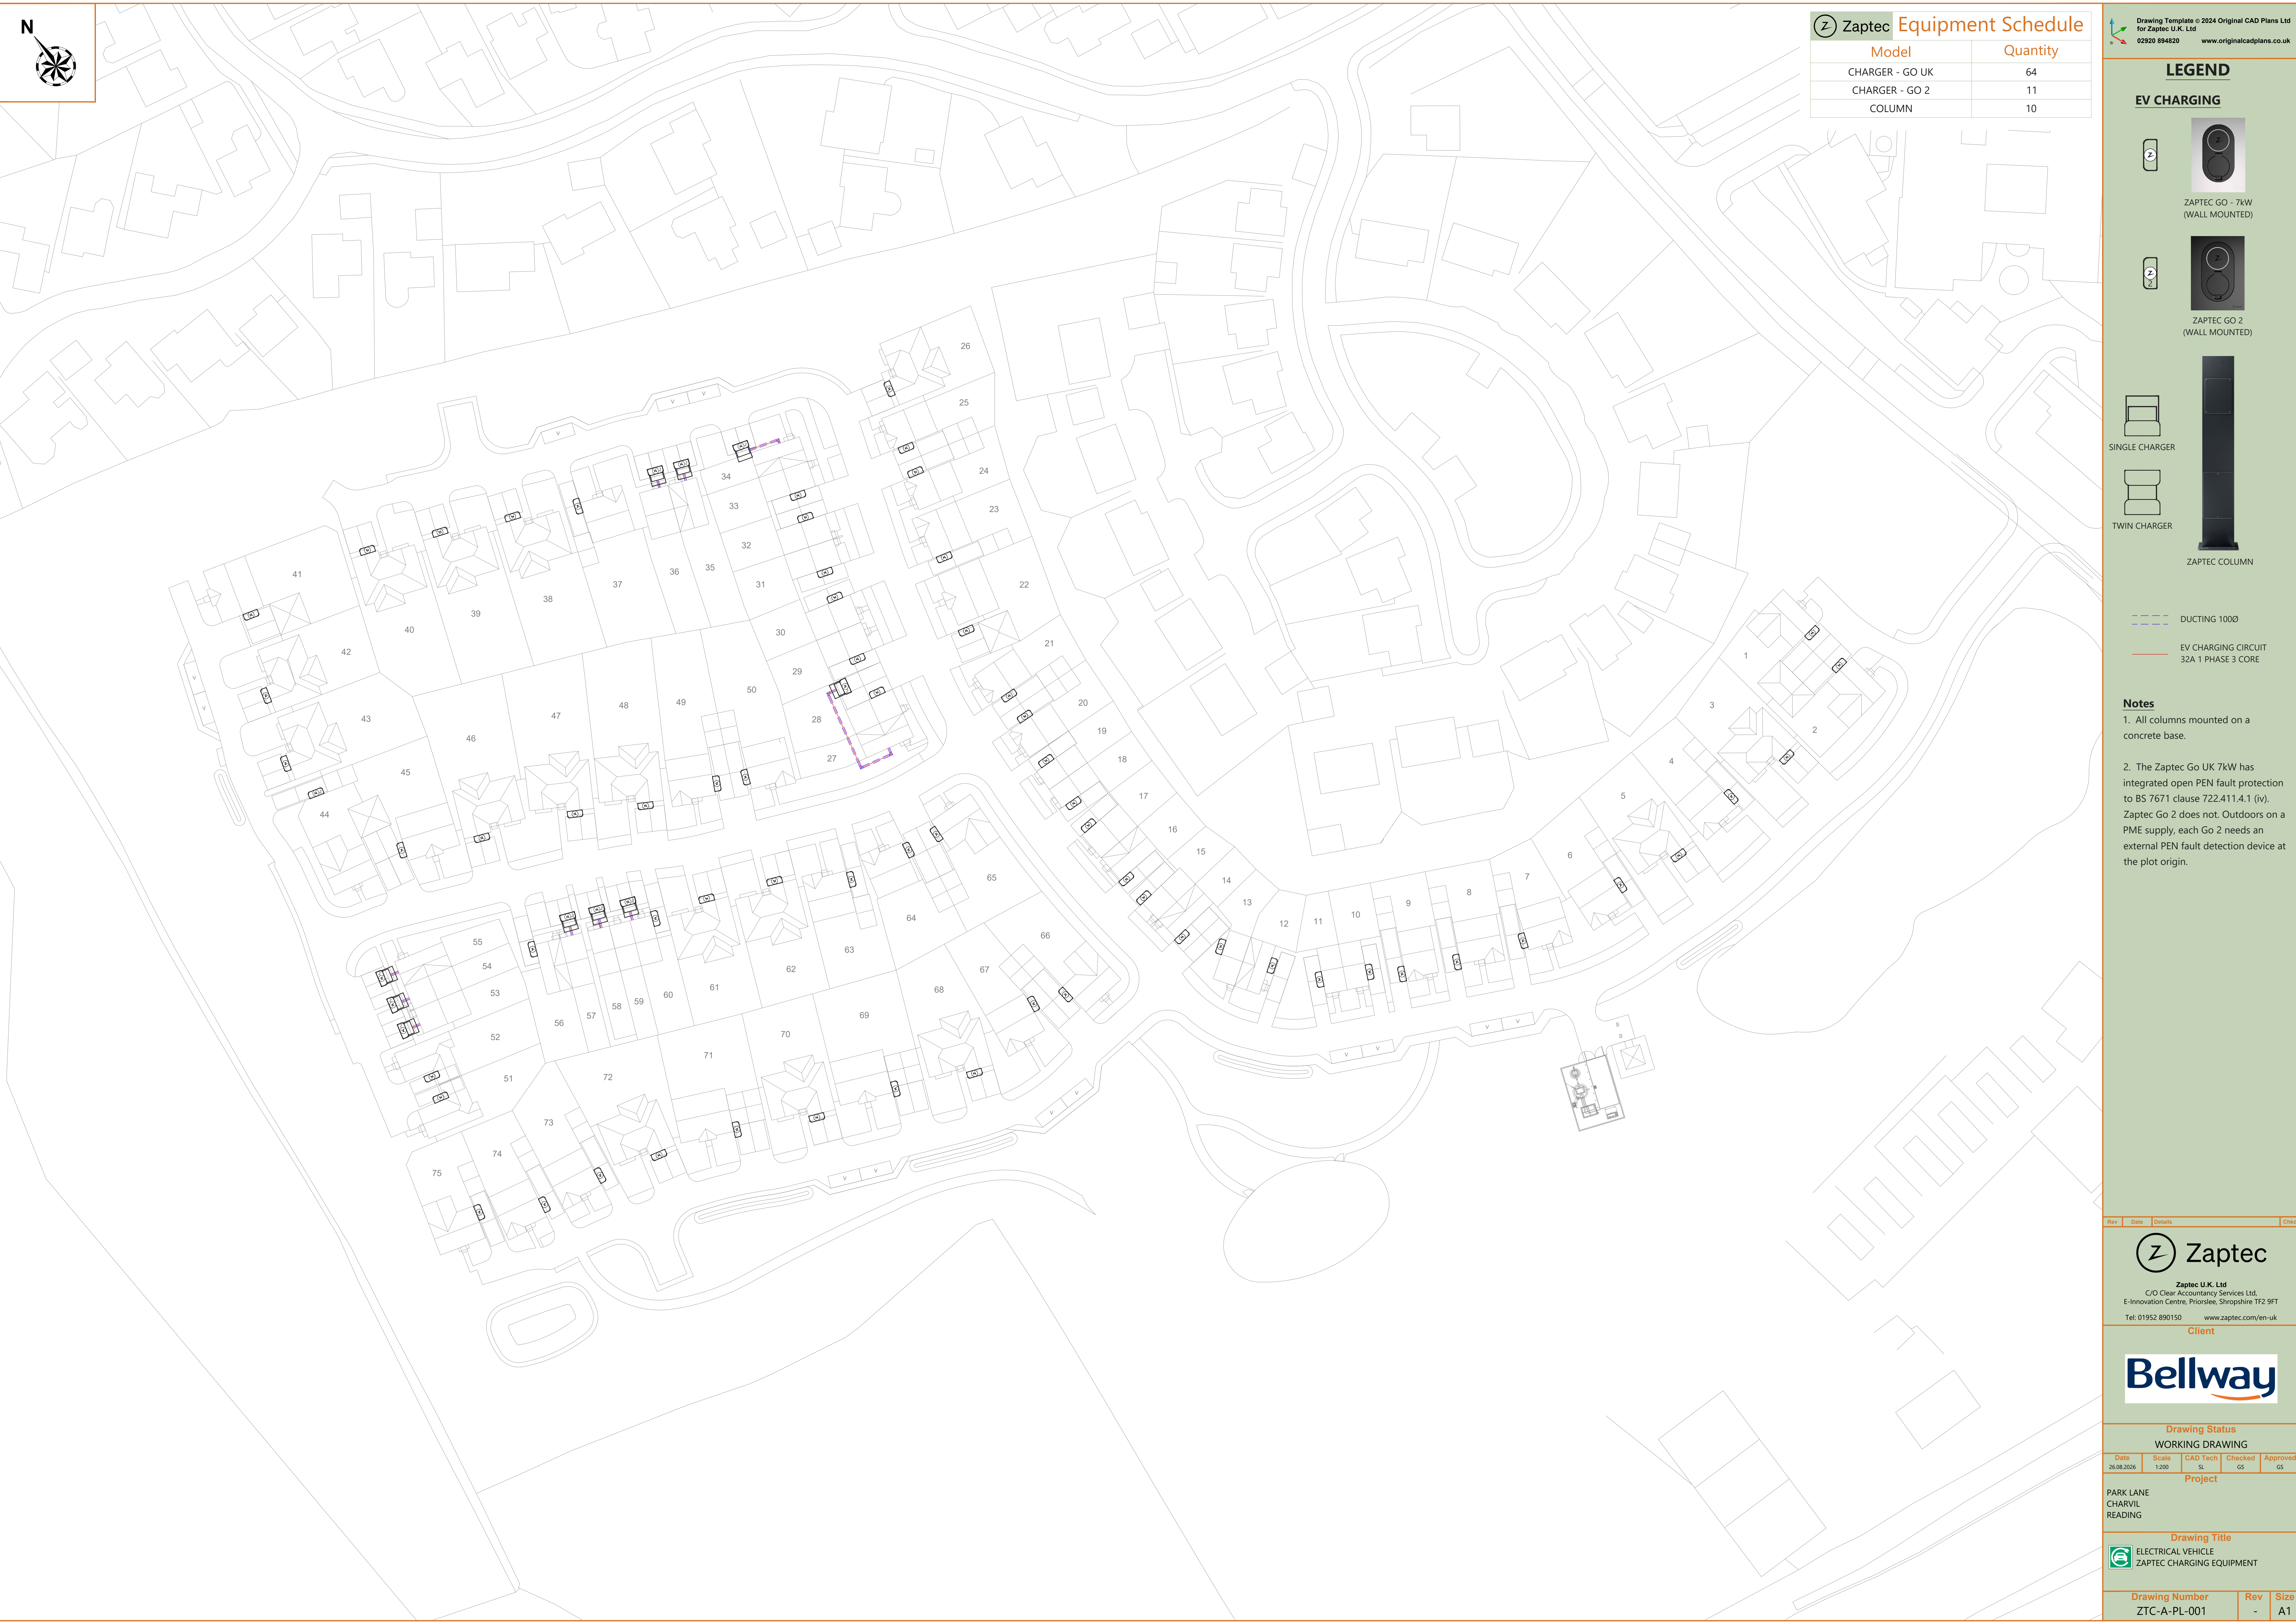

Zaptec Equipment Schedule

Model	Quantity
CHARGER - GO UK	64
CHARGER - GO 2	11
COLUMN	10

LEGEND

EV CHARGING




ZAPTEC GO - 7kW
(WALL MOUNTED)




ZAPTEC GO 2
(WALL MOUNTED)



SINGLE CHARGER

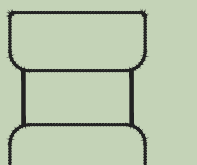

TWIN CHARGER

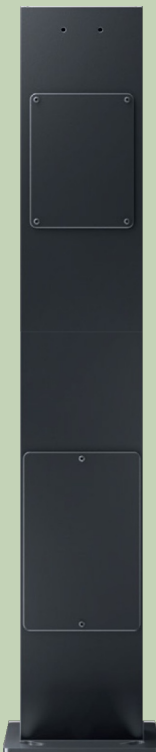

ZAPTEC COLUMN

DUCTING 1000

EV CHARGING CIRCUIT
32A 1 PHASE 3 CORE

Notes

- All columns mounted on a concrete base.
- The Zaptec Go UK 7kW has integrated open PEN fault protection to BS 7671 clause 722.411.4.1 (iv). Zaptec Go 2 does not. Outdoors on a PME supply, each Go 2 needs an external PEN fault detection device at the plot origin.

Rev	Date	Details	Chkd
-----	------	---------	------



Zaptec

Zaptec U.K. Ltd
C/O Clear Accountancy Services Ltd
E-Innovation Centre, Priorslee, Shropshire TF2 9FT
Tel: 01952 890150 www.zaptec.com/en-uk

Client



Drawing Status

WORKING DRAWING

Date	Scale	CAD Tech	Checked	Approved
26.08.2025	1:200	SL	GS	GS

Project

PARK LANE
CHARVIL
READING

Drawing Title

ELECTRICAL VEHICLE
ZAPTEC CHARGING EQUIPMENT

Drawing Number	Rev	Size
ZTC-A-PL-001	-	A1