



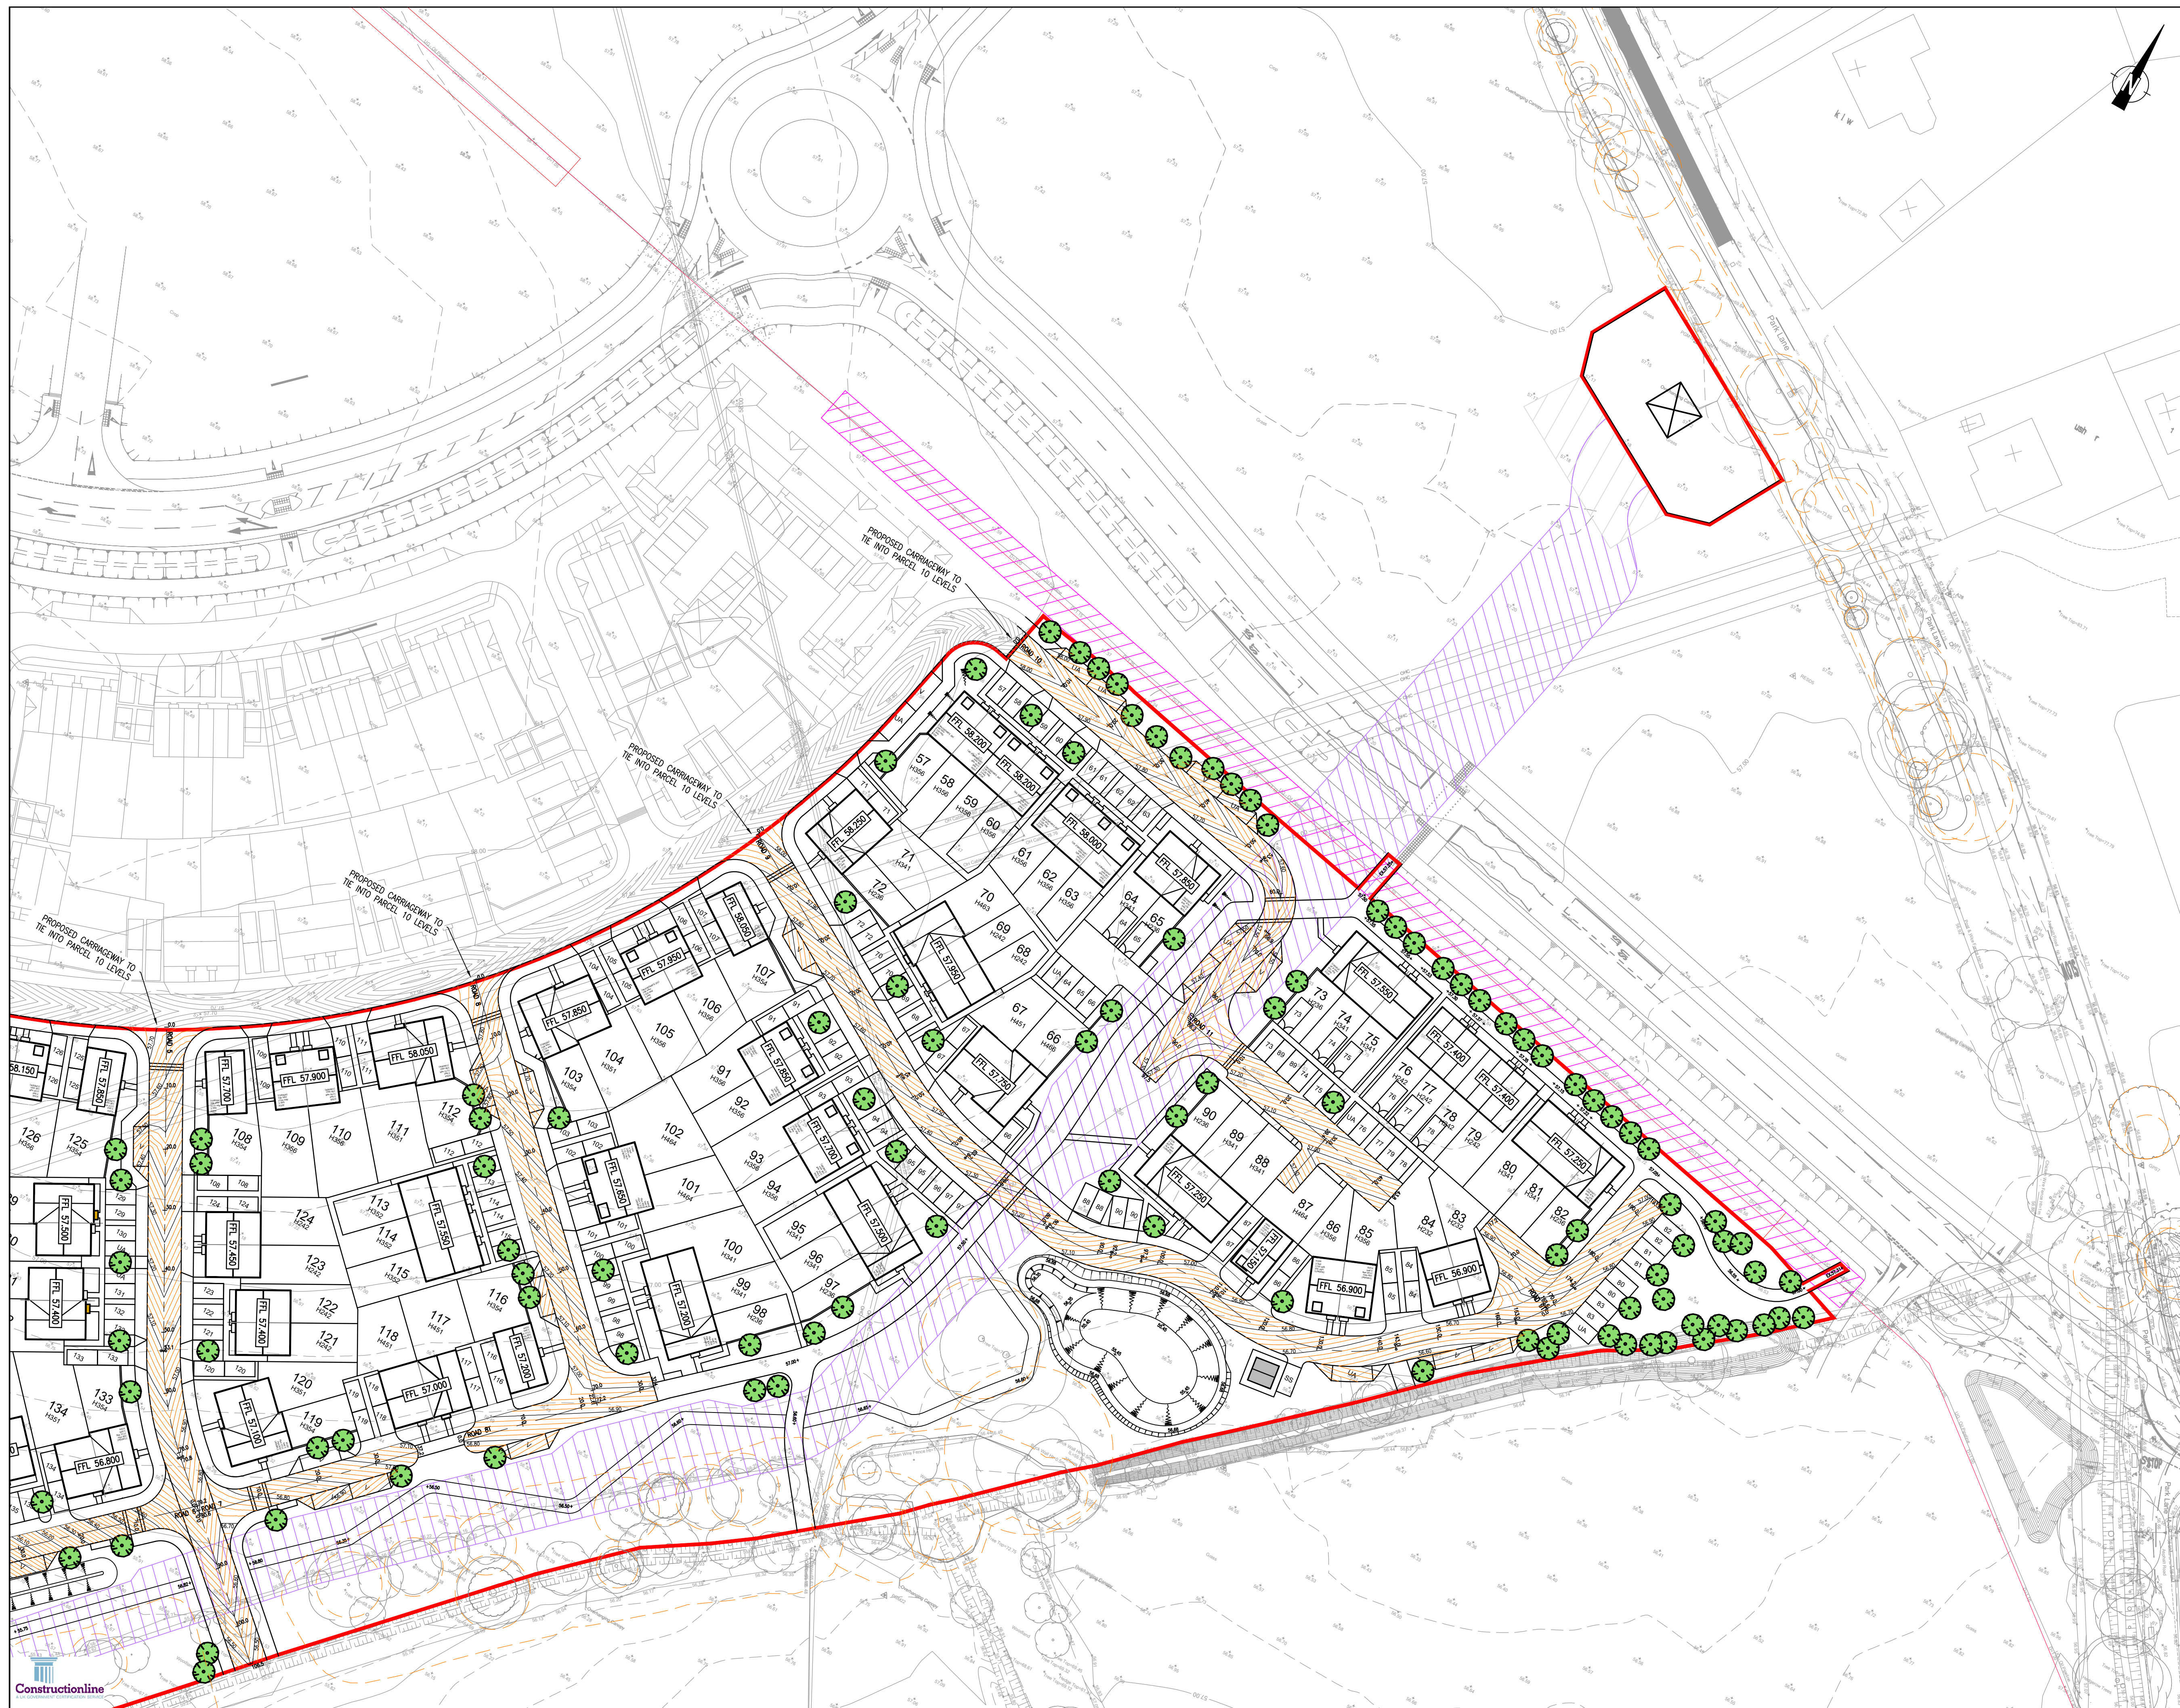

- NOTES:
1. DO NOT SCALE FROM THIS DRAWING.
 2. ALL DIMENSIONS ARE IN METRES, UNLESS STATED OTHERWISE.
 3. THIS DRAWING IS TO BE READ IN CONJUNCTION WITH ALL RELEVANT SCHEME DRAWINGS AND SPECIFICATIONS.

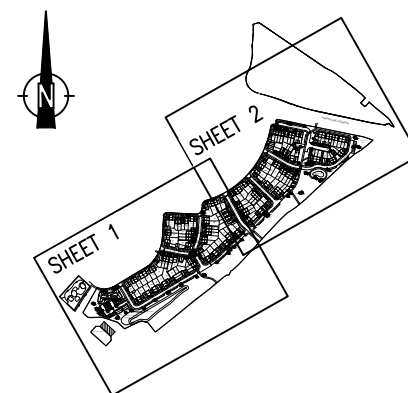

SHEET KEY

- KEY
- PARCEL BOUNDARY
 - CENTRELINE
 - PRIMARY CONTOUR
 - SECONDARY CONTOUR
 - PROPOSED FINISHED FLOOR LEVEL
 - UNDERGROUND DIVERSION EASEMENT OF EXISTING OVERHEAD ELECTRIC CABLE
 - EXISTING OIL MAIN EASEMENT
 - TREE ROOT PROTECTION AREA
 - INDICATIVE RETAINING WALL

PRELIMINARY ISSUE

S0 P06	UPDATED TO SUIT LATEST SITE LAYOUT	HF	TA	14.10.25
S0 P05	UPDATED TO SUIT LATEST SITE LAYOUT	HF	TA	11.09.25
S0 P04	UPDATED TO SUIT LATEST SITE LAYOUT & WBC COMMENTS	HF	TA	07.08.25
S0 P03	UPDATED TO SUIT LATEST SITE LAYOUT	HF	TA	10.04.25
S0 P02	UPDATED TO SUIT LATEST SITE LAYOUT	HF	TA	28.03.25
ST Rev	Description	Drm	Chk	Date

REVISIONS			
Preliminary Issue	Submitted for S104		
Planning Issue	Issued for Tender		
Submitted for S38	Issued for Construction		
Submitted for S278	As Built		
DRAWING STATUS			



Stuart Michael Associates Ltd
Coombe House, Coombe Square, Thatcham, Berkshire RG19 4JF
T: 01635 867 711 E: mail@stuartmichael.co.uk
F: 01635 861 715 W: www.stuartmichael.co.uk



Part of the Vistry Group

FINCHWOOD PARCELS 11,
12 & 13

PARCEL 11 AND 12
PROPOSED LEVELS
SHEET 2 OF 2

DATE	MARCH 2025	DRAWN	TA	CHECKED	KJM	SCALE	1:500	SHEET	041
DRAWING NO.	7292.010	REV	P06	SO					

This drawing is the copyright of Stuart Michael Associates Limited. It may not be reproduced or amended without the written approval of Stuart Michael Associates