


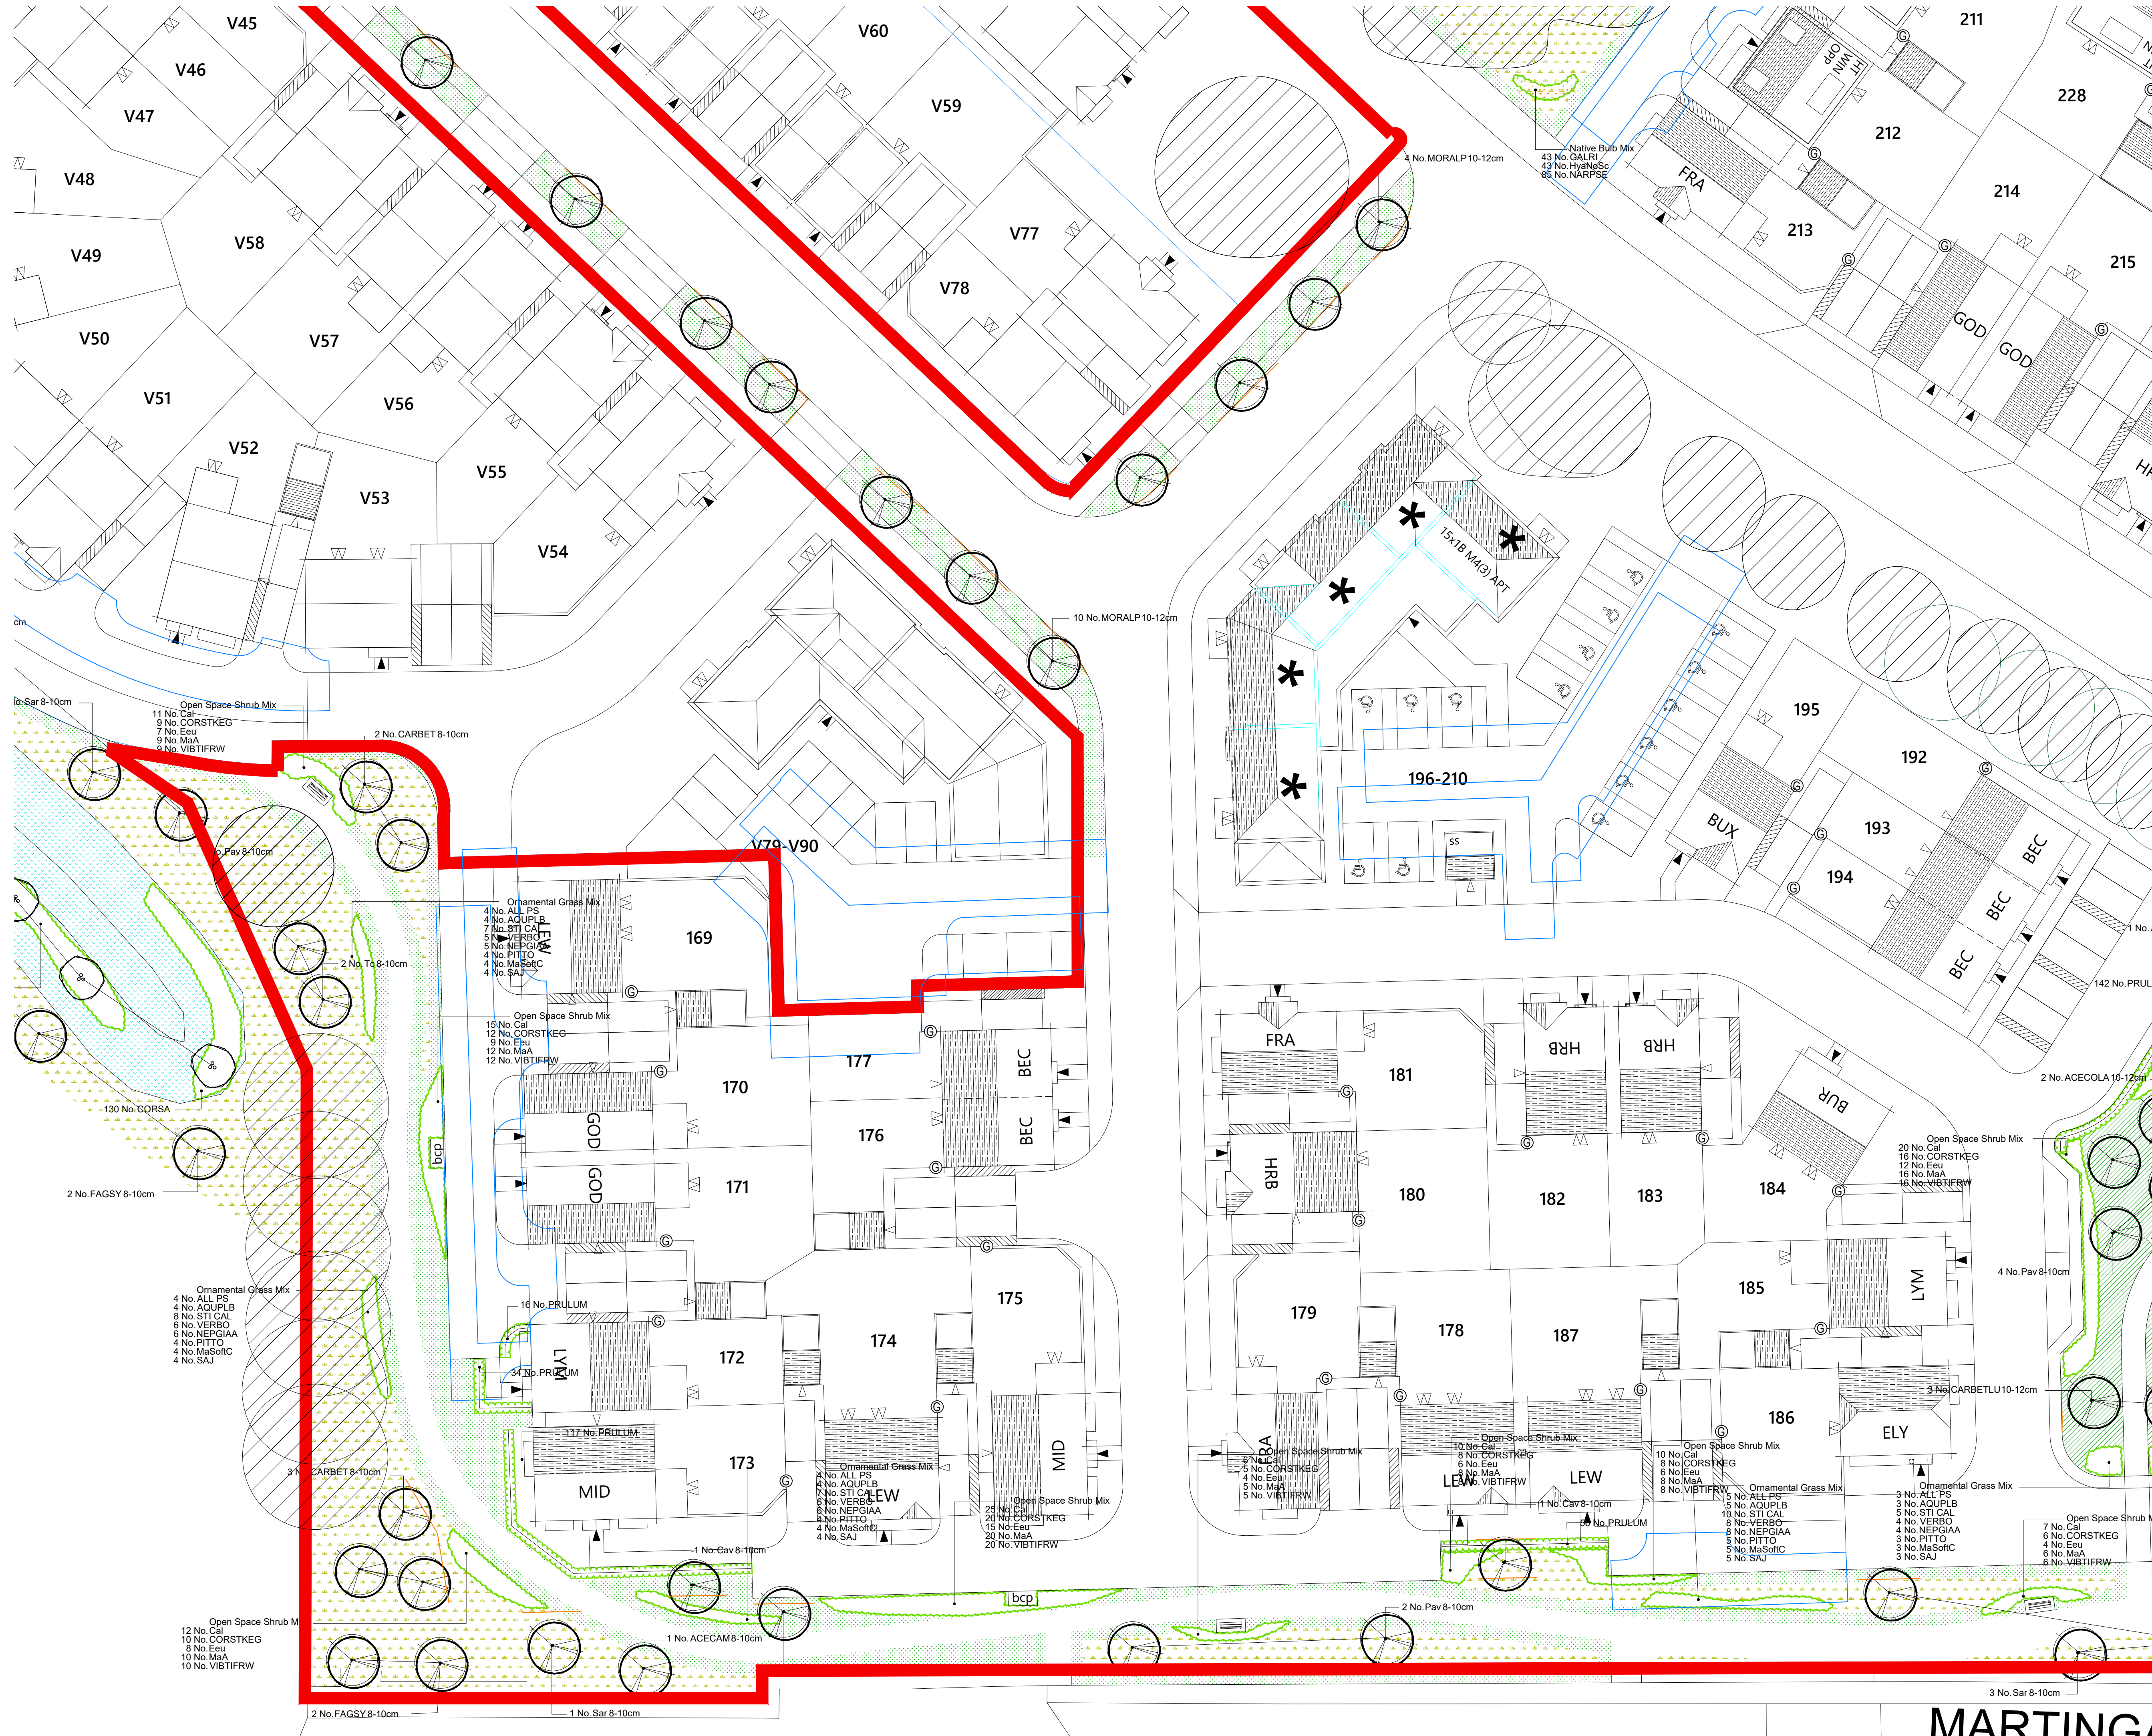

NOTES:
Based upon the Ordnance Survey map with permission of The Controller of Her Majesty's Stationery Office. © Crown Copyright.
Aspect Landscape Planning Ltd, West Court, Hardwick Business Park, Noral Way, Banbury OX16 2AF.
Licence 10006345
Copyright reserved

1:500 @ A1
0m 5m 10m 20m

KEY:

- Site Boundary
- Existing Trees
- Existing Shrubs
- Proposed Multistem Trees
- Proposed Trees
(to be positioned 2m from highway boundary, 5m from street lighting and 1m from kerb edge)
- Proposed Orchard Trees
- Proposed Mixed Native Hedge
(Caned and Rabbit guards added with 50mm bark mulch)
- Proposed Ornamental Hedge
(Initially clipped to 0.5m high and subsequently maintained at 0.6m high, offset 0.5m from back of highway boundary with a 0.5m bark mulch strip)
- Proposed Feature Shrub
- Proposed Ornamental Shrubs
(50mm Bark mulch to be included around planting)
- Proposed Native Shrub Planting
(50mm Bark mulch to be included around planting)
- Proposed Bulb Planting
(Scattered Randomly where to be planted)
- Proposed Premium Grade Turf
(100mm min gravel strip with timber edge to be installed along building edge)
Rowlin Medallion Turf Rolls or similar to plot footings
- Proposed Amenity Grass Seed
SL1 Flowering Lawn Mixture. Sown at 40g/ha
- Proposed Wildflower Mix
Emongate EM2 Standard General Purpose Meadow Mixture. Sown at 40g/ha
- Proposed WetWildflower Mix
Emongate EM3 Meadow Mixture for wetlands. Sown at 40g/ha
- Proposed Root Barrier
(ReRoot 1000 or equivalent)
- Proposed Timber Bench
Hatton Rustic 4 Slat Seat
Supplier: Broxap
Finish: Treated Softwood timber
Size: L2000mm W580mm H770mm
Root Fixed Length 300mm
Ref: BX17 4055
- Winchester Open Top Litter Bin
Supplier: Broxap
Size: D535mm H696mm
Capacity: 90 Litres
Code: BX17 4036
- Proposed Rocks / Boulders
Product: Recumbent Boulders
Cornish Glacial Granite
Supplier: Russell Play
Size: 0.5 - 1.5m wide
Weight: 0.5MT - 0.75MT
Product Code: TC1003

NB. Decorative Bark mulch to be supplied in 30-40mm chip size and applied at a depth of 50mm around landscaping to restrict weed growth and retain moisture.

B 27.08.2026		Red line and tree sizes revised Updated to latest layout	SP CW
A 24.08.2026	DATE		
REV		NOTE	Drawn/Ch'd
TITLE			
Arborfield Studios Planting Plan 8 of 12			
CLIENT			
Crest Nicholson			
SCALE	DATE	DRAWN	CHK'D
1:250@A1	JUN 2026	SP	CW
DRAWING NUMBER		REVISION	
8838.PP.4.8		B	

aspect landscape planning

TITLE
Arborfield Studios
Planting Plan 8 of 12

CLIENT
Crest Nicholson

SCALE
1:250@A1

DATE
JUN 2026

DRAWN
SP

CHK'D
CW

DRAWING NUMBER
8838.PP.4.8

REVISION
B