
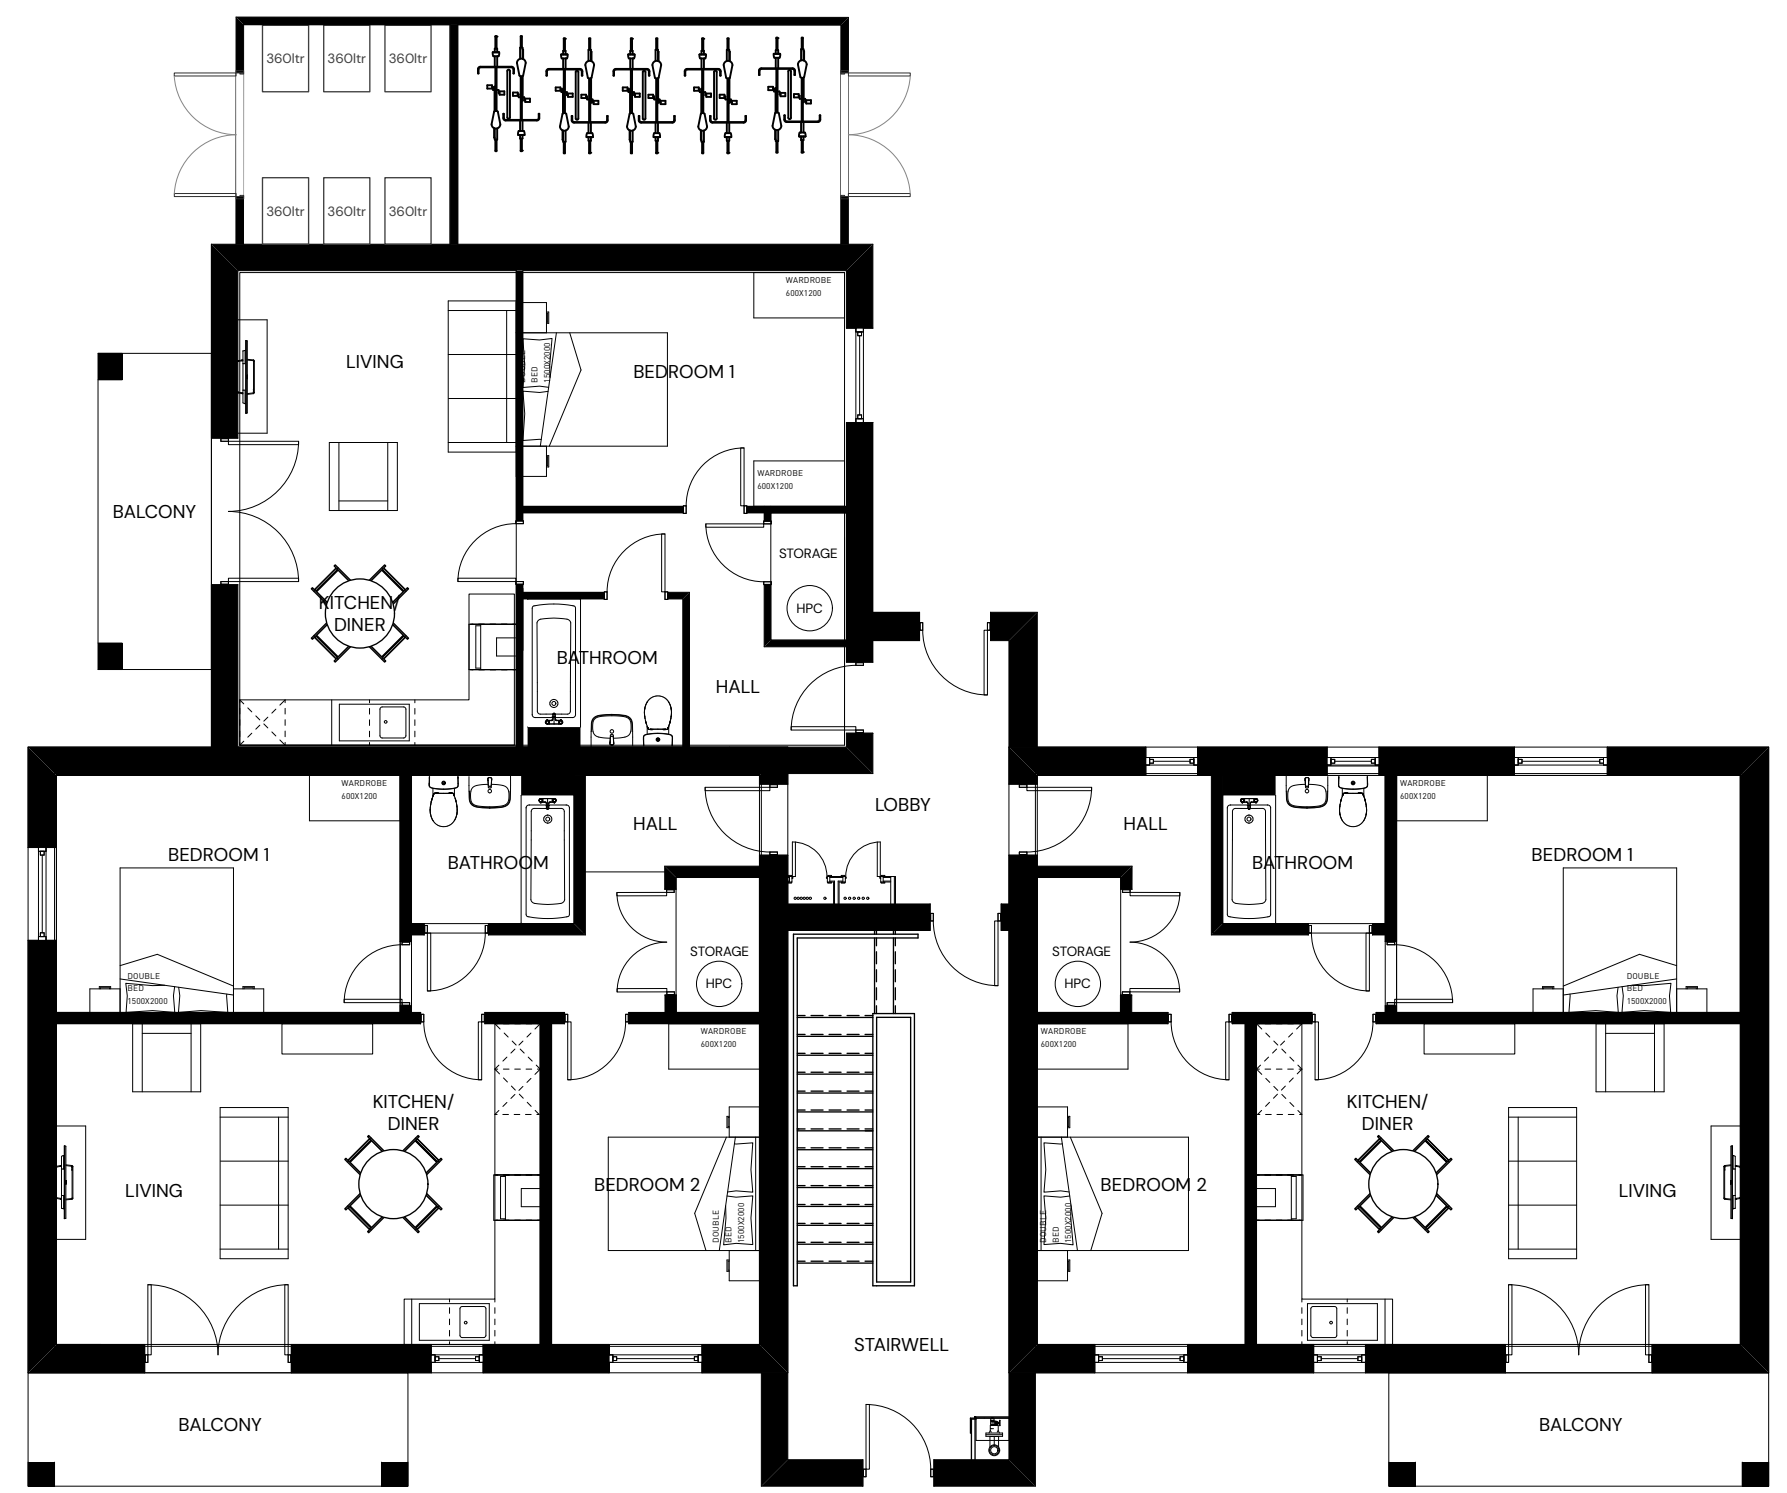


© Pegasus Planning Group Limited. © Crown copyright and database rights OS 100042093. Promap Licence number 100020449. EnmapSite Licence number 0100031673. Terms & Conditions @ pegasusgroup.co.uk

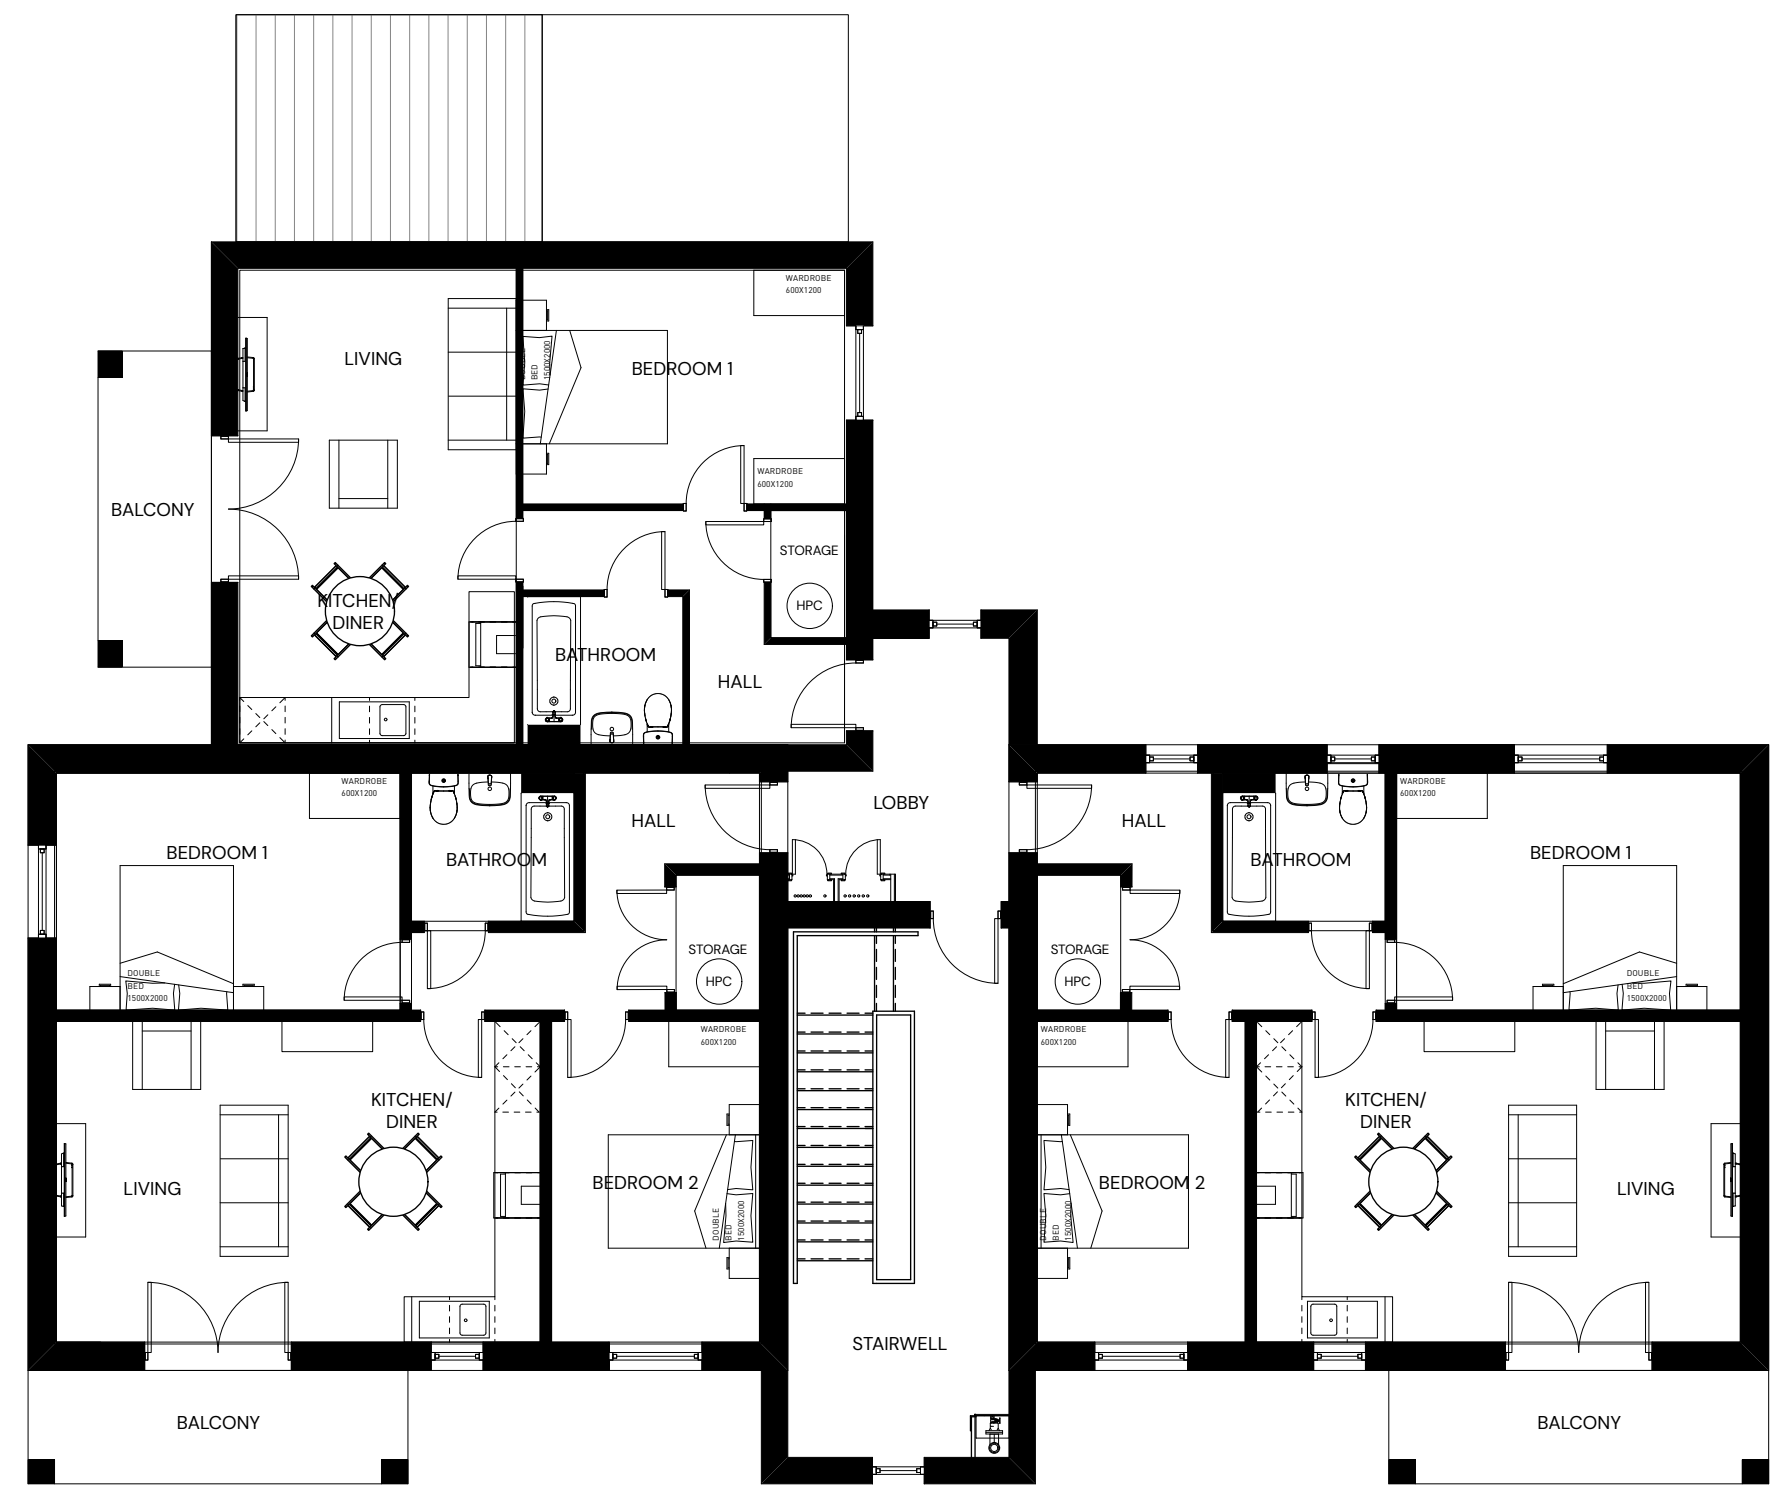

0 2 5 m

HOGWOOD FARM, PARCEL 6 – BLOCK 1 FLOORPLANS AND ELEVATIONS

PLOTS 311–319

PEGASUS
GROUP

© Pegasus Planning Group Limited. © Crown copyright and database rights OS 100042093. Promap Licence number 100020449. EmapSite Licence number 0100031673. Terms & Conditions @ pegasusgroup.co.uk



FIRST & SECOND FLOOR



GROUND FLOOR

0 2 5 m

PLOTS 325-333

HOGWOOD FARM, PARCEL 6 – BLOCK 2 FLOORPLANS AND ELEVATIONS



© Pegasus Planning Group Limited. © Crown copyright and database rights OS 100042093. Promap Licence number 100020449. EnmapSite Licence number 0100031673. Terms & Conditions @ pegasusgroup.co.uk



FIRST & SECOND FLOOR




GROUND FLOOR

0 2 5 m


PLOTS 334-342

HOGWOOD FARM, PARCEL 6 – BLOCK 3 FLOORPLANS AND ELEVATIONS



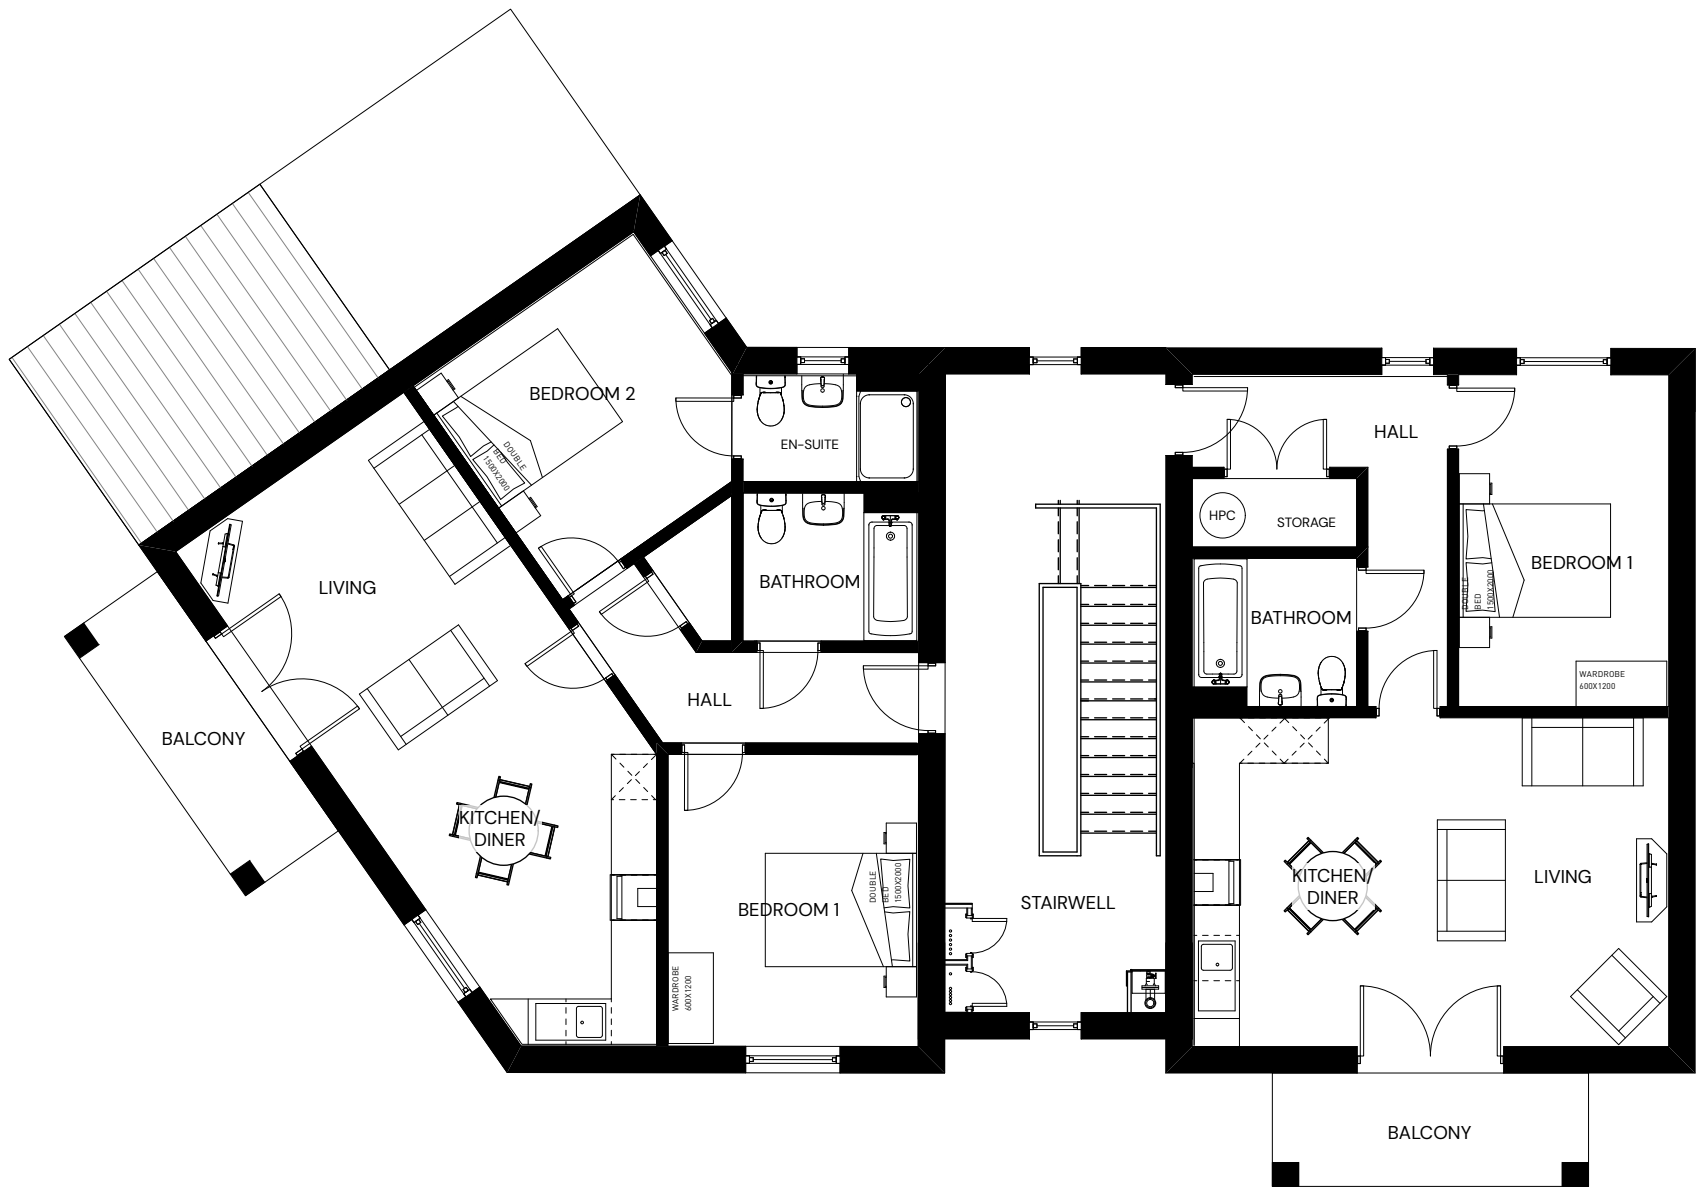

FIRST & SECOND FLOOR

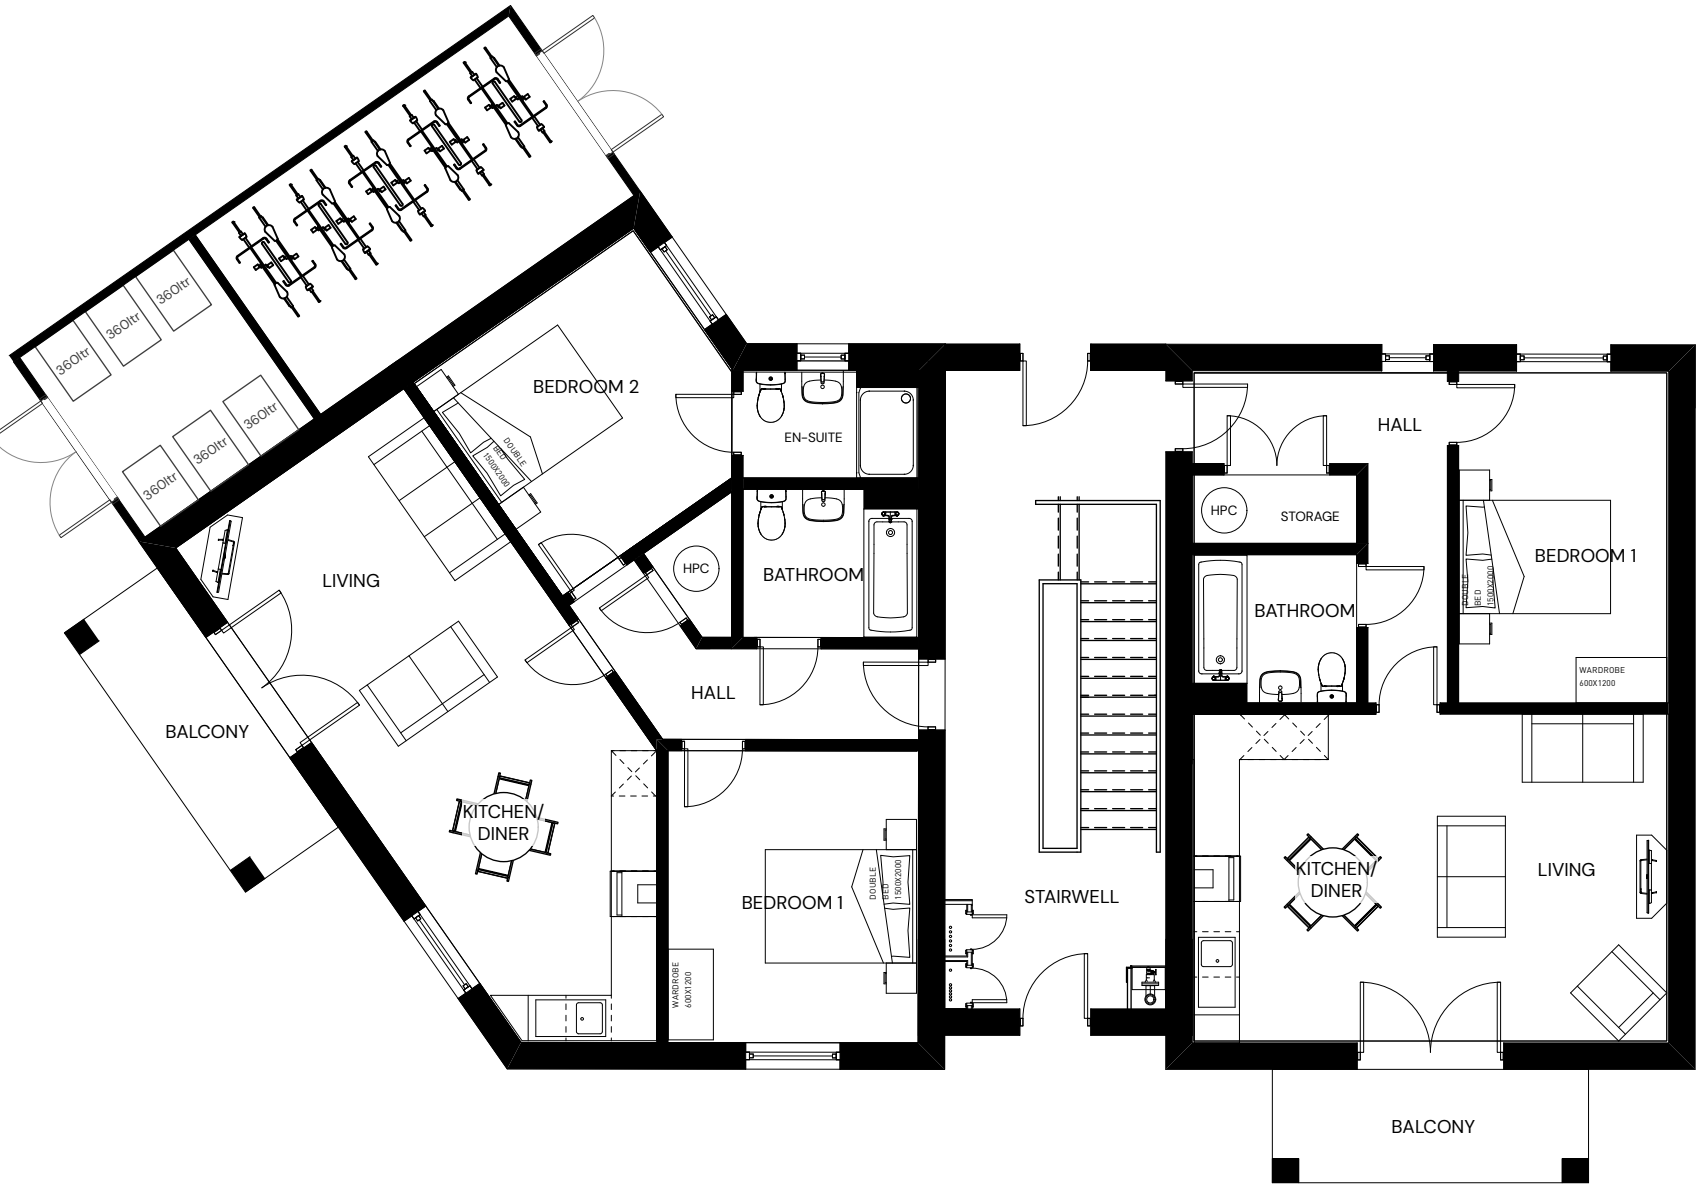

GROUND FLOOR

0 2 5 m

PLOTS 343-348

HOGWOOD FARM, PARCEL 6 – BLOCK 4 FLOORPLANS AND ELEVATIONS



© Pegasus Planning Group Limited. © Crown copyright and database rights OS 100042093. Promap Licence number 100020449. EmapSite Licence number 0100031673. Terms & Conditions @ pegasusgroup.co.uk



0 2 5 m

PLOTS 349-357

HOGWOOD FARM, PARCEL 6 – BLOCK 5 FLOORPLANS AND ELEVATIONS

