



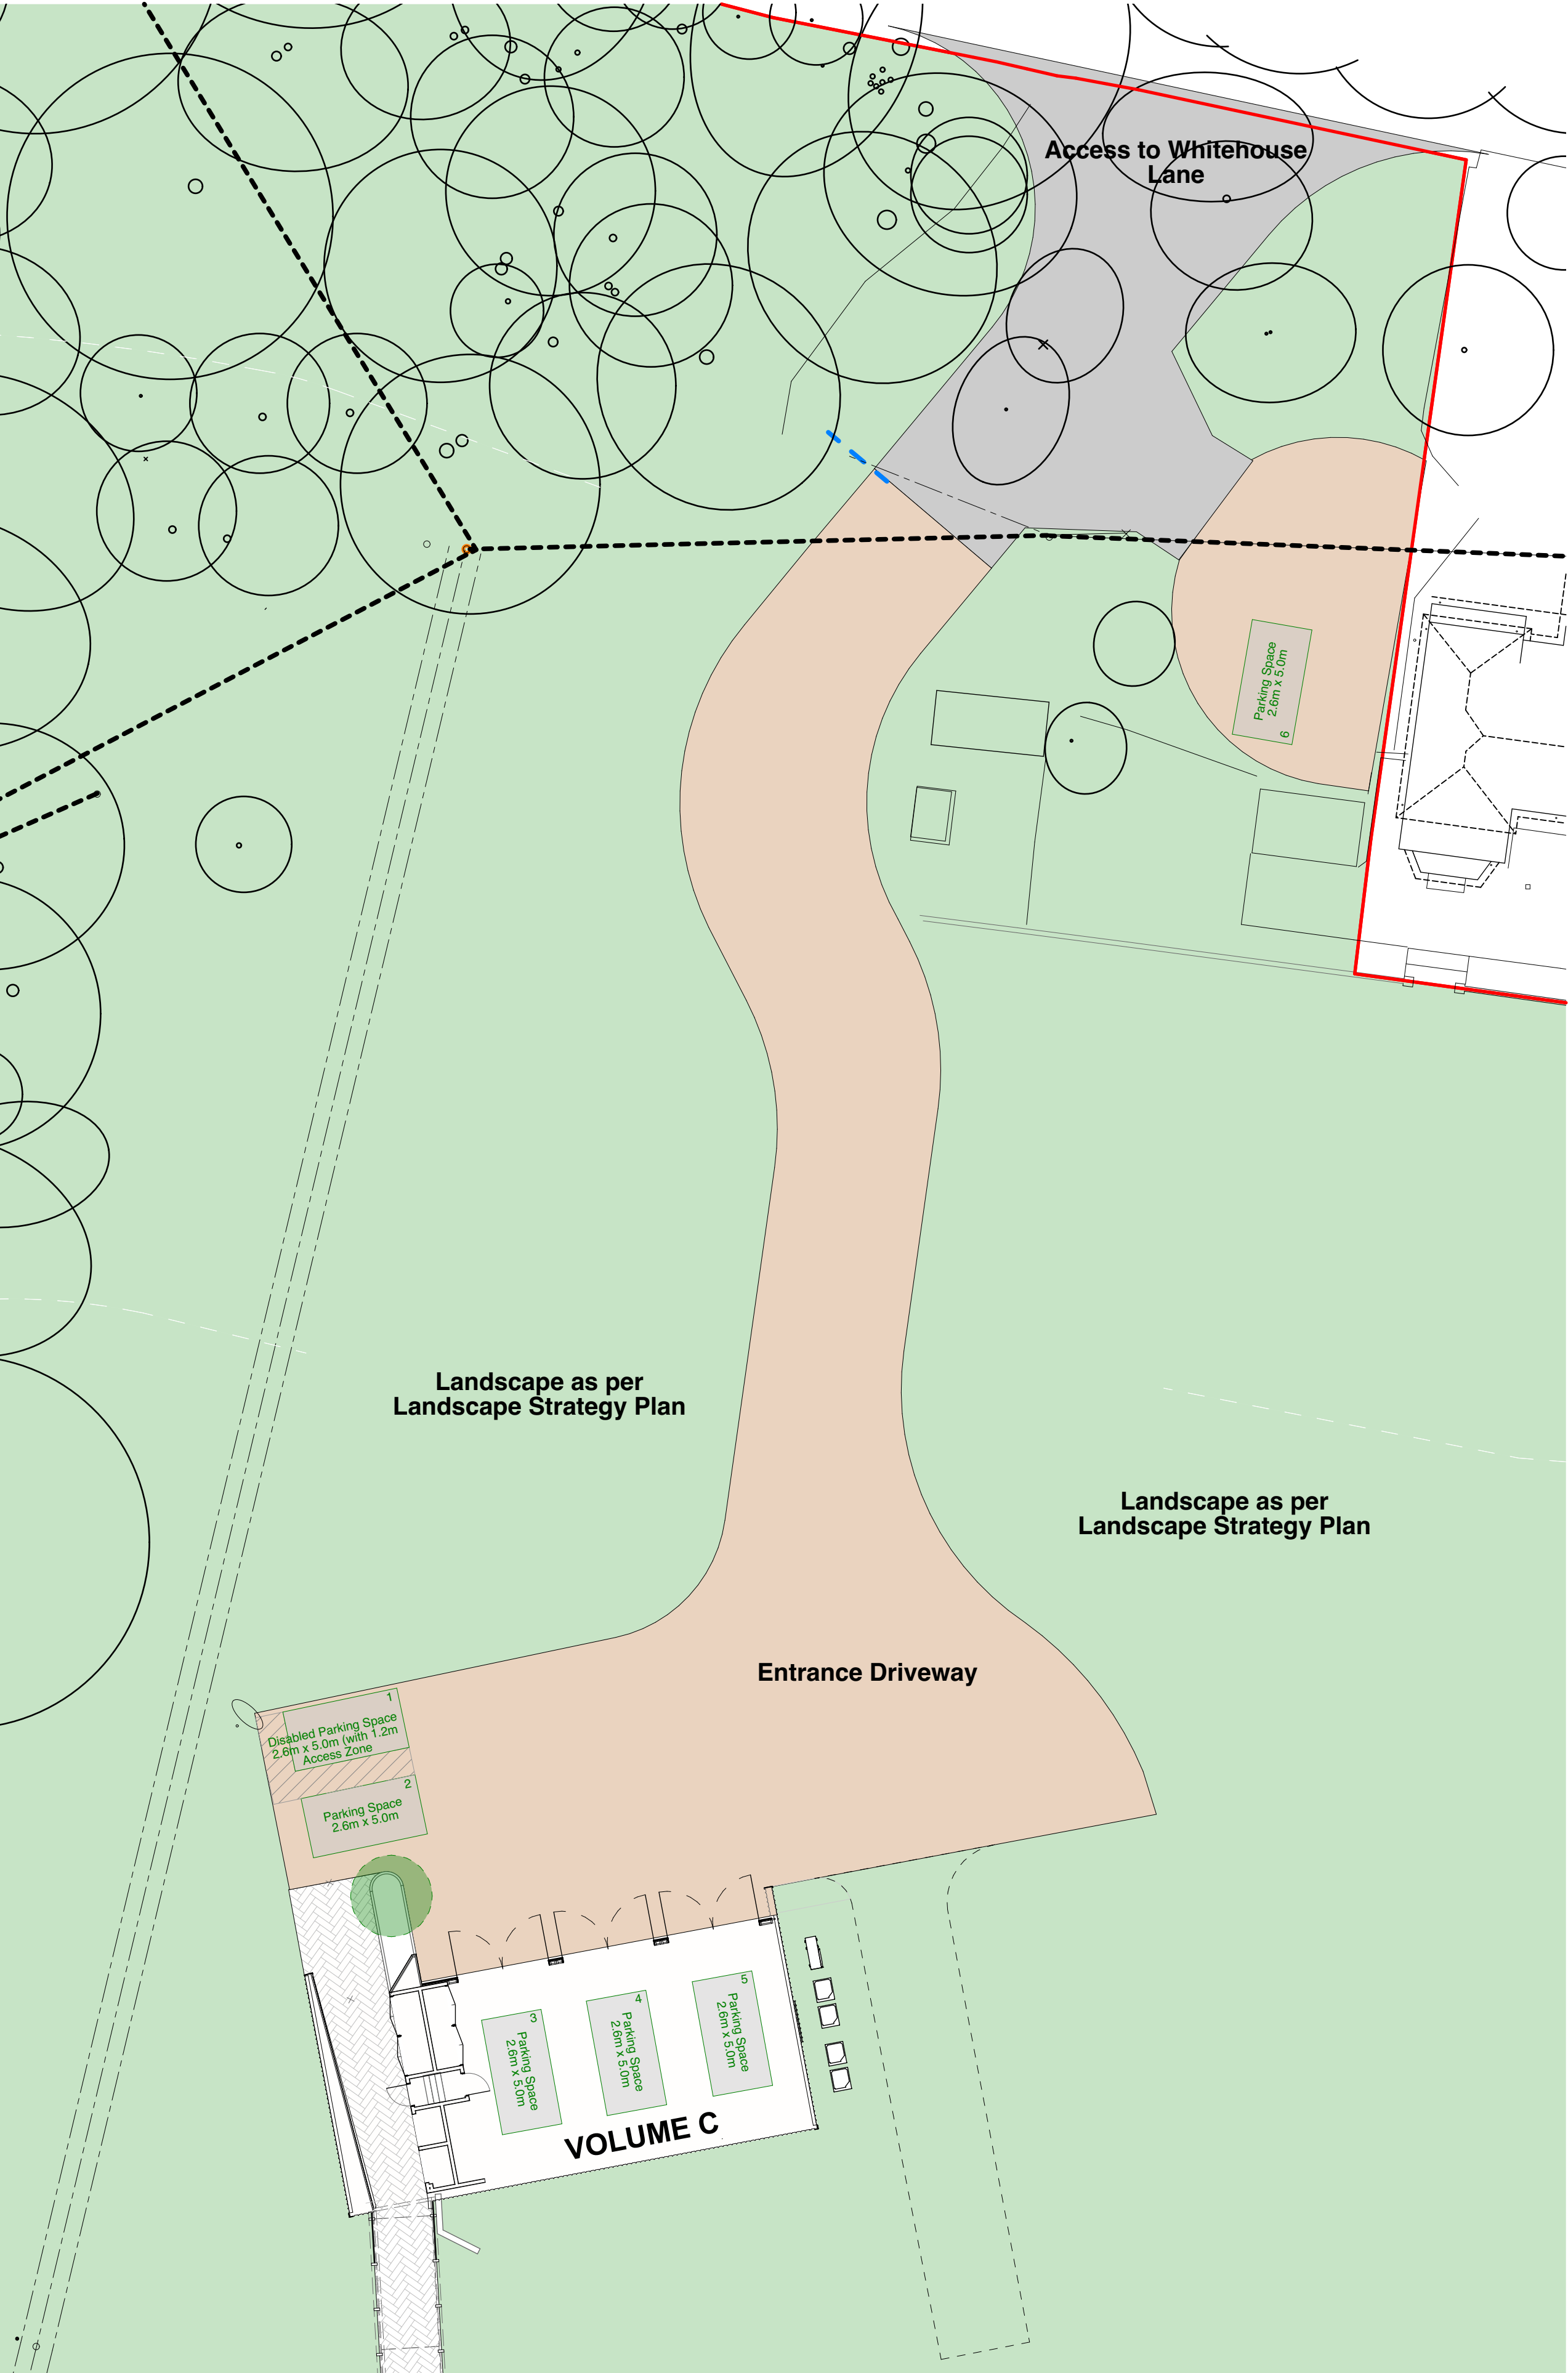

1 **Site Parking Plan**
Scale 1:200

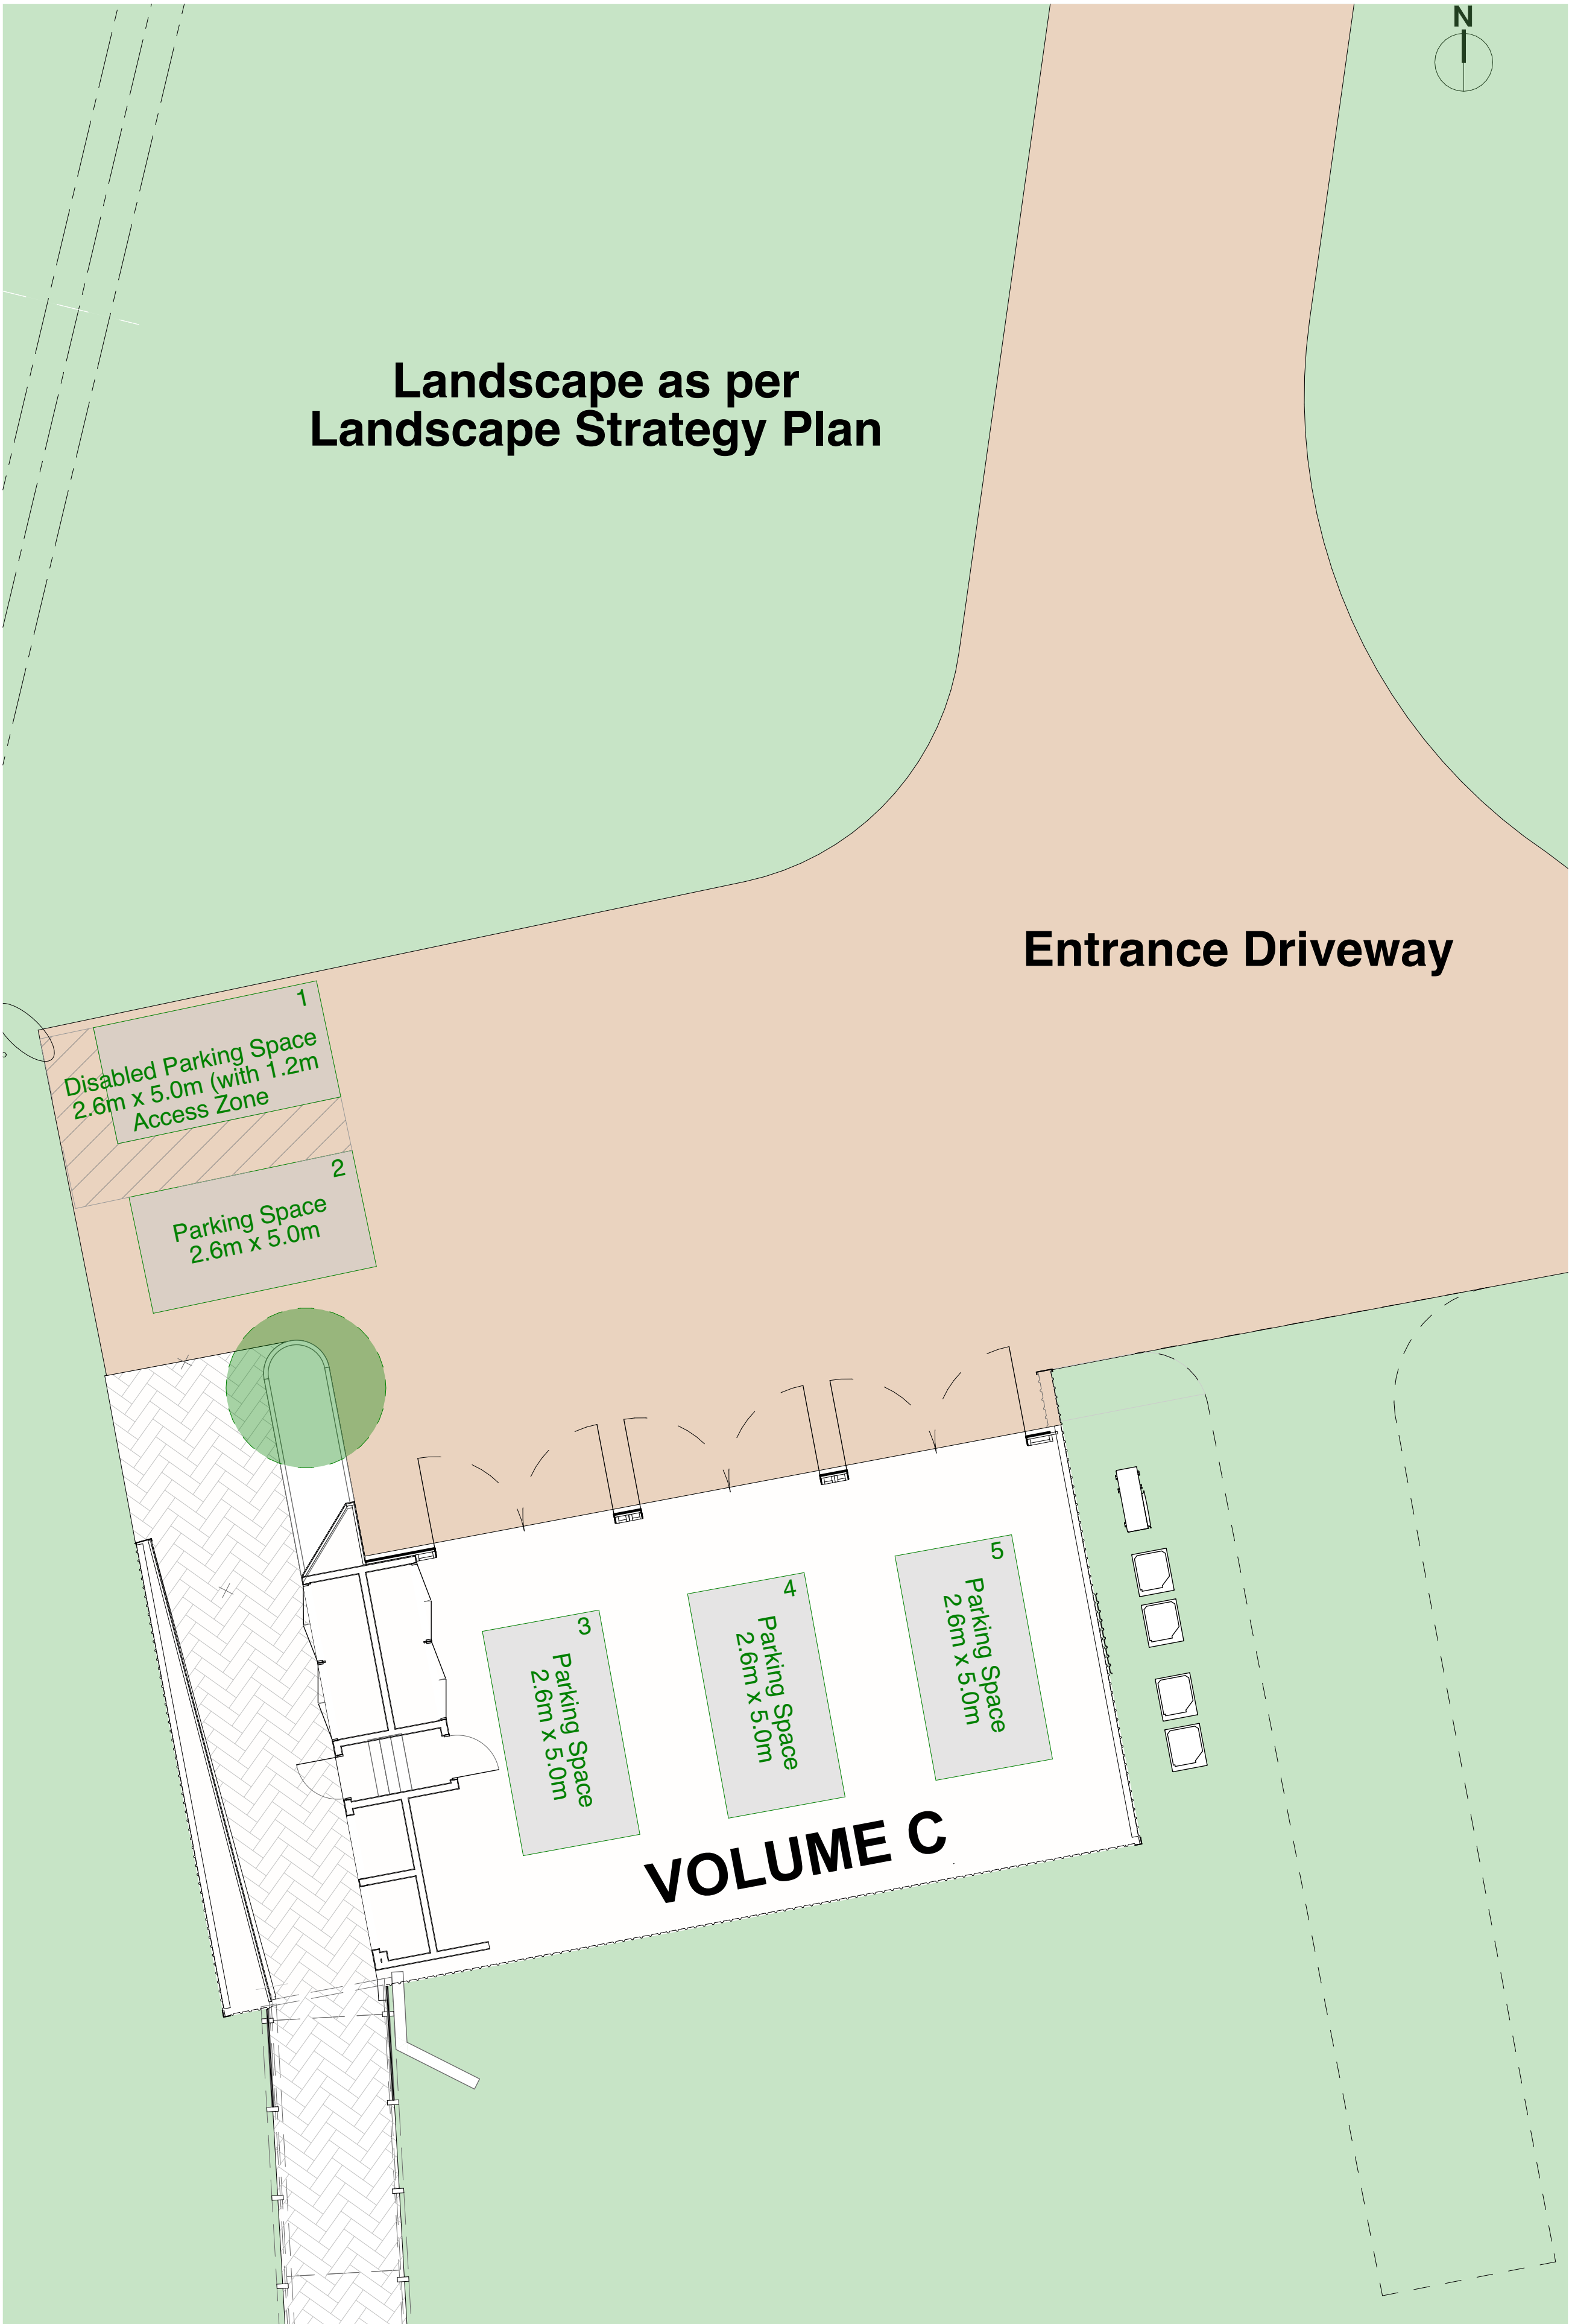

2 **Site Parking Plan**
Scale 1:100



© The content of this drawing is subject to the Copyright, Designs and Patents Act 1988. Reproduction of any part of this drawing is not permitted without written consent from Snug Architects Ltd.

OS (c) Crown Copyright 2023. All rights reserved. Licence No.100022432. Snug Architects Landmark OS Paper Map Copying Licence No: LAN1000247

Do not scale from this drawing for construction purposes.

All dimensions must be checked by the contractor before commencing work on site.

Unless otherwise noted, boundaries have not been surveyed. The recipient of this drawing should satisfy themselves of their precise location before commencing work on site.

If there is a discrepancy between the GAs and details, the detail takes precedent.

Any discrepancies are to be brought to the attention of Snug Architects Ltd. for clarification.

If in doubt, ask.

Notes

C1	18/03/2025	First Issue	RB/MF
----	------------	-------------	-------

Rev	Date	Description	DB/CB
-----	------	-------------	-------

project
Bartlett Arboretum Research Building
Whitehouse Farm
Whitehouse Lane
RG7 1HR

status
PLANNING

drawing title
Site Parking Plan

drawn	checked	date	scale	@A1
MF	RB	03 2025	1:200, 1:100	

Drawing Code

Project	Originator	Vol	Lev	Type	Role	Number	Rev
P1138	SNUG	XX	XX	DR	A	1010	C1

59 Rumbridge Street,
Totton, Southampton,
Hampshire SO40 9DR

info@snugarchitects.co.uk
www.snugarchitects.co.uk
02382 029500

