


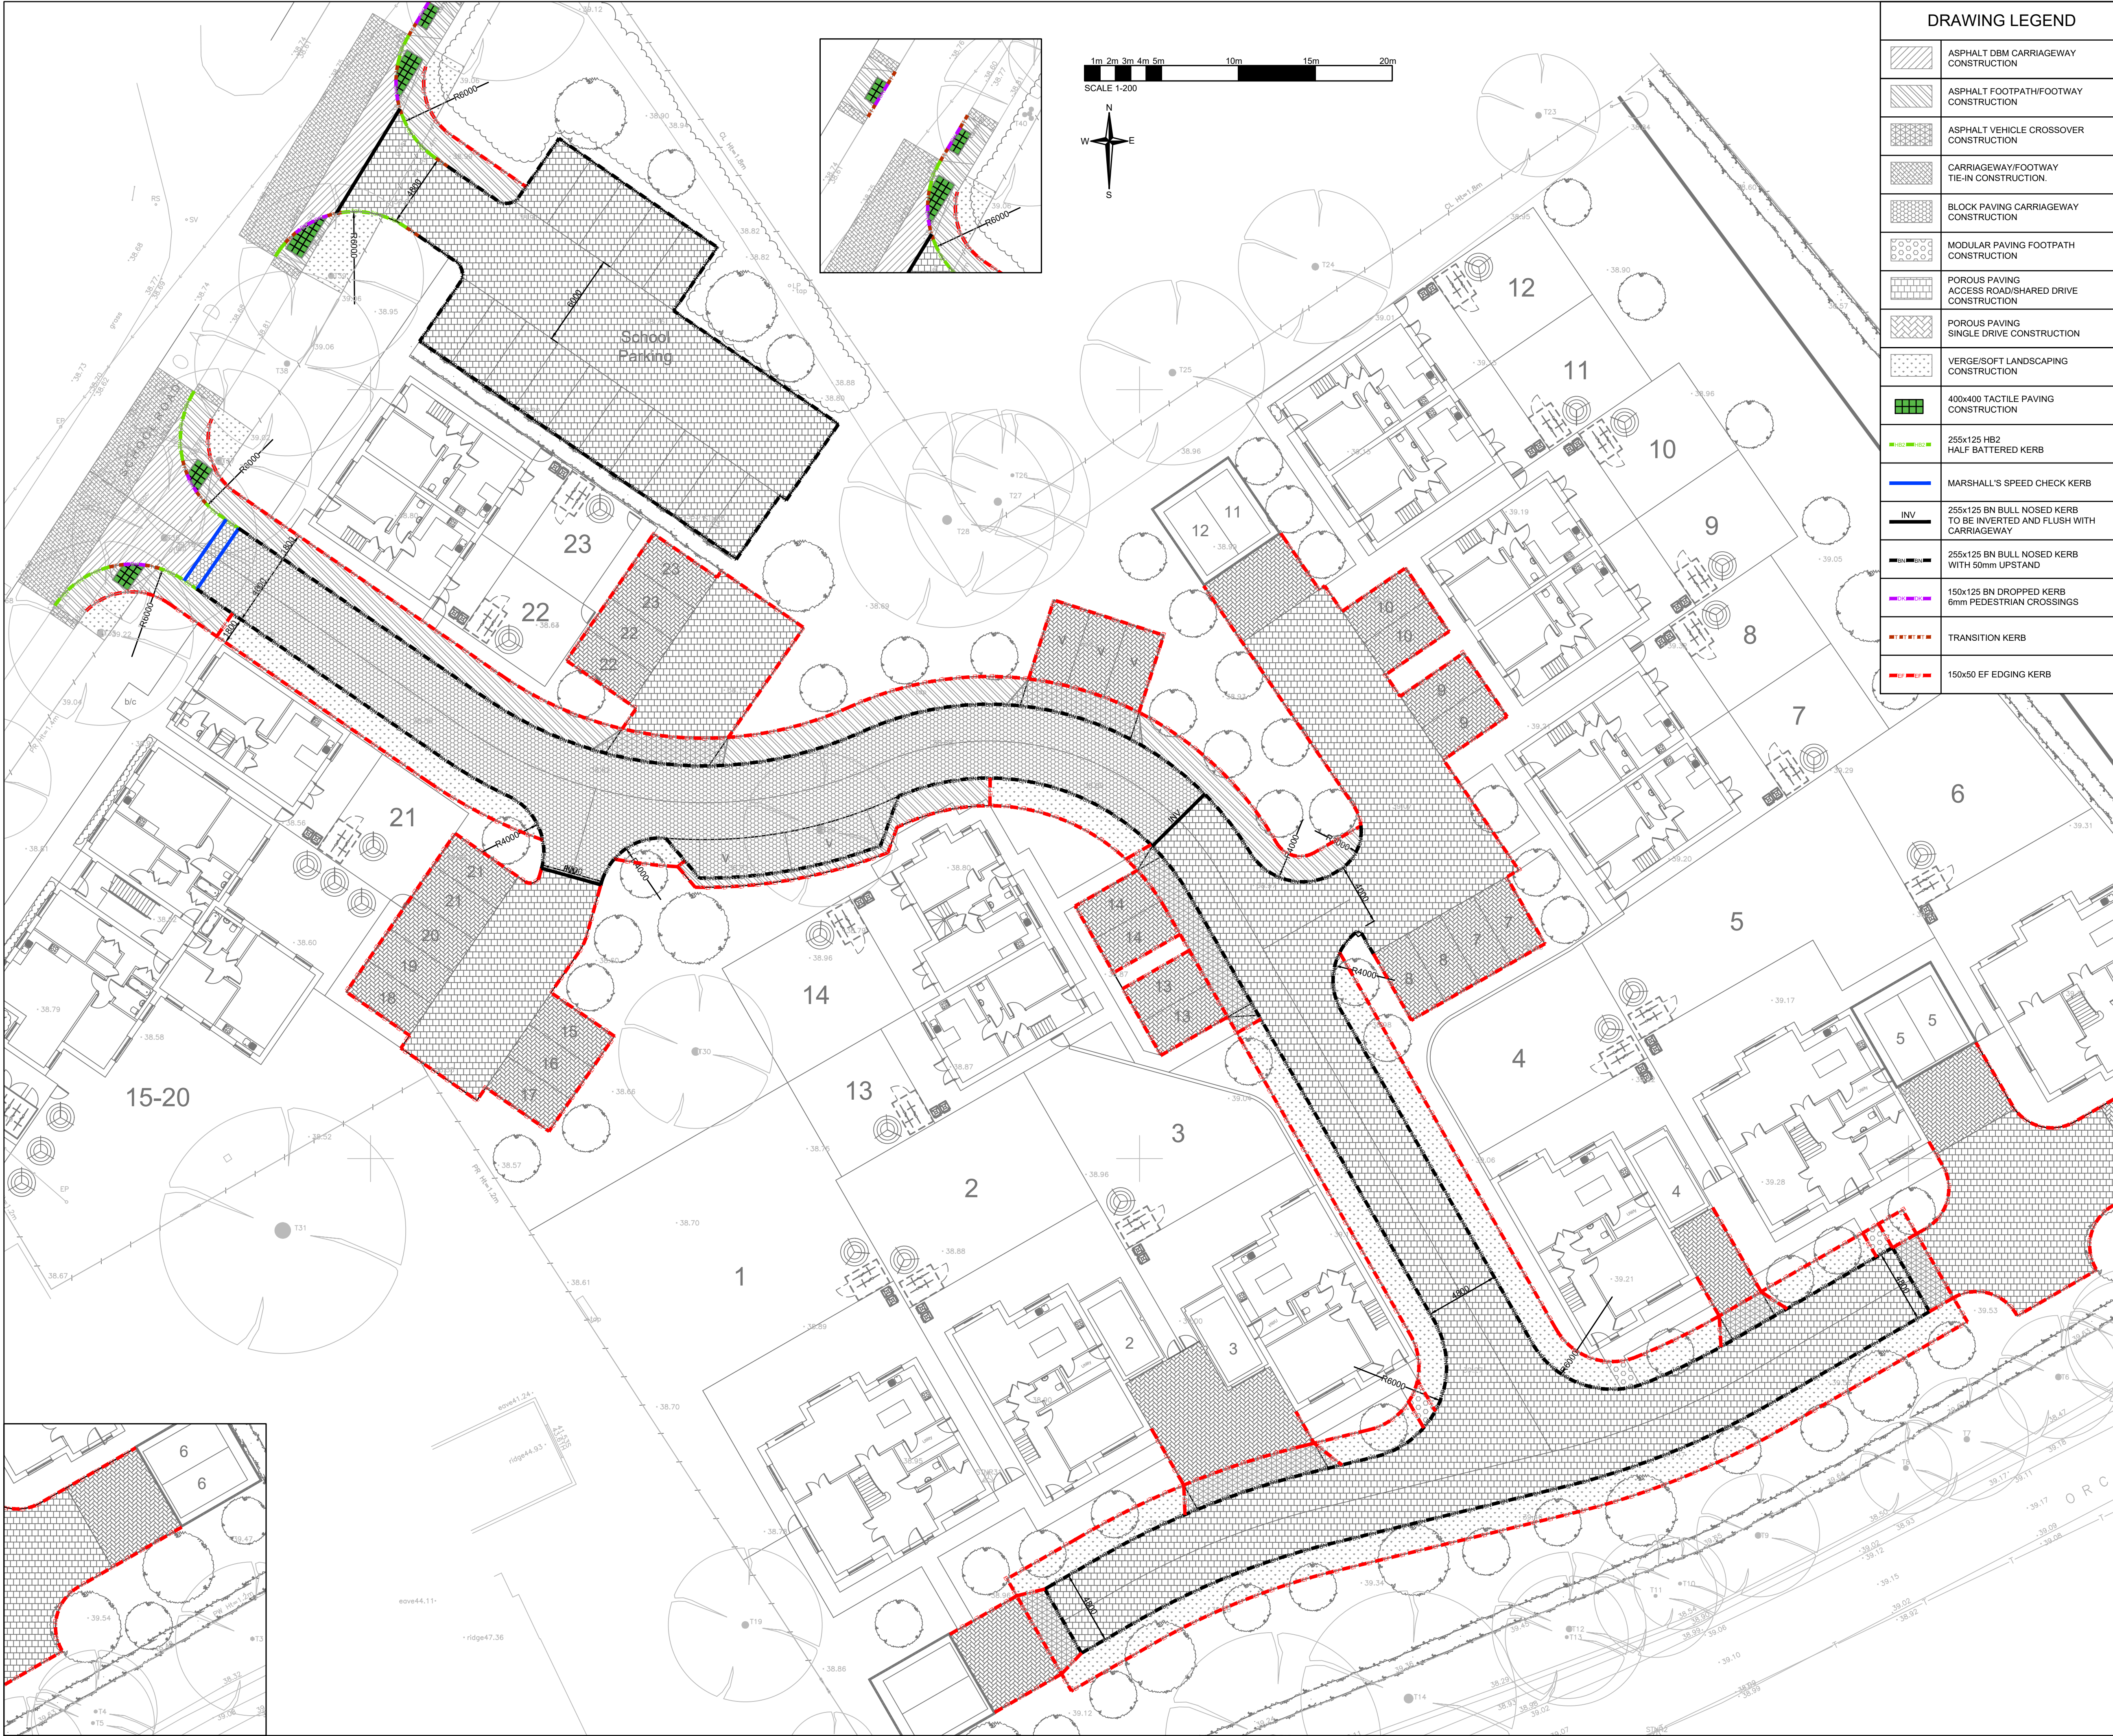

DRAWING LEGEND	
	ASPHALT DBM CARRIAGEWAY CONSTRUCTION
	ASPHALT FOOTPATH/FOOTWAY CONSTRUCTION
	ASPHALT VEHICLE CROSSOVER CONSTRUCTION
	CARRIAGEWAY/FOOTWAY TIE-IN CONSTRUCTION
	BLOCK PAVING CARRIAGEWAY CONSTRUCTION
	MODULAR PAVING FOOTPATH CONSTRUCTION
	POROUS PAVING ACCESS ROAD/SHARED DRIVE CONSTRUCTION
	POROUS PAVING SINGLE DRIVE CONSTRUCTION
	VERGE/SOFT LANDSCAPING CONSTRUCTION
	400x400 TACTILE PAVING CONSTRUCTION
	255x125 HB2 HALF BATTERED KERB
	MARSHALL'S SPEED CHECK KERB
	255x125 BN BULL NOSED KERB TO BE INVERTED AND FLUSH WITH CARRIAGEWAY
	255x125 BN BULL NOSED KERB WITH 50mm UPSTAND
	150x125 BN DROPPED KERB 6mm PEDESTRIAN CROSSINGS
	TRANSITION KERB
	150x50 EF EDGING KERB

NOTES

CONTRACTORS MUST VERIFY ALL DIMENSIONS ON SITE BEFORE COMMENCING ANY WORK ON SHOP DRAWINGS

DO NOT SCALE FROM THIS DRAWING

RCD CONSULTANTS LTD COPYRIGHT

NOTES

1. ALL DIMENSIONS IN MILLIMETERS UNLESS NOTED OTHERWISE.

2. THIS DRAWING TO BE READ IN CONJUNCTION WITH ALL OTHER ENGINEERING DRAWINGS AND CALCULATIONS ASSOCIATED WITH THIS PROJECT.

3. ALL COMPONENTS AND MATERIALS ARE TO BE MANUFACTURED AND SUPPLIED IN ACCORDANCE WITH THE RELEVANT BRITISH STANDARDS, AND LAID AND BACKFILLED IN ACCORDANCE WITH MANUFACTURER'S INSTRUCTIONS AND THE RELEVANT BRITISH STANDARDS.

4. THE CONTRACTOR SHALL, BEFORE COMMENCING THE WORKS, VERIFY ALL SITE AND SETTING OUT DIMENSIONS. THE CONTRACTOR SHALL BE RESPONSIBLE FOR THE TRUE AND PROPER SETTING OUT OF THE WORKS AND FOR THE CORRECTNESS OF THE POSITION, LEVELS, DIMENSIONS, AND ALIGNMENT OF ALL PARTS OF THE WORKS.

P1

PRELIMINARY ISSUE

23.05.2025

RAC

REV

AMENDMENT

DATE

CHKD

DRAWING STATUS

PRELIMINARY

RCD

RCD CONSULTANTS LTD

EMAIL: ray@rcd-consultants.com

CLIENT

PROJECT

PROPOSED RESIDENTIAL DEVELOPMENT

SCHOOL ROAD

HURST

DRAWING TITLE

PROPOSED LEVELS

SHEET 1 OF 2

CIVILS

SCALE

1:200 @ A1

1:400 @ A3

DRAWN BY

STC

CHECKED

RAC

DATE

MAY 2025

DRAWING NUMBER

1111-2530-CIV-01

REVISION

P1