


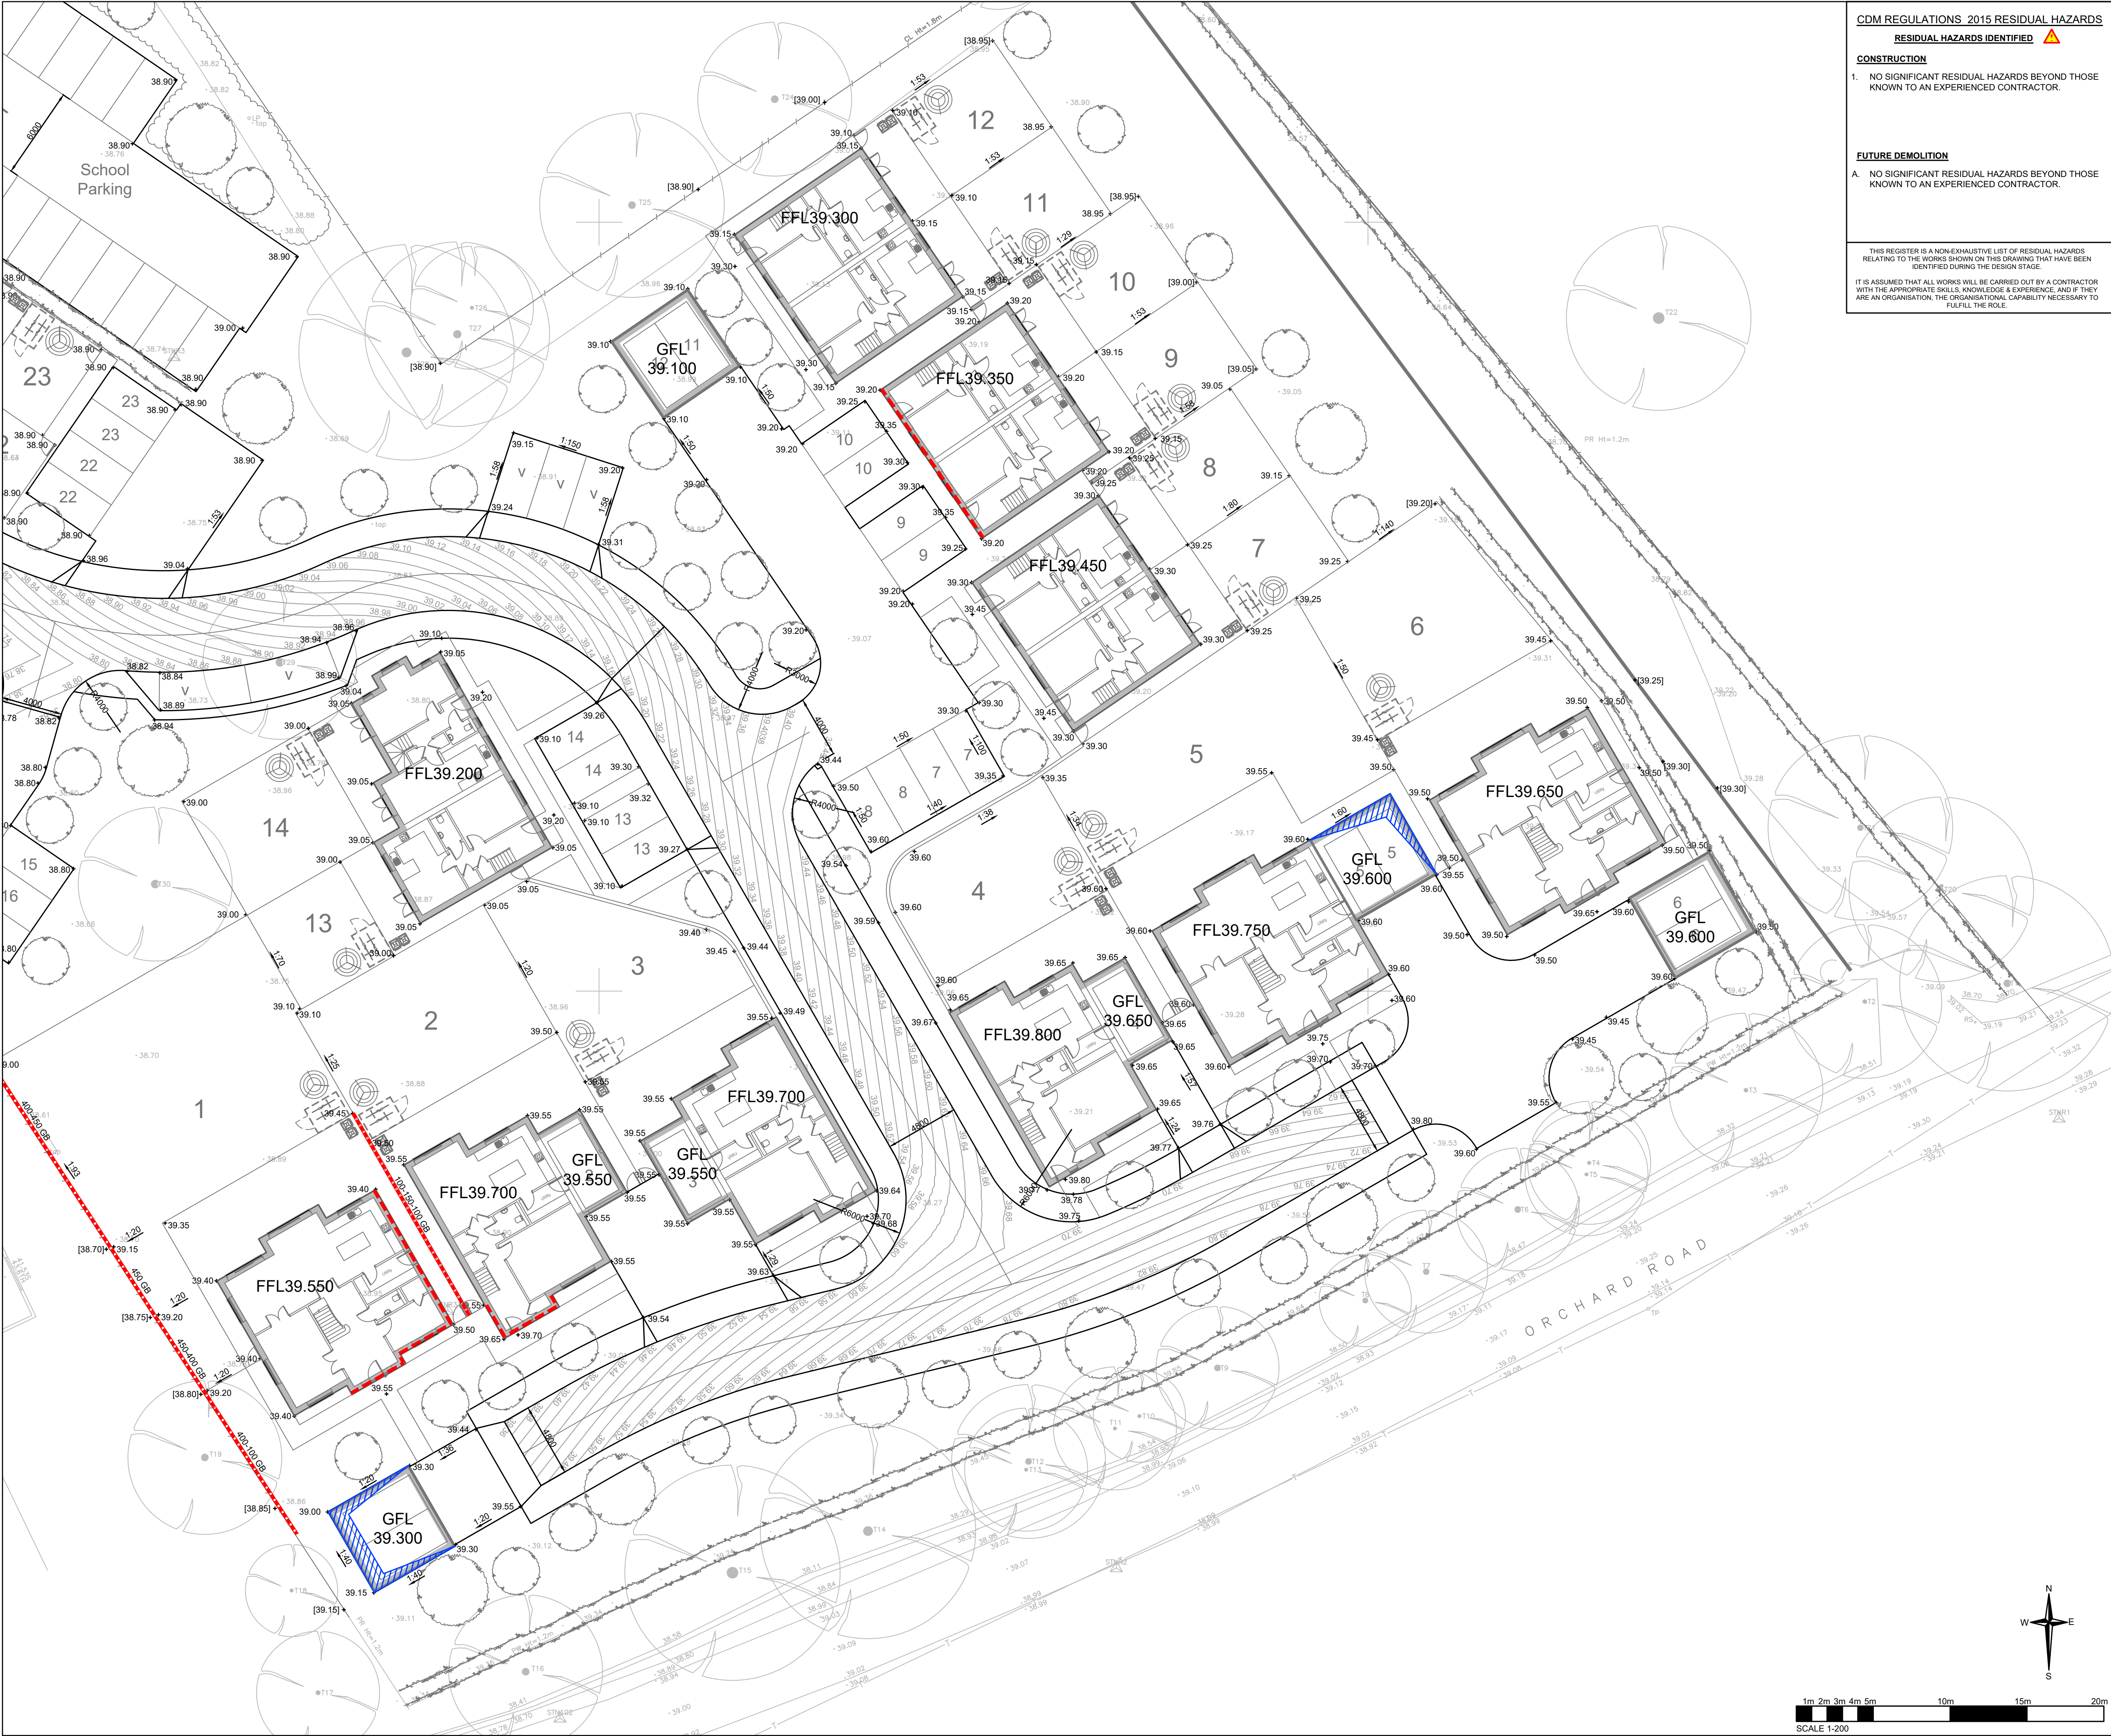

CDM REGULATIONS 2015 RESIDUAL HAZARDS

RESIDUAL HAZARDS IDENTIFIED

CONSTRUCTION

1. NO SIGNIFICANT RESIDUAL HAZARDS BEYOND THOSE KNOWN TO AN EXPERIENCED CONTRACTOR.

FUTURE DEMOLITION

A. NO SIGNIFICANT RESIDUAL HAZARDS BEYOND THOSE KNOWN TO AN EXPERIENCED CONTRACTOR.

THIS REGISTER IS A NON-EXHAUSTIVE LIST OF RESIDUAL HAZARDS RELATING TO THE WORKS SHOWN ON THIS DRAWING THAT HAVE BEEN IDENTIFIED DURING THE DESIGN STAGE.

IT IS ASSUMED THAT ALL WORKS WILL BE CARRIED OUT BY A CONTRACTOR WITH THE APPROPRIATE SKILLS, KNOWLEDGE & EXPERIENCE AND IF THEY ARE AN ORGANISATION, THE ORGANISATIONAL CAPABILITY NECESSARY TO FULFILL THE ROLE.

NOTES

CONTRACTORS MUST VERIFY ALL DIMENSIONS ON SITE BEFORE COMMENCING ANY WORK ON SHOP DRAWINGS

DO NOT SCALE FROM THIS DRAWING

RCD CONSULTANTS LTD COPYRIGHT

NOTES

1. ALL DIMENSIONS IN MILLIMETERS UNLESS NOTED OTHERWISE.

2. THIS DRAWING TO BE READ IN CONJUNCTION WITH ALL OTHER ENGINEERING DRAWINGS AND CALCULATIONS ASSOCIATED WITH THIS PROJECT.

3. ALL COMPONENTS AND MATERIALS ARE TO BE MANUFACTURED AND SUPPLIED IN ACCORDANCE WITH THE RELEVANT BRITISH STANDARDS, AND LAID AND BACKFILLED IN ACCORDANCE WITH MANUFACTURER'S INSTRUCTIONS AND THE RELEVANT BRITISH STANDARDS.

4. THE CONTRACTOR SHALL, BEFORE COMMENCING THE WORKS, VERIFY ALL SITE AND SETTING OUT DIMENSIONS. THE CONTRACTOR SHALL BE RESPONSIBLE FOR THE TRUE AND PROPER SETTING OUT OF THE WORKS AND FOR THE CORRECTNESS OF THE POSITION, LEVELS, DIMENSIONS, AND ALIGNMENT OF ALL PARTS OF THE WORKS.

DRAWING LEGEND	
[4.35] +	EXISTING LEVELS
4.35 +	PROPOSED LEVELS
	GRAVEL BOARD
	RAISED DPC
	ADDITIONAL BRICKWORK BELOW DPC

P1	PRELIMINARY ISSUE	23.05.2025	RAC
REV	AMENDMENT	DATE	CHKD
DRAWING STATUS			
PRELIMINARY			
RCD			
RCD CONSULTANTS LTD EMAIL: ray@rcd-consultants.com			
CLIENT			
PROJECT PROPOSED RESIDENTIAL DEVELOPMENT SCHOOL ROAD HURST			
DRAWING TITLE PROPOSED LEVELS SHEET 2 OF 2			
CIVILS			
SCALE 1:200 @ A1 1:400 @ A3	DRAWN BY STC	CHECKED RAC	DATE MAY 2025
DRAWING NUMBER 1111-2530-CIV-02			REVISION P1

