


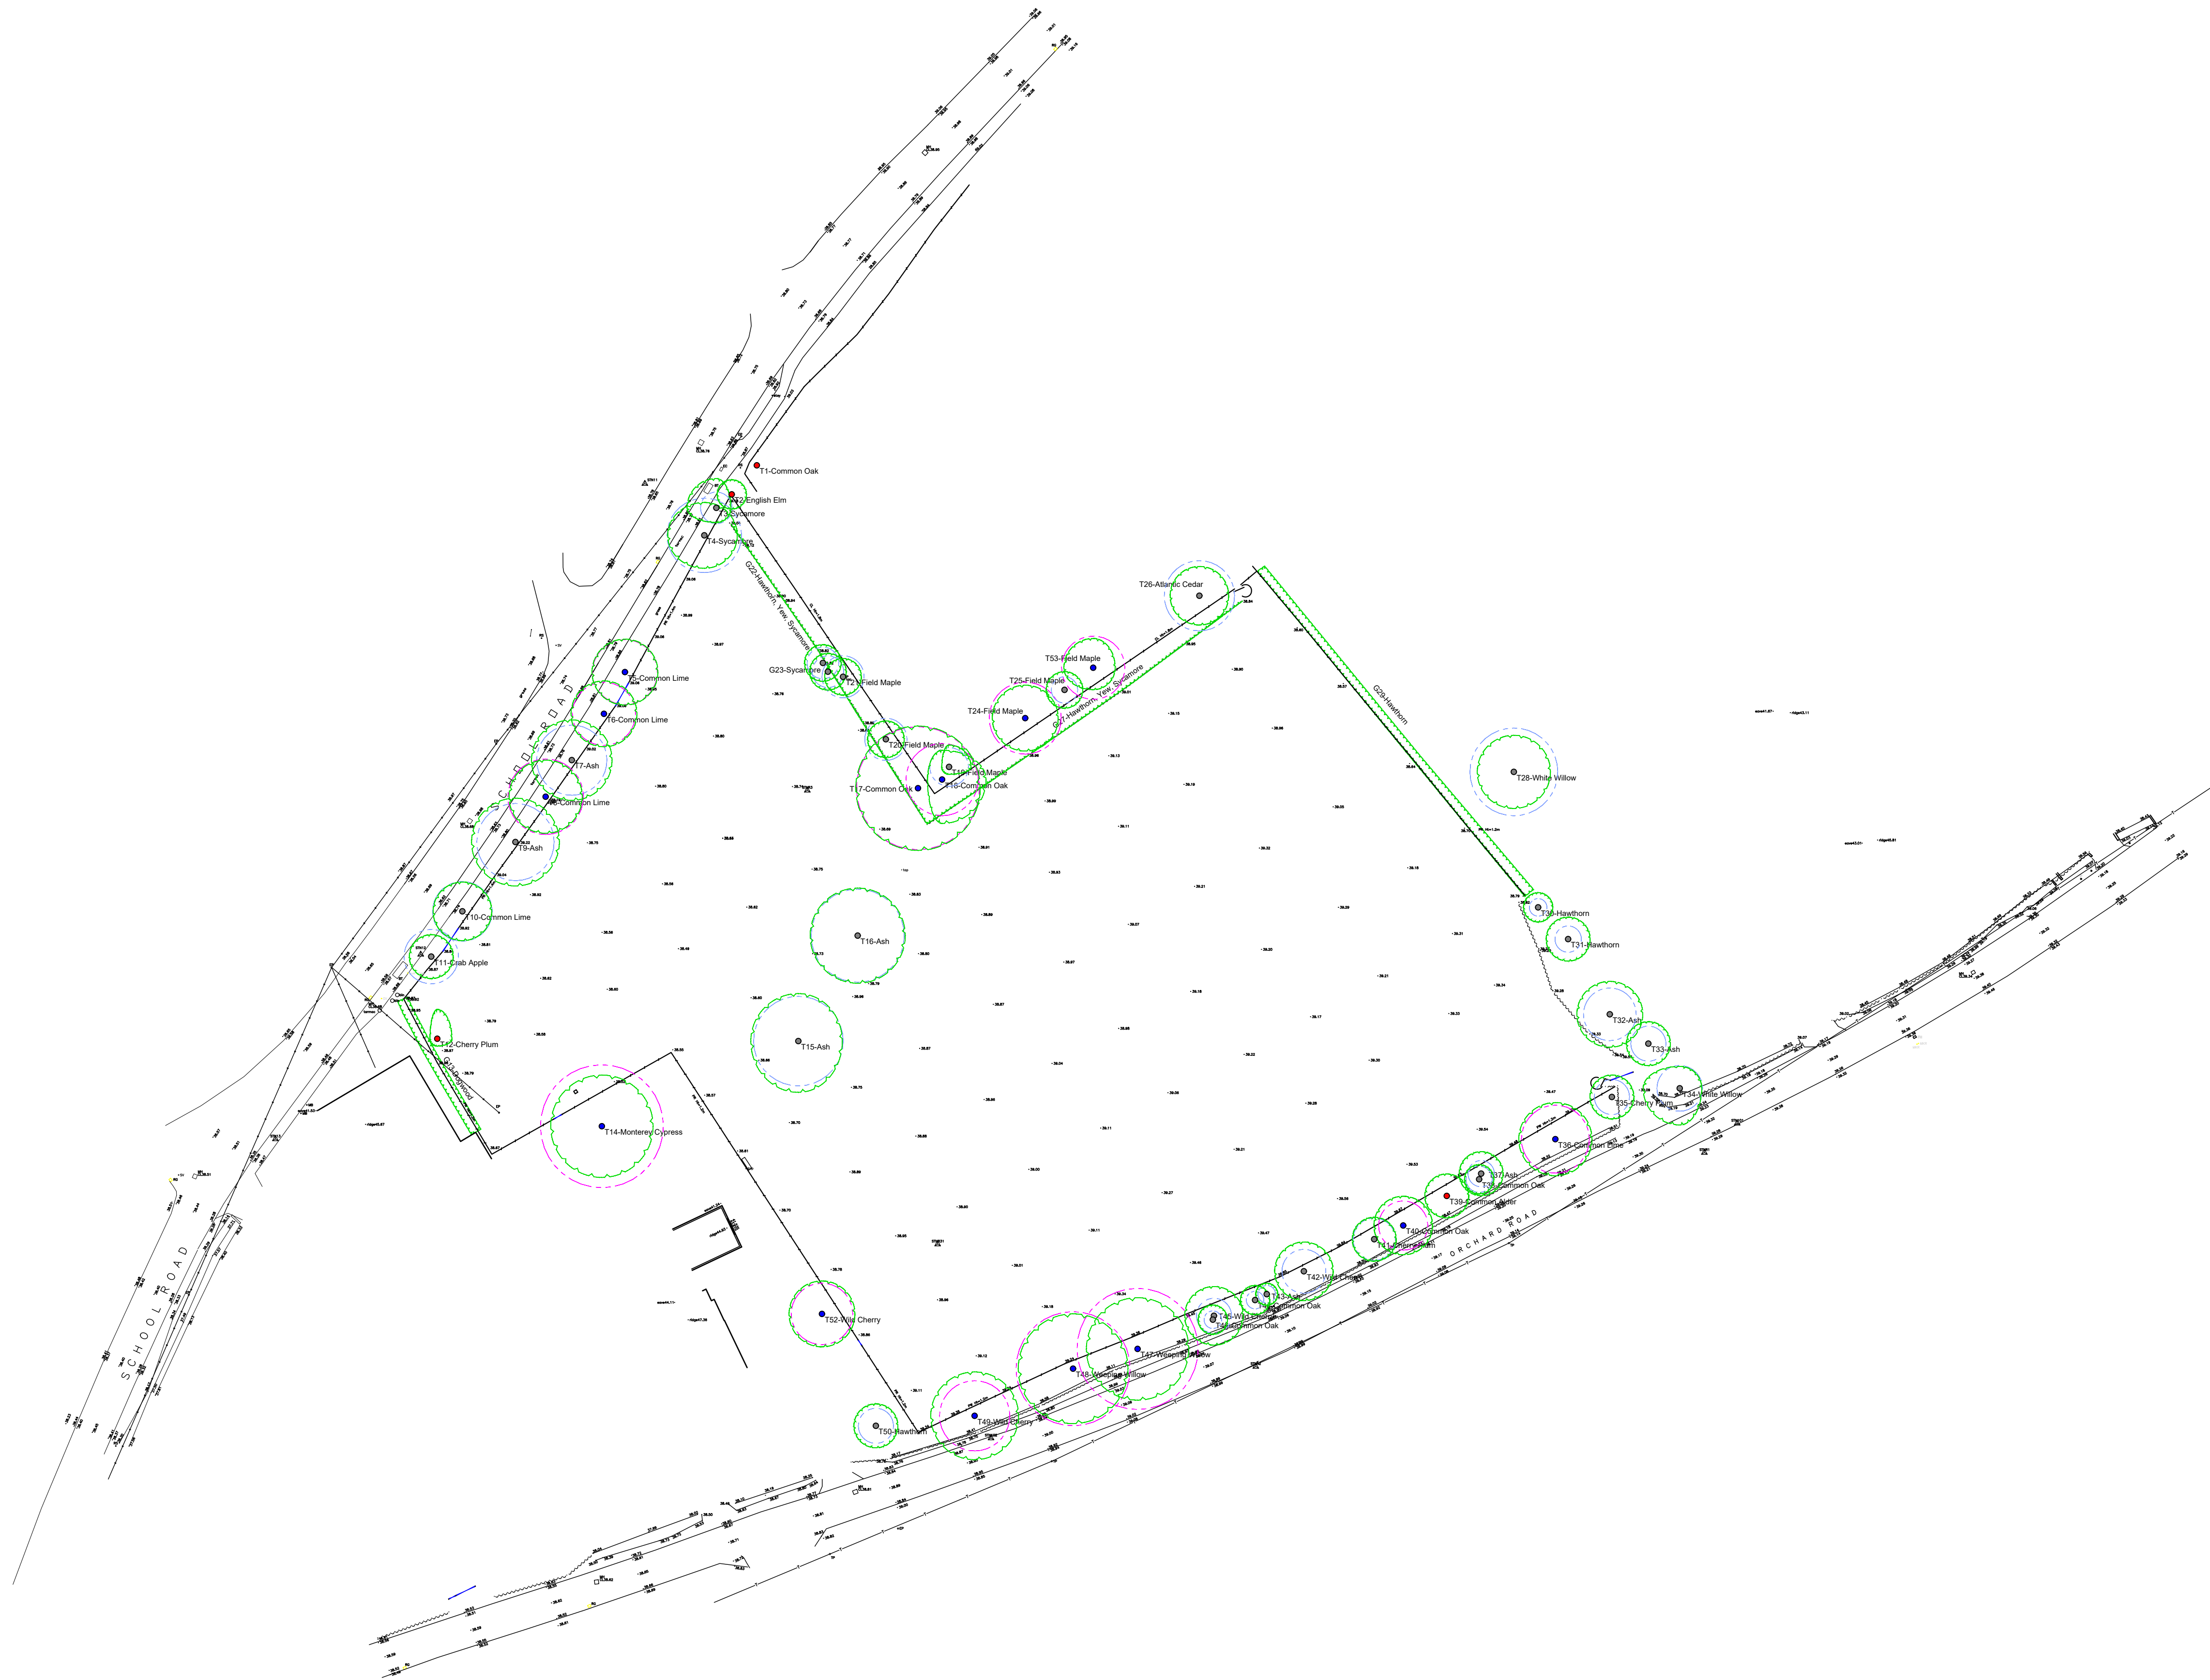

TREE CANOPY

A CATEGORY TREE
B CATEGORY TREE
C CATEGORY TREE
U CATEGORY TREE

ROOT PROTECTION AREA (RPA)
A & B CATEGORY TREE

ROOT PROTECTION AREA (RPA)
C CATEGORY TREE

DRAWING TITLE
Tree Survey Plan

CLIENT
B & M Ltd

SITE
School Road
Hurst


SCALE
1:500 @ A1

DATE
23/06/2025

JOB NUMBER
2507

DRAWING NUMBER
001A

DRAWING REFERENCE
TGA.2507.TSP.001A

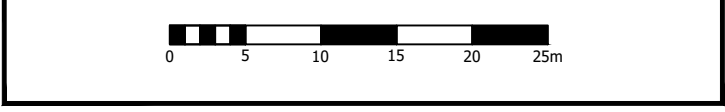

REVISION NOTES		
REV	COMMENTS	DATE
001	Original issue	28/11/2022
001A	Updated tree survey	23/06/2025

tga

arboricultural
consultant

www.tgatrees.co.uk
18 Broadwater Lane, Godalming, Surrey, GU7 3JQ
T: 01483 527296 M: 07774 377295 E: tom@tgatrees.co.uk